



See Table 2 within Rumble Strip Policy for Design Guidance

LANE TREATMENT

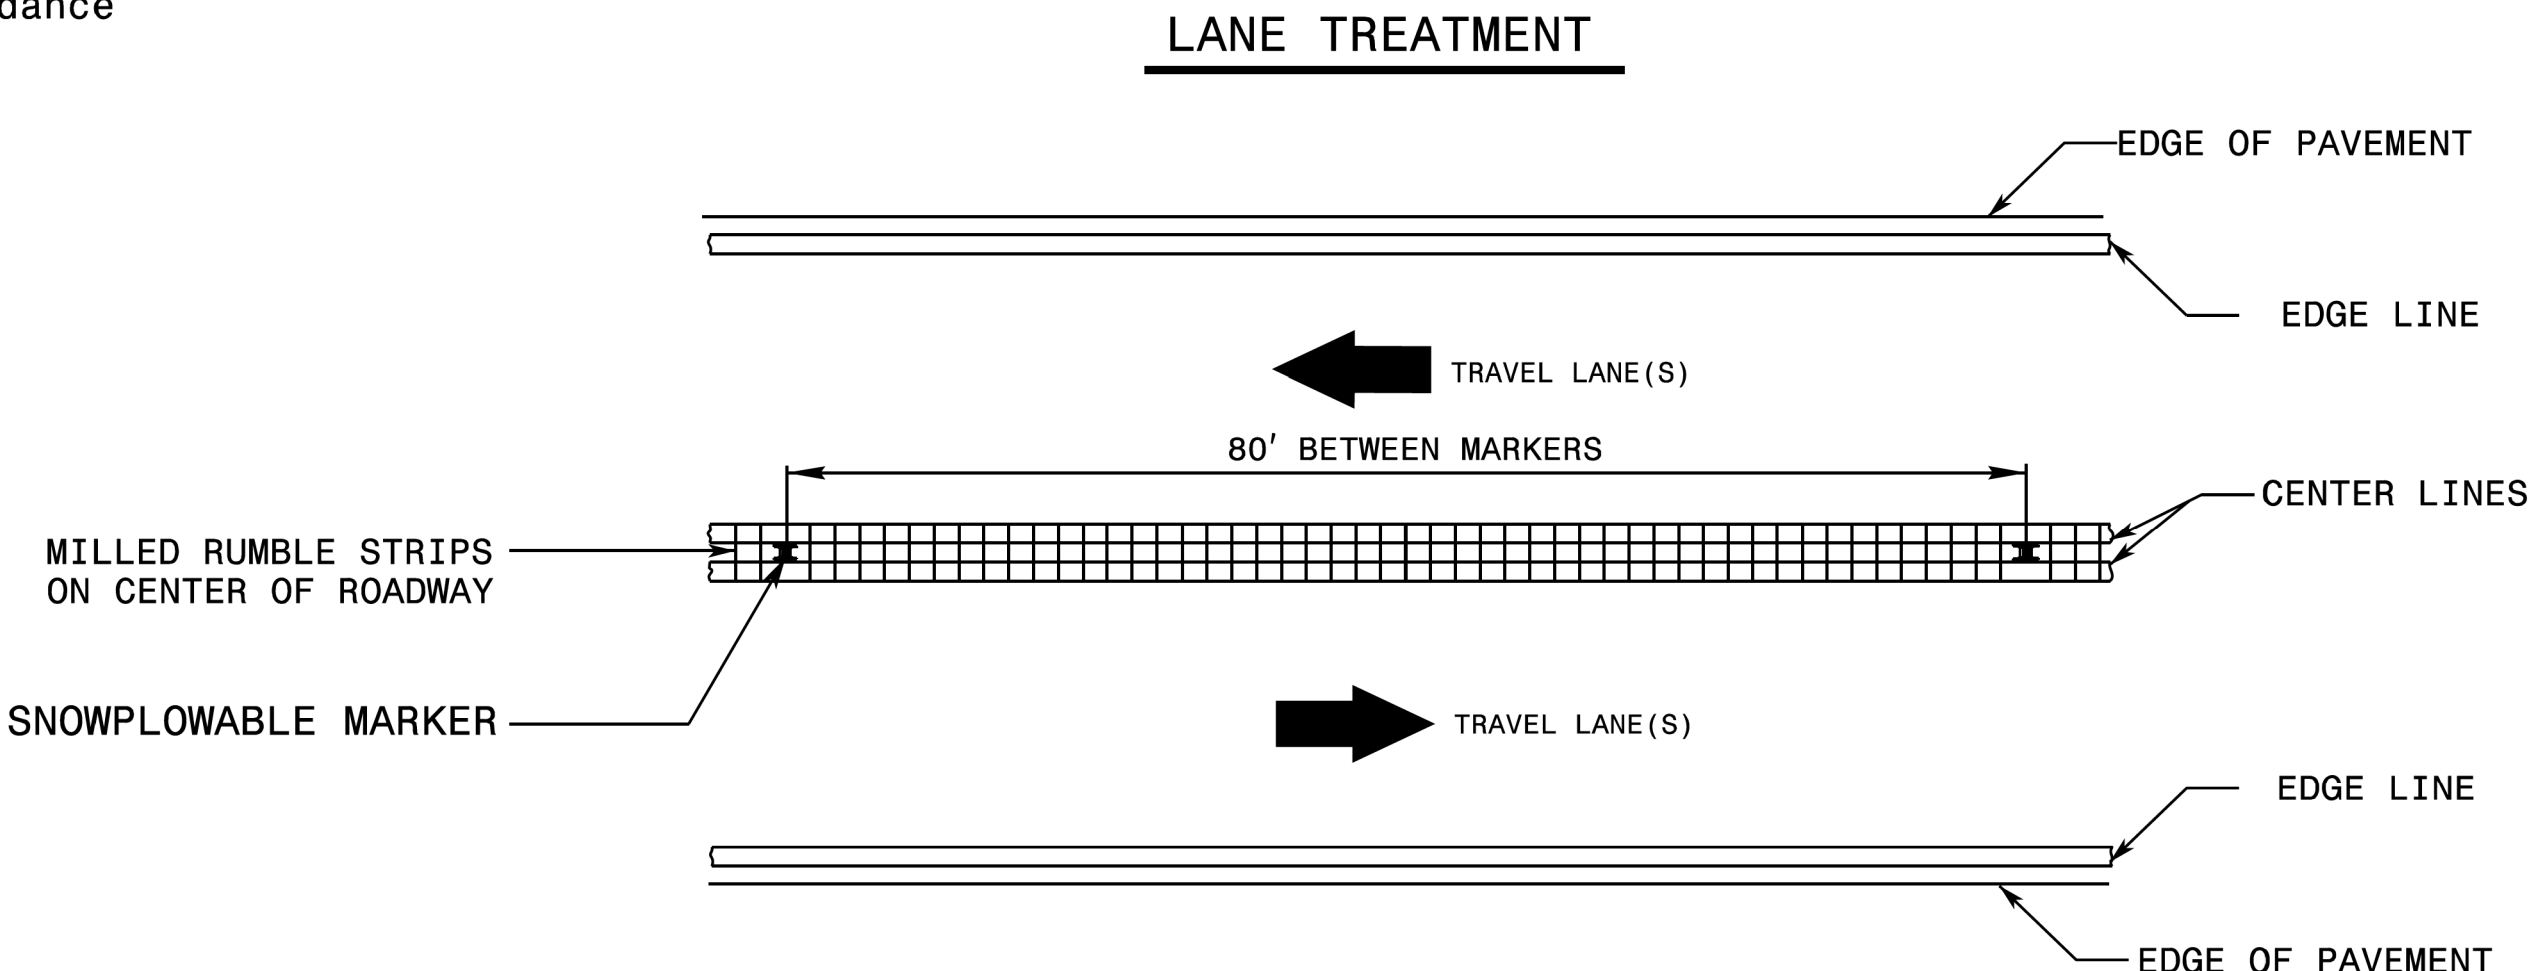


CENTER LINE

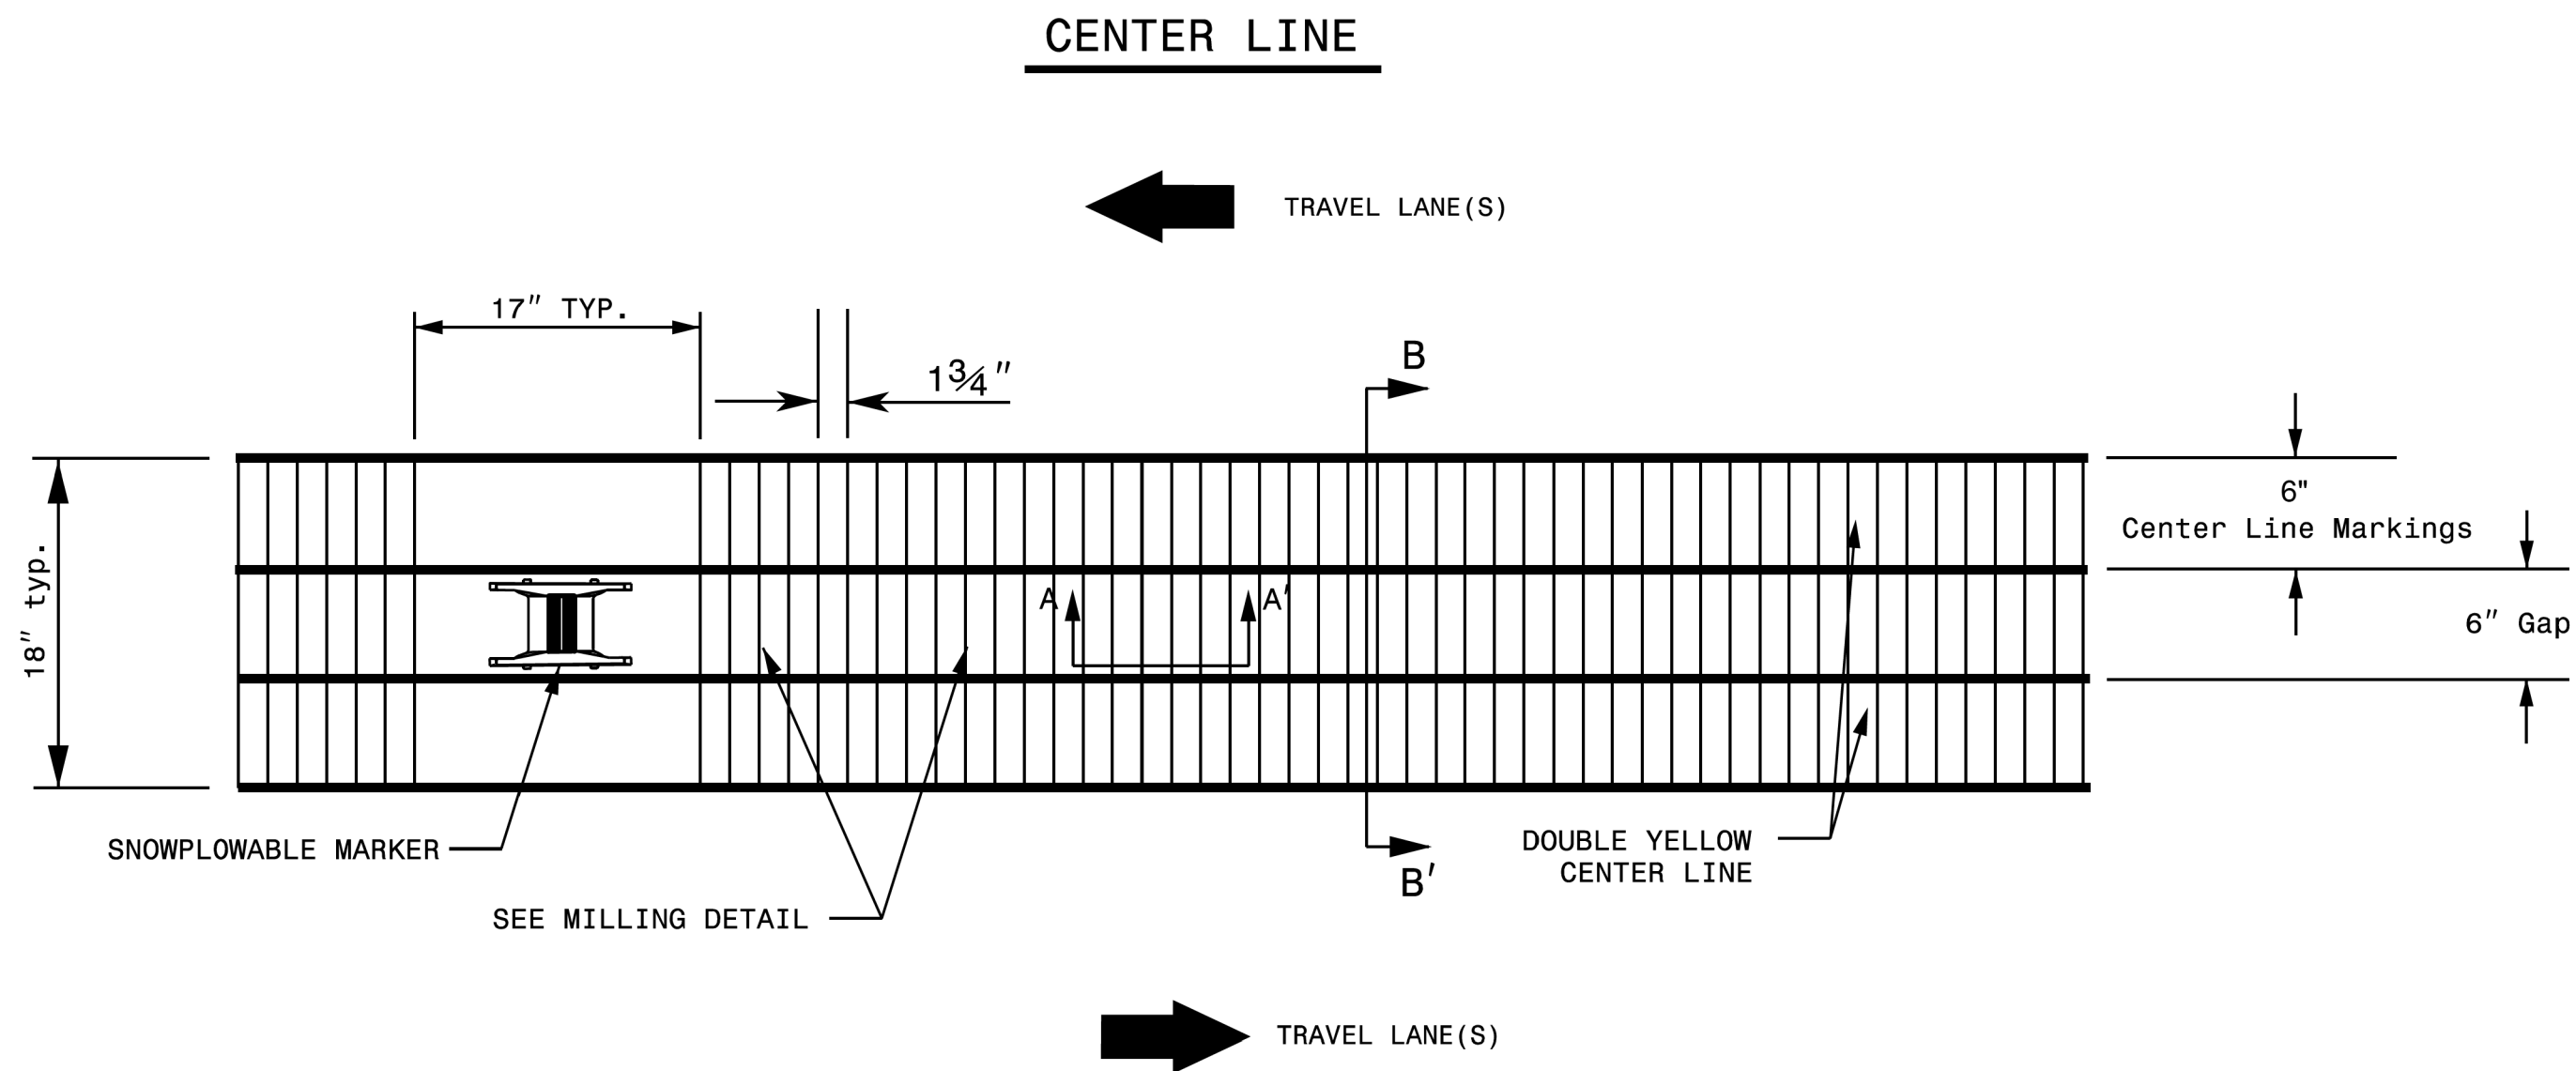


MILLING DETAIL

See Sheet 2B-6 for profile

SECTION A-A'

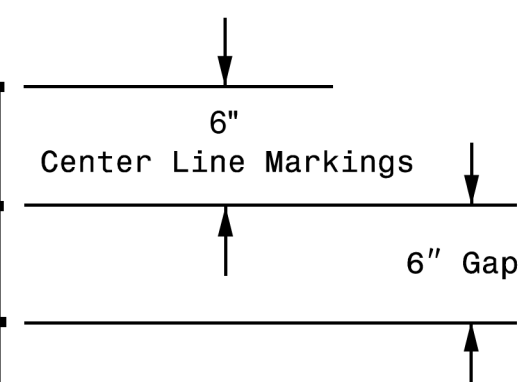

SECTION B-B'

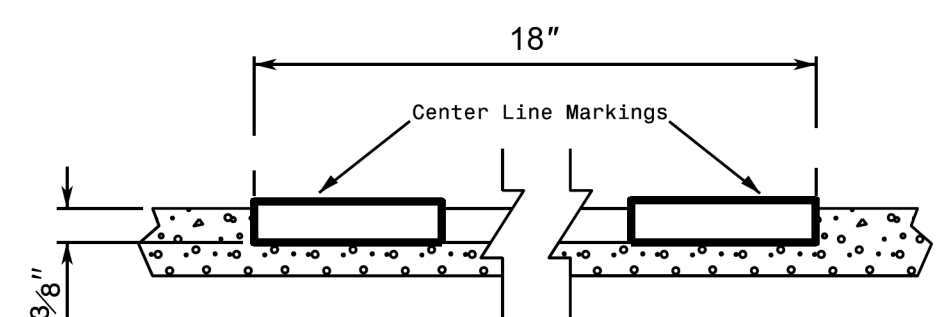

REFERENCE DRAWING ID: Sin.CL with Snowplowable Markers

NOTES:

1) USING A VACUUM, REMOVE ALL DEBRIS FROM THE MILLINGS JUST PRIOR TO PLACING ANY PAVEMENT MARKINGS.

2) ENSURE GLASS BEADS ARE SPREAD UNIFORMLY OVER THE ENTIRE SURFACE OF THE PAVEMENT MARKING MATERIAL.

3) INSTALL SNOWPLOWABLE MARKERS AT APPROXIMATELY 80' INCREMENTS. DO NOT MILL RUMBLE STRIPS IN SECTION WHERE SNOWPLOWABLE MARKERS ARE INSTALLED.

STATE OF NORTH CAROLINA
DEPT. OF TRANSPORTATION
DIVISION OF HIGHWAYS
RALEIGH, N.C.

ROADWAY DETAIL DRAWING FOR
RUMBLE STRIPS / STRIPES

SINUSOIDAL CENTERLINE RUMBLE STRIPE WITH SNOWPLOWABLE MARKERS

SHEET 8 OF 9

CONTRACTS STANDARDS
AND DEVELOPMENT UNIT

Office 919-707-8950 FAX 919-250-4119

SEE TITLE BLOCK

ORIGINAL BY: C. SIMPSON DATE: 04-24-2025

MODIFIED BY: DATE:

CHECKED BY: DATE:

FILE SPEC.: DATE: