




STATE OF NORTH CAROLINA
DIVISION OF HIGHWAYS

TRANSPORTATION MANAGEMENT PLAN

PENDER COUNTY

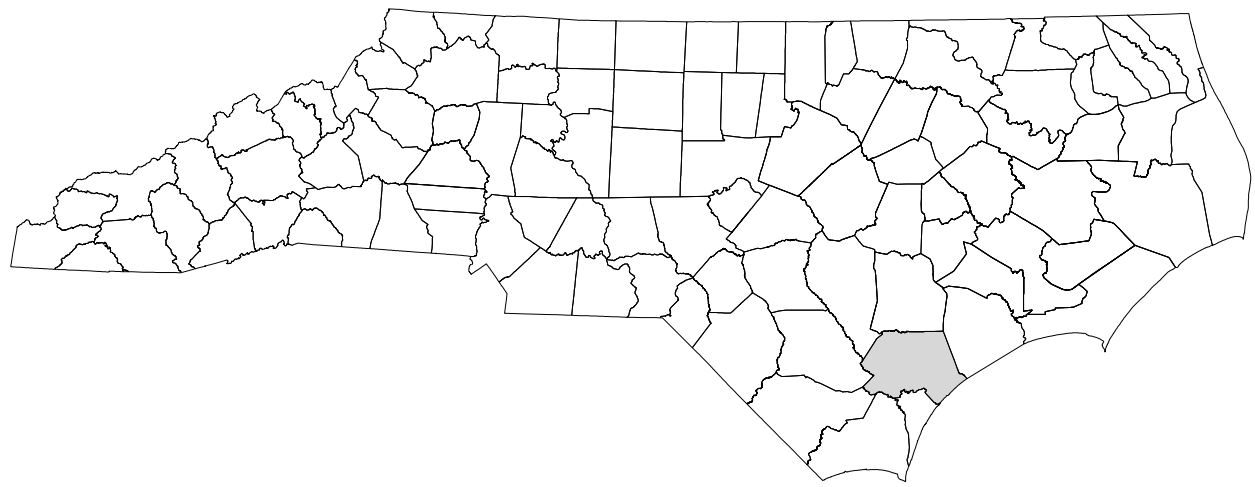

LOCATION: REPLACE BRIDGE 700037 ON NC 53
OVER ANGOLA CREEK

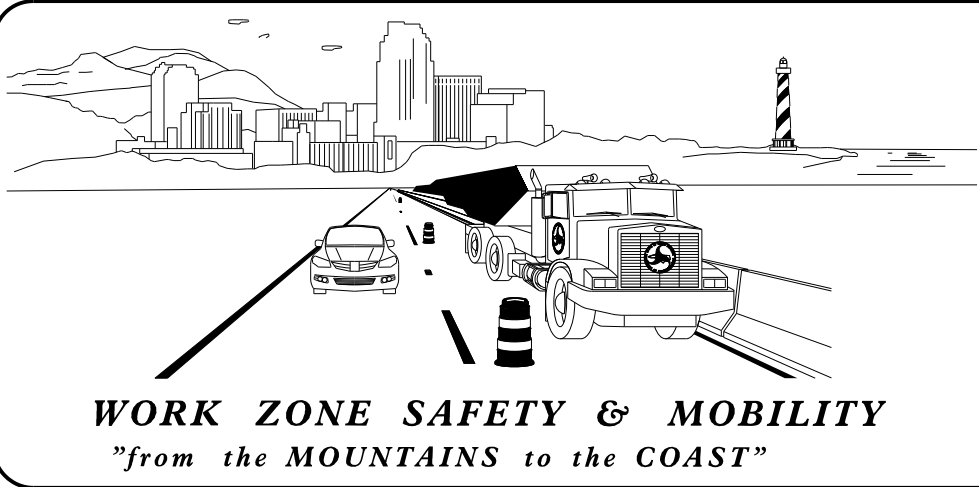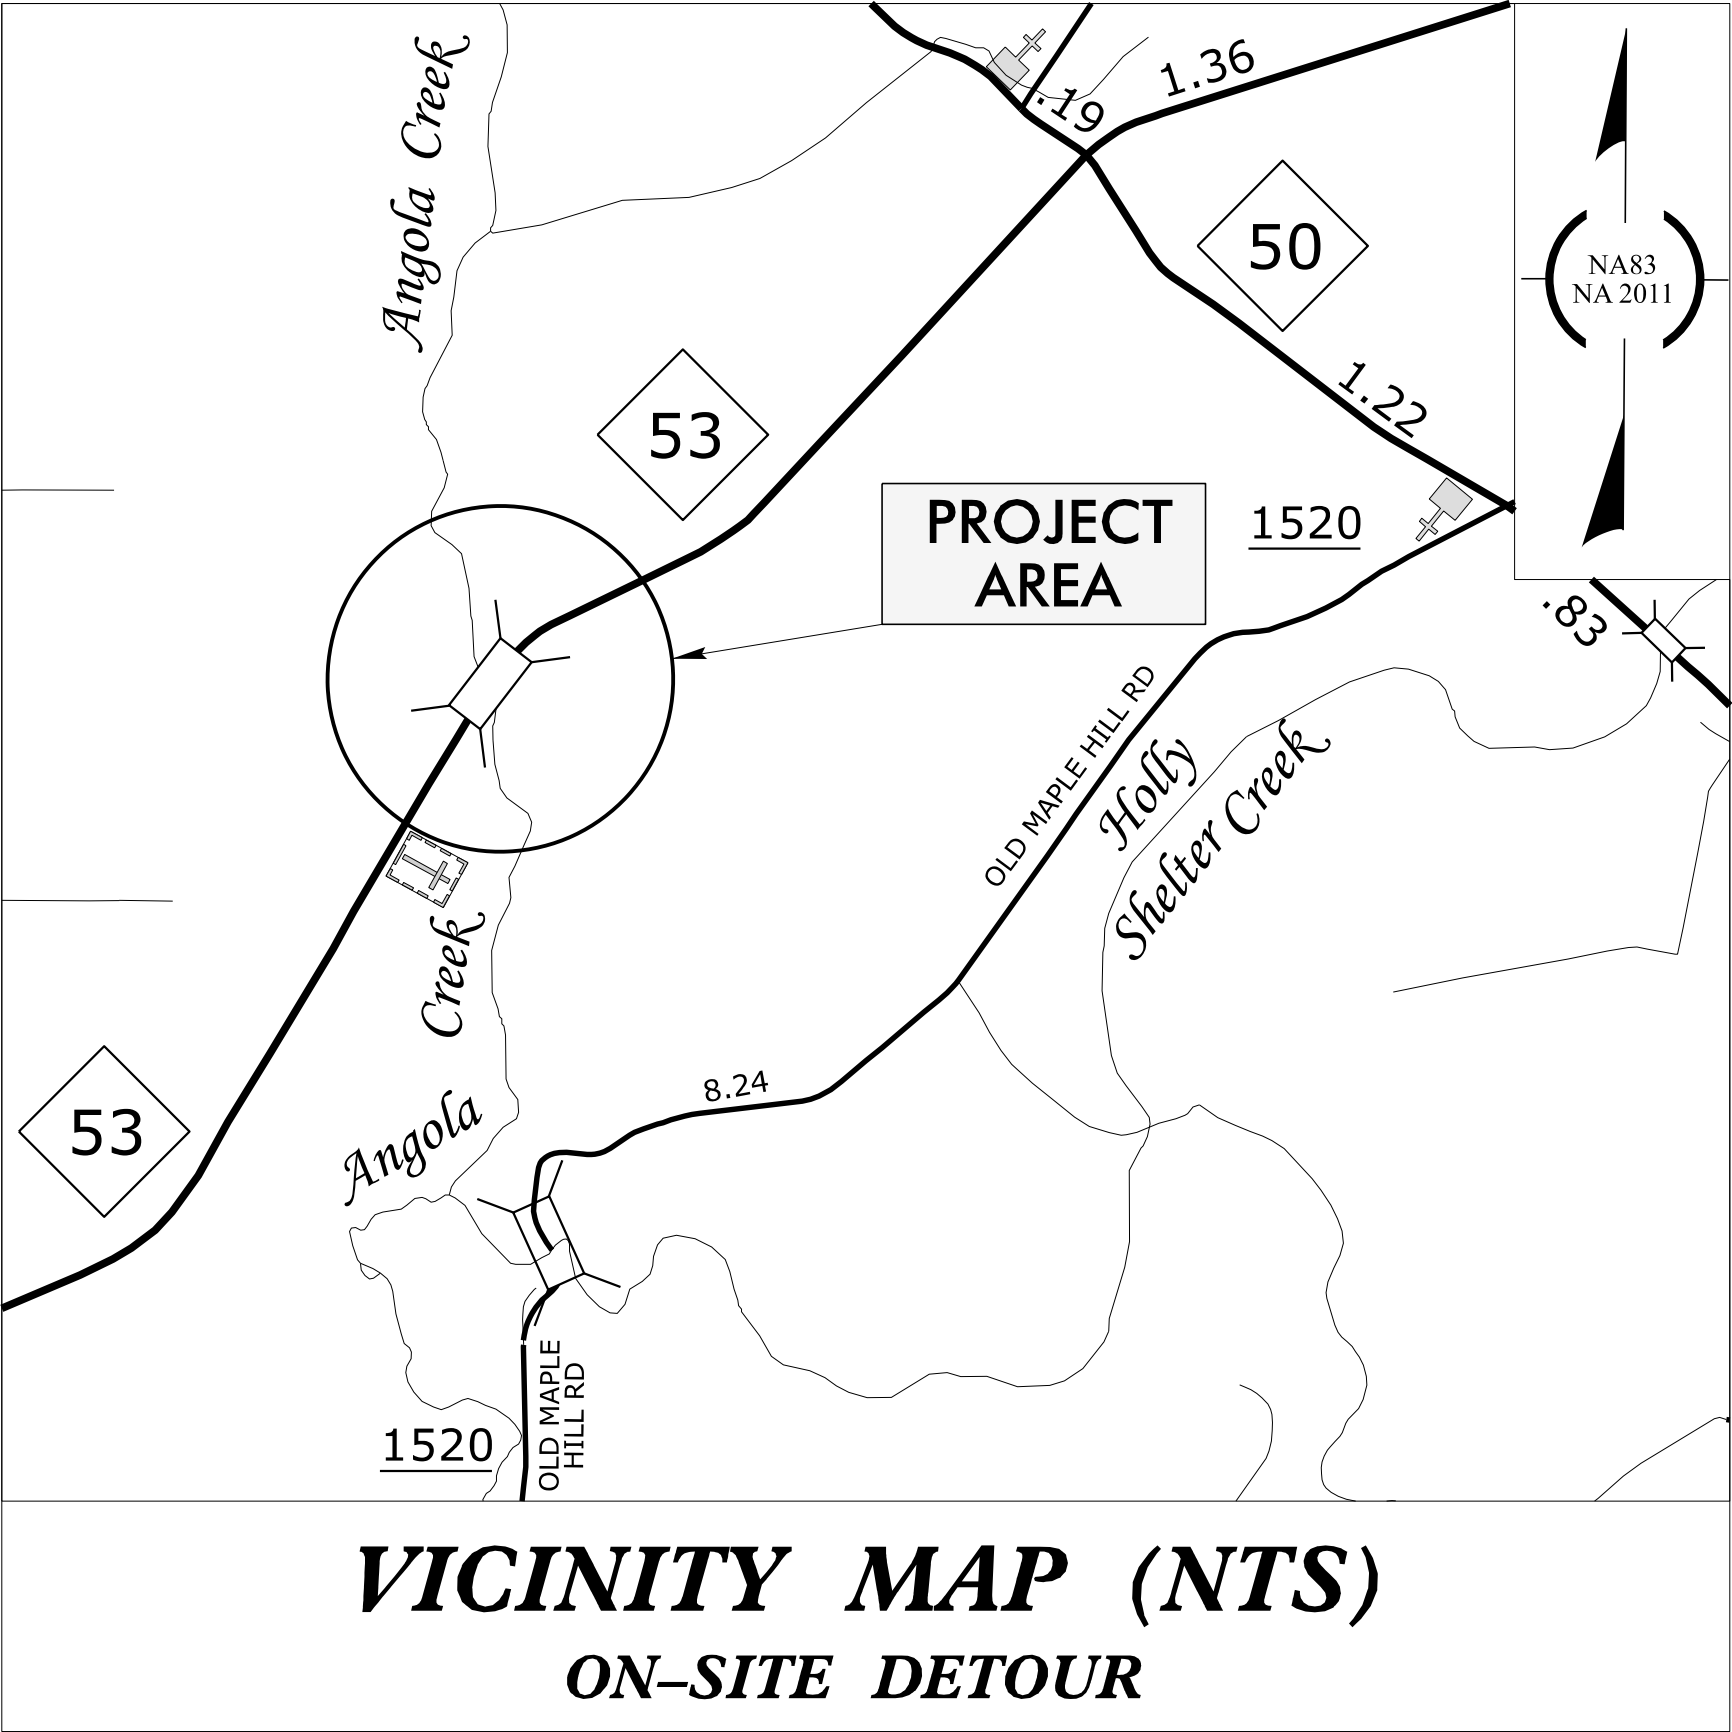

PLANS PREPARED BY:


DAVID Z. KEISER, P.E.
PROJECT ENGINEER

SAMUEL S. MILLER, E.I.
PROJECT DESIGN ENGINEER

NCDOT CONTACTS:

KARMEN E. MILLER, P.E.
WORK ZONE TRAFFIC CONTROL
REGIONAL ENGINEER


CHRISTOPHER B. HOWARD
WORK ZONE TRAFFIC CONTROL
PROJECT DESIGN ENGINEER

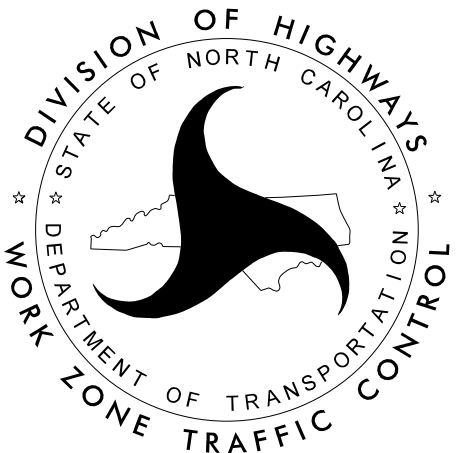


INDEX OF SHEETS

SHEET NO.	TITLE
TMP-1	TITLE SHEET, VICINITY MAP, AND INDEX OF SHEETS
TMP-1A	LIST OF APPLICABLE ROADWAY STANDARD DRAWINGS, AND LEGEND
TMP-1B THRU TMP-1C	TRANSPORTATION OPERATIONS PLAN: (MANAGEMENT STRATEGIES AND GENERAL NOTES)
TMP-2	TEMPORARY SHORING DATA
TMP-3	TEMPORARY TRAFFIC CONTROL PHASING
TMP-4 THRU TMP-5	TEMPORARY TRAFFIC CONTROL PHASE I DETAIL
TMP-6 THRU TMP-7	TEMPORARY TRAFFIC CONTROL PHASE II DETAIL
TMP-8	TEMPORARY TRAFFIC CONTROL PHASE II TYPICAL SECTIONS
TMP-9 THRU TMP-10	TEMPORARY TRAFFIC CONTROL PHASE III DETAIL
TMP-11 THRU TMP-12	TEMPORARY TRAFFIC CONTROL PHASE IV DETAIL

DOCUMENT NOT CONSIDERED FINAL
UNLESS ALL SIGNATURES COMPLETED

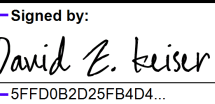APPROVED: 
DATE: 7/31/2026

SEAL

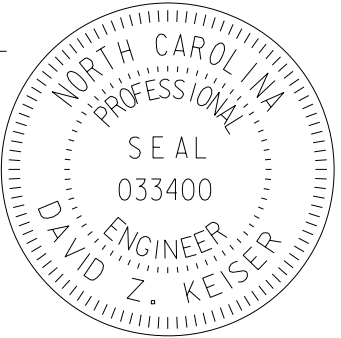

PROJECT:

BR-0174

SHEET NO.
TMP-1