
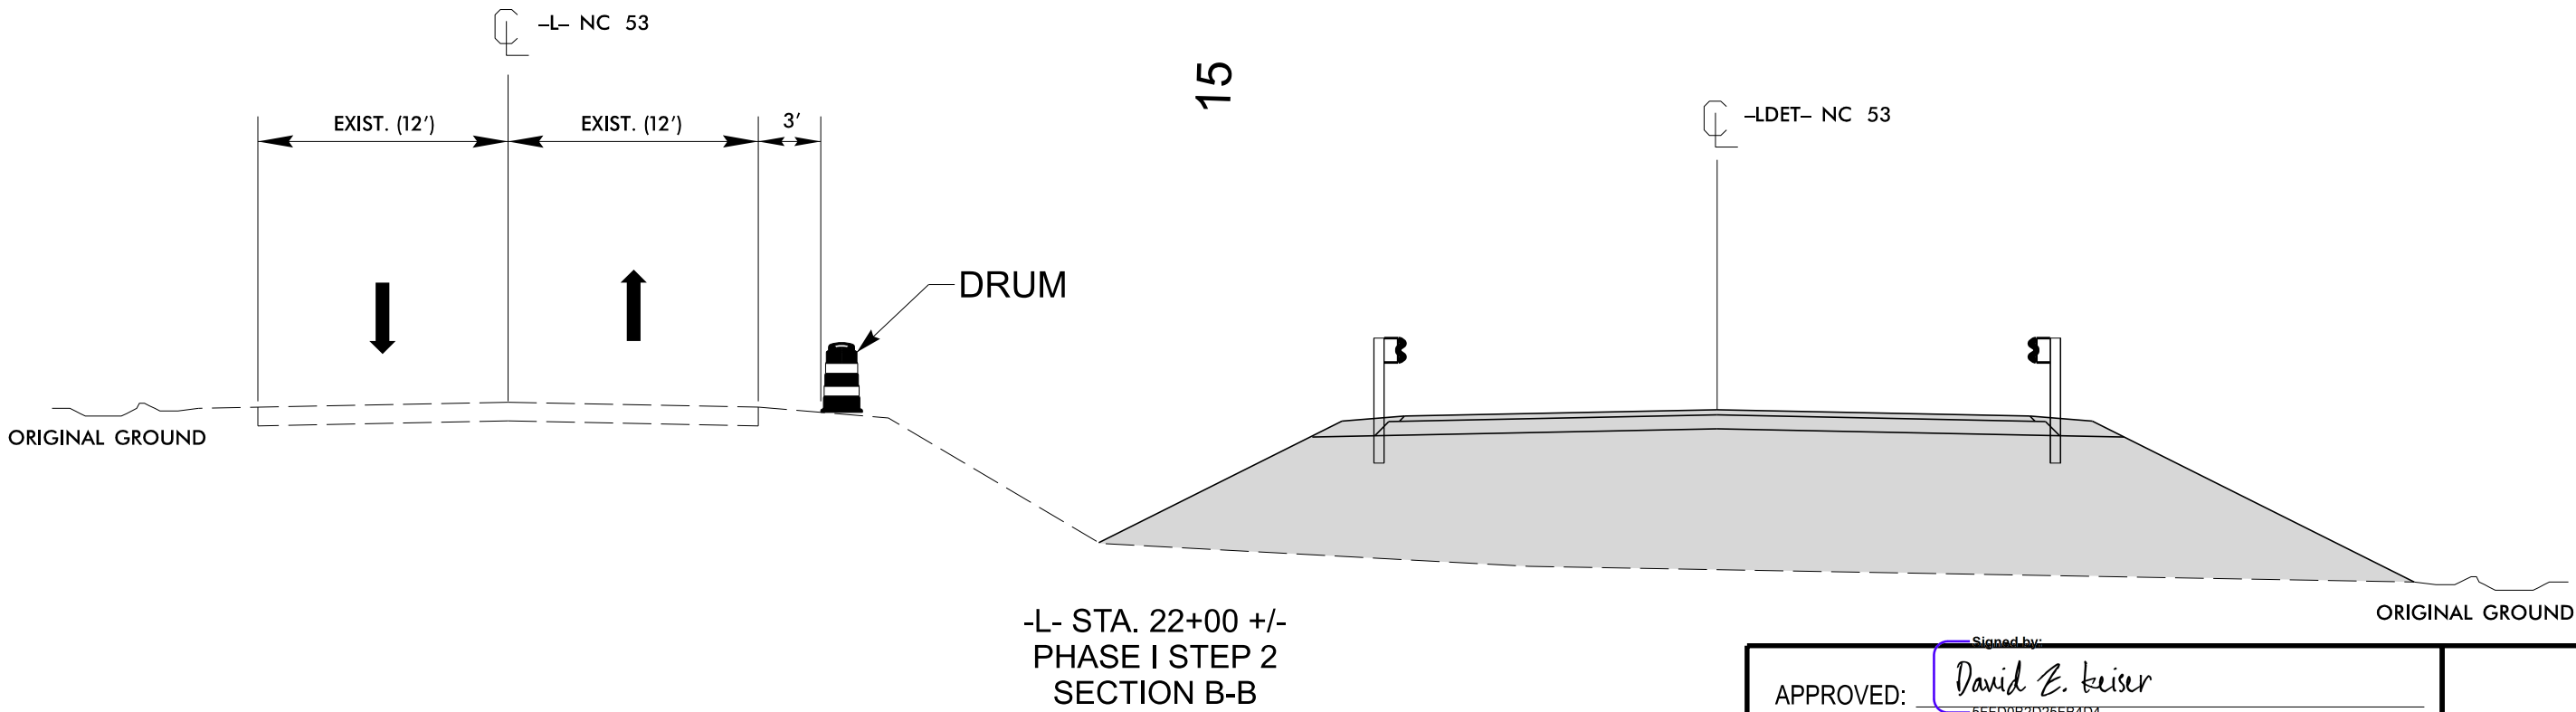
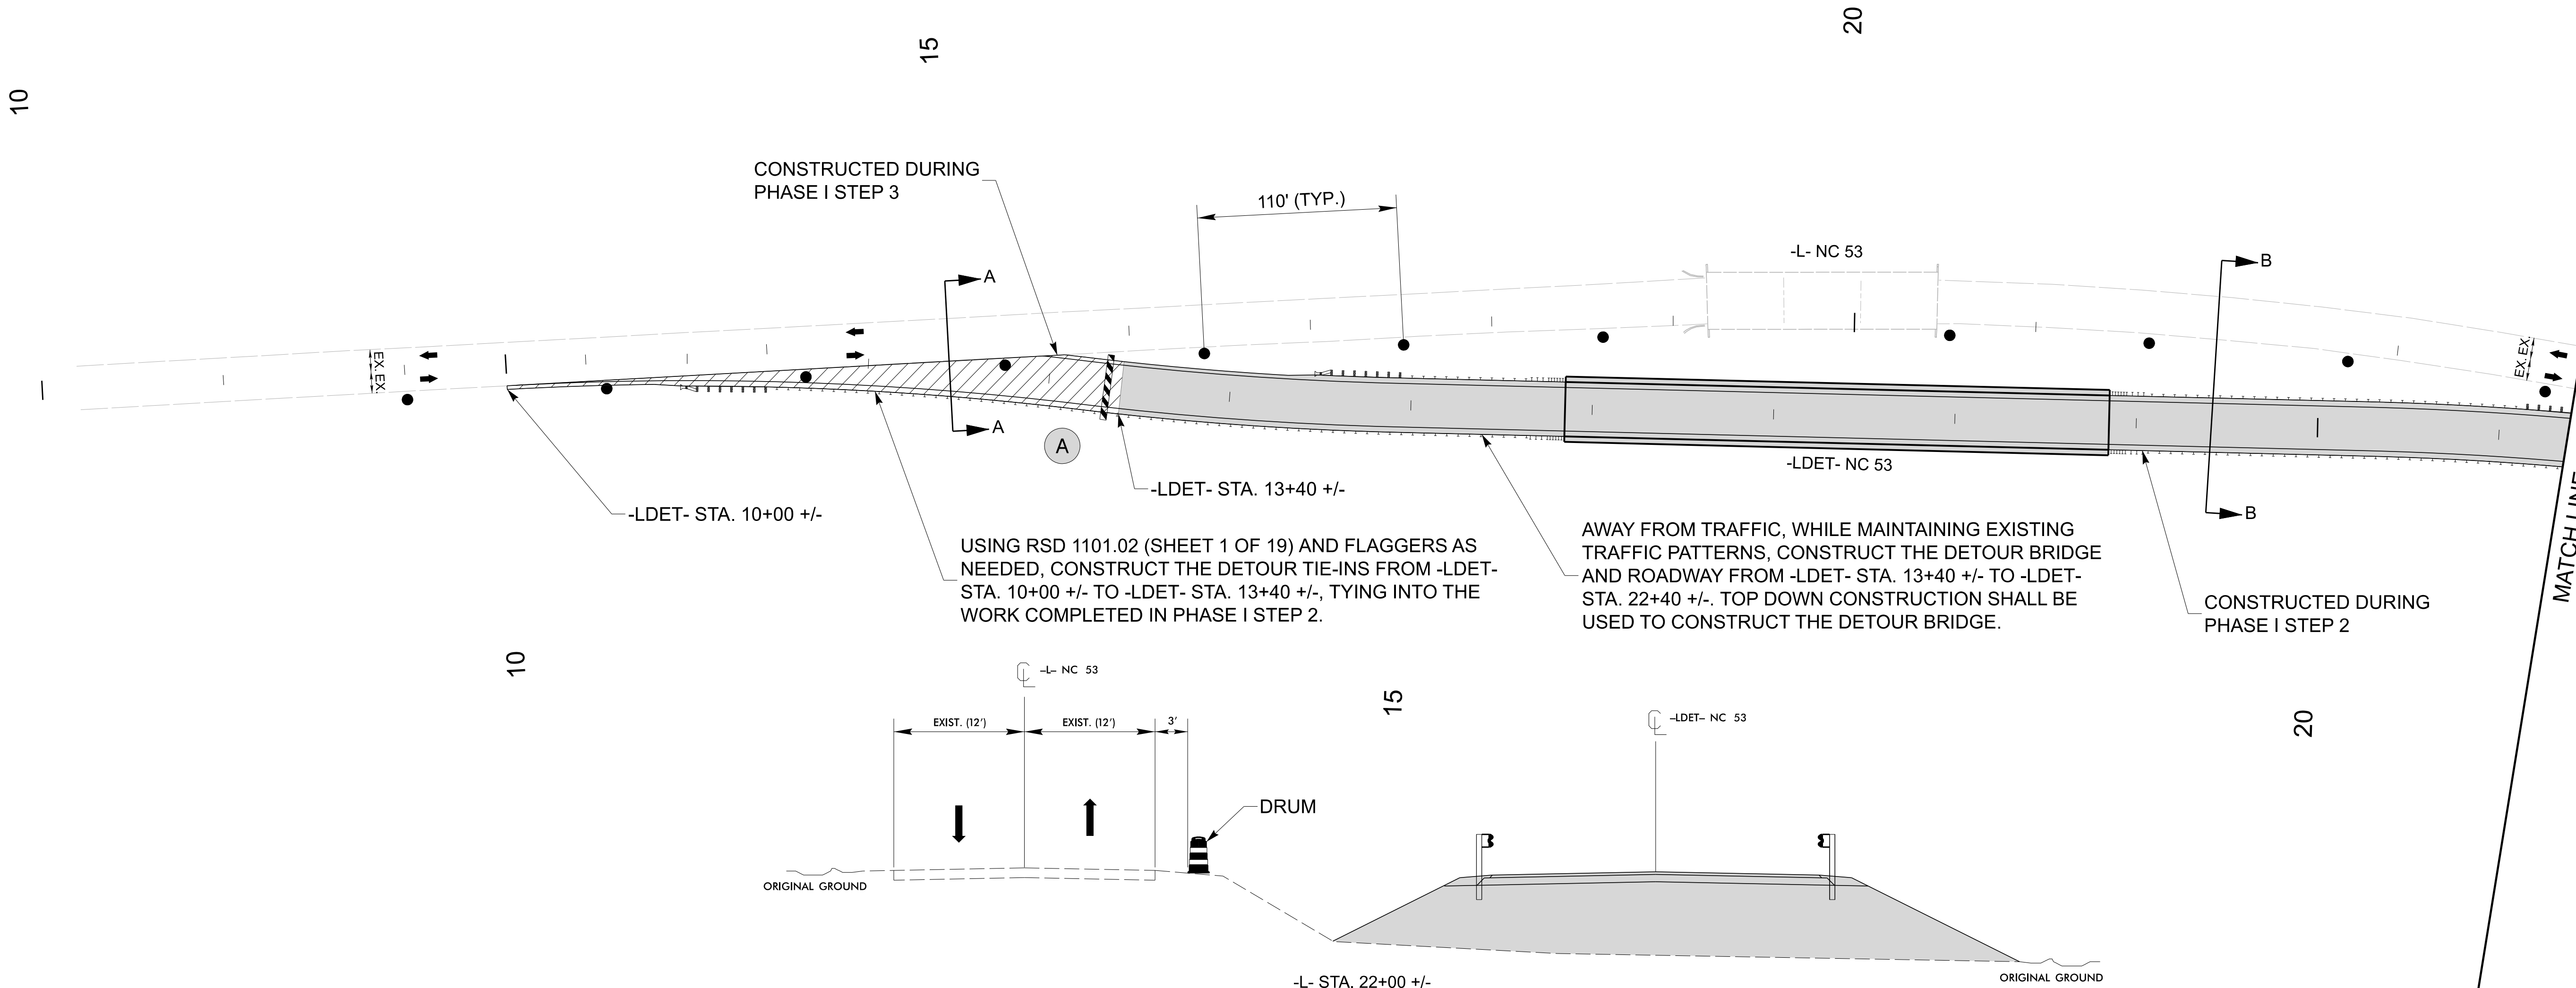
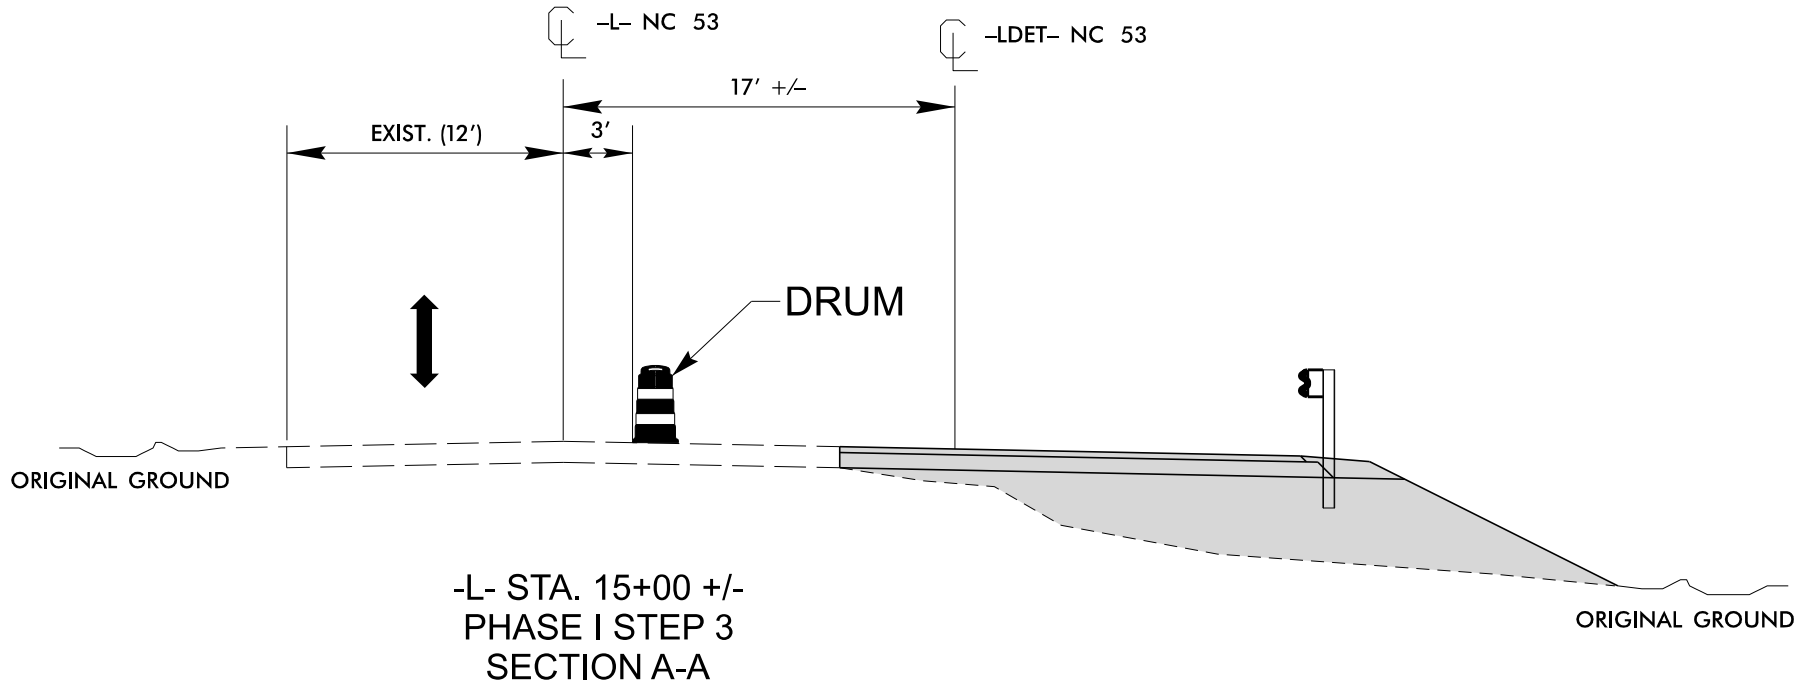


PROJ. REFERENCE NO.	SHEET NO.
BR-0174	TMP-4

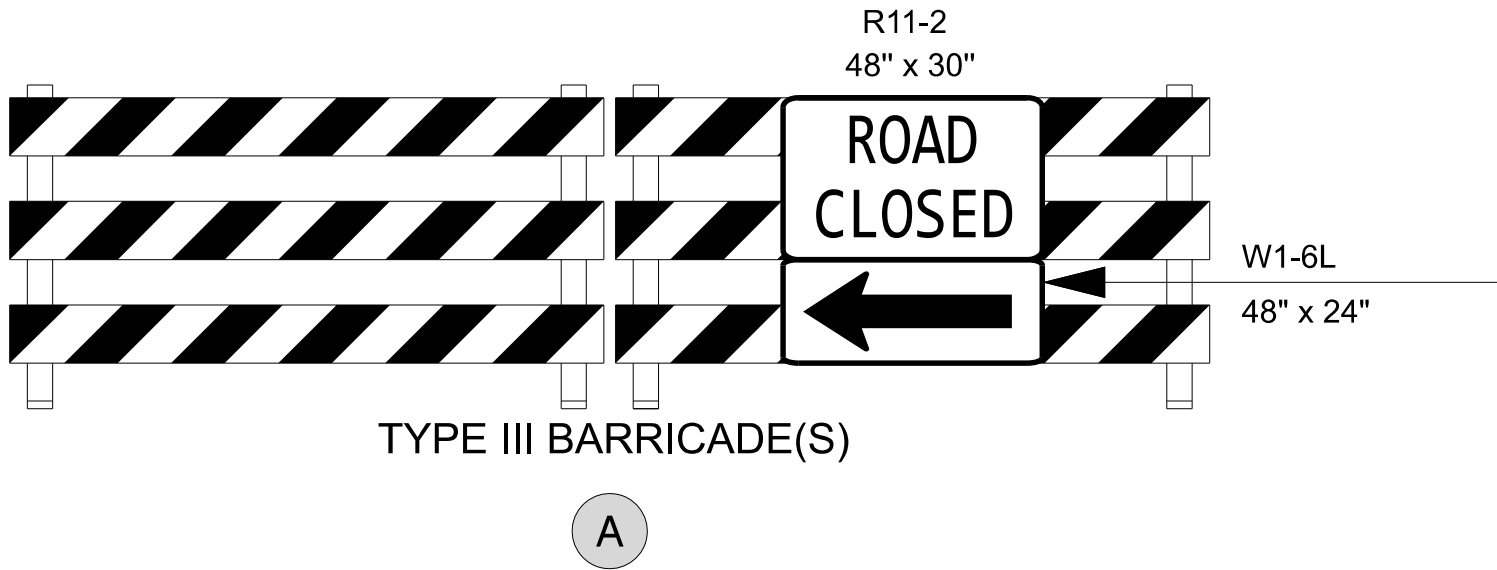

6/16/2026
D:\miller\miller\p1\Documents\117240\288871\10 Transportation\04 Client Folder Structure\BR-0174\Work Zone Traffic Control\BR-0174_TMP_TC_PL5.dgn
User: MILLERS

CDM Smith
CDM Smith Inc.
4130 Parklake Avenue
Suite 350
Raleigh, NC 27612-4461
NC COA No. F-1255

APPROVED: <i>David E. Keiser</i> SFF008202P BIDA...
DATE: 7/31/2026
SEAL
DOCUMENT NOT CONSIDERED FINAL UNLESS ALL SIGNATURES COMPLETED



TEMPORARY TRAFFIC CONTROL
PHASE I DETAIL