
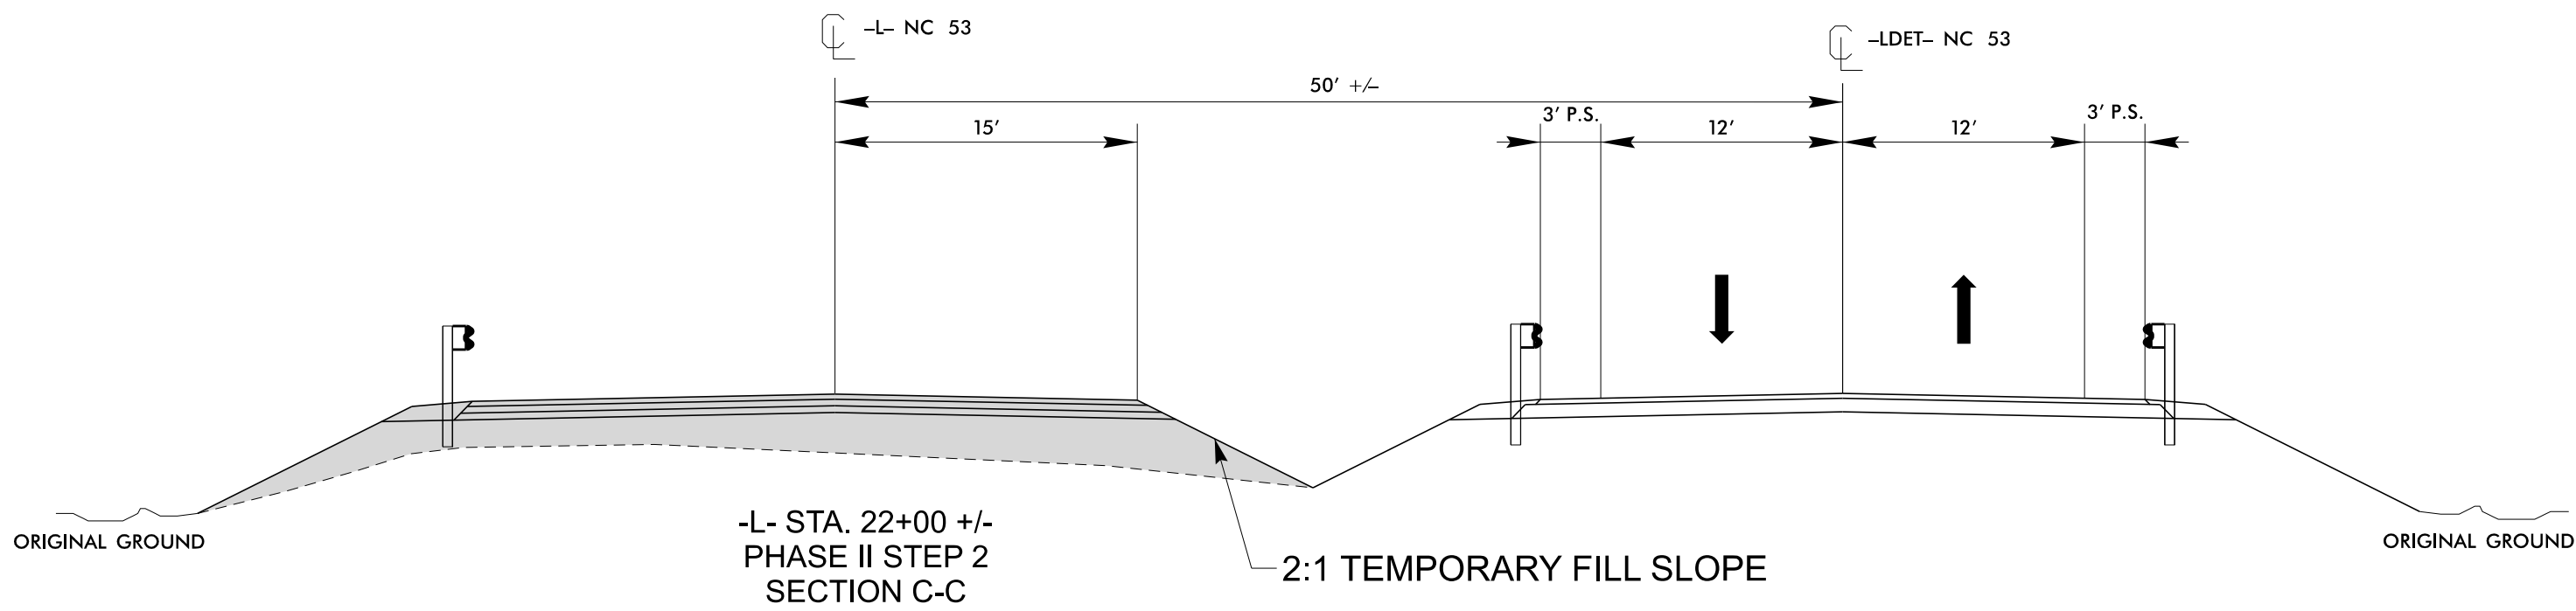
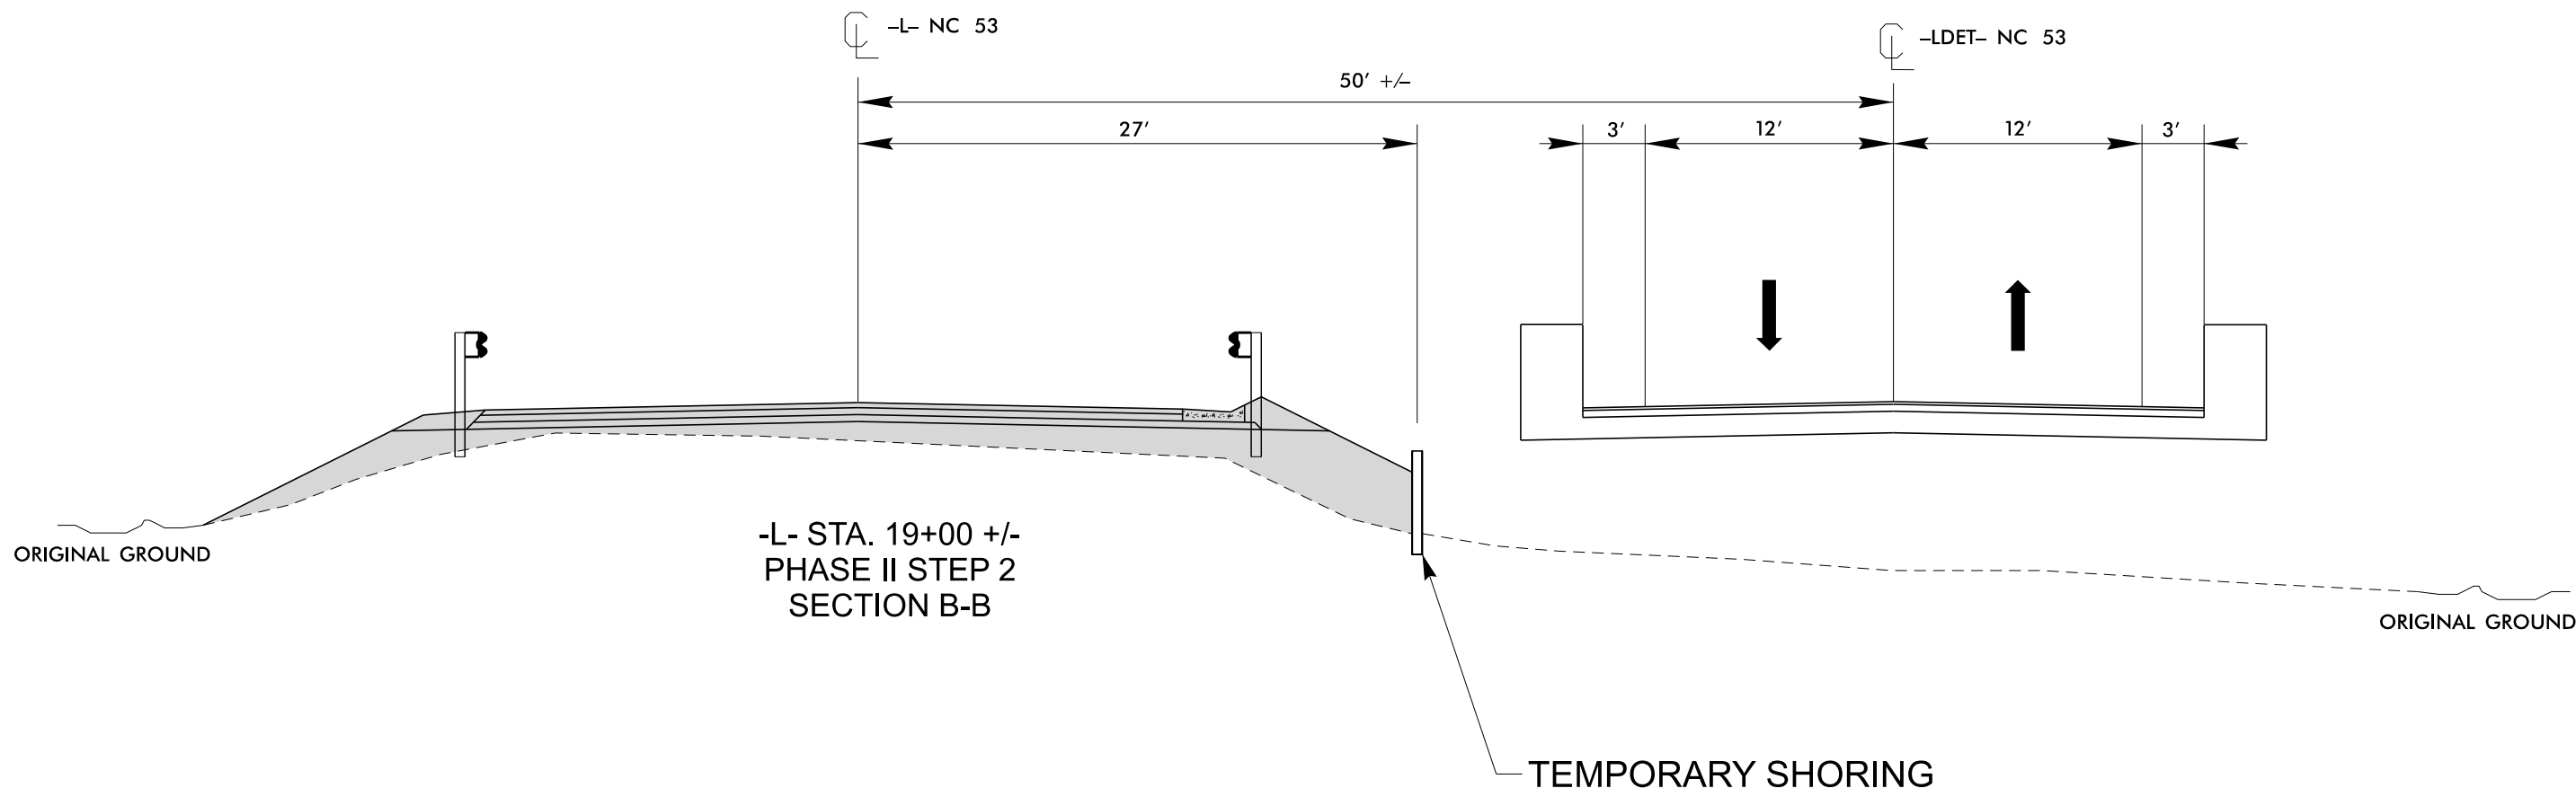


PROJ. REFERENCE NO.	SHEET NO.
BR-0174	TMP-8

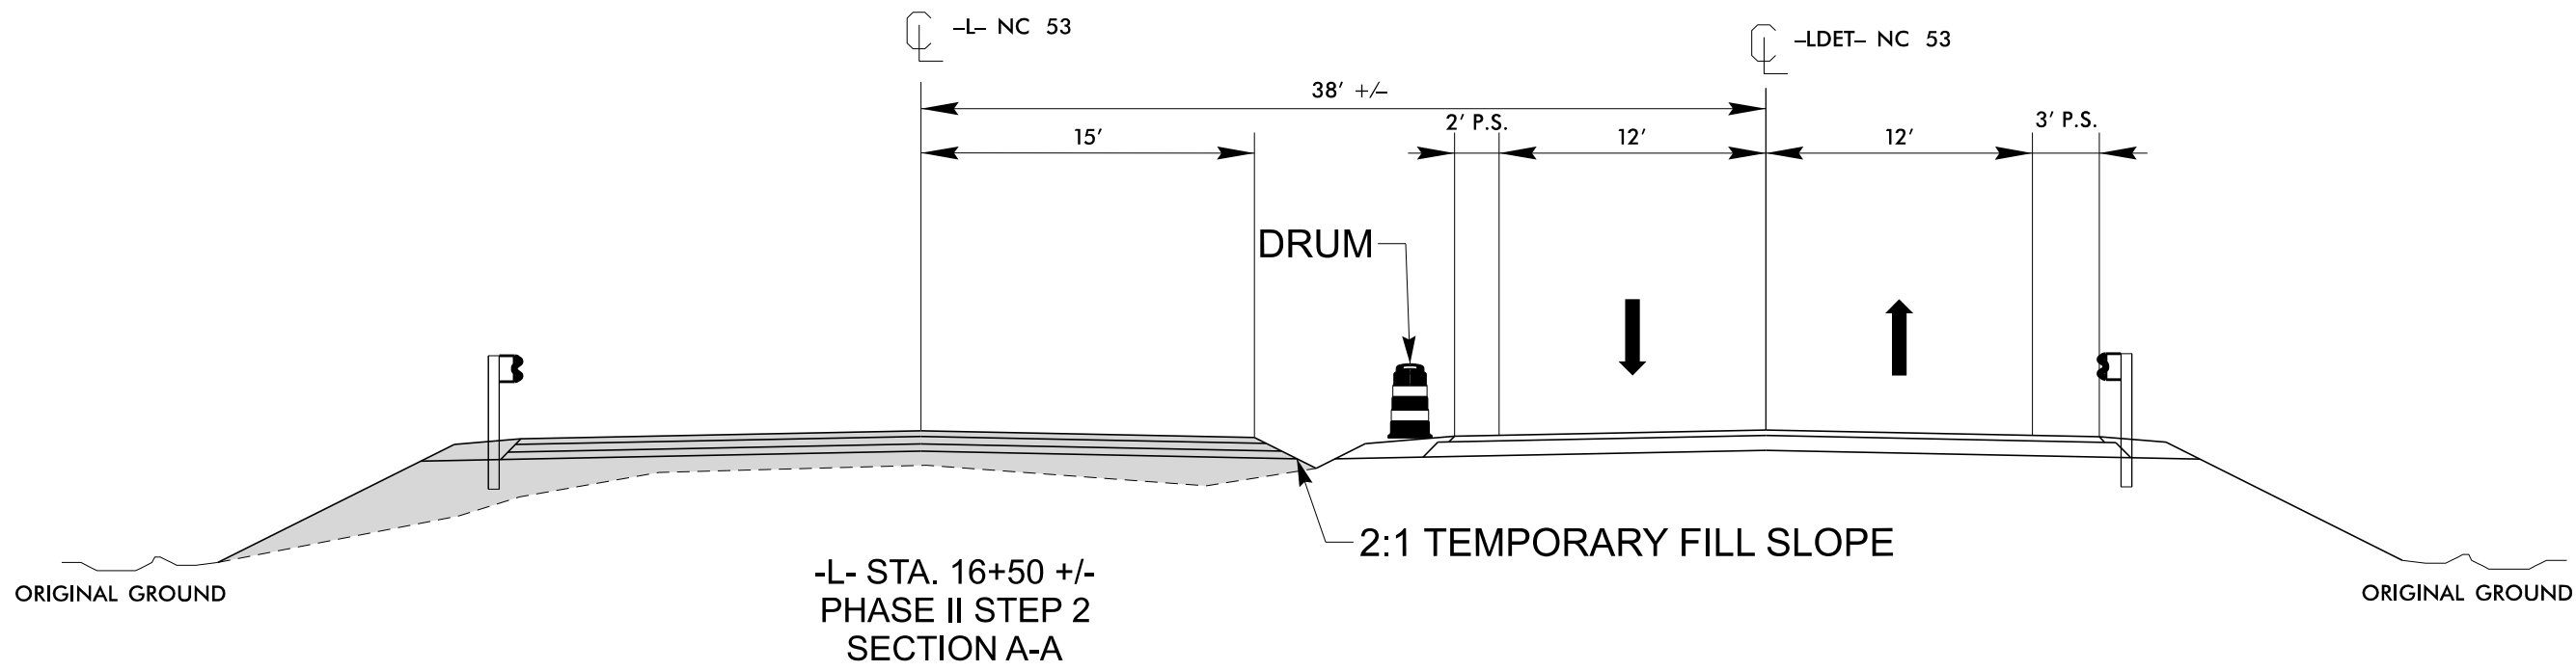


6/16/2026
D:\projects\miller\117240\28887110 Transportation\04 Client Folder Structure\BR-0174\Work Zone Traffic Control\BR-0174_TMP_TC_PLN.dgn
User: MILLERS

CDM Smith
CDM Smith Inc.
4130 Parklake Avenue
Suite 350
Raleigh, NC 27612-4461
NC COA No. F-1255

APPROVED: David E. Keiser
DATE: 7/31/2026

SEAL

**DOCUMENT NOT CONSIDERED FINAL
UNLESS ALL SIGNATURES COMPLETED**

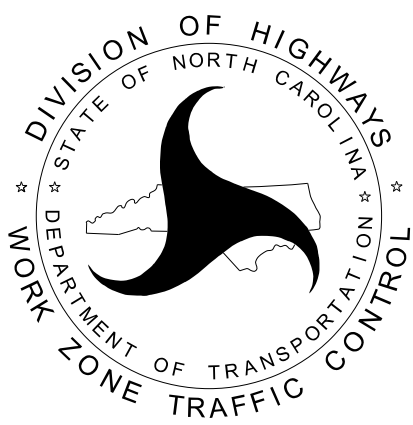

TEMPORARY TRAFFIC CONTROL
PHASE II TYPICAL SECTIONS