




PROJ. REFERENCE NO.	SHEET NO.
BR-0174	TMP-10

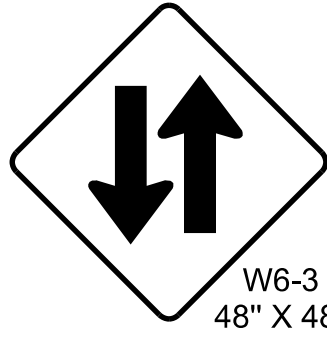

MESSAGE NO. 1	MESSAGE NO. 2
NEW TRAFFIC PATTERN	USE CAUTION
CHANGEABLE MESSAGE SIGN	

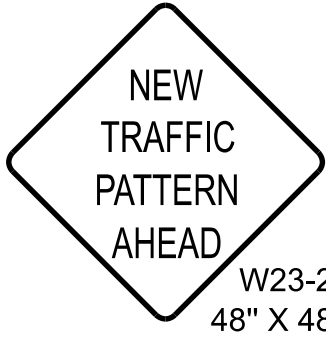

MATCH LINE-L-POC STA. 24+00.00 SEE SHEET TMP-9


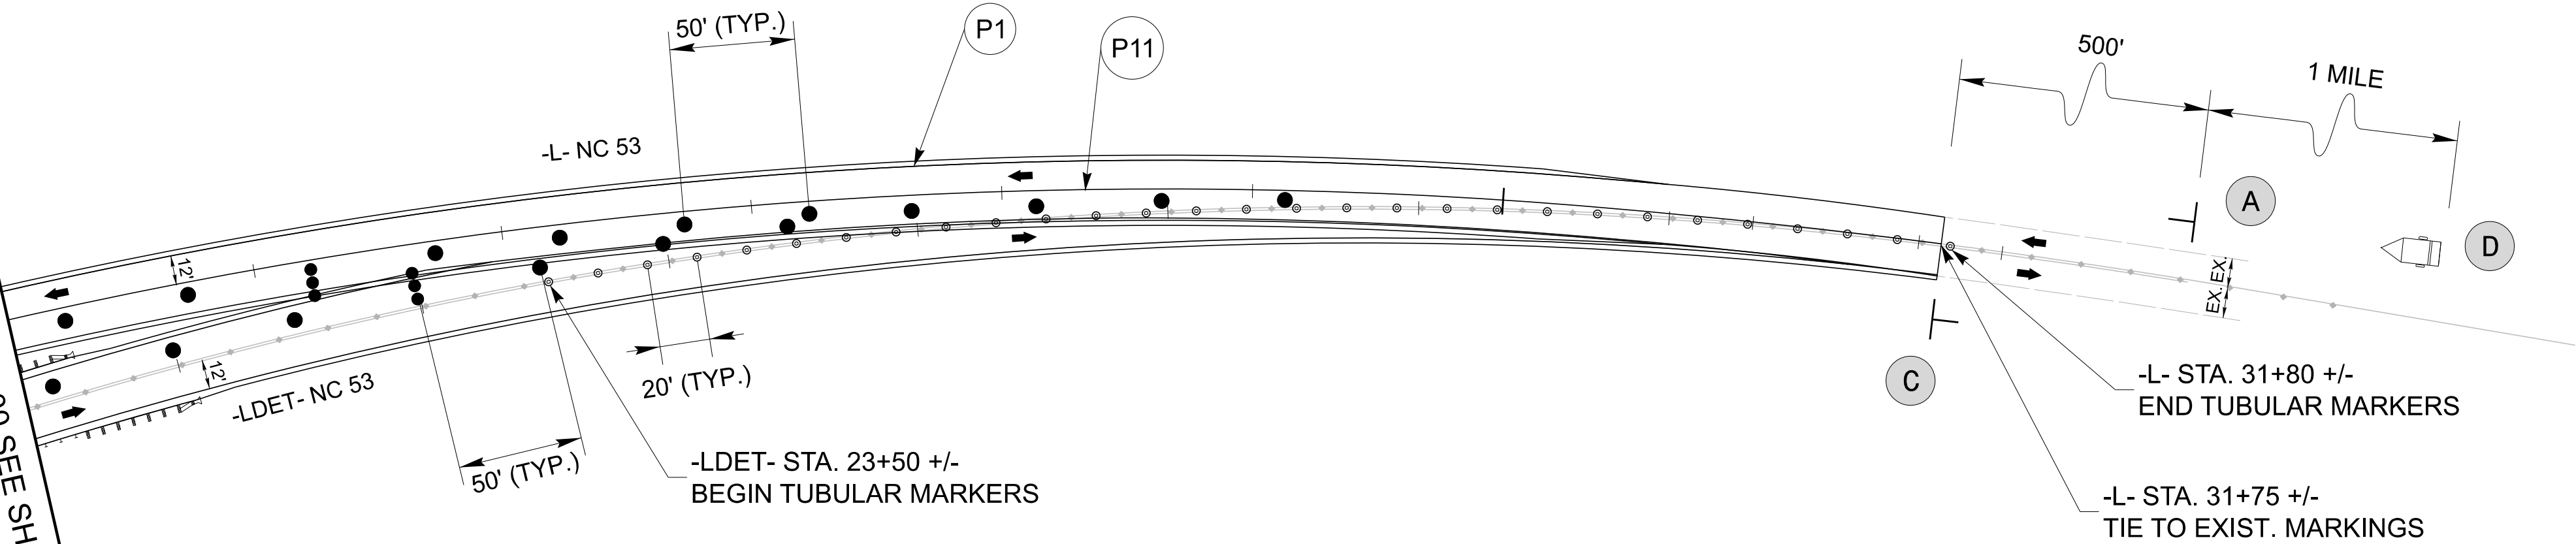


6/16/2026
C:\Users\miller\OneDrive\Documents\117240\288871\10 Transportation\04 Client Folder Structure\BR-0174\Work Zone Traffic Control\BR-0174_TMP_TC_PL_S.dgn
User: MILLERS



CDM Smith Inc.
4130 Parklake Avenue
Suite 350
Raleigh, NC 27612-4461
NC COA No. F-1255

APPROVED: <i>David E. Keiser</i>
DATE: 7/31/2026
SEAL
DOCUMENT NOT CONSIDERED FINAL UNLESS ALL SIGNATURES COMPLETED

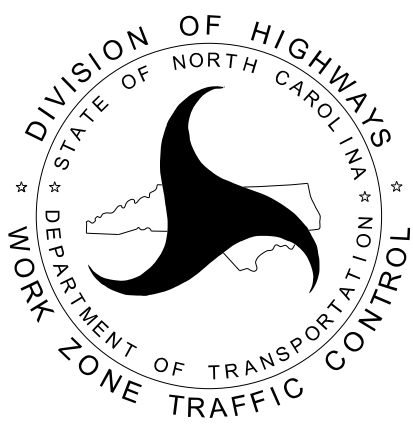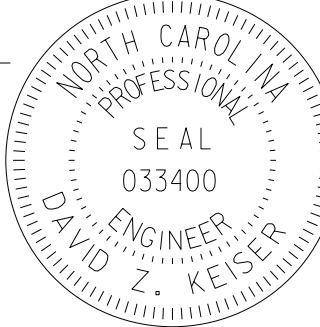

TEMPORARY TRAFFIC CONTROL
PHASE III DETAIL