
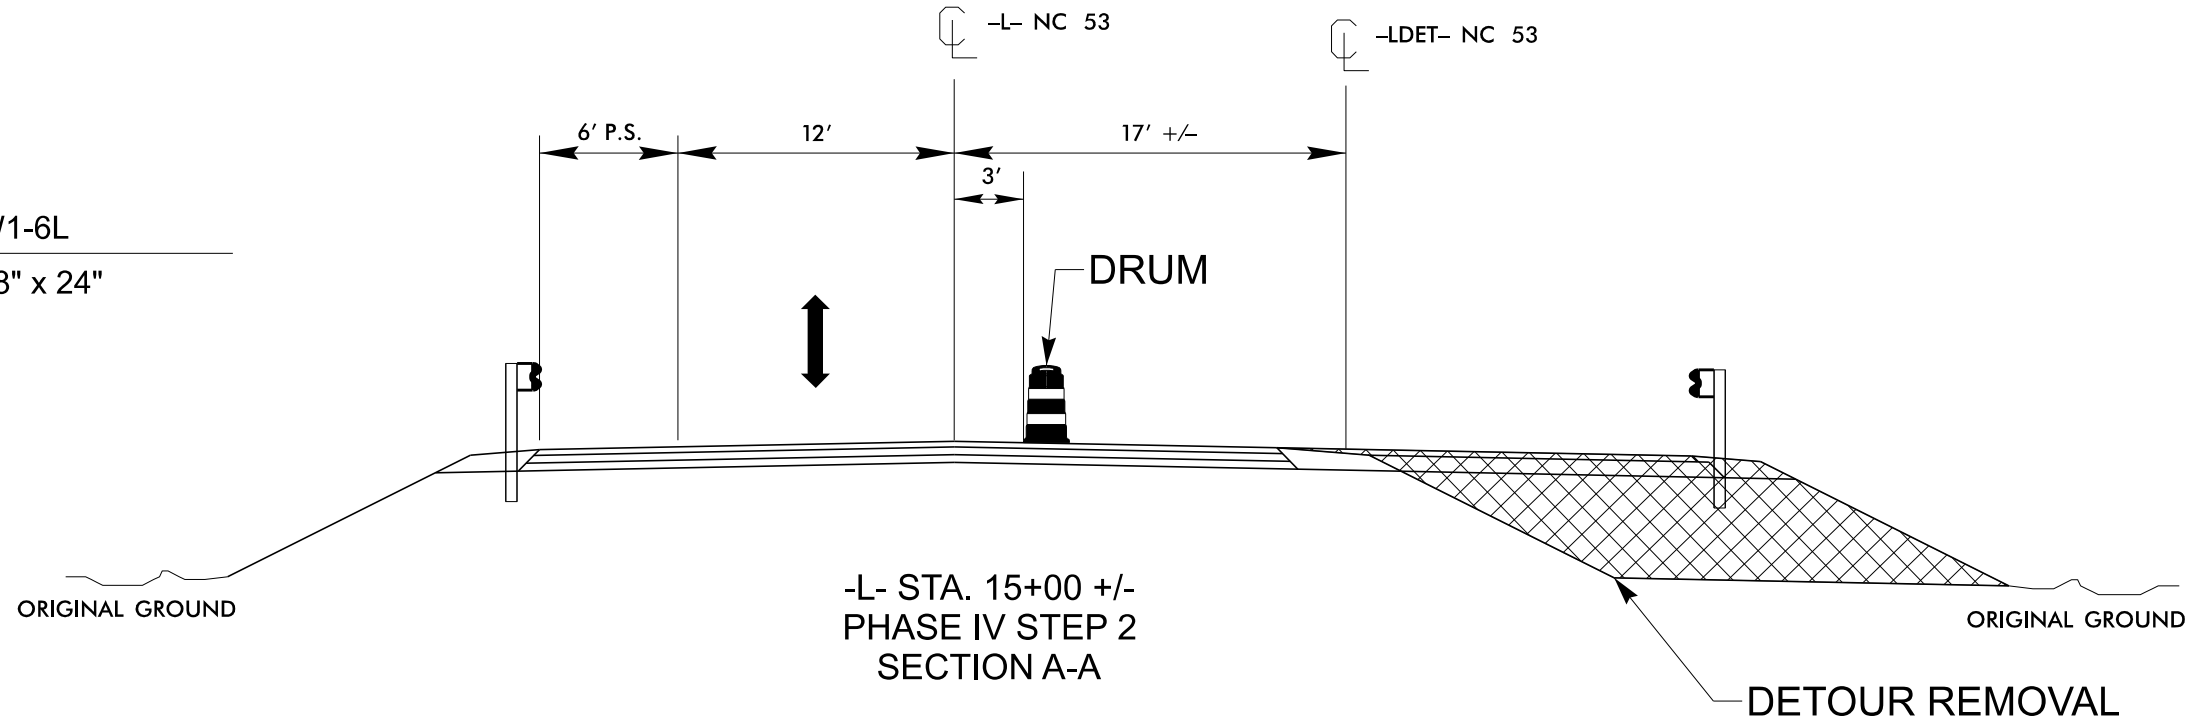



PROJ. REFERENCE NO.	SHEET NO.
BR-0174	TMP-11

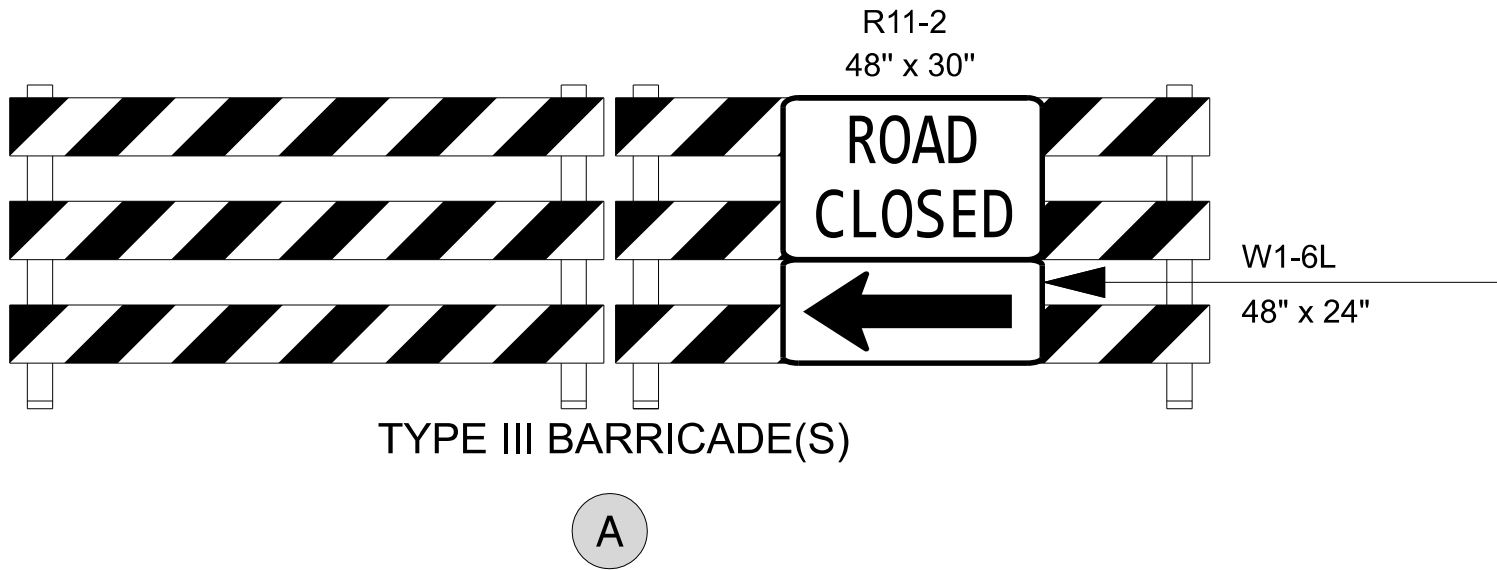

10

15

20

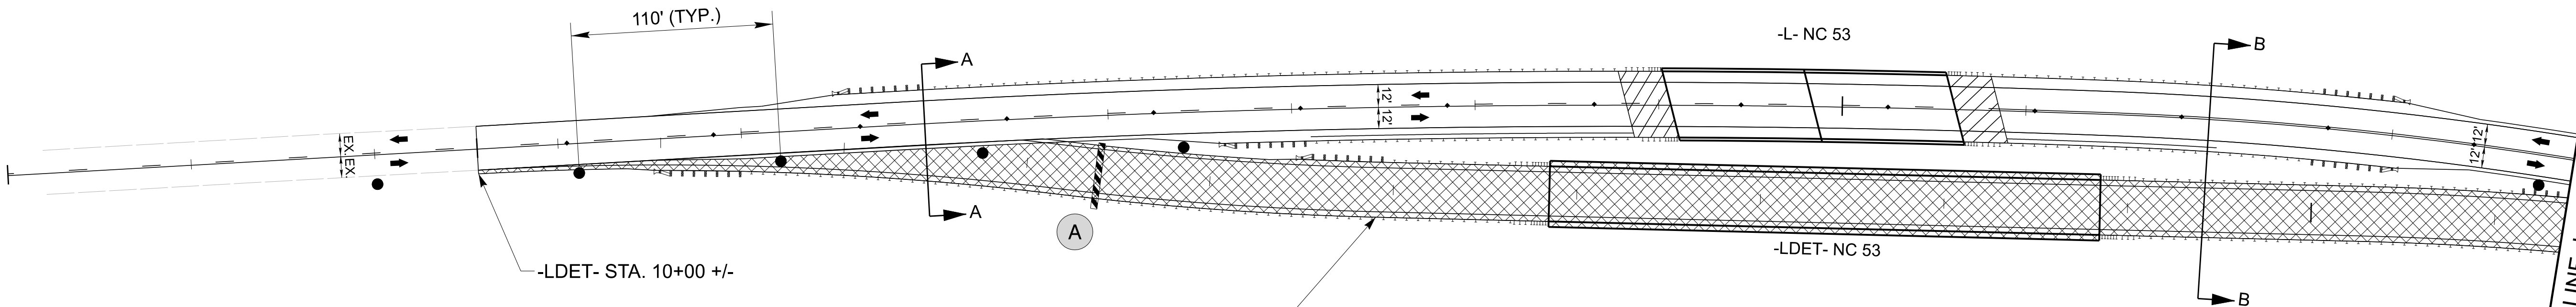


AWAY FROM TRAFFIC AND/OR USING RSD 1101.02 (SHEET 1 OF 19) AND FLAGGERS AS NEEDED, REMOVE THE DETOUR ROADWAY AND BRIDGE FROM -LDET- STA. 10+00 +/- TO -LDET- STA. 29+08 +/-.

10

15

20

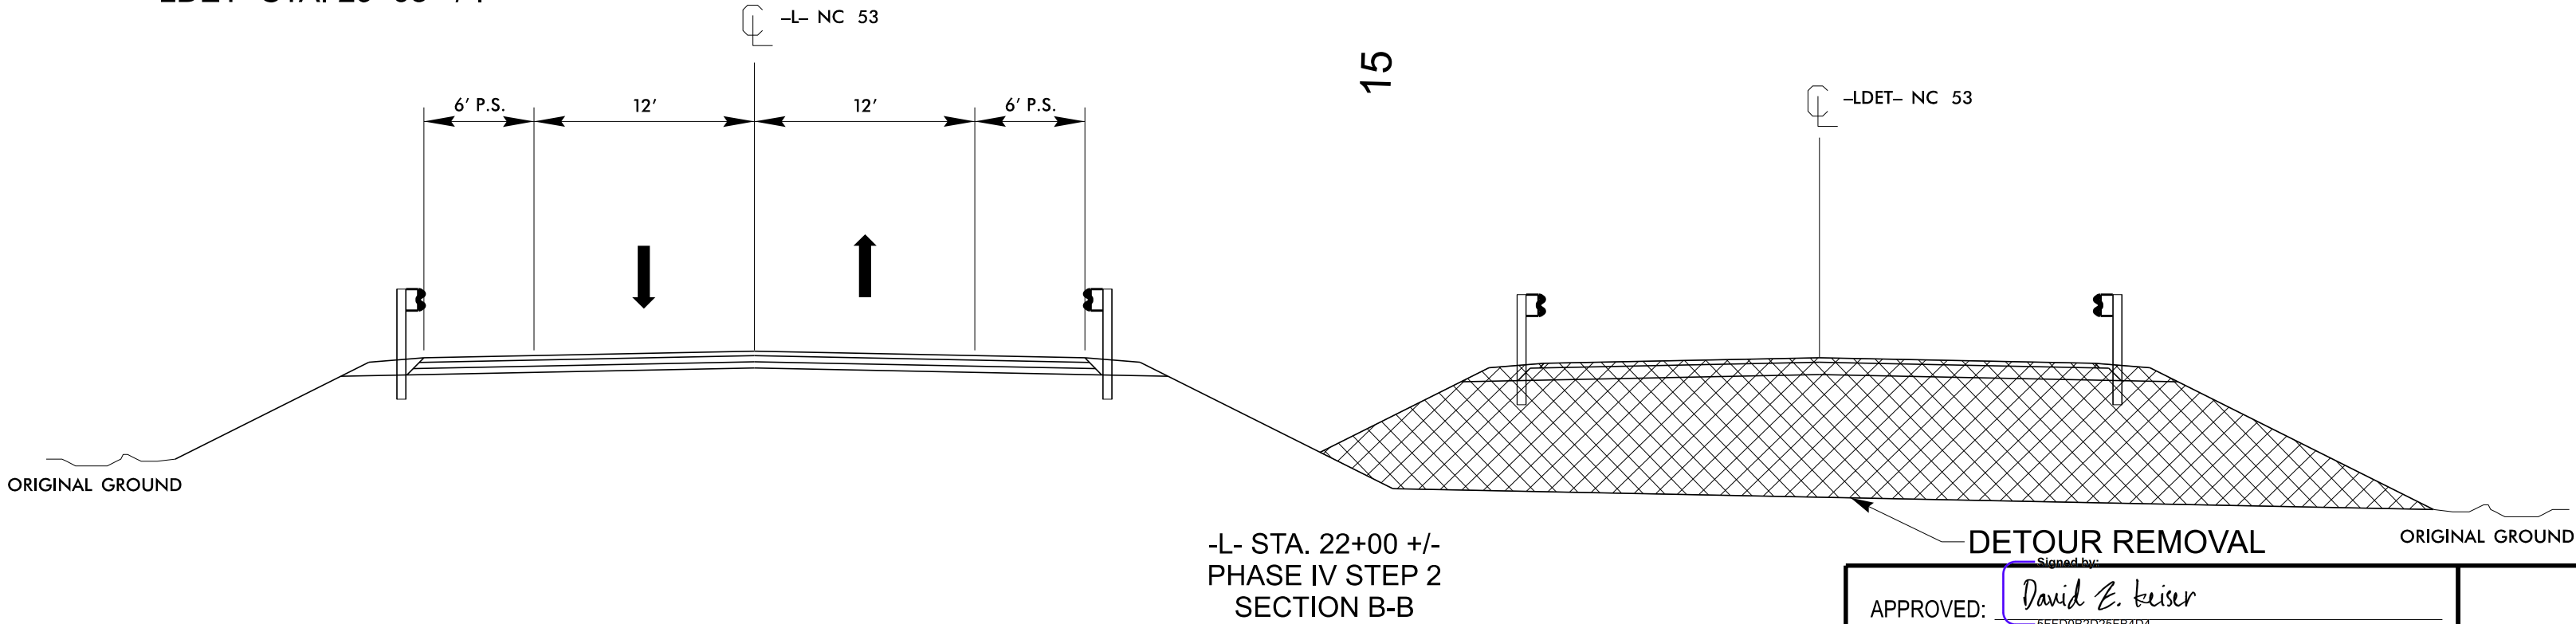


MATCH LINE -L- POC STA. 24+00.00 SEE SHEET TMP-12

6/16/2026
C:\Users\miller\Documents\117240\28887\10 Transportation\04 Client Folder Structure\BR-0174\Work Zone Traffic Control\BR-0174_TMP_TC_PL5.dgn
User: MILLERS

CDM Smith
CDM Smith Inc.
4130 Parklake Avenue
Suite 350
Raleigh, NC 27612-4461
NC COA No. F-1255

APPROVED: <i>David Z. Keiser</i>
DATE: 7/31/2026
SEAL
DOCUMENT NOT CONSIDERED FINAL UNLESS ALL SIGNATURES COMPLETED

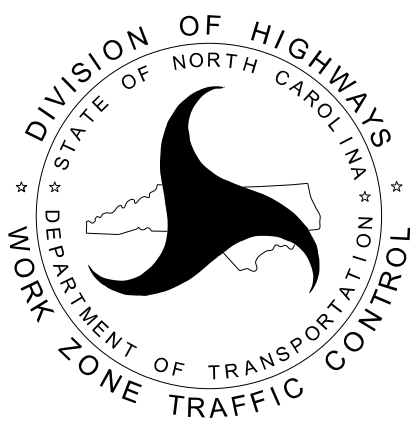

TEMPORARY TRAFFIC CONTROL
PHASE IV DETAIL