
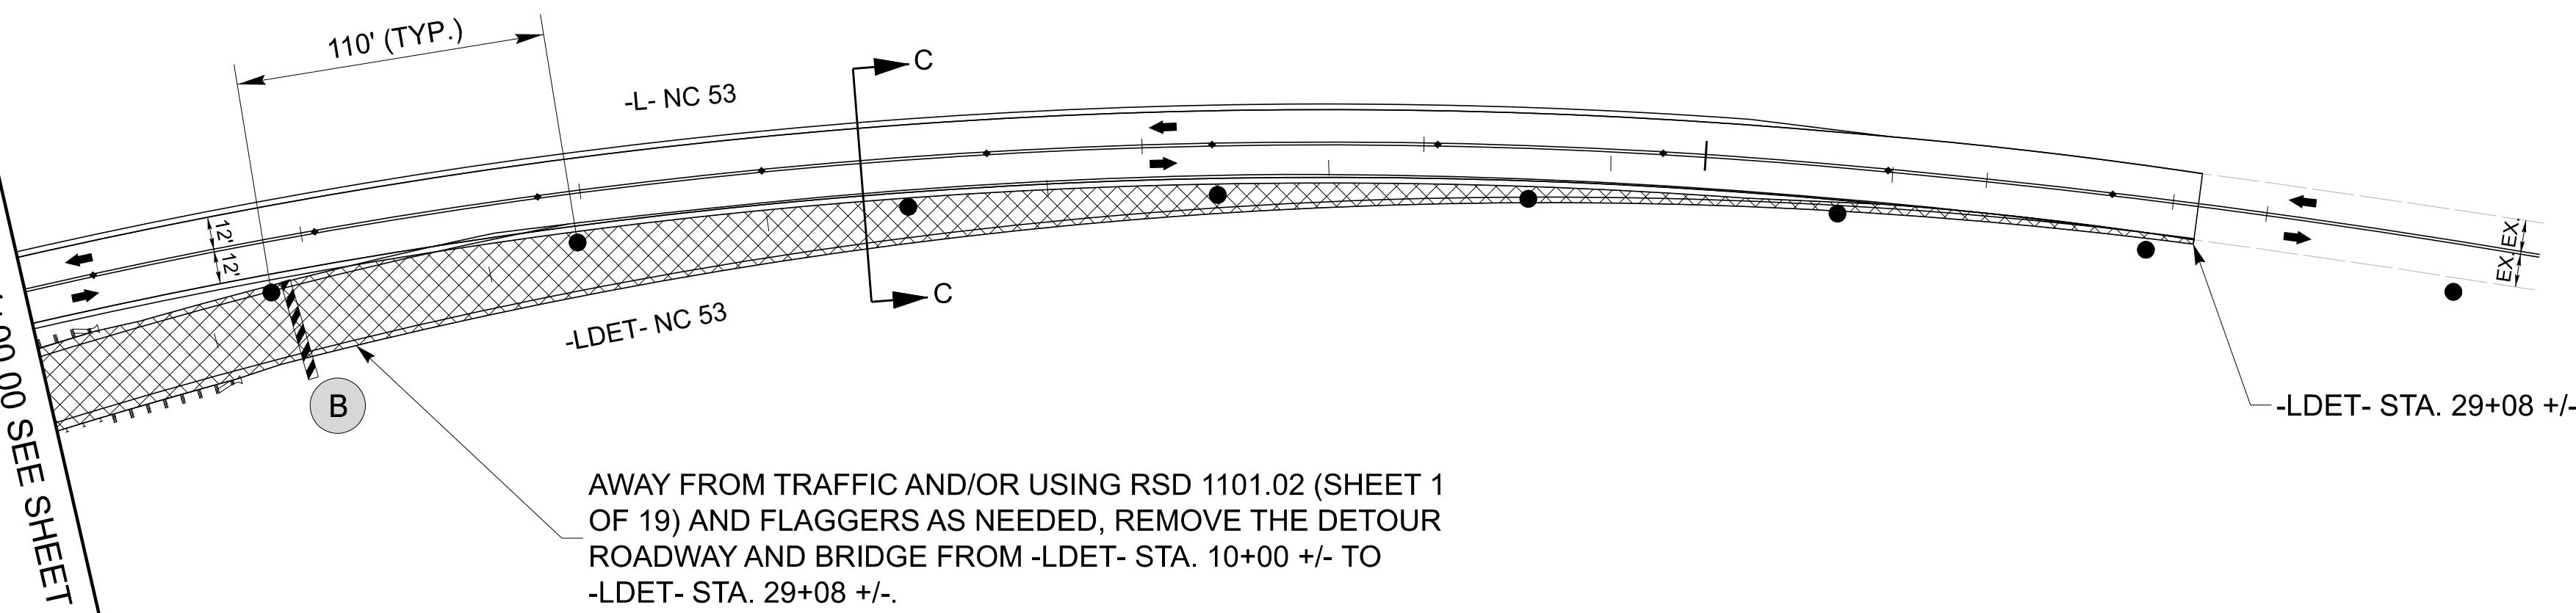


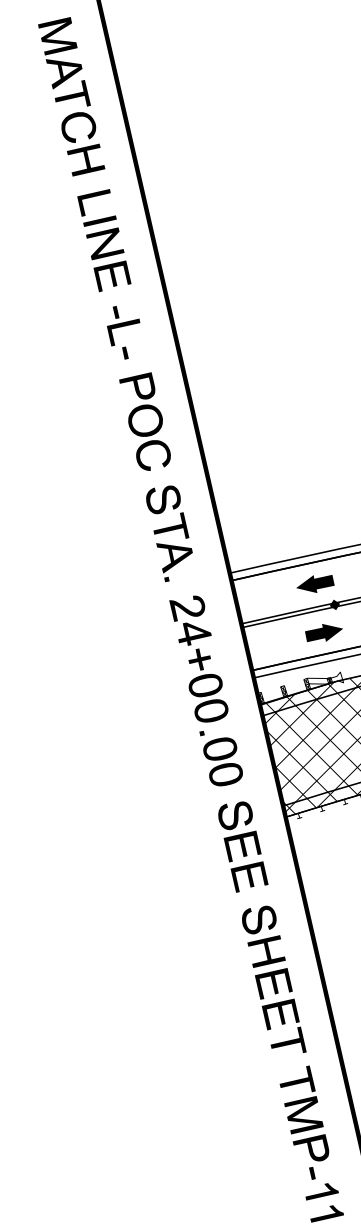

AWAY FROM TRAFFIC AND/OR USING RSD 1101.02 (SHEET 1 OF 19) AND FLAGGERS AS NEEDED, REMOVE THE DETOUR ROADWAY AND BRIDGE FROM -LDET- STA. 10+00 +/- TO -LDET- STA. 29+08 +/-.

TEMPORARY TRAFFIC CONTROL PHASE IV DETAIL

**CDM
Smith**