


11/14/23

10

15

20

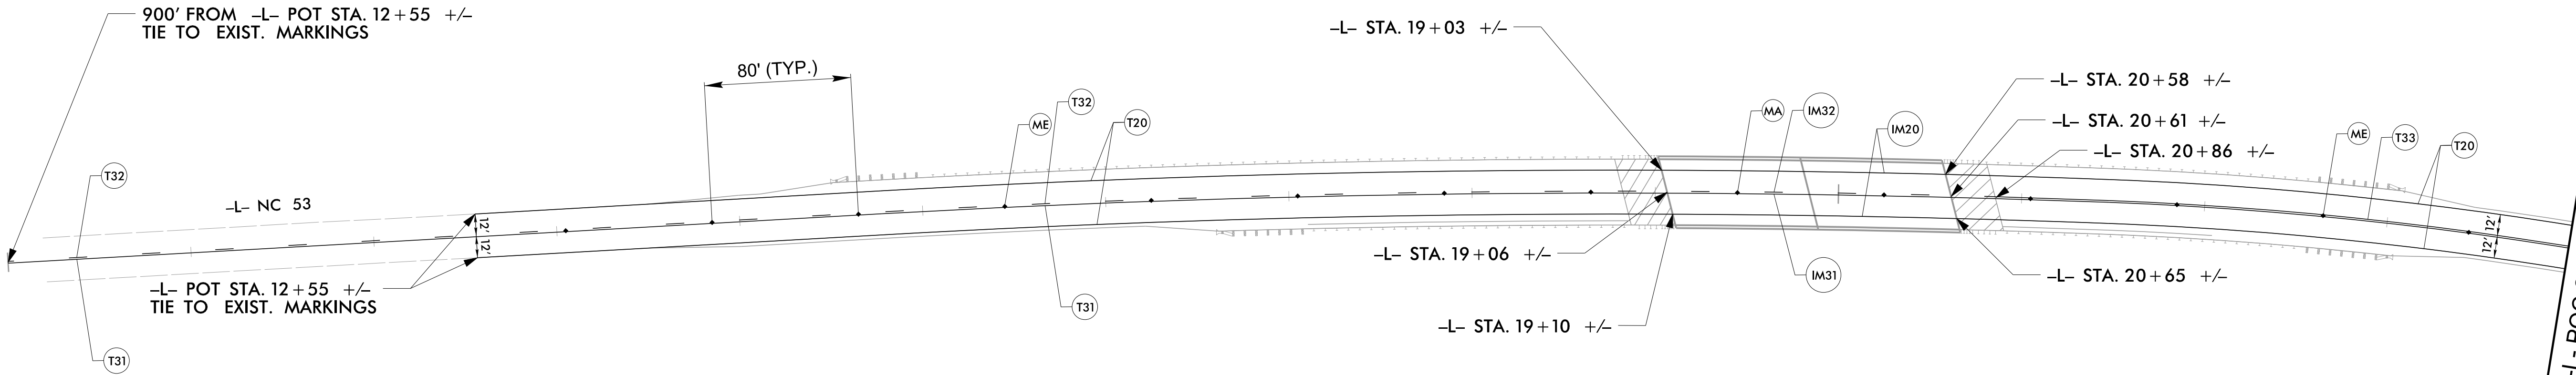

**PAVEMENT
MARKING SCHEDULE**


SYMBOL	DESCRIPTION
	THERMOPLASTIC PAVEMENT MARKING LINES (6", 90 MILS)
T20	WHITE EDGELINE
T31	YELLOW SINGLE CENTER
T32	10 FT. YELLOW SKIP
T33	YELLOW DOUBLE CENTER
	INTEGRATED MULTIPOLYMER PAVEMENT MARKING LINES, 6", 90 MILS
IM20	WHITE EDGELINE
IM31	YELLOW SINGLE CENTER
IM32	10 FT. YELLOW SKIP
MA	PERMANENT RAISED PAVEMENT MARKERS PERMANENT RAISED MARKER (YELLOW & YELLOW)
ME	POLYCARBONATE H-SHAPED PAVEMENT MARKERS SNOWPLOWABLE MARKER (YELLOW & YELLOW)

PAVEMENT MARKING PLAN

BR-0174


PMP 002

NORTH CAROLINA
DEPARTMENT OF TRANSPORTATION
PENDER COUNTY

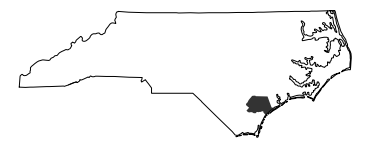

DIVISION 3

PAVEMENT MARKING
DESIGN ENGINEER

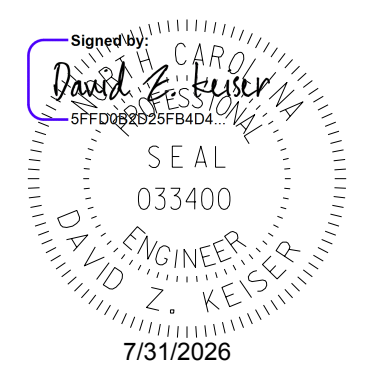

PREPARED BY



DOCUMENT NOT CONSIDERED FINAL
UNLESS ALL SIGNATURES COMPLETED