


09/08/09

STATE	STATE PROJECT REFERENCE NO.	SHEET NO.	TOTAL SHEETS
N.C.	2027CPT.14.03.10751	11	
STATE PROJ. NO.	F. A. PROJ. NO.	DESCRIPTION	
2027CPT.14.03.10751			

POLK COUNTY

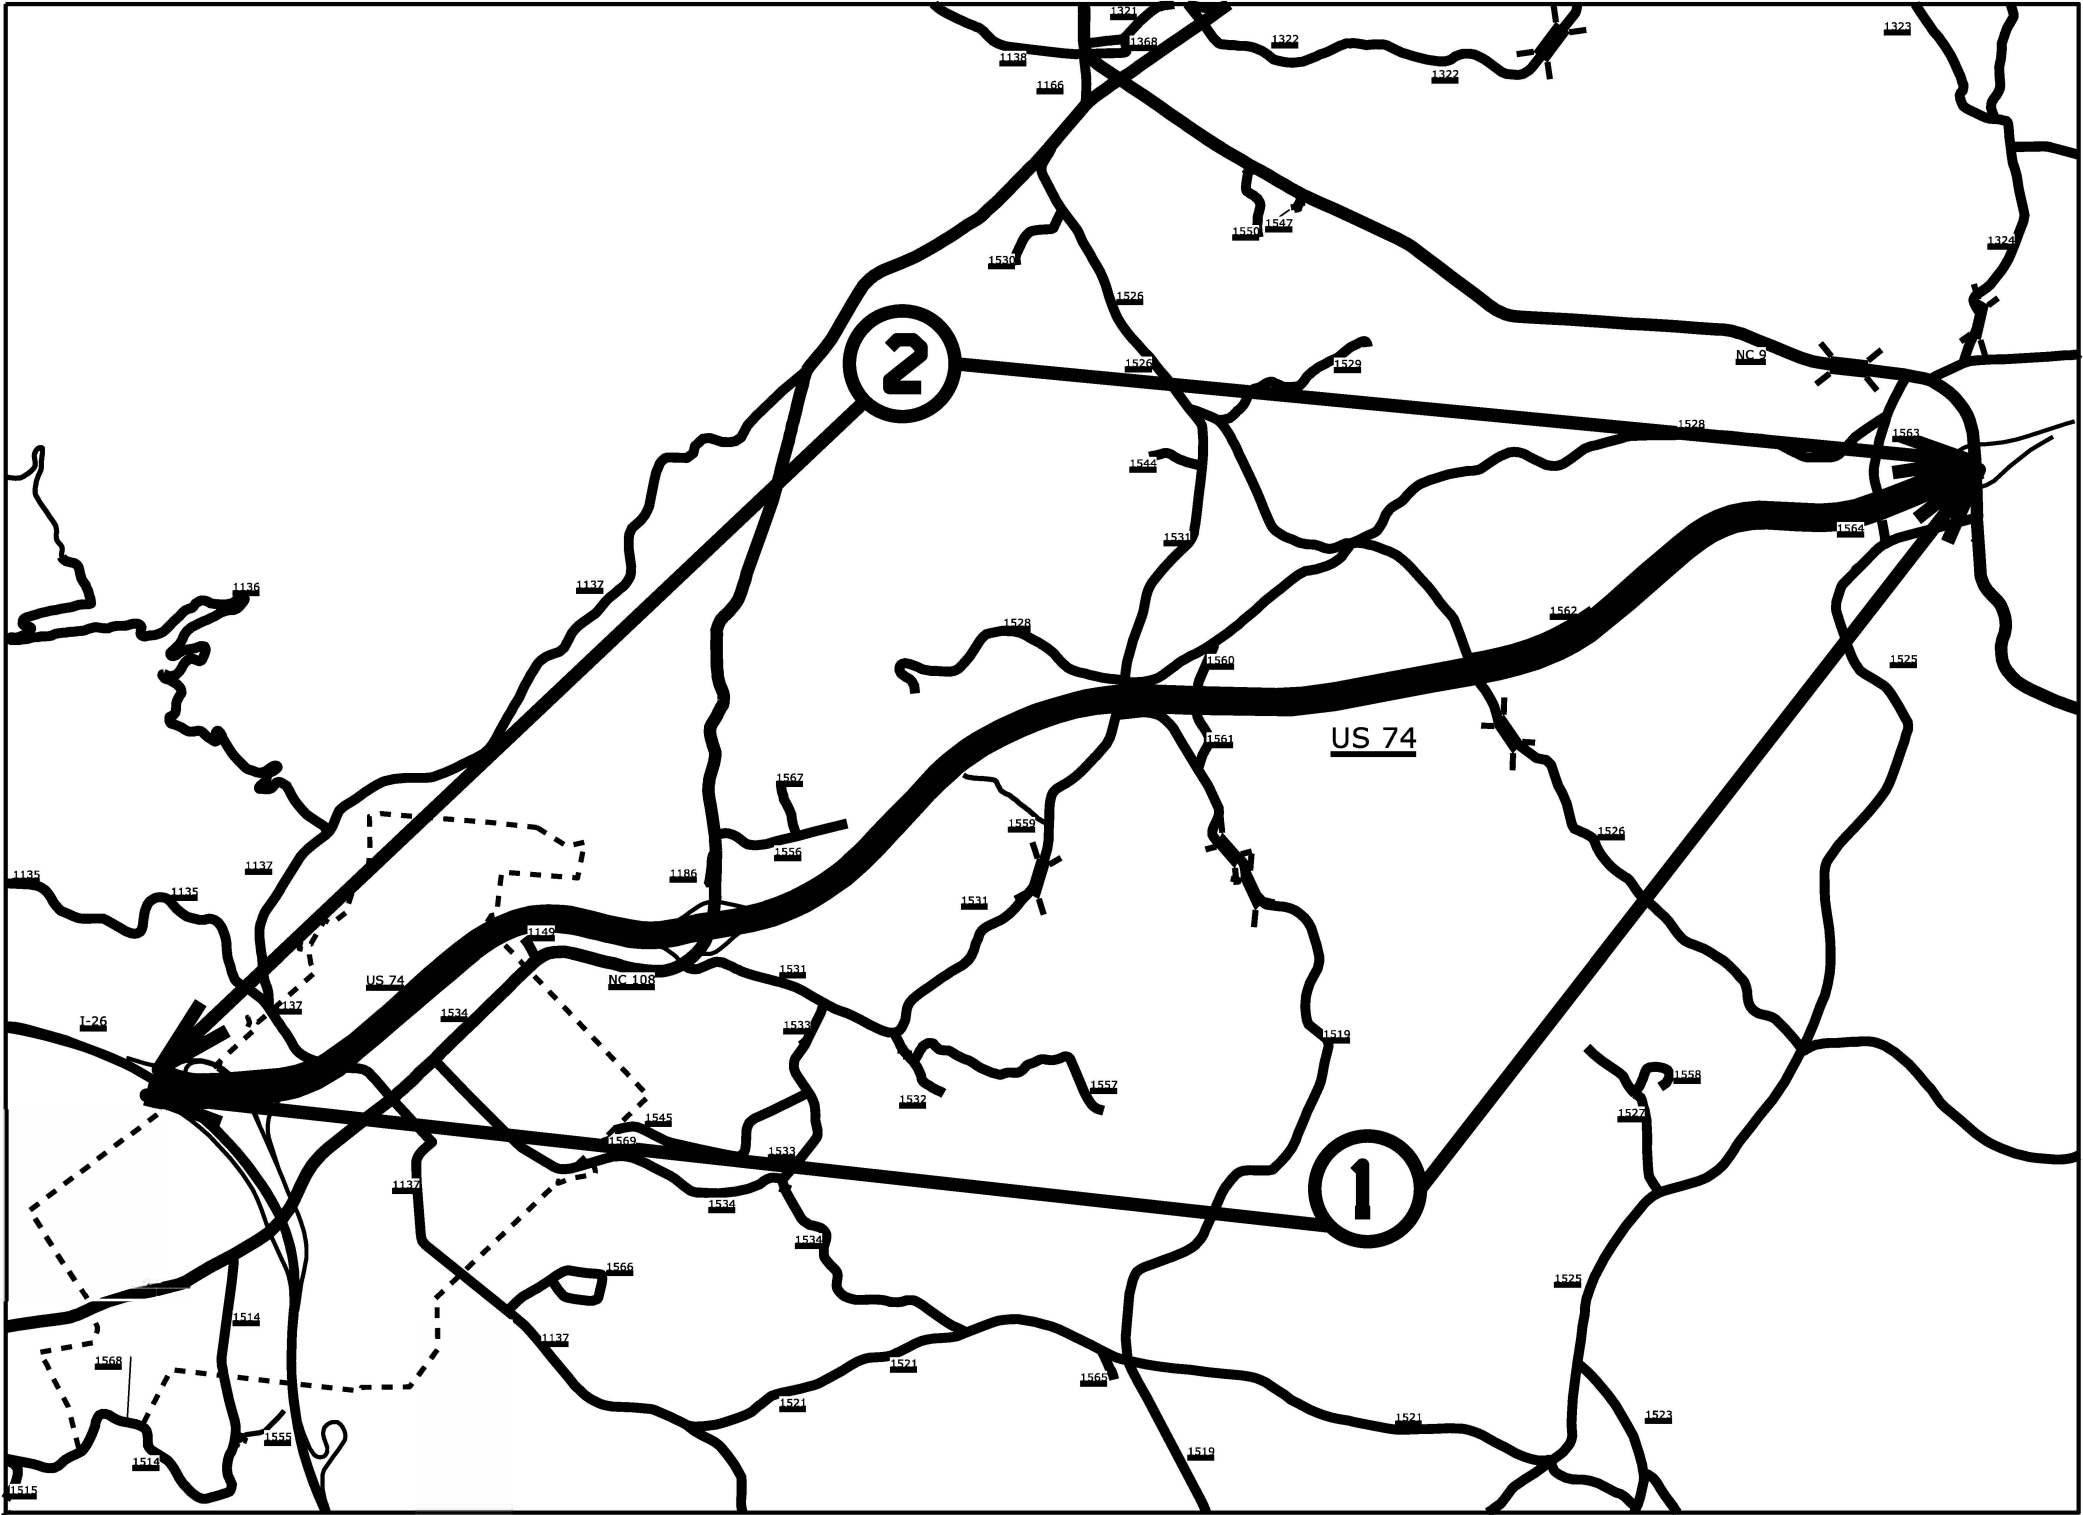

MAP 1



BEG



END

MAP 2



BEG



END

CONTRACT: