


09/08/99

STATE	STATE PROJECT REFERENCE NO.	SHEET NO.	TOTAL SHEETS
N.C.	2027CPT.14.03.10751	2	2
STATE PROJ. NO.	F. A. PROJ. NO.	DESCRIPTION	
2027CPT.14.03.10751			

POLK COUNTY

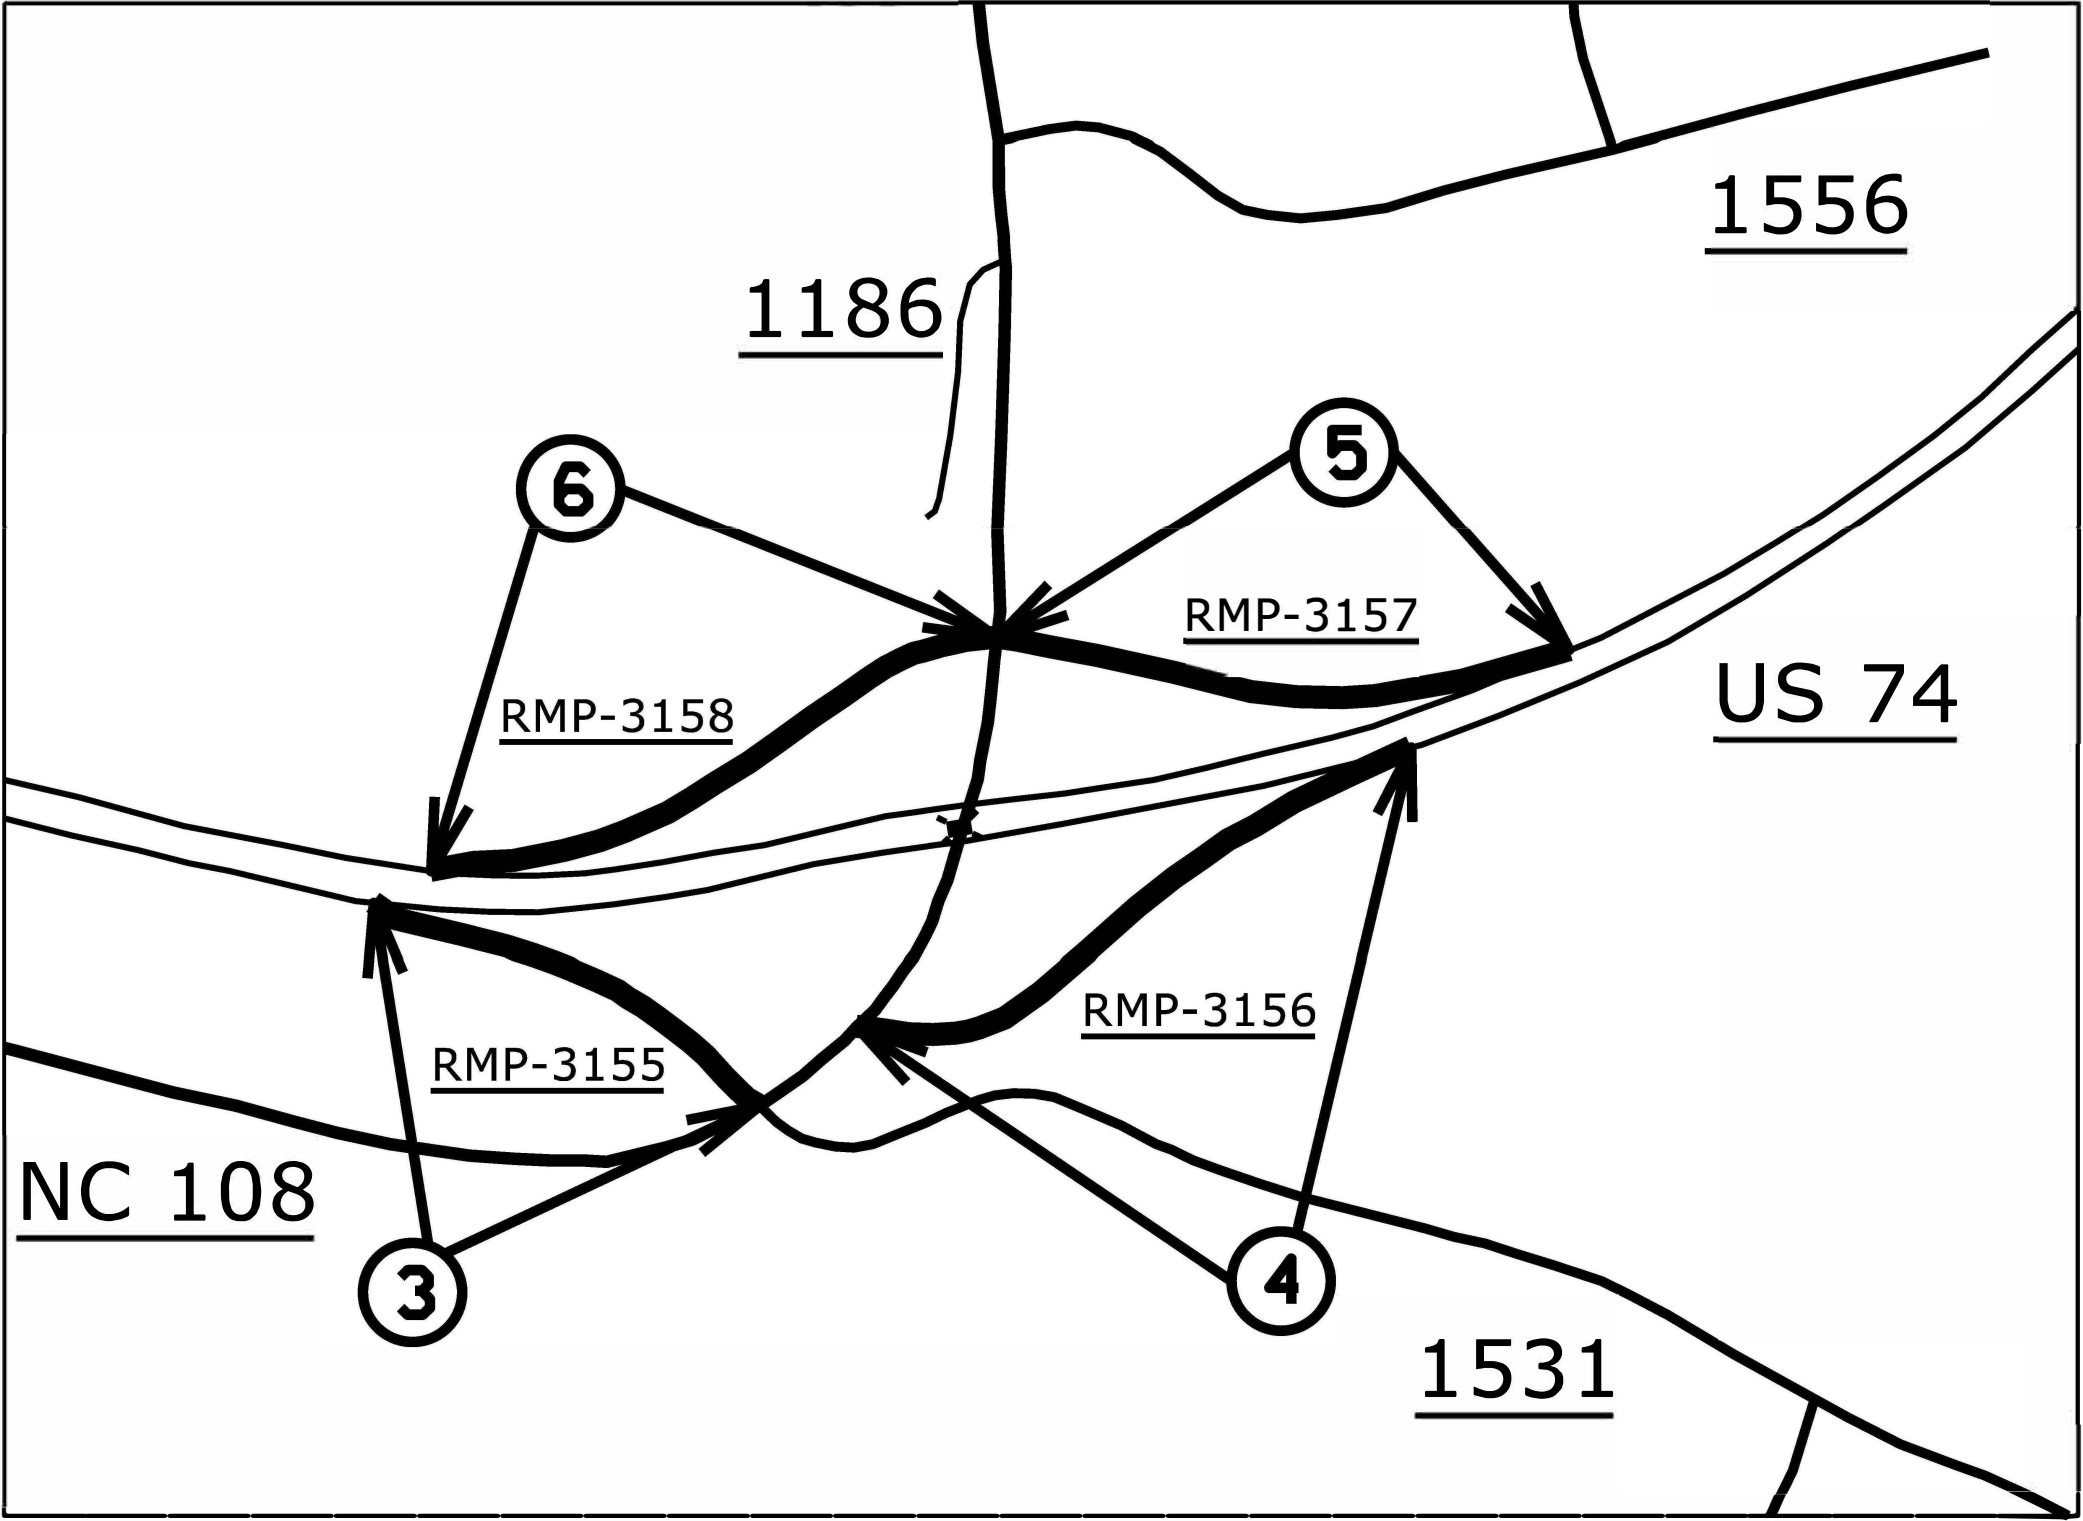

MAP 3

MAP 4



BEG

END

BEG

END

MAP 5

MAP 6



BEG

END

BEG

END

CONTRACT: