


STATE	STATE PROJECT REFERENCE NO.	SHEET NO.	TOTAL SHEETS
N.C.	2027CPT.14.03.10751	5	
STATE PROJ. NO.	F. A. PROJ. NO.	DESCRIPTION	
2027CPT.14.03.10751			

PATCHING DETAIL

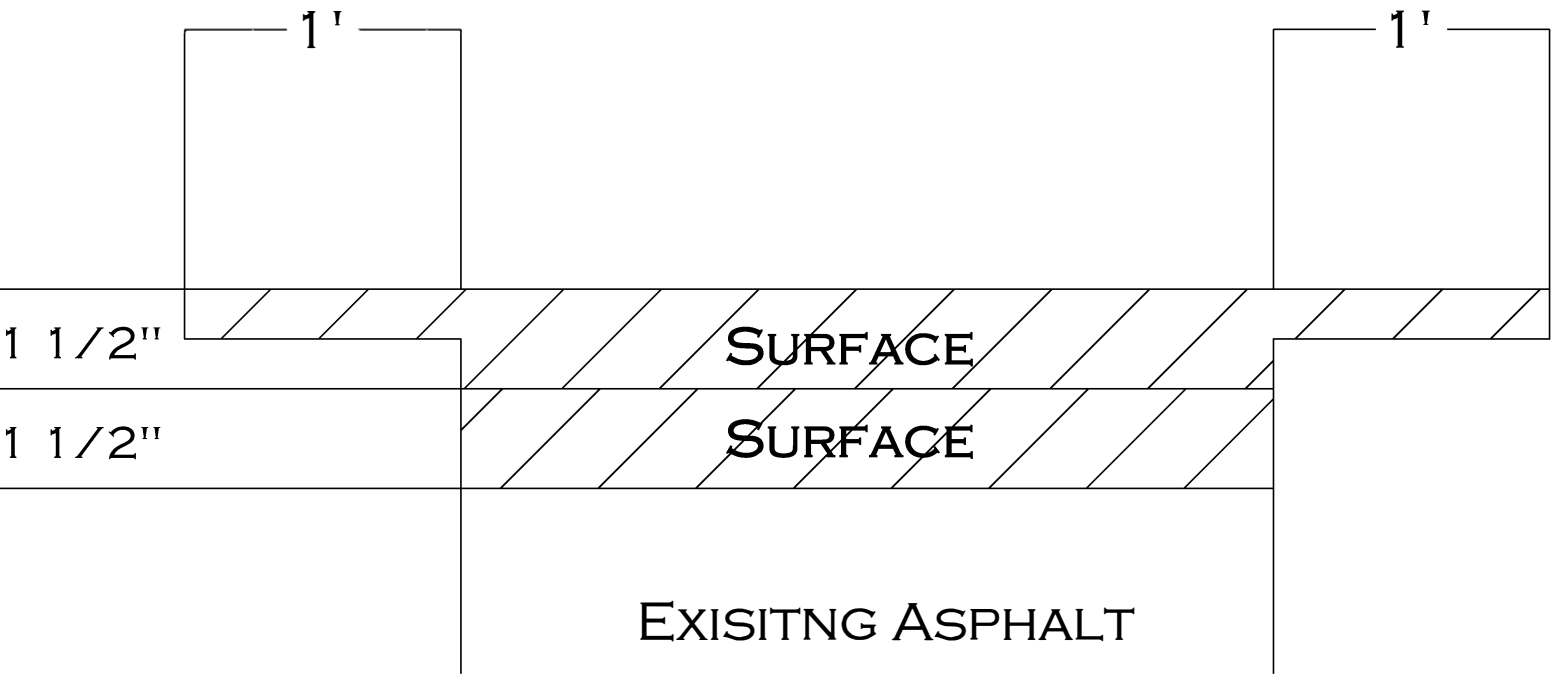

PAVEMENT SCHEDULE

MILLING REQUIRED 3" DEEP
LENGTH AND WIDTH TO BE DETERIMED BY ENGINEER

PRIMARY ROUTES - S9.5C
SECONDARY ROUTES - S9.5B

CONTRACT: