


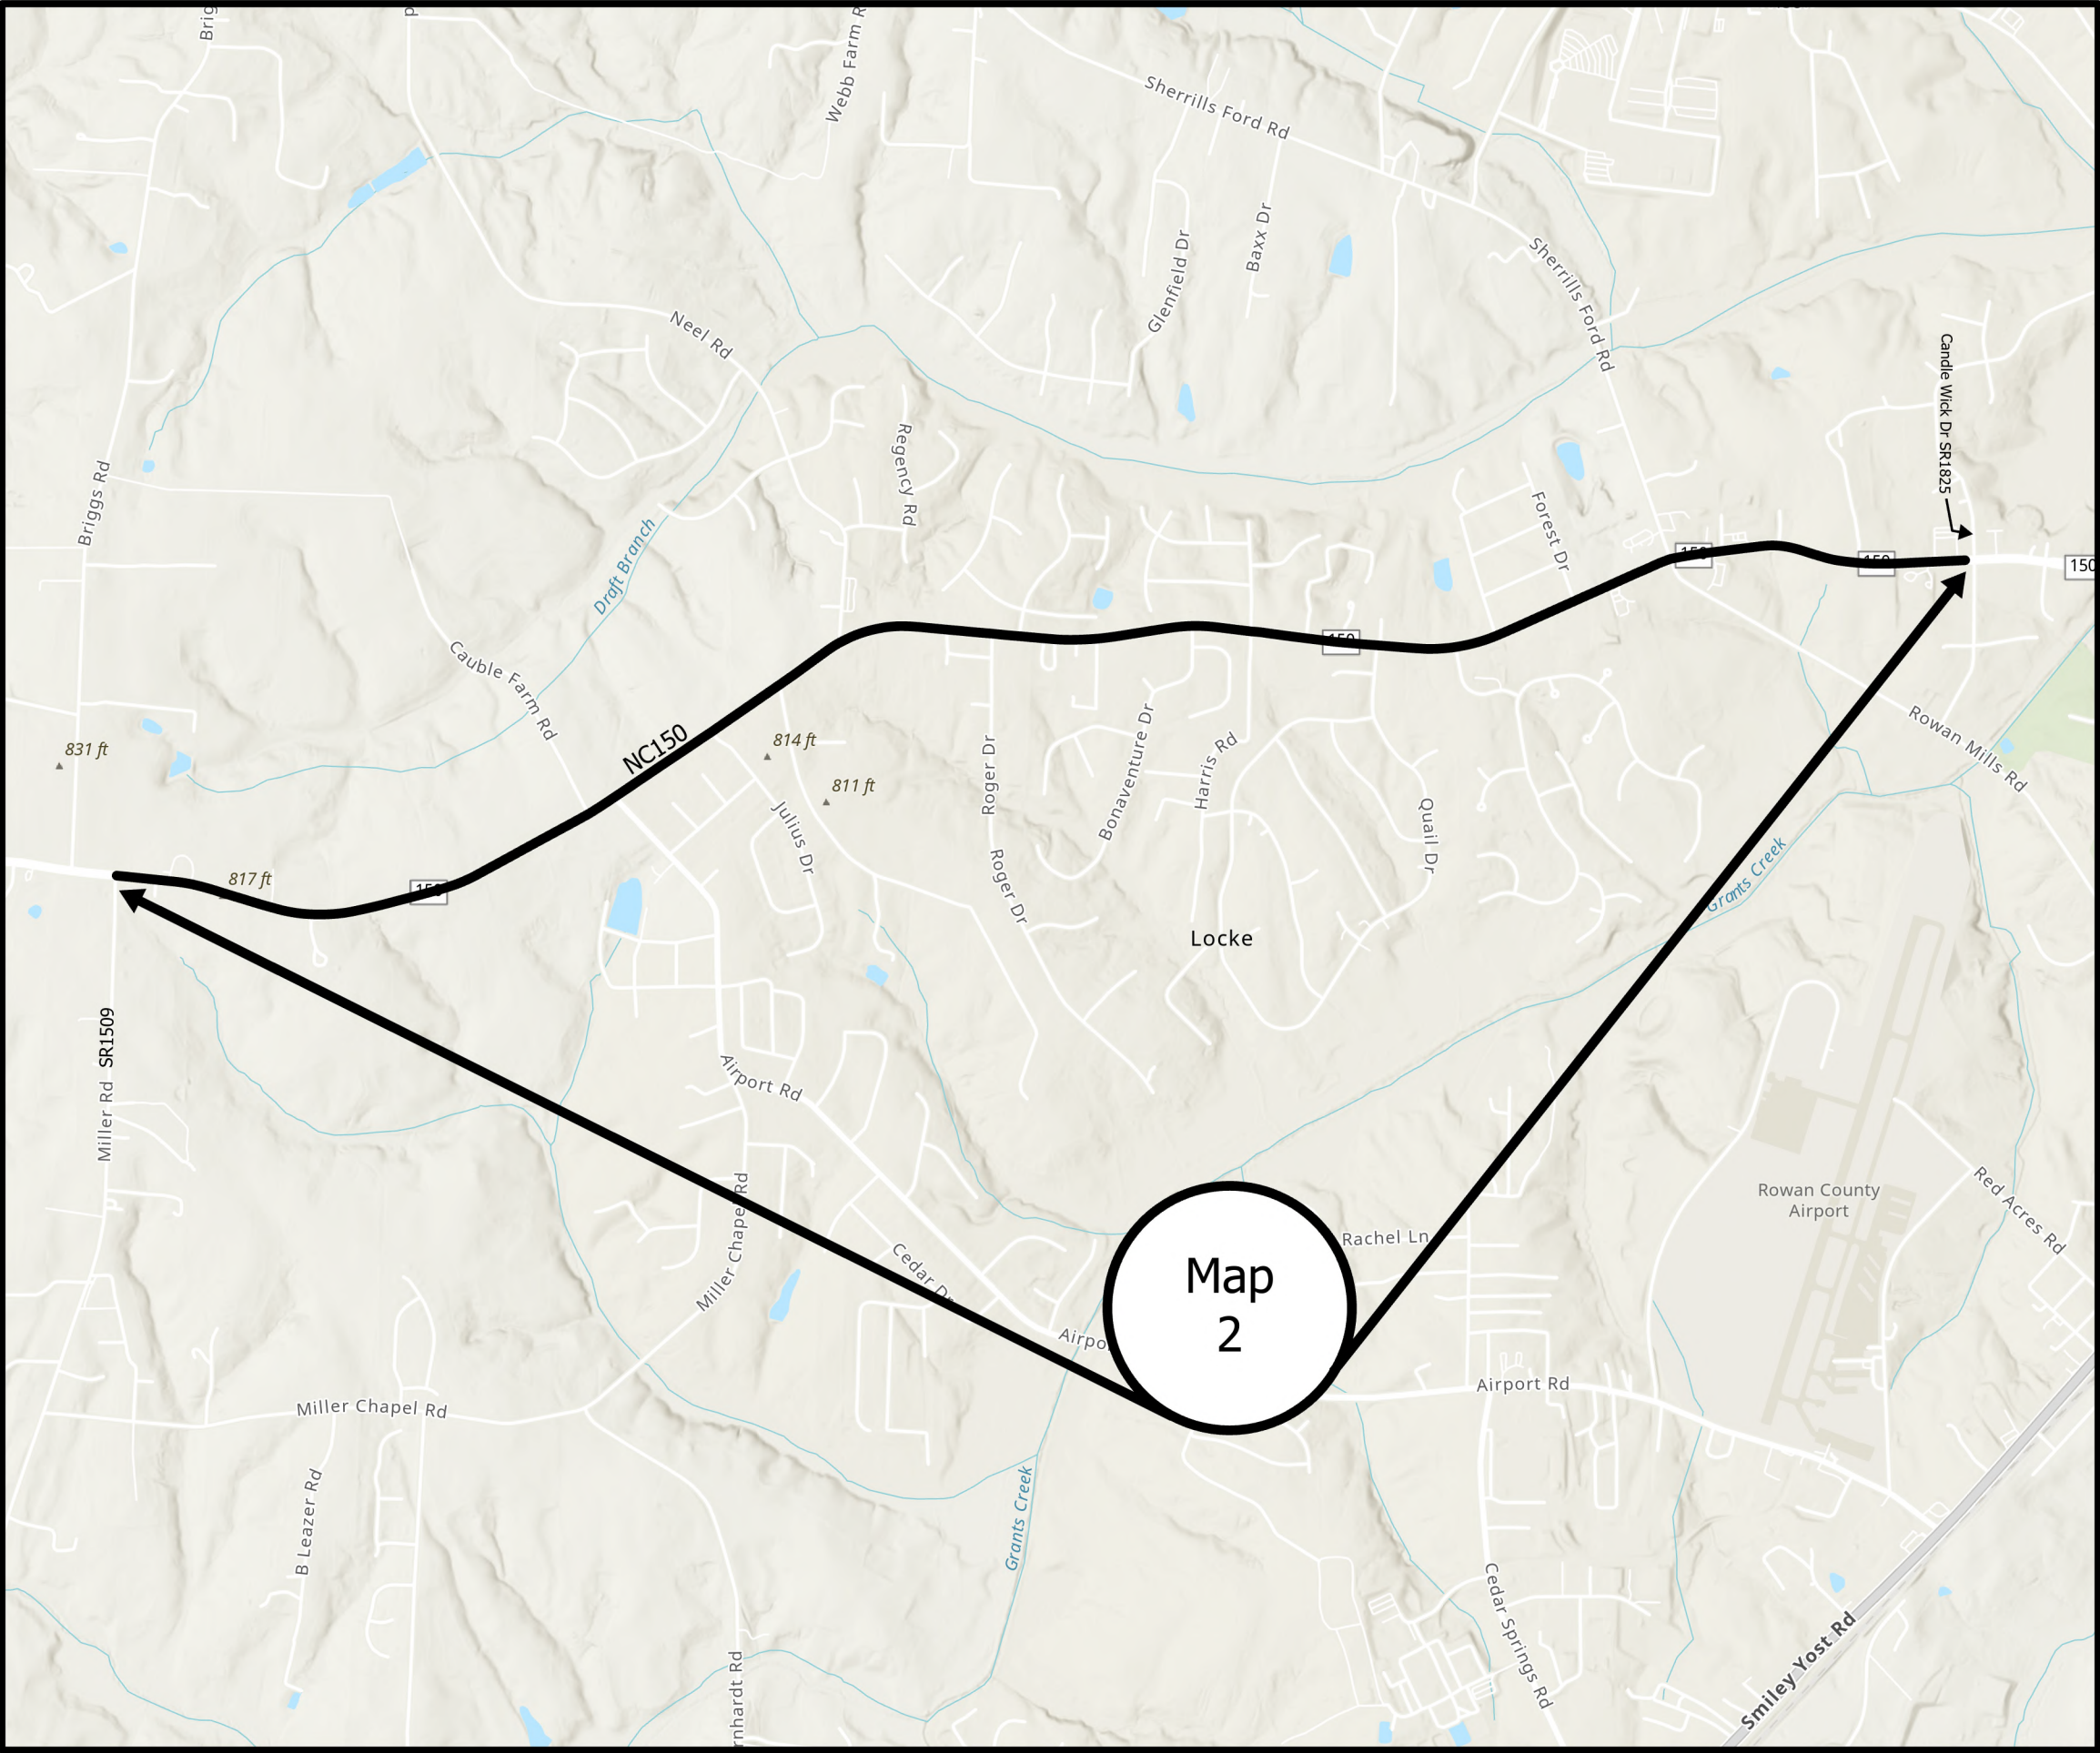

PROJECT REFERENCE NO.	SHEET NO.
2027CPT.09.07.10801 2027CPT.09.07.20801	3

Map 2 NC150 from pvt joint at Miller Rd
SR1509 to pvt joint at Candlewick Dr
SR1825
Mill 1 1/2" entire width
Pave 1 1/2" S9.5B

Legend

Rowan

-  Bridges
-  Schools
-  Roads 2027

