


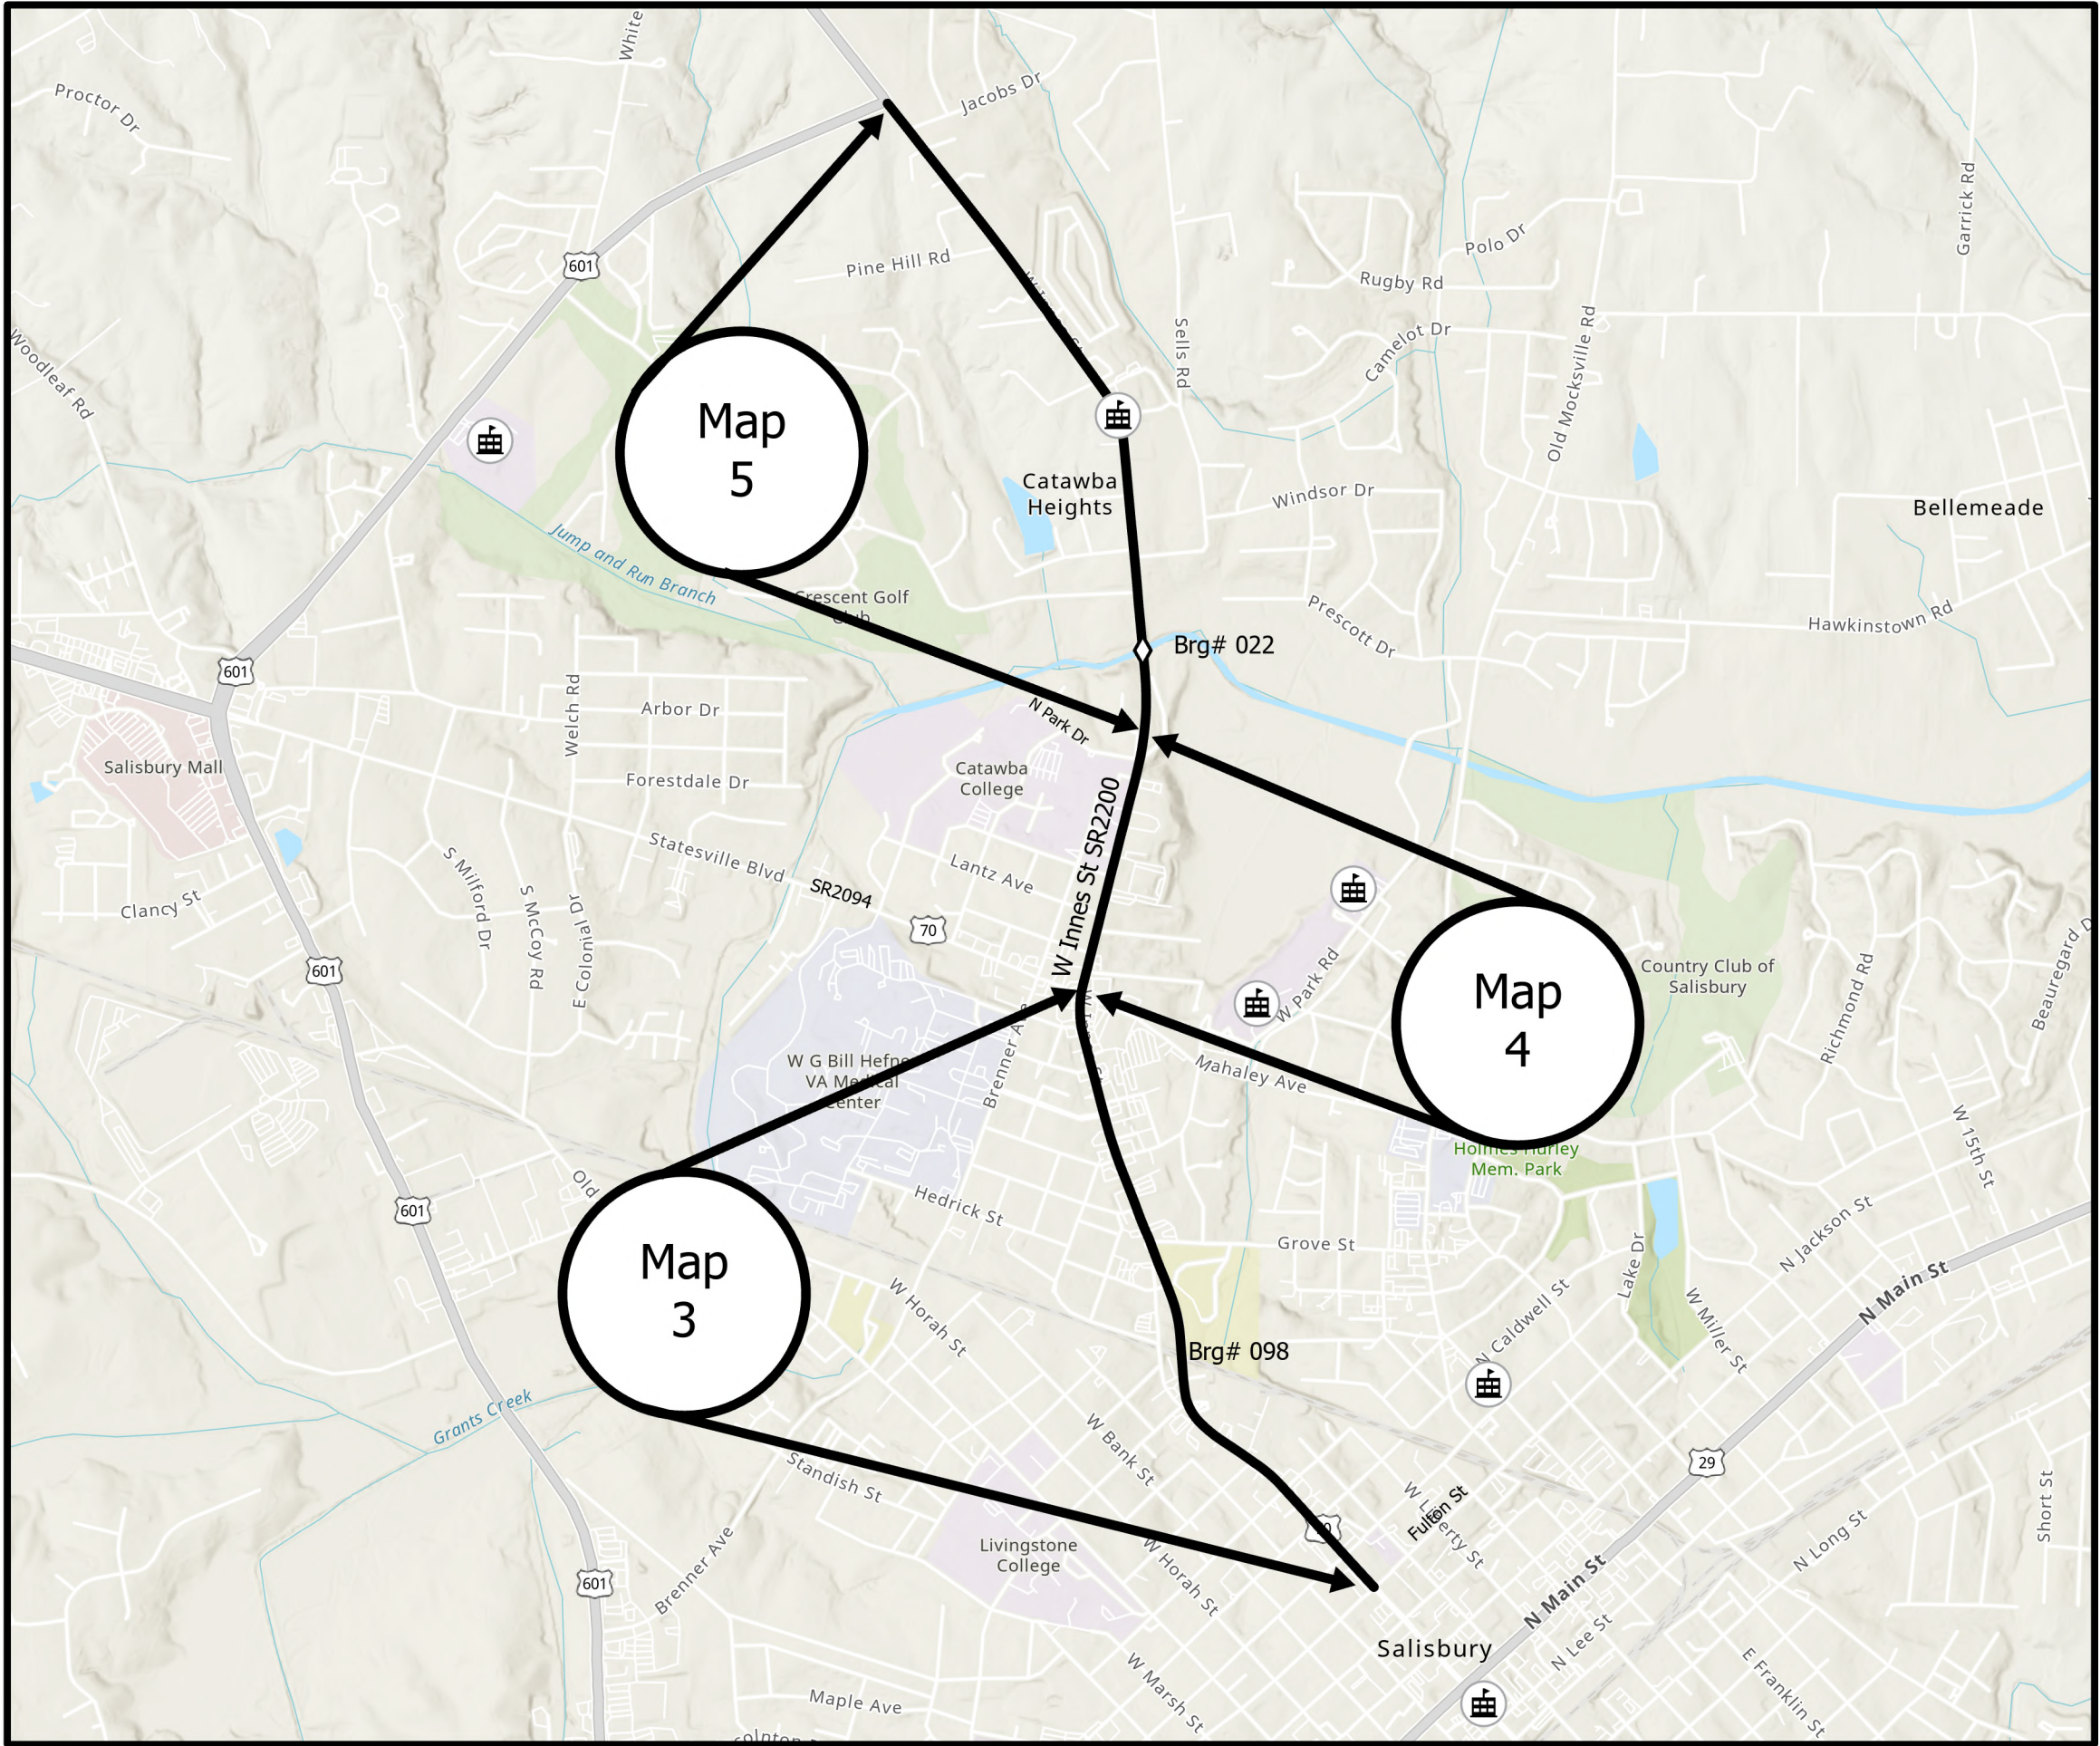

PROJECT REFERENCE NO.	SHEET NO.
2027CPT.09.07.10801 2027CPT.09.07.20801	4

Map 3 SR2200 W Innes St from pvt joint at Fulton St to pvt joint at Statesville Blvd SR2094

Mill 1 1/2" entire width
Pave 1 1/2" S9.5B

Map 4 SR2200 W Innes St from pvt joint at Statesville Blvd SR2094 to end of curb and gutter at N park Dr

Mill 1 1/2" entire width
Pave 1 1/2" S9.5B

Map 5 SR2200 W Innes St from end of curb and gutter at N Park Dr to pvt joint US601

Matcoat #67 Stone (all matcoat placed to be covered with asphalt pavement by the end of each workday)
Pave 1 1/2" S9.5B

Legend

Rowan

- ◊ Bridges
- 🏫 Schools
- Roads 2027

