




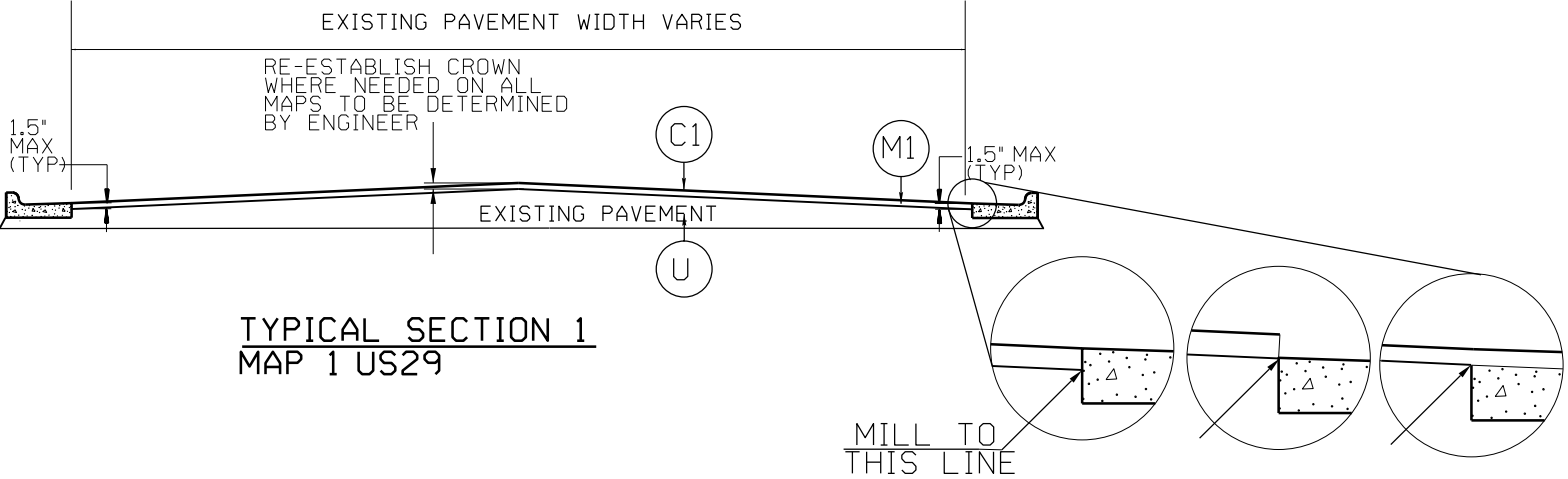


TYPICAL SECTION 1
MAP 1 US29

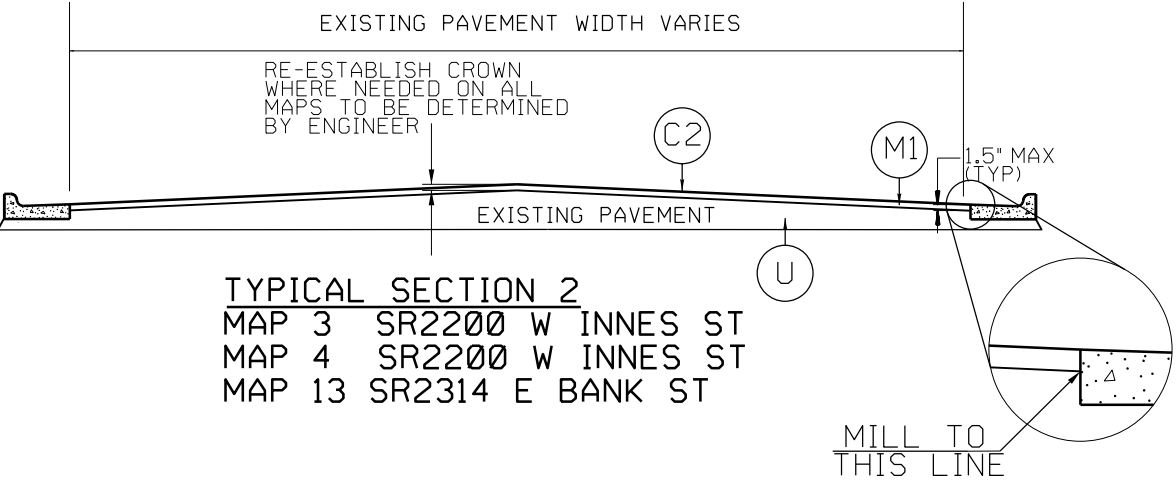

TYPICAL SECTION 2
MAP 3 SR2200 W INNES ST
MAP 4 SR2200 W INNES ST
MAP 13 SR2314 E BANK ST

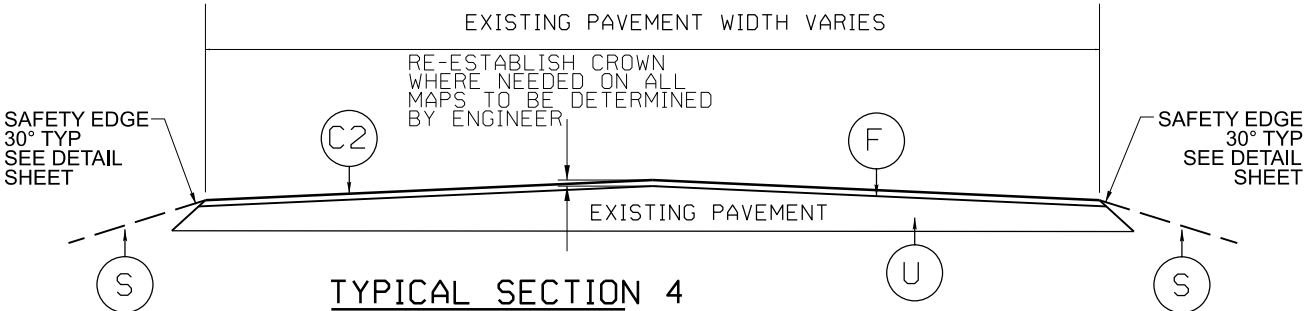

TYPICAL SECTION 4
MAP 5 SR2200 E INNES ST
MAP 8 SR1945 GHEEN RD
MAP 14 SR2312 BARRINGER ST
MAP 15 SR2308 E LYERLY ST/ OLD STONE HOUSE RD

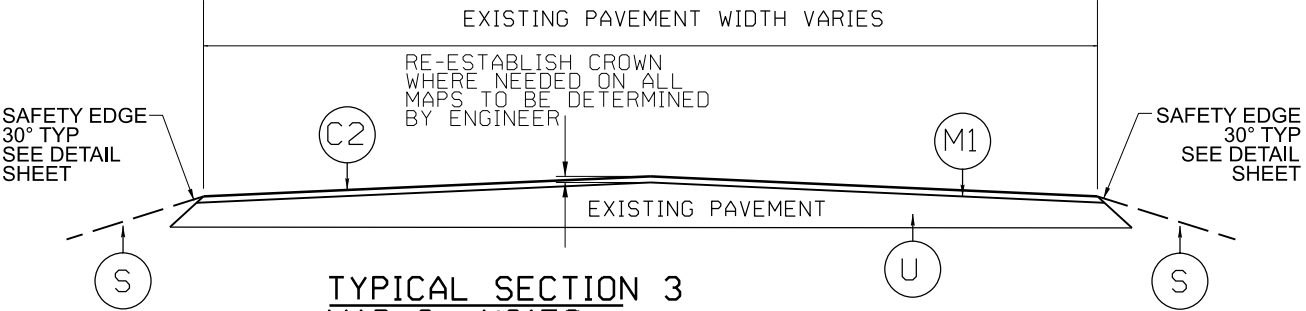

TYPICAL SECTION 3
MAP 2 NC150
MAP 6 SR2048 WOODLEAF RD
MAP 7 SR2048 WOODLEAF RD
MAP 11 SR2339 GOLD HILL AVE
MAP 12 SR2375 GOLD KNOB RD

PAVEMENT SCHEDULE	
C1	PROP. APPROX. 1 1/2" ASPHALT CONCRETE SURFACE COURSE, TYPE S9.5C, TO BE APPLIED AT AN AVERAGE RATE OF 168 LBS PER SQ YD.
C2	PROP. APPROX. 1 1/2" ASPHALT CONCRETE SURFACE COURSE, TYPE S9.5B, TO BE APPLIED AT AN AVERAGE RATE OF 165 LBS PER SQ YD.
D	PROP. APPROX. 2" ASPHALT CONCRETE INTERMEDIATE COURSE, TYPE I19C, TO BE APPLIED AT AN AVERAGE RATE OF 228 LBS PER SQ YD.
F	ASPHALT SURFACE TREATMENT, MATCOAT, #67 STONE TO BE APPLIED AT AN AVERAGE OF 18 LBS/PER SQ YD. EMULSION RATE OF 0.38 GAL/PER SQ YD. ALL MATCOAT TO BE COVERED WITH ASPHALT CONCRETE SURFACE MIX BY END OF EACH WORK DAY
M1	MILL ASPHALT PAVEMENT, 1 1/2" DEPTH
S	SHOULDER RECONSTRUCTION (SEE DETAIL)
U	EXISTING PAVEMENT