




STATE	PROJECT NO.	SHEET NO.	TOTAL SHEETS
N.C.	2027CPT.10.03.10901 2027CPT.10.03.20901	1	
F.A. PROJECT NO.			

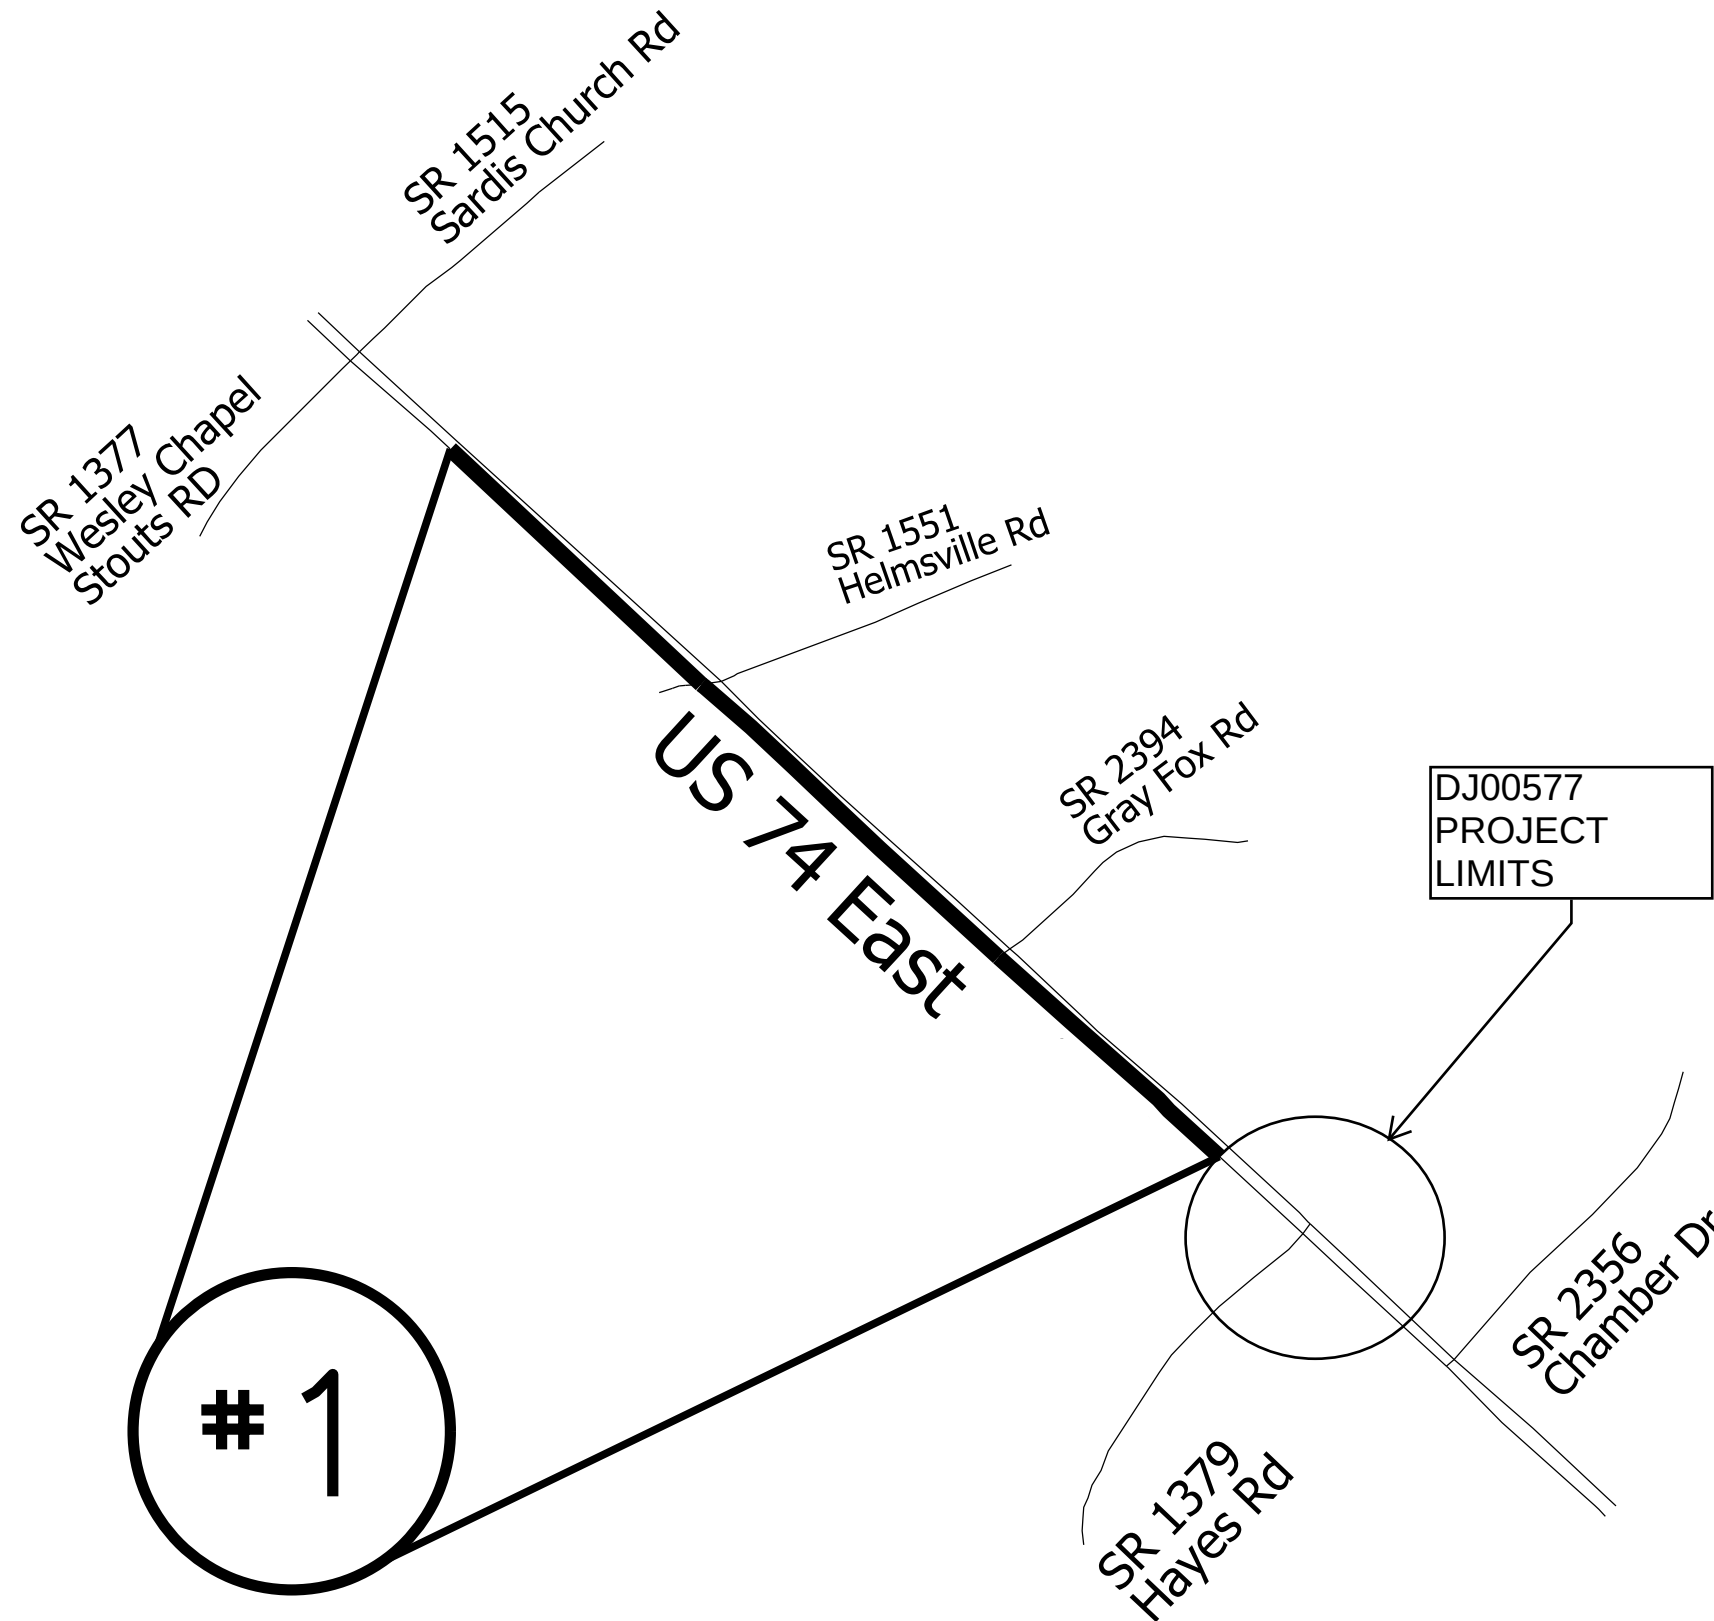

ENLARGED MUNICIPAL AND SUBURBAN AREAS
UNION COUNTY
NORTH CAROLINA
PREPARED BY THE
NORTH CAROLINA DEPARTMENT OF TRANSPORTATION
DIVISION OF HIGHWAYS - DIVISION 10 DISTRICT 3

MAP #1 US 74 EAST
0.68 MILES
FROM PVMT JOINT EAST
OF SR 1377 WESLEY CHAPEL STOUTS RD
TO SR 1379 HAYES RD
(HAYES RD IMPROVEMENT PROJECT (DJ00577))