



STATE	PROJECT NO.	SHEET NO.	TOTAL SHEETS
N.C.	2027CPT.10.03.10901 2027CPT.10.03.20901	19	
F.A. PROJECT NO.			

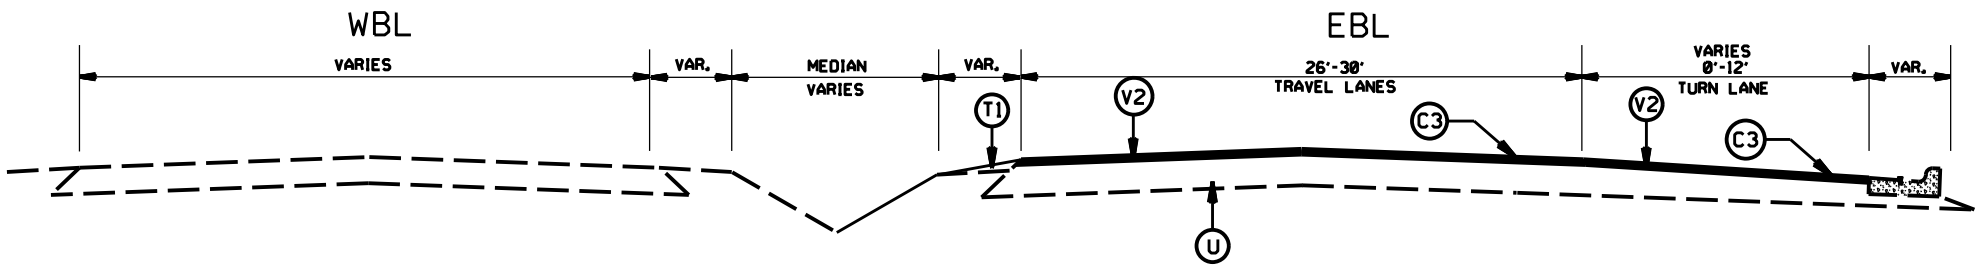

TYPICAL SECTION NO. 3
FOR RIGHT TURN LANES WITH CURB
US 74 EAST (MAP 1)

PAVEMENT SCHEDULE

(C1)	PROP. APPROX. 1.5" ASPHALT CONC. SURFACE COURSE, TYPE S9.5B, AT AN AVERAGE RATE OF 165 LBS. PER SQ. YD.
(C2)	PROP. APPROX. 1.5" ASPHALT CONC. SURFACE COURSE, TYPE S9.5C, AT AN AVERAGE RATE OF 168 LBS. PER SQ. YD.
(C3)	PROP. APPROX. 2.0" ASPHALT CONC. SURFACE COURSE, TYPE S9.5C, AT AN AVERAGE RATE OF 224 LBS PER SQ. YD.
(M)	SINUSOIDAL MILLED RUMBLE STRIPS
(T1)	SHOULDER RECONSTRUCTION
(U)	EXISTING PAVEMENT
(V1)	MILLING OF EXISTING PAVEMENT, 1.5" DEPTH.
(V2)	MILLING OF EXISTING PAVEMENT, 2.0" DEPTH.

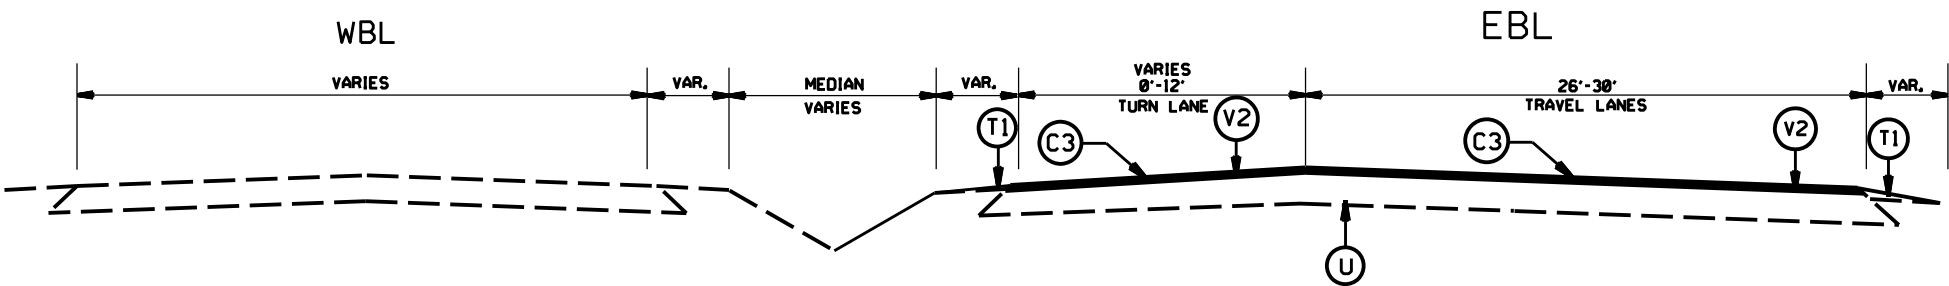

TYPICAL SECTION NO. 4
FOR LEFT TURN LANES
US 74 EAST (MAP 2)

2027 UNION COUNTY RESURFACING			
SCALE	1"=4'		REVISIONS
DATE	1/20		
DWG. BY	AMO		
DESIGN BY	AMO		
APPROVED	CLA		