



STATE	PROJECT NO.	SHEET NO.	TOTAL SHEETS
N.C.	2027CPT.10.03.10901 2027CPT.10.03.20901	21	
F.A. PROJECT NO.			

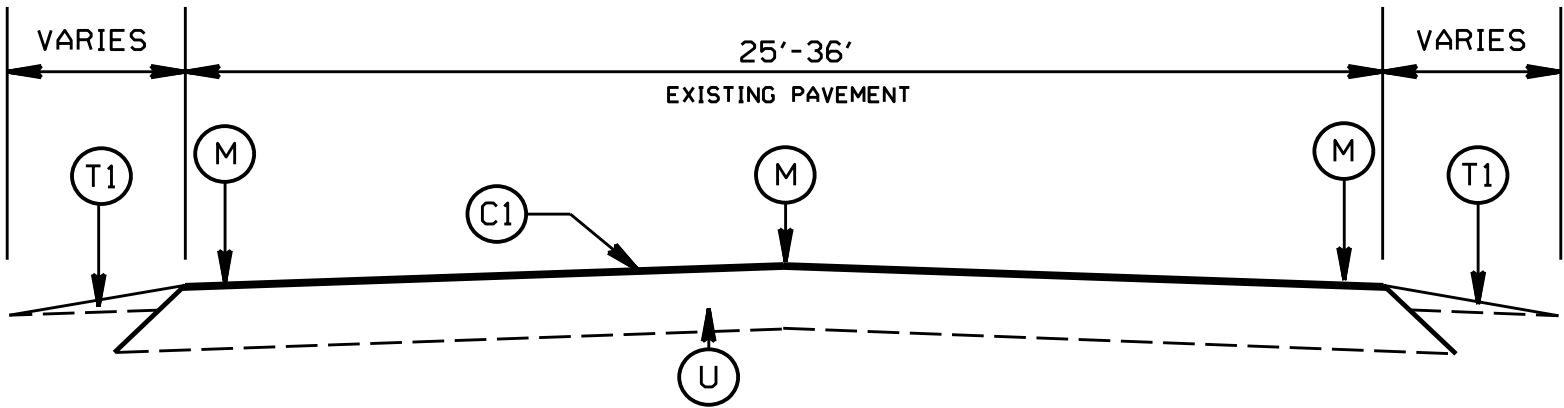

TYPICAL SECTION NO. 7
NC 84 (MAP 3)

PAVEMENT SCHEDULE

C1	PROP. APPROX. 1.5" ASPHALT CONC. SURFACE COURSE, TYPE S9.5B, AT AN AVERAGE RATE OF 165 LBS. PER SQ. YD.
C2	PROP. APPROX. 1.5" ASPHALT CONC. SURFACE COURSE, TYPE S9.5C, AT AN AVERAGE RATE OF 168 LBS. PER SQ. YD.
C3	PROP. APPROX. 2.0" ASPHALT CONC. SURFACE COURSE, TYPE S9.5C, AT AN AVERAGE RATE OF 224 LBS PER SQ. YD.
M	SINUSOIDAL MILLLED RUMBLE STRIPS
T1	SHOULDER RECONSTRUCTION
U	EXISTING PAVEMENT
V1	MILLING OF EXISTING PAVEMENT, 1.5" DEPTH.
V2	MILLING OF EXISTING PAVEMENT, 2.0" DEPTH.

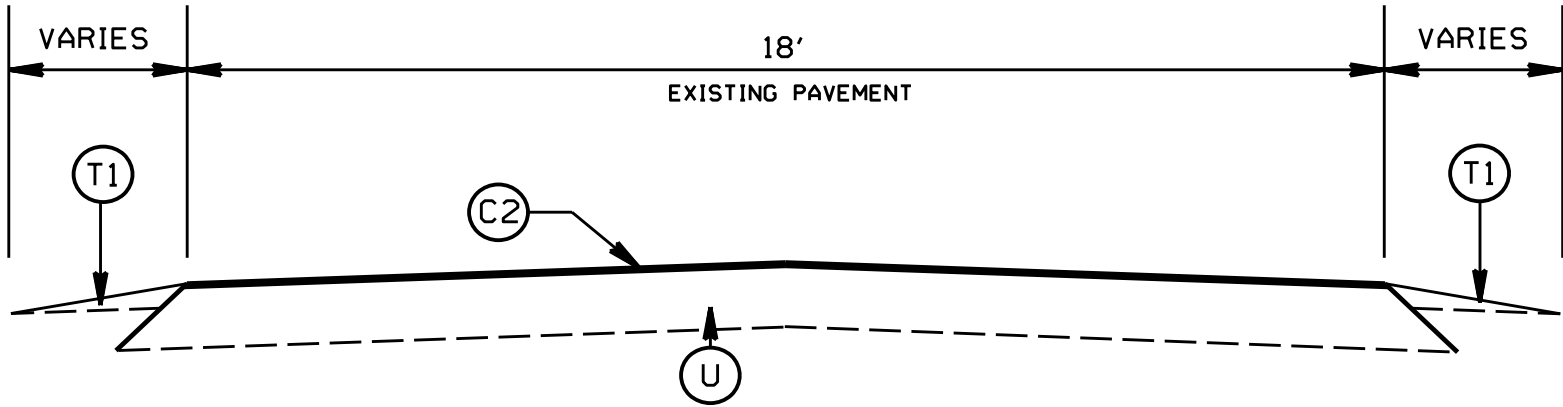

TYPICAL SECTION NO.8
SR 1002 ANSONVILLE RD (MAP 5)
SR 1002 ANSONVILLE RD (MAP 6)
SR 1002 ANSONVILLE RD (MAP 7)

2027 UNION COUNTY RESURFACING			
SCALE	-N.A.-		REVISIONS
DATE	1/20		
DWG. BY	AMO		
DESIGN BY	AMO		
APPROVED	CLA		