



STATE	PROJECT NO.	SHEET NO.	TOTAL SHEETS
N.C.	2027CPT.10.03.10901 2027CPT.10.03.20901	22	
F.A. PROJECT NO.			

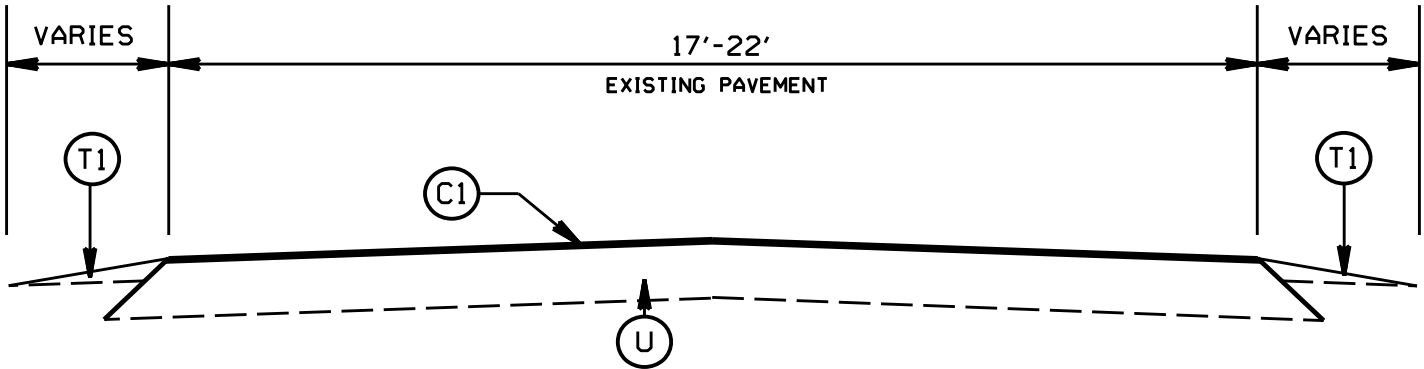

TYPICAL SECTION NO. 9
SR 1001 LOVE MILL RD (MAP 8)
SR 1902 DOCTOR BLAIR RD (MAP 9)
APPROX. STA. 10+00 TO STA. 102+45
APPROX. STA. 104+56 TO STA. 145+70
SR 1957 OLD MONROE-MARSHVILLE RD (MAP 10)
SR 2552 PORTER RD (MAP 17)
SR 1306 GRAY BYRUM RD (MAP 18)
APPROX. STA. 19+51 TO STA. 64+91
SR 2214 BOYCE RD (MAP 19)

PAVEMENT SCHEDULE

(C1)	PROP. APPROX. 1.5" ASPHALT CONC. SURFACE COURSE, TYPE S9.5B, AT AN AVERAGE RATE OF 165 LBS. PER SQ. YD.
(C2)	PROP. APPROX. 1.5" ASPHALT CONC. SURFACE COURSE, TYPE S9.5C, AT AN AVERAGE RATE OF 168 LBS. PER SQ. YD.
(C3)	PROP. APPROX. 2.0" ASPHALT CONC. SURFACE COURSE, TYPE S9.5C, AT AN AVERAGE RATE OF 224 LBS PER SQ. YD.
(M)	SINUSOIDAL MILLED RUMBLE STRIPS
(T1)	SHOULDER RECONSTRUCTION
(U)	EXISTING PAVEMENT
(V1)	MILLING OF EXISTING PAVEMENT, 1.5" DEPTH.
(V2)	MILLING OF EXISTING PAVEMENT, 2.0" DEPTH.

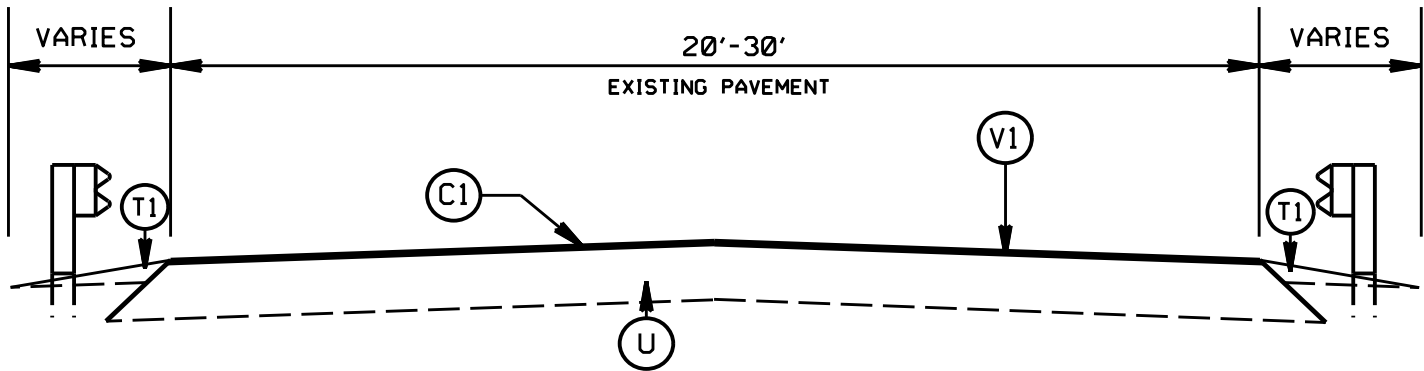

TYPICAL SECTION NO. 10
SR 1902 DOCTOR BLAIR RD (MAP 9)
APPROX. STA. 102+45 TO STA. 104+56

2026 UNION COUNTY RESURFACING				
SCALE	-NA-		REVISIONS	
DATE	11/23			
DWG. BY	AJB			
DESIGN BY	AJB			
APPROVED	CLA			