



STATE	PROJECT NO.	SHEET NO.	TOTAL SHEETS
N.C.	2027CPT.10.03.10901 2027CPT.10.03.20901	23	
F.A. PROJECT NO.			

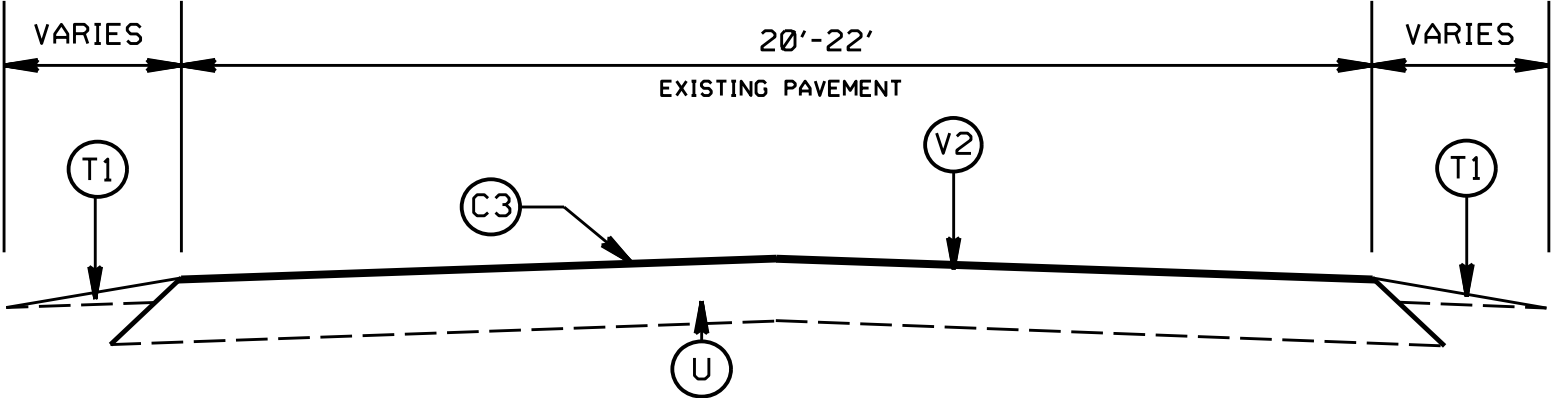

TYPICAL SECTION NO. 11
SR 2550 EUBANKS RD (MAP 16)

PAVEMENT SCHEDULE

(C1)	PROP. APPROX. 1.5" ASPHALT CONC. SURFACE COURSE, TYPE S9.5B, AT AN AVERAGE RATE OF 165 LBS. PER SQ. YD.
(C2)	PROP. APPROX. 1.5" ASPHALT CONC. SURFACE COURSE, TYPE S9.5C, AT AN AVERAGE RATE OF 168 LBS. PER SQ. YD.
(C3)	PROP. APPROX. 2.0" ASPHALT CONC. SURFACE COURSE, TYPE S9.5C, AT AN AVERAGE RATE OF 224 LBS PER SQ. YD.
(M)	SINUSOIDAL MILLLED RUMBLE STRIPS
(T1)	SHOULDER RECONSTRUCTION
(U)	EXISTING PAVEMENT
(V1)	MILLING OF EXISTING PAVEMENT, 1.5" DEPTH.
(V2)	MILLING OF EXISTING PAVEMENT, 2.0" DEPTH.

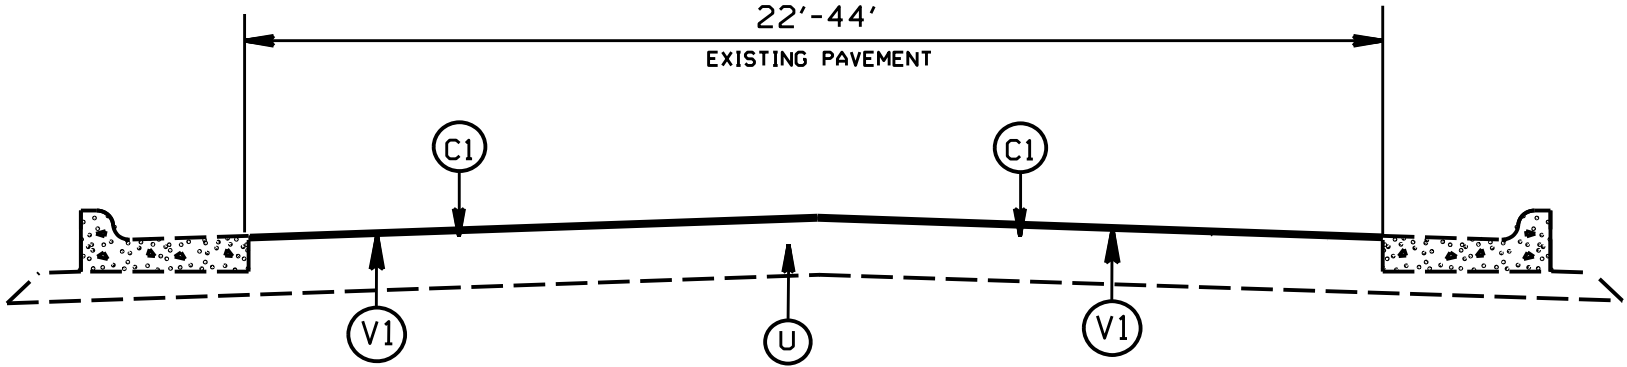

TYPICAL SECTION NO. 12
SR 1306 GRAY BRYUM RD (MAP 18)
APPROX. STA. 10+00 TO STA. 19+51

2027
UNION COUNTY RESURFACING

SCALE	DATE	DWG. BY	DESIGN BY	APPROVED	REVISIONS
-NA-	1/20	AMO	AMO	CLA	

