



STATE	PROJECT NO.	SHEET NO.	TOTAL SHEETS
N.C.	2027CPT.10.03.10901 2027CPT.10.03.20901	24	
F.A. PROJECT NO.			

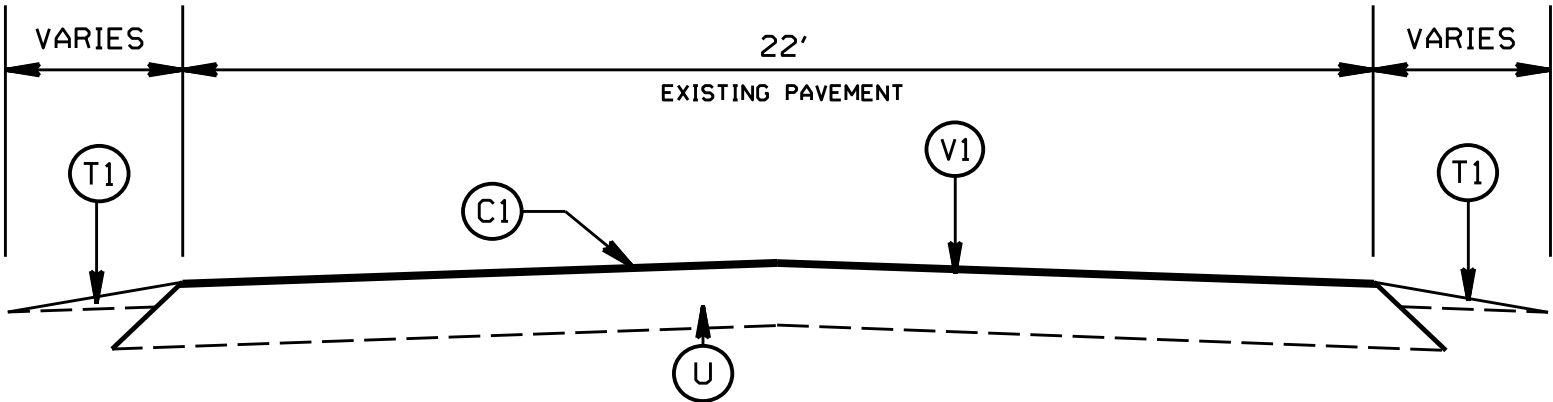

TYPICAL SECTION NO.13
 SR 1008 WAXHAW-INDIAN TRAIL RD (MAP 11)
 APPROX. STA. 10+00 TO STA.24+17
 APPROX. STA. 36+67 TO STA. 58+45
 APPROX. STA. 65+41 TO STA. 81+28

PAVEMENT SCHEDULE

(C1)	PROP. APPROX. 1.5" ASPHALT CONC. SURFACE COURSE, TYPE S9.5B, AT AN AVERAGE RATE OF 165 LBS. PER SQ. YD.
(C2)	PROP. APPROX. 1.5" ASPHALT CONC. SURFACE COURSE, TYPE S9.5C, AT AN AVERAGE RATE OF 168 LBS. PER SQ. YD.
(C3)	PROP. APPROX. 2.0" ASPHALT CONC. SURFACE COURSE, TYPE S9.5C, AT AN AVERAGE RATE OF 224 LBS PER SQ. YD.
(M)	SINUSOIDAL MILLED RUMBLE STRIPS
(T1)	SHOULDER RECONSTRUCTION
(U)	EXISTING PAVEMENT
(V1)	MILLING OF EXISTING PAVEMENT, 1.5" DEPTH.
(V2)	MILLING OF EXISTING PAVEMENT, 2.0" DEPTH.

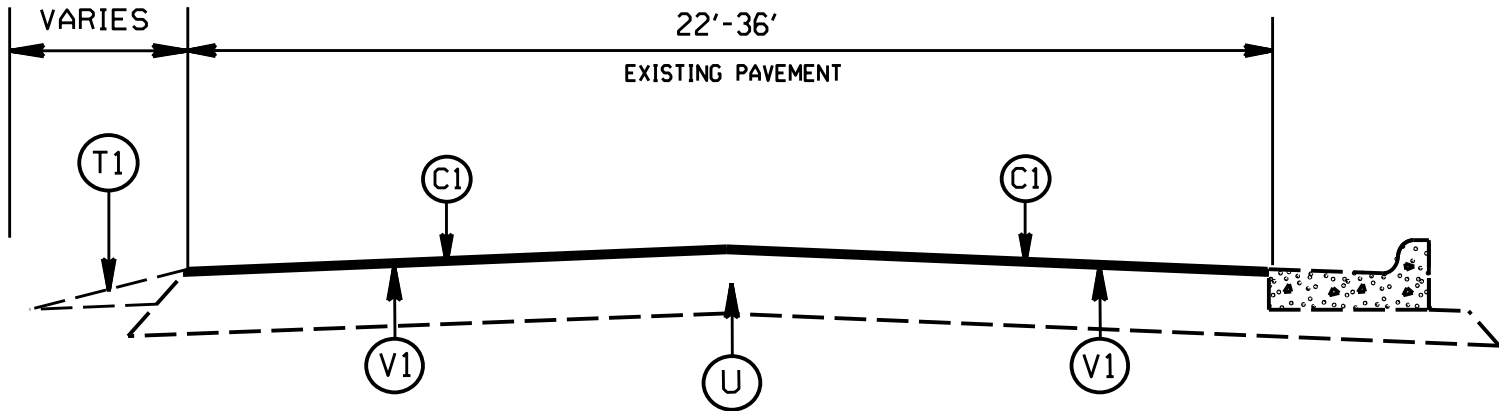

TYPICAL SECTION NO.14
 SR 1008 WAXHAW-INDIAN TRAIL RD (MAP 11)
 APPROX. STA. 30+13 TO STA. 36+67

2027 UNION COUNTY RESURFACING				
SCALE	-NA-		REVISIONS	
DATE	1/20			
DWG. BY	AMO			
DESIGN BY	AMO			
APPROVED	CLA			