



STATE	PROJECT NO.	SHEET NO.	TOTAL SHEETS
N.C.	2027CPT.10.03.10901 2027CPT.10.03.20901	25	
F.A. PROJECT NO.			

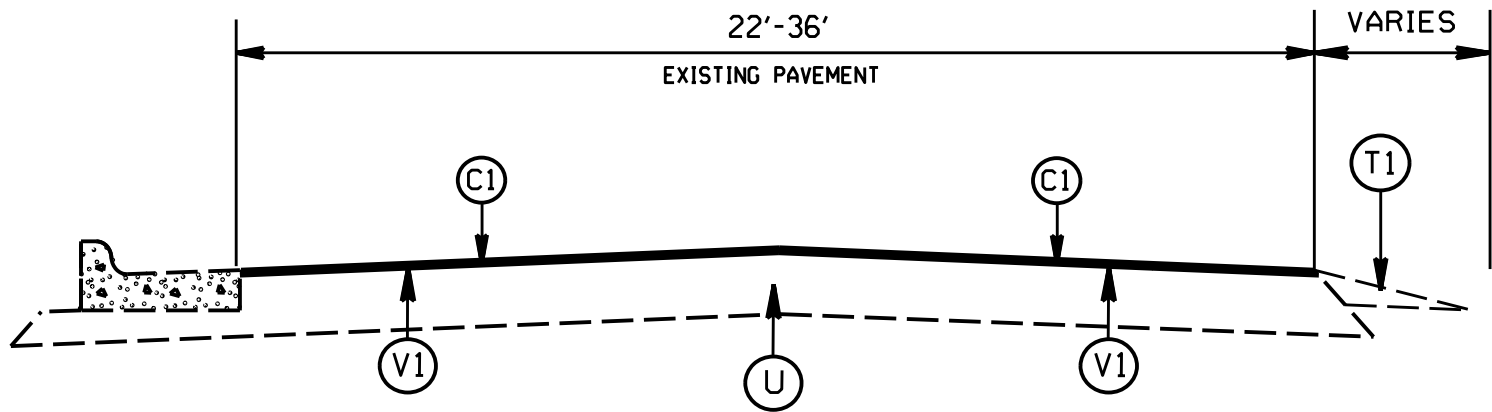

TYPICAL SECTION NO. 15
 SR 1008 WAXHAW-INDIAN TRAIL RD (MAP 11)
 APPROX. STA. 58+45 TO STA. 65+41

PAVEMENT SCHEDULE

C1	PROP. APPROX. 1.5" ASPHALT CONC. SURFACE COURSE, TYPE S9.5B, AT AN AVERAGE RATE OF 165 LBS. PER SQ. YD.
C2	PROP. APPROX. 1.5" ASPHALT CONC. SURFACE COURSE, TYPE S9.5C, AT AN AVERAGE RATE OF 168 LBS. PER SQ. YD.
C3	PROP. APPROX. 2.0" ASPHALT CONC. SURFACE COURSE, TYPE S9.5C, AT AN AVERAGE RATE OF 224 LBS PER SQ. YD.
M	SINUSOIDAL MILLLED RUMBLE STRIPS
T1	SHOULDER RECONSTRUCTION
U	EXISTING PAVEMENT
V1	MILLING OF EXISTING PAVEMENT, 1.5" DEPTH.
V2	MILLING OF EXISTING PAVEMENT, 2.0" DEPTH.

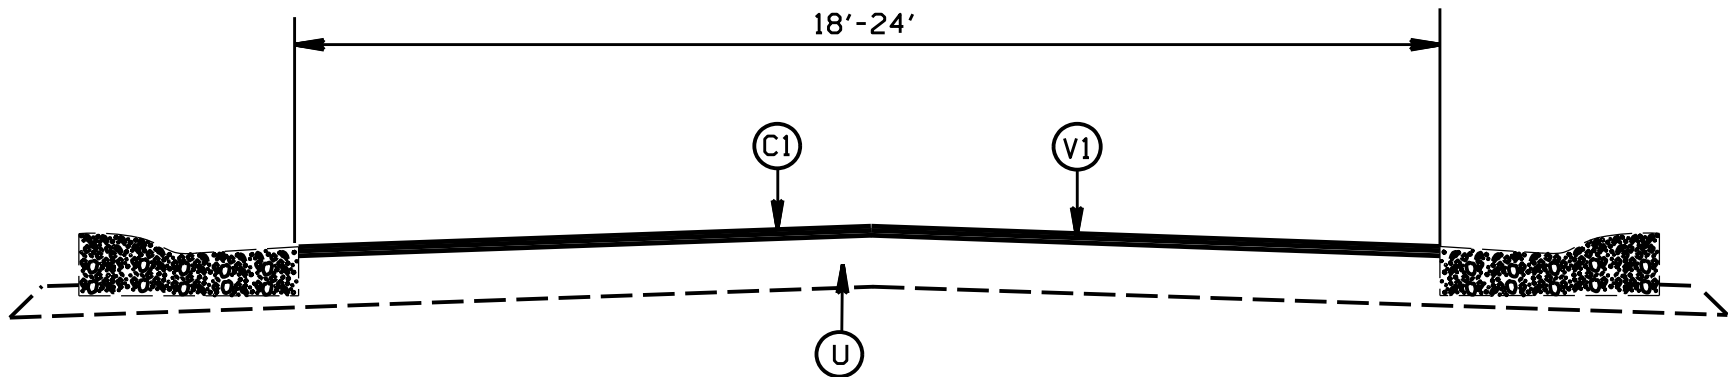

TYPICAL SECTION NO. 16
 SR 3447 JOHN FOREST LN (MAP 12)
 SR 3447 JOHN FOREST LN (MAP 13)
 SR 3325 AVOCET DR (MAP 14)
 SR 3326 DEXTER PL (MAP 15)

2027 UNION COUNTY RESURFACING			
SCALE	DATE	DESIGN BY	APPROVED
1/20	1/20	AMO	CLA
REVISIONS			