


TIP PROJECT: P-5707

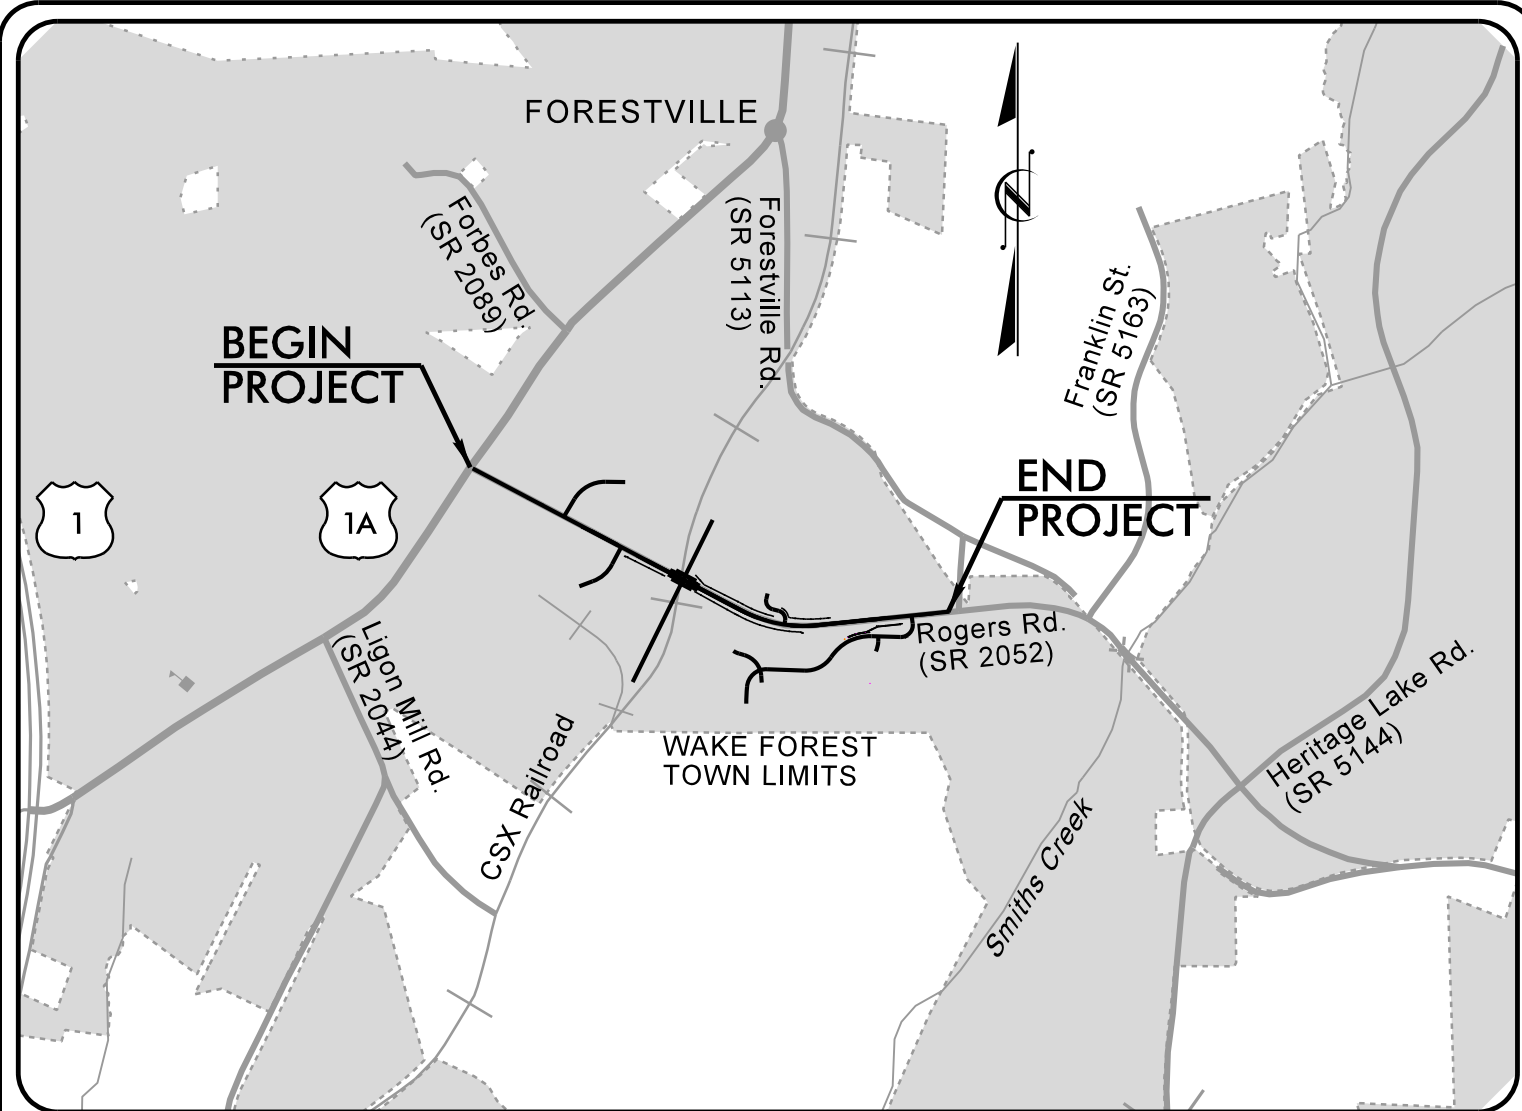

VICINITY MAP
NOT TO SCALE


STATE OF NORTH CAROLINA
DIVISION OF HIGHWAYS

PLAN FOR PROPOSED
HIGHWAY EROSION CONTROL

WAKE COUNTY

LOCATION: ROGERS ROAD (SR 2052) GRADE SEPARATION
OVER CSX RAILROAD (CROSSING NO. 633905Y)
AT MILE POST S 142.53

TYPE OF WORK: DRAINAGE, GRADING, PAVING, SIGNALS,
STRUCTURE, WIDENING &
RETAINING WALLS

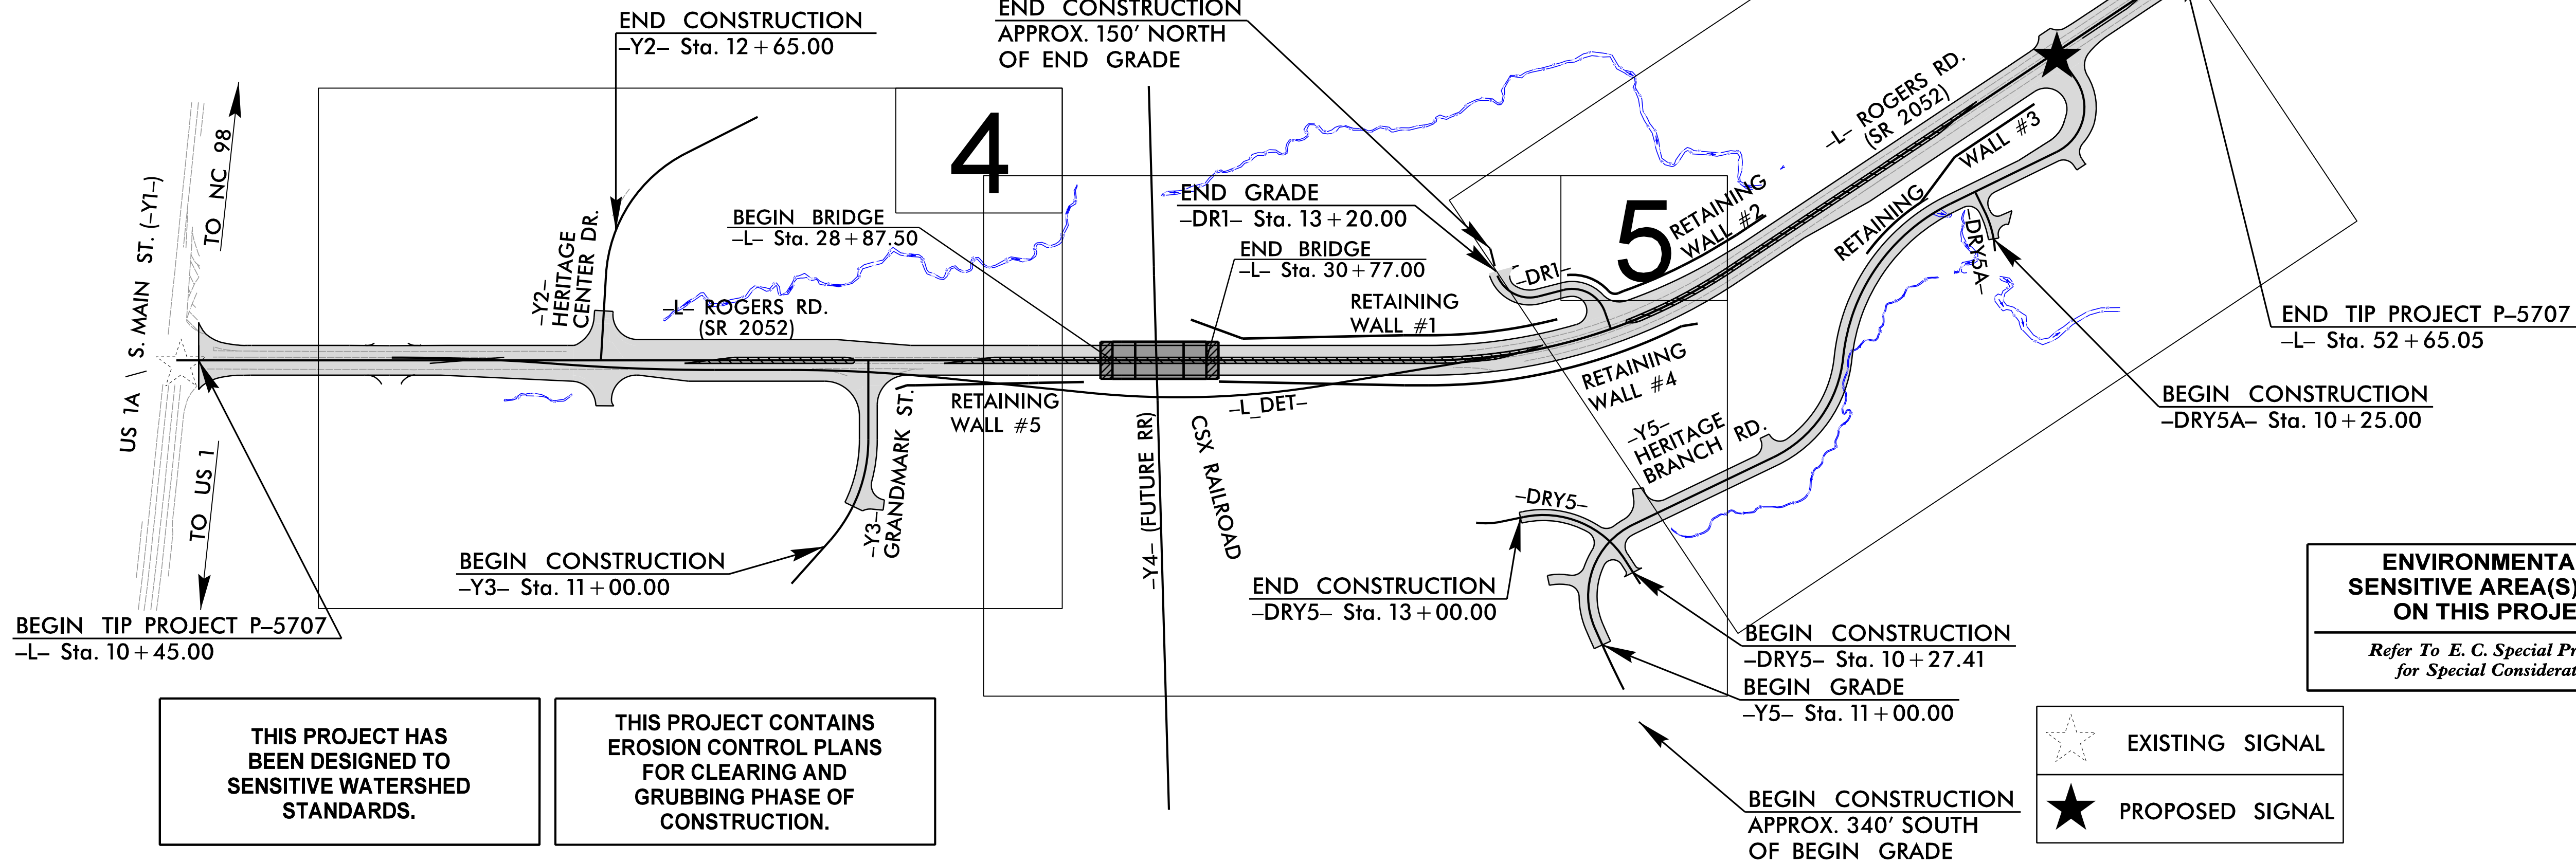

THIS PROJECT HAS
BEEN DESIGNED TO
SENSITIVE WATERSHED
STANDARDS.

THIS PROJECT CONTAINS
EROSION CONTROL PLANS
FOR CLEARING AND
GRUBBING PHASE OF
CONSTRUCTION.

ENVIRONMENTALLY
SENSITIVE AREA(S) EXIST
ON THIS PROJECT

Refer To E. C. Special Provisions
for Special Considerations.

☆ EXISTING SIGNAL
★ PROPOSED SIGNAL

GRAPHIC SCALE



THESE EROSION AND SEDIMENT CONTROL PLANS COMPLY
WITH THE REGULATIONS SET FORTH BY THE NCG 010000 GENERAL
STORMWATER CONSTRUCTION PERMIT ISSUED BY THE NORTH
CAROLINA DEPARTMENT OF ENVIRONMENTAL QUALITY DIVISION
OF ENERGY, MINERAL, AND LAND RESOURCES.

RK&K

Prepared in the Office of:
RUMMEL, KLEPPER, & KAHL, LLP

8601 SIX FORKS ROAD, SUITE 700
RALEIGH, NORTH CAROLINA 27609
NC LICENSE NO. F-0112
1-888-521-4455 OR 919-878-9560

Designed by:

COURTLAND A. HOFFMAN, PE 4312
NAME LEVEL III CERTIFICATION NO.

Roadway Standard Drawings

The "Roadway Standard Drawings"- Roadway Design Unit - N. C.
Department of Transportation - Raleigh, N. C., dated January 2024
and the latest revision thereto are applicable to this project and by
reference hereby are considered a part of these plans.