
DIVISION OF HIGHWAYS
STATE OF NORTH CAROLINA


| PROJECT REFERENCE NO. | SHEET NO. |
|---|---|
| P-5707 | EC-03J/CONST.2B-3 |
| R/W SHEET NO. | |
| ROADWAY DESIGN ENGINEER | HYDRAULICS ENGINEER |

# INTERSECTION DETAIL SHEET

*NOT TO SCALE*

## –Y5– & –DRY5– INTERSECTION DETAIL

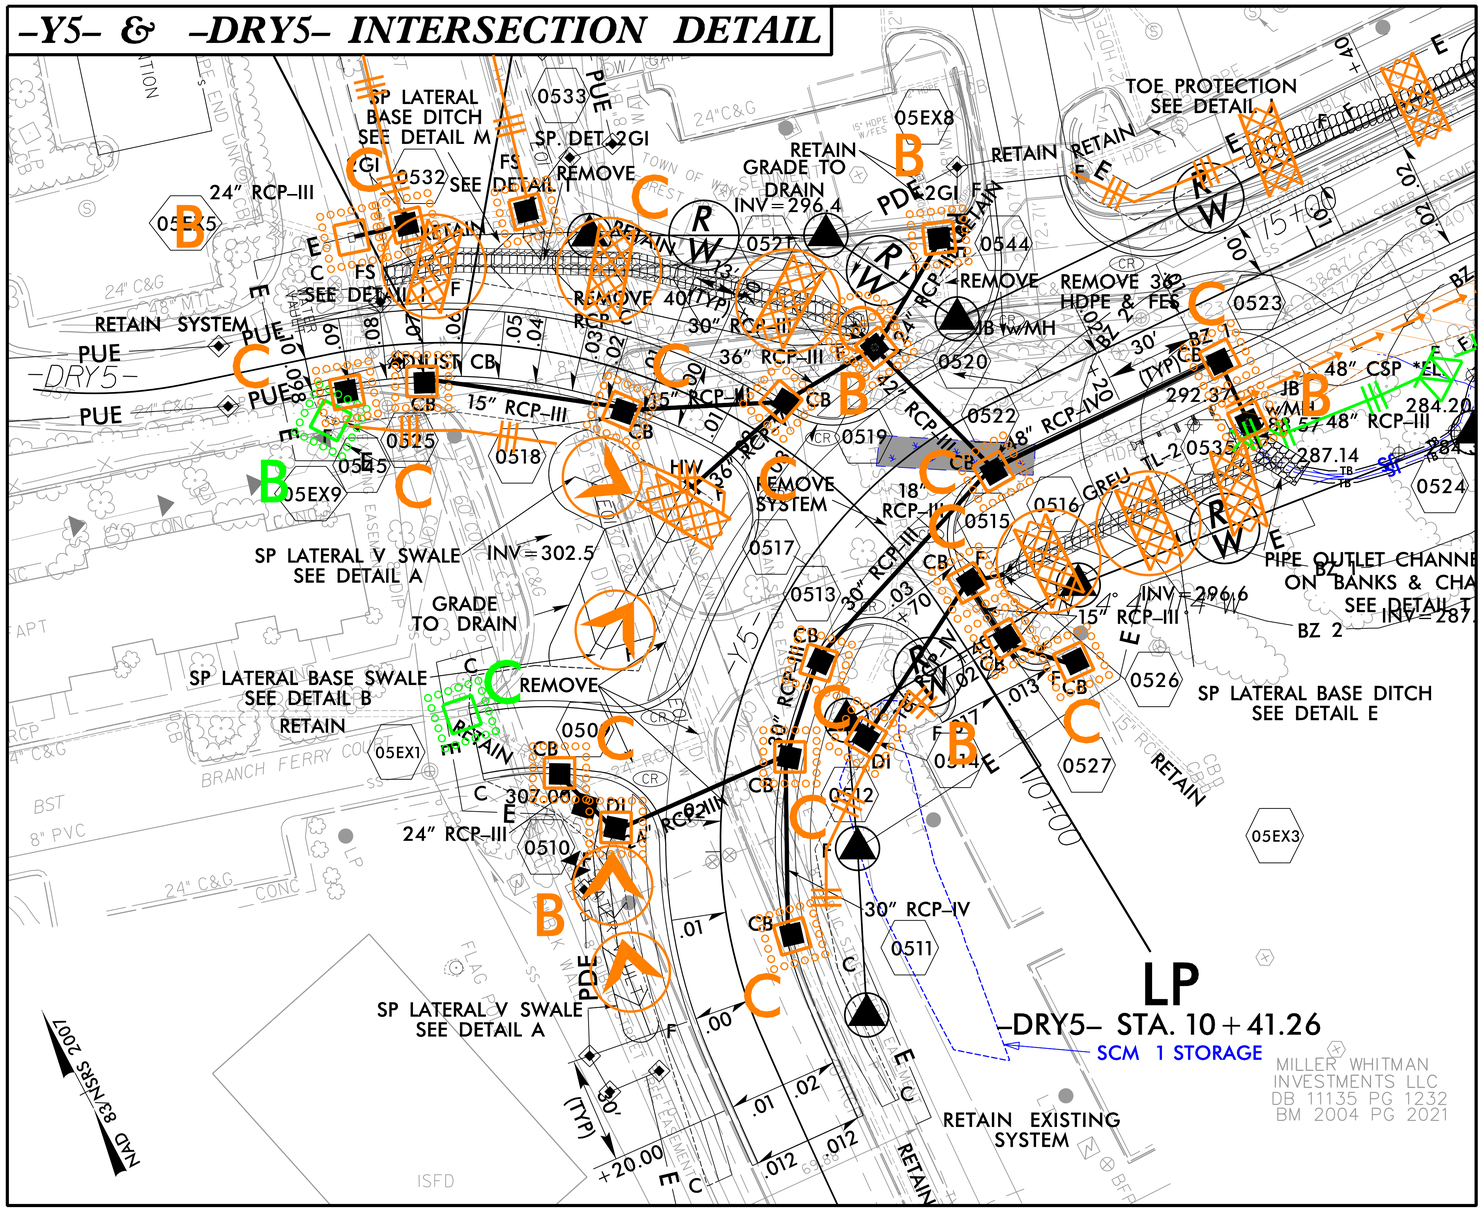

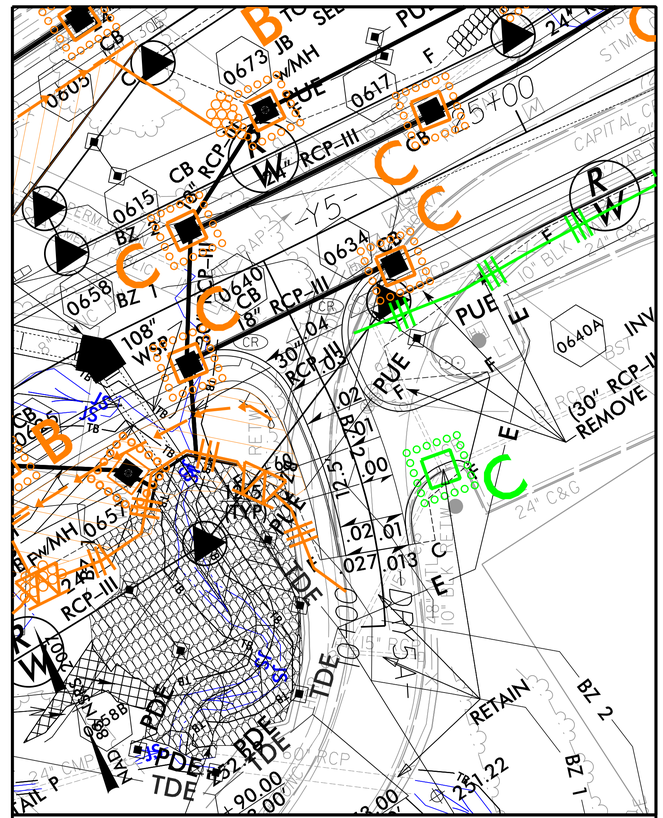
## –Y5– & –DRY5A– INTERSECTION DETAIL

FOR PLAN VIEW SEE SHEETS 5 & 6.

RK&K
P: (919) 878-9560
8601 Six Forks Road, Forum 1,Suite 700
Raleigh, North Carolina 27615-3960
NC License No. F-0112
Engineers | Construction Managers | Planners | Scientists
www.rkk.com
Responsive People | Creative Solutions

8/25/2026
H:\Highways\CADD\PSHVE-rosion Control\P5707_EC_psh03J.dgn
chorton