




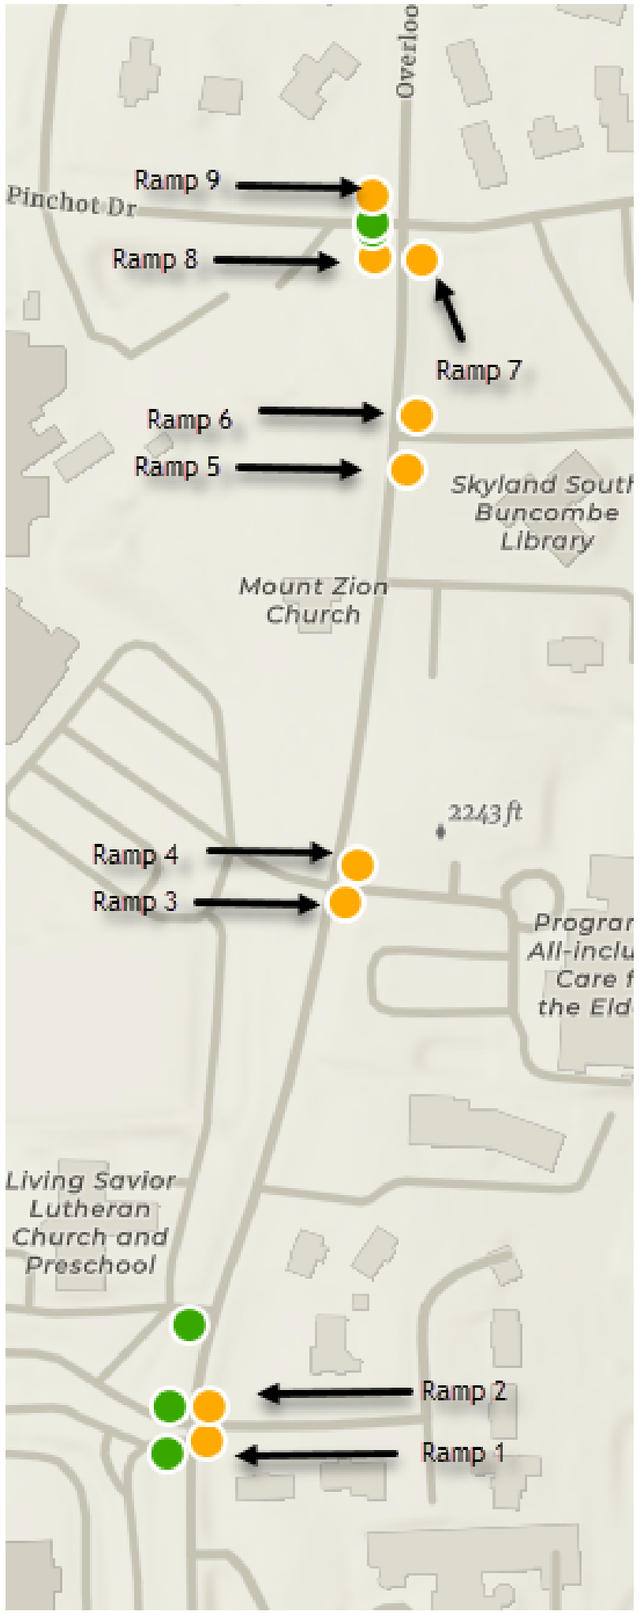

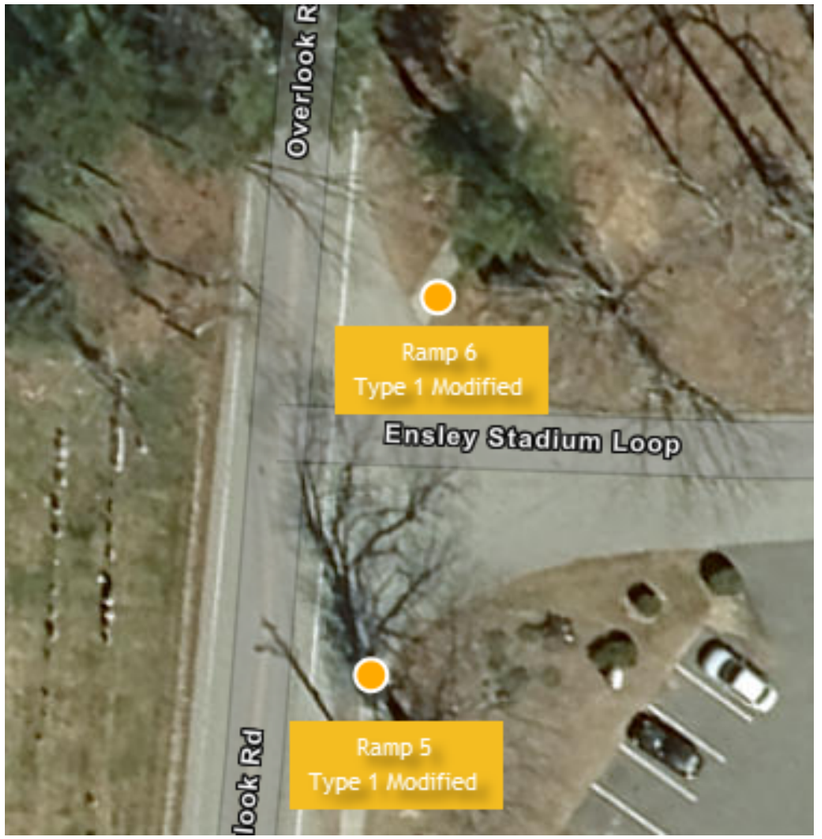

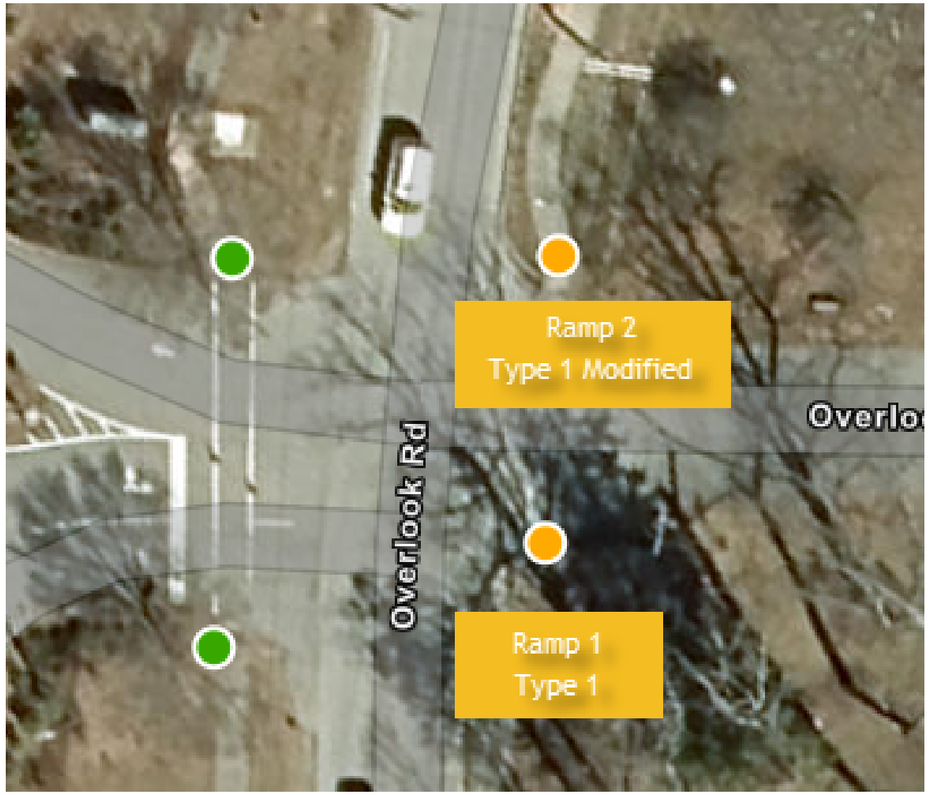

REMOVE AND REPLACE

N

SR 3503 OVERLOOK ROAD
WBS NUMBER
2027CPT.13.04.20111
SHEET 12
FROM US 25
TO NC 146 (LONG SHOALS ROAD)

NORTH CARLOINA DEPARTMENT
OF TRANSPERTATION DIVISION 13