

PROJECT NO.	SHEET NO.
2027CPT.13.04.20111	24


See Table 1 within Rumble Strip Policy for Design Guidance

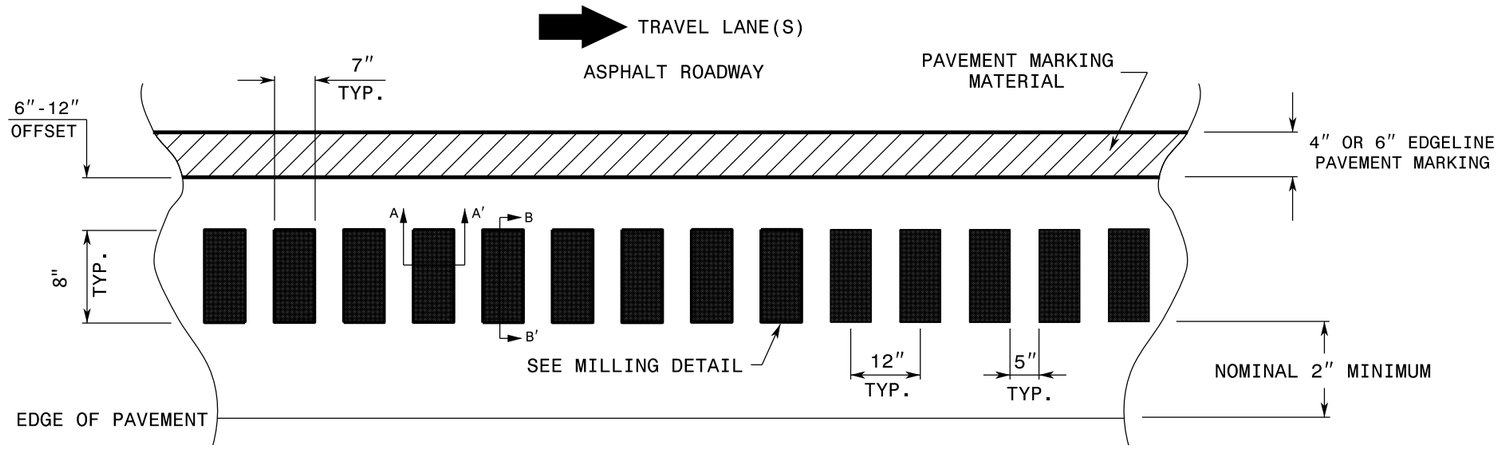

MILLING DETAIL:

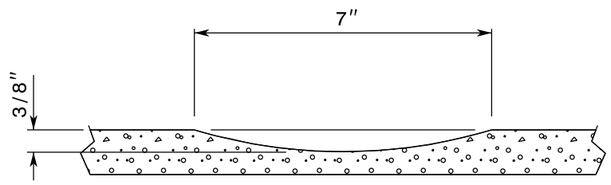

SECTION A-A′

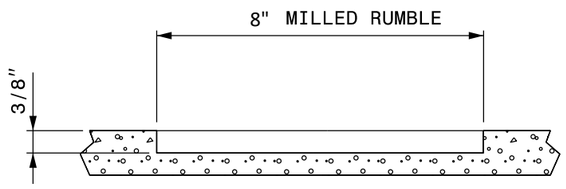

SECTION B-B′

REFERENCE DRAWING ID: Trad.Strip

STATE OF
NORTH CAROLINA
DEPT. OF TRANSPORTATION
DIVISION OF HIGHWAYS
RALEIGH, N.C.

ROADWAY DETAIL DRAWING FOR
RUMBLE STRIPS / STRIPES
TRADITIONAL SHOULDER RUMBLE STRIP

SHEET 1 OF 9

NORTH CAROLINA PROFESSIONAL SEAL 041993 ENGINEER WILLIAM C. CARVER

Signed by: William C Carver
163525A8519349F...
10/23/2026

CONTRACTS STANDARDS AND DEVELOPMENT UNIT
Office 919-707-8950 FAX 919-250-4119

SEE TITLE BLOCK

ORIGINAL BY: C. SIMPSON DATE: 04-24-2025
MODIFIED BY: _____ DATE: _____
CHECKED BY: _____ DATE: _____
FILE SPEC.: _____