
Docusign Envelope ID: 45A9CEF9-9DA5-87D8-812A-2CE64717F2B1

09/08/99

TIP PROJECT: U-3422B

CONTRACT: C205231

See Sheet 1A For Index of Sheets
See Sheet 1B For Conventional Symbols

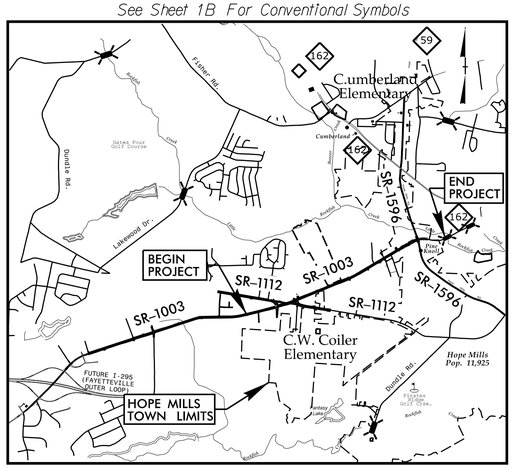

VICINITY MAP
(NOT TO SCALE)

STATE OF NORTH CAROLINA
DIVISION OF HIGHWAYS


CUMBERLAND COUNTY

STATE	STATE PROJECT REFERENCE NO.	SHEET NO.	TOTAL SHEETS
N.C.	U-3422B	1	


STATE PROJ. NO.	F. A. PROJ. NO.	DESCRIPTION
39001.1.4		P.E.
39001.2.5		ROW
39001.2.2		UTILITIES
39001.3.3		CONSTRUCTION

LOCATION: *SR 1003 (Camden Road) from just West of SR 1112 (Rockfish Rd) To (SR 1596) Hope Mills Road*

TYPE OF WORK: *GRADING, PAVING, DRAINAGE AND SIGNALS*

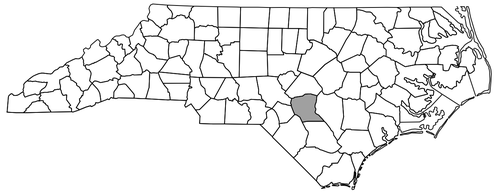


NAD 83/NA 2011

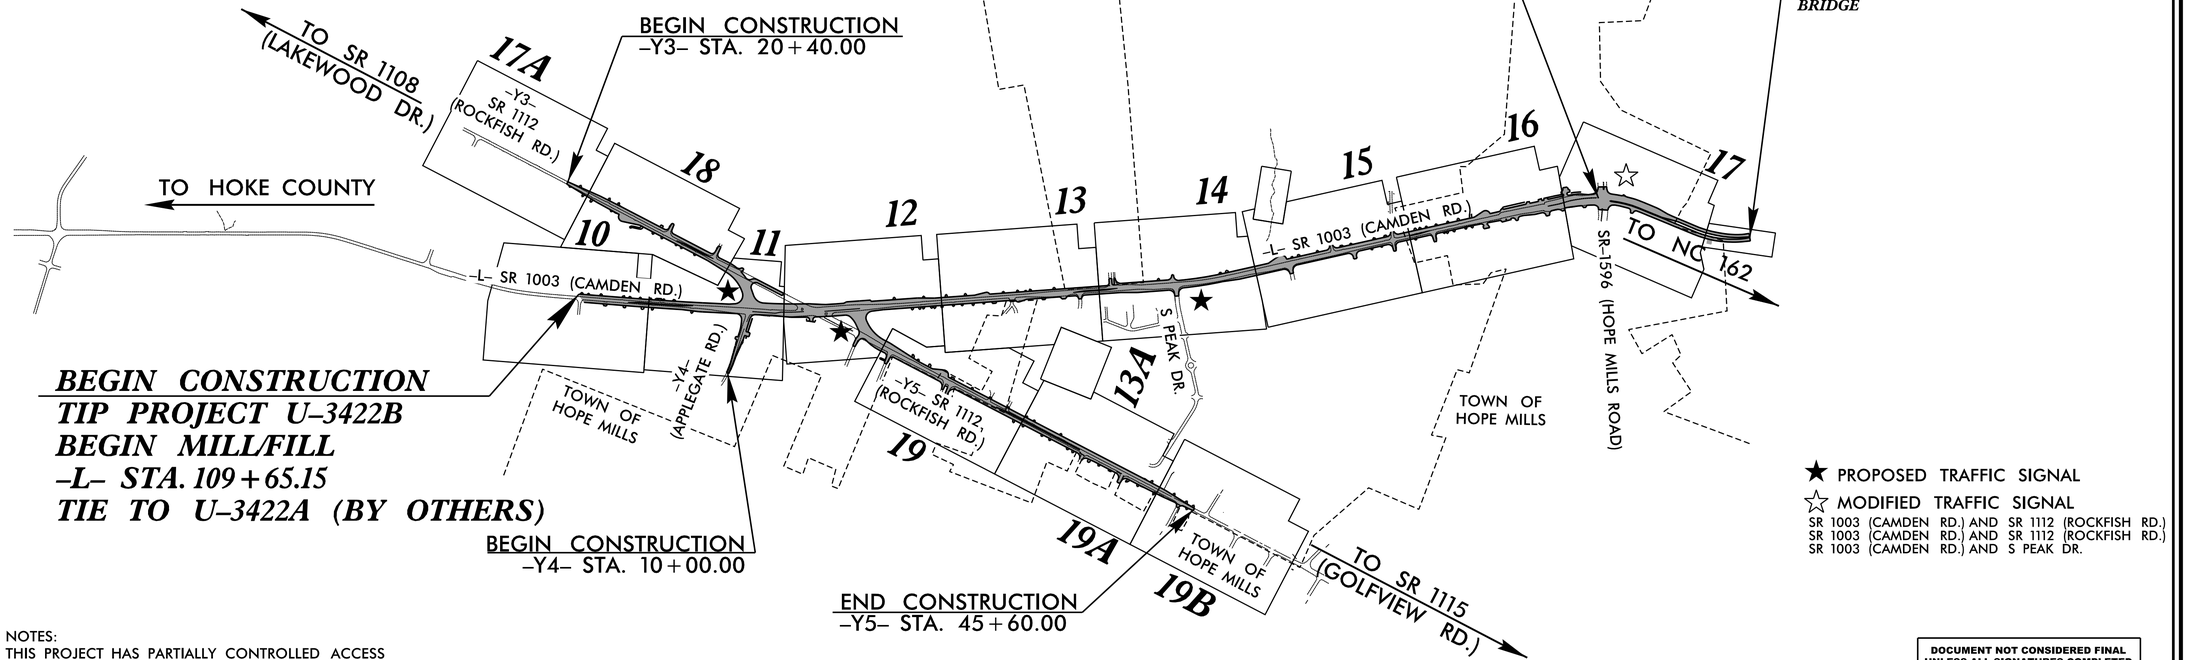

NOTES:
THIS PROJECT HAS PARTIALLY CONTROLLED ACCESS WITH ACCESS BEING LIMITED TO POINTS SHOWN ON THE PLANS.

DOCUMENT NOT CONSIDERED FINAL UNLESS ALL SIGNATURES COMPLETED

GRAPHIC SCALES

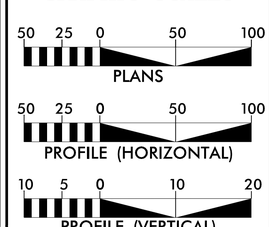

DESIGN DATA

ADT 2026 = 31,000
ADT 2040 = 38,500
K = 9 %
D = 60 %
T = 4 % *
V = 50 MPH
(* TTST 1% + DUAL 3%)
FUNC CLASS = MINOR ARTERIAL
STATEWIDE TIER

PROJECT LENGTH

LENGTH ROADWAY TIP PROJECT U-3422B = 1.732 MILES
TOTAL LENGTH TIP PROJECT U-3422B = 1.732 MILES

Prepared by the Office of:
HDR Engineering, Inc. of the Carolinas
555 Fayetteville St, Suite 900 Raleigh, N.C. 27601
N.C.B.E.L.S. License Number: F-0116

2024 STANDARD SPECIFICATIONS

RIGHT OF WAY DATE:
JULY 30, 2021

LETTING DATE:
DECEMBER 15, 2026

PHILLIP E. ROGERS, PE
PROJECT ENGINEER

ALEXANDER D. SNIDER, PE
PROJECT DESIGN ENGINEER

SEAN MATUSZEWSKI, PE
NCDOT CONTACT

HYDRAULICS ENGINEER

11/3/2026

NORTH CAROLINA PROFESSIONAL SEAL 042084 ENGINEER JOSHUA J MASSROCK

Joshua J. Massrock P.E.
SIGNATURE:

ROADWAY DESIGN ENGINEER

11/3/2026

NORTH CAROLINA PROFESSIONAL SEAL 041473 ENGINEER ALEXANDER D SNIDER

Alexander D. Snider P.E.
SIGNATURE:

STATE OF NORTH CAROLINA • DEPARTMENT OF TRANSPORTATION •

PLOT DRIVER: NCDOT_pdf_color_eng_50.plt | PENTABLE: U3422.pshpfl.tbl
USER: ASNIDER DATE: 10/7/2026 TIME: 10:35:06 AM
FILE: \