
Docusign Envelope ID: 45A9CEF9-9DA5-87D8-812A-2CE64717F2B1

–L– BULB–OUT (145 + 00) DETAIL

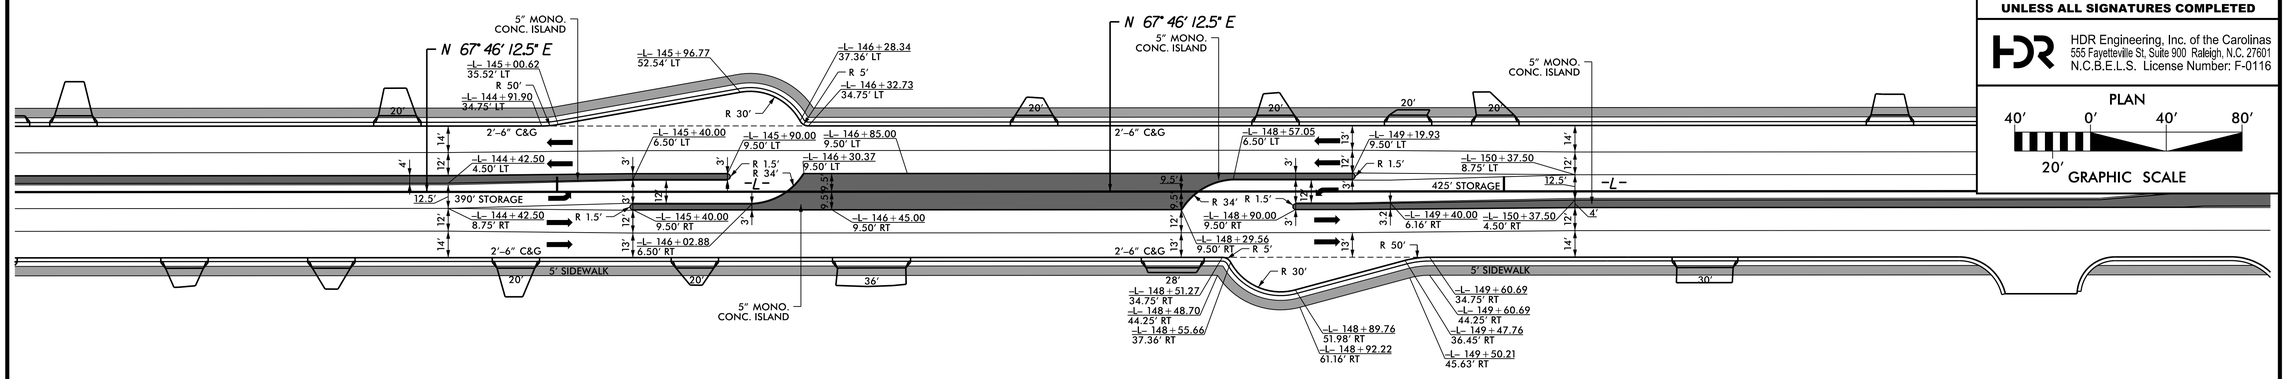

NOTE: LEFT TURN TRAVELWAY WIDTH IS 12'

SEE SHEET 13 FOR PLAN VIEW

–L– BULB–OUT (149 + 00) DETAIL

PROJECT REFERENCE NO.	SHEET NO.
U–3422B	2B–3
R/W SHEET NO.	

ROADWAY DESIGN ENGINEER

NORTH CAROLINA PROFESSIONAL SEAL 047267 ENGINEER ALEXANDER D. SNIDER


11/3/2026

DOCUMENT NOT CONSIDERED FINAL UNLESS ALL SIGNATURES COMPLETED

HDR Engineering, Inc. of the Carolinas
555 Fayetteville St, Suite 900 Raleigh, N.C. 27601
N.C.B.E.L.S. License Number: F-0116

PLAN
40' 0' 40' 80'
20' GRAPHIC SCALE


–L– INTERSECTION (162 + 75) DETAIL

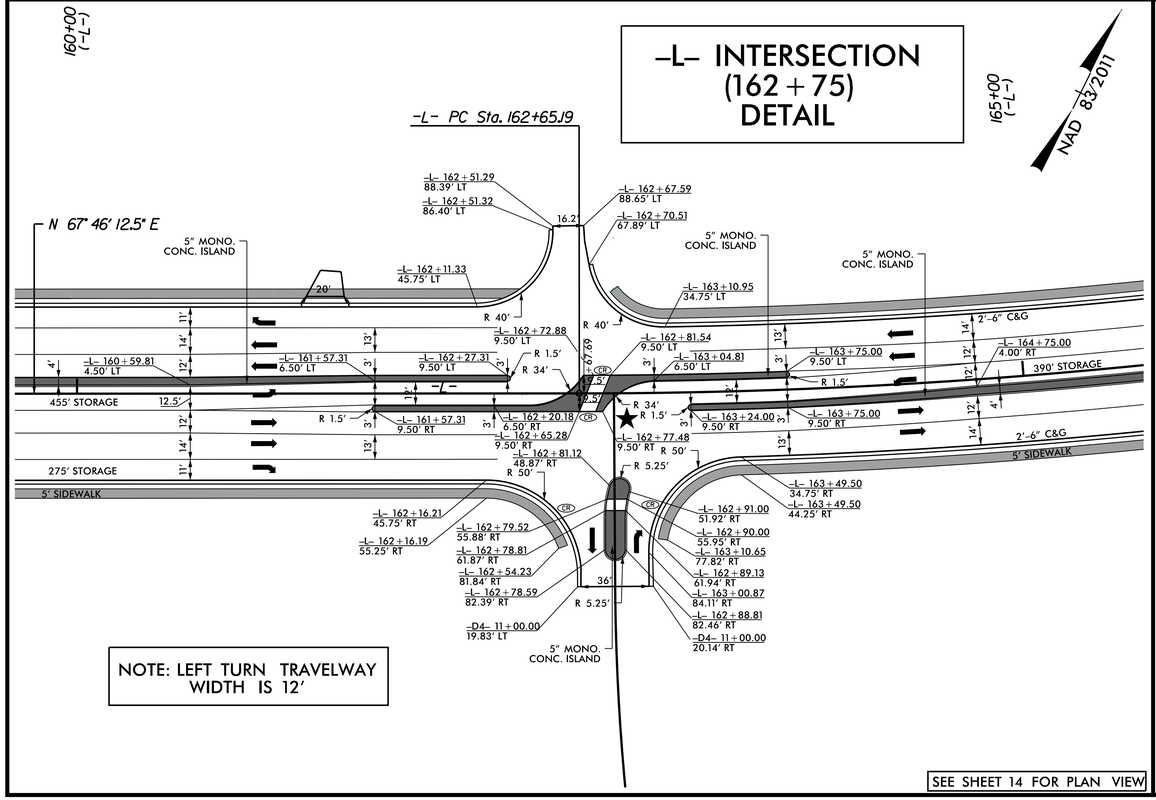

NOTE: LEFT TURN TRAVELWAY WIDTH IS 12'

SEE SHEET 14 FOR PLAN VIEW

–L– BULB–OUT (170 + 00 THRU 175 + 00) DETAIL

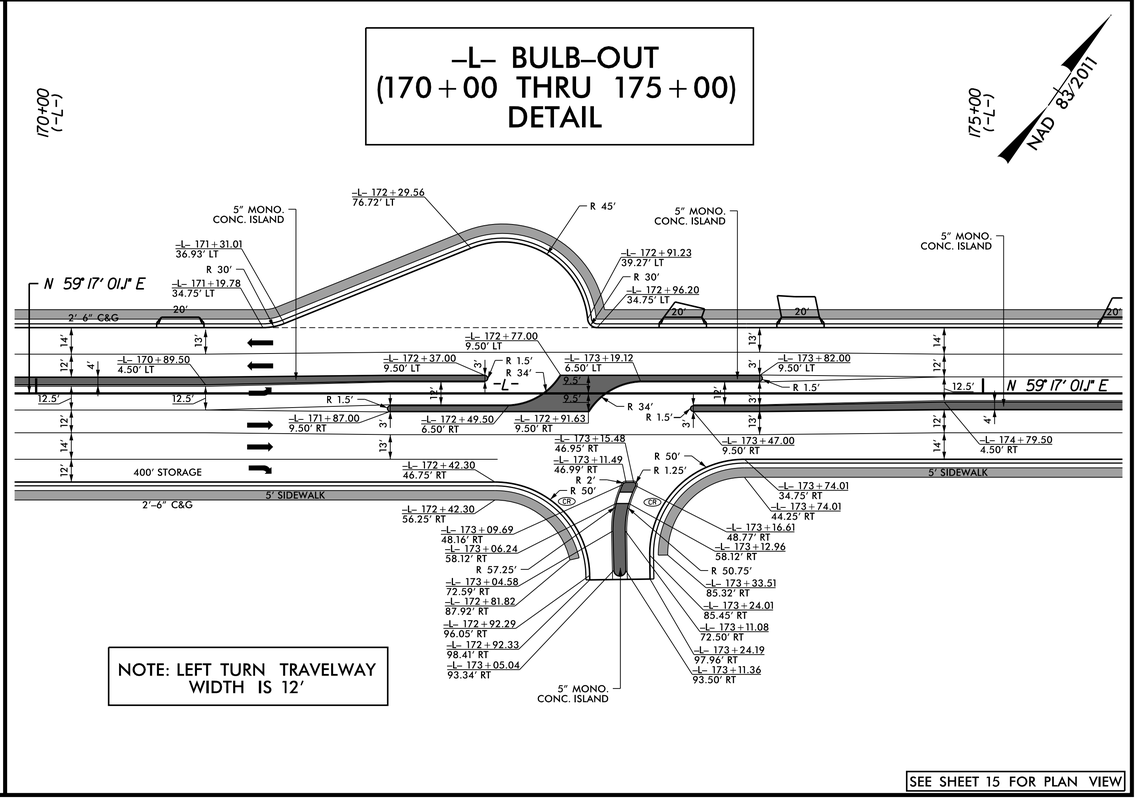

NOTE: LEFT TURN TRAVELWAY WIDTH IS 12'

SEE SHEET 15 FOR PLAN VIEW

PLOT DRIVER: NCDOT_pdf_color_eng_50.plt
USER: ASNIDER
FILE: \
DATE: 9/23/2026
TIME: 11:38:21 AM
PENTABLE: U3422_pshpfl.tbl