
Docusign Envelope ID: 45A9CEF9-9DA5-87D8-812A-2CE64717F2B1

–L– BULB–OUT (191+00) DETAIL

190+00 (–L–)

NAD 83/2011

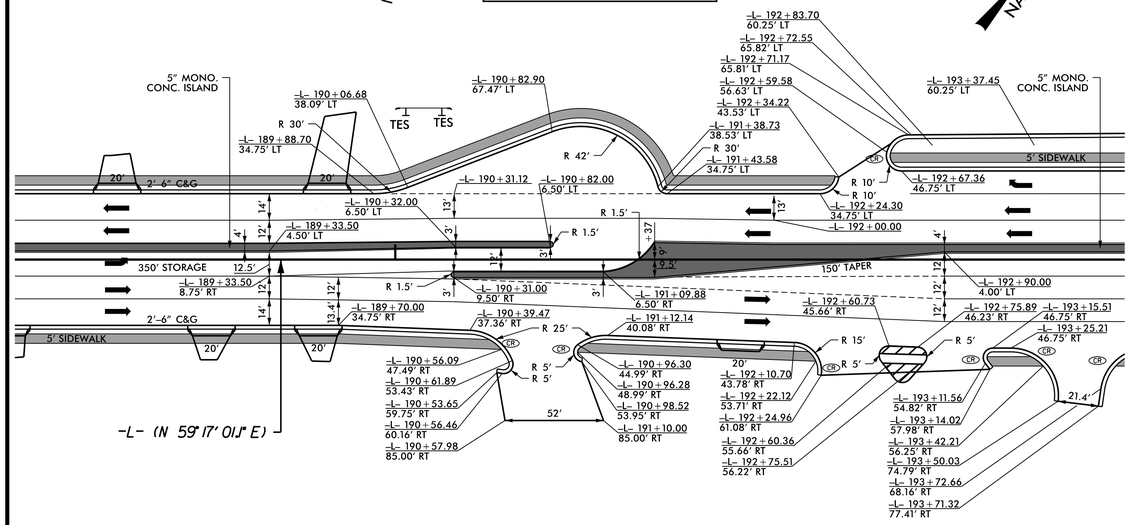


NOTE: LEFT TURN TRAVELWAY WIDTH IS 12'

SEE SHEET 16 FOR PLAN VIEW

–Y3– BULB–OUT (25+25) DETAIL

25+00 (–Y3–)

NAD 83/2011

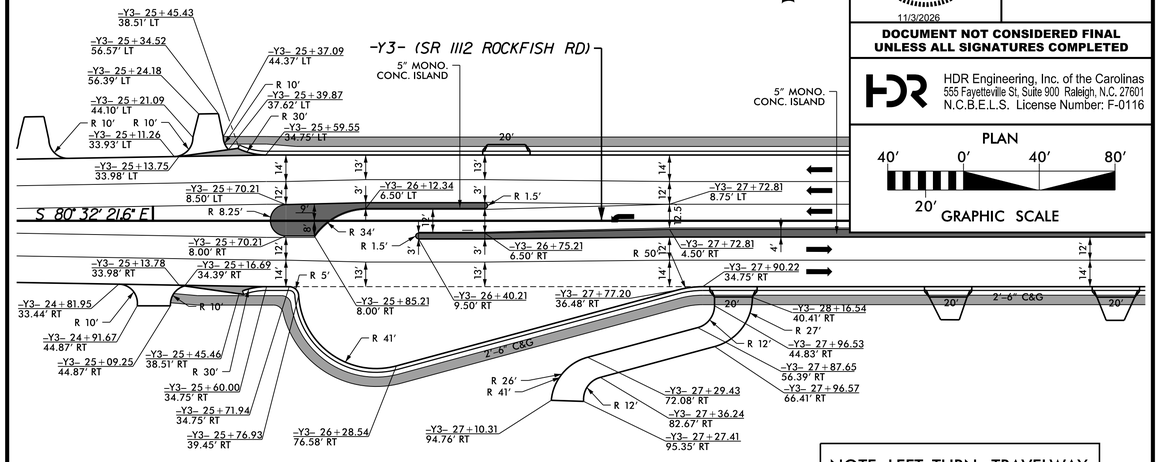

NOTE: LEFT TURN TRAVELWAY WIDTH IS 12'

SEE SHEET 18 FOR PLAN VIEW

PROJECT REFERENCE NO.	SHEET NO.
U–3422B	2B–4
R/W SHEET NO.	

ROADWAY DESIGN ENGINEER

NORTH CAROLINA PROFESSIONAL SEAL 042167 ENGINEER ALEXANDER D. SNIDER

11/3/2026

DOCUMENT NOT CONSIDERED FINAL UNLESS ALL SIGNATURES COMPLETED


HDR Engineering, Inc. of the Carolinas
555 Fayetteville St, Suite 900 Raleigh, N.C. 27601
N.C.B.E.L.S. License Number: F-0116

PLAN
40' 0' 40' 80'
20' GRAPHIC SCALE

–Y5– BULB–OUT (20+00) DETAIL

20+00 (–Y5–)

NAD 83/2011

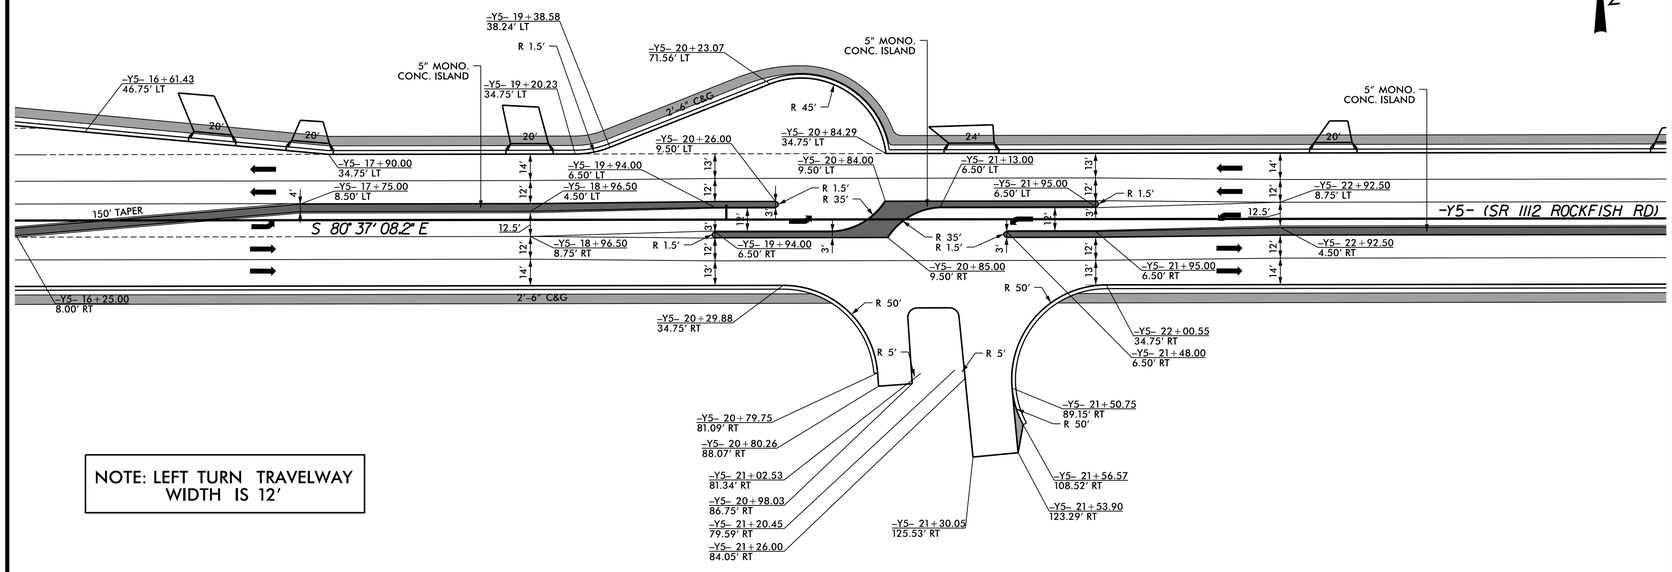


NOTE: LEFT TURN TRAVELWAY WIDTH IS 12'

SEE SHEET 19 FOR PLAN VIEW

–Y5– INTERSECTION (35+00) DETAIL

35+00 (–Y5–)

NAD 83/2011

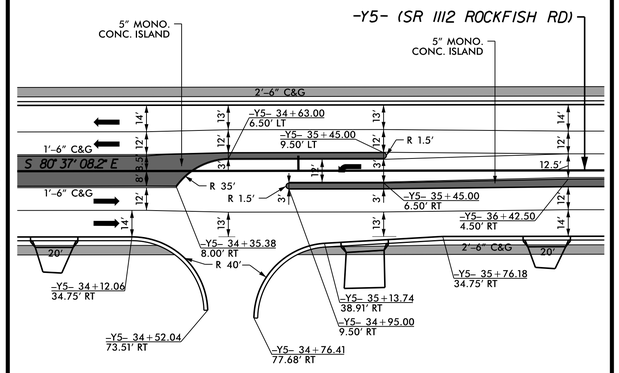

NOTE: LEFT TURN TRAVELWAY WIDTH IS 12'

SEE SHEET 19A FOR PLAN VIEW

PLOT DRIVER: NCDOT_pdf_color_eng_50.plt
USER: ASNIDER
FILE: \
DATE: 9/23/2026
PENTABLE: U3422_pshpfl.tbl
TIME: 11:38:24 AM