

Docusign Envelope ID: F6A9EC07-F91B-894B-8251-5B90814670F4

PROJECT REFERENCE NO.	SHEET NO.
U-3422B	2C-9


*NOTE: SEE STD. DWG. 846.01
FOR GENERAL NOTES

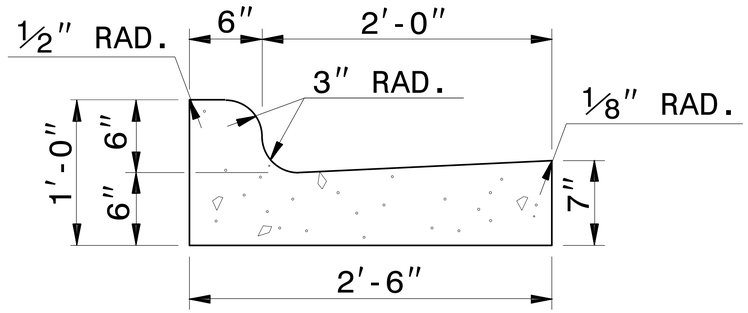

2'-6" CURB AND GUTTER

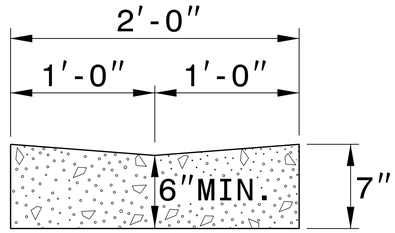

VALLEY GUTTER

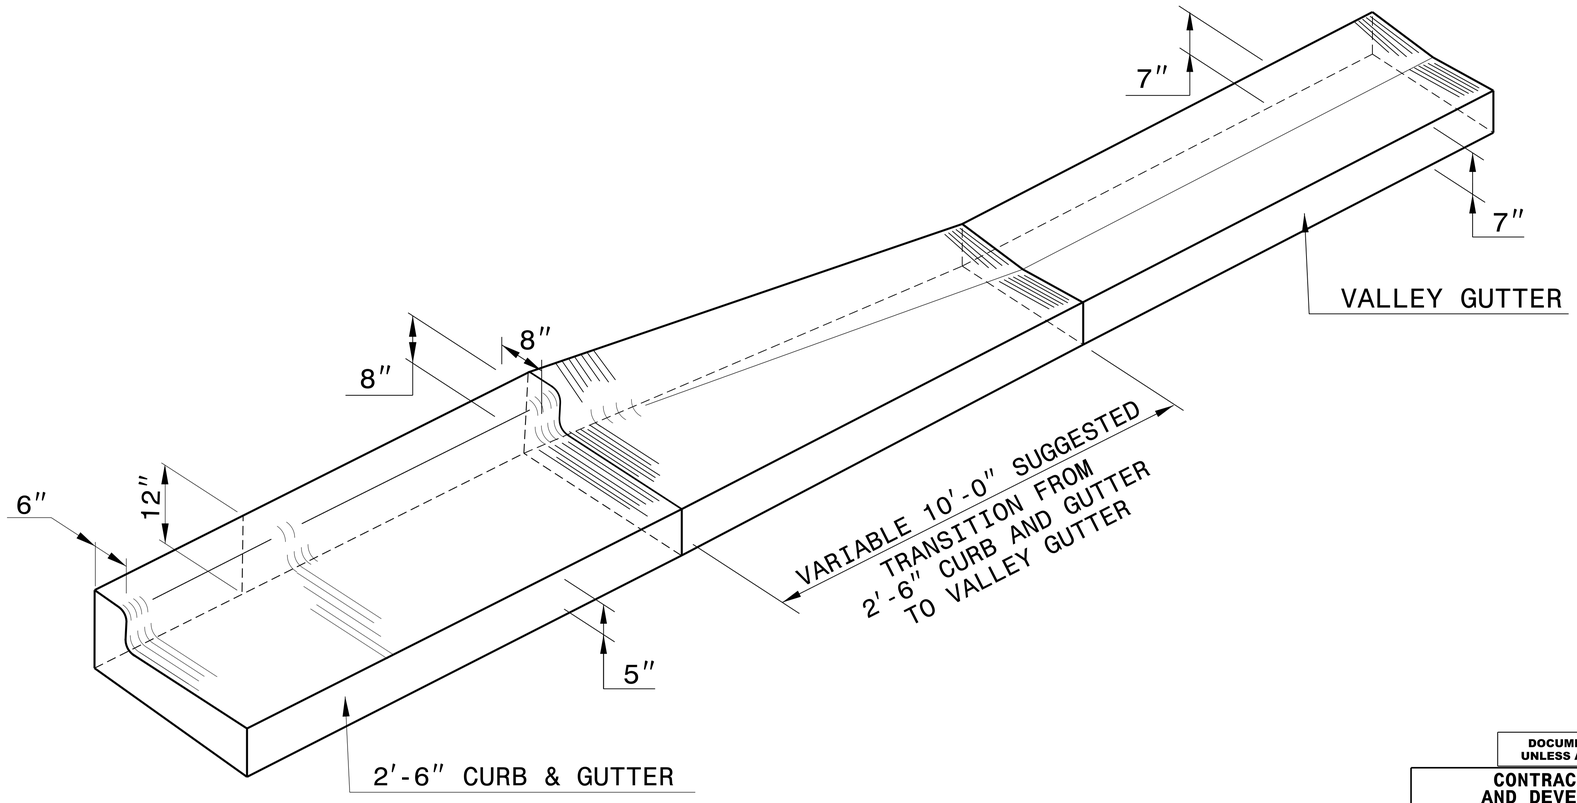

ISOMETRIC VIEW OF TRANSITION

NORTH CAROLINA PROFESSIONAL ENGINEER SEAL 33141 COLE W. HACKNEY

11/3/2026

DOCUMENT NOT CONSIDERED FINAL UNLESS ALL SIGNATURES COMPLETED

CONTRACT STANDARDS AND DEVELOPMENT UNIT
Office 919-707-6950 FAX 919-250-4119

TRANSITION FROM 2'-6" CURB AND GUTTER TO VALLEY GUTTER

ORIGINAL BY: T.S.SPELL DATE: FEB.4,2009
MODIFIED BY: _____ DATE: _____
CHECKED BY: _____ DATE: _____
FILE SPEC.: w:usr/details/stand/cgtransit.dgn

07-SEP-2017 08:20
S:\Contracts\Contracts\Special Details\ericward\usr\details\stand\c&g transition sections.dgn
jhowerton AT CSD-292595