09/08/99


STATE	STATE PROJECT REFERENCE NO.	SHEET NO.	TOTAL SHEETS
N.C.	U-3422	RW01	36

STATE OF NORTH CAROLINA
DIVISION OF HIGHWAYS

SURVEY CONTROL, EXISTING CENTERLINES, RIGHT OF WAY, EASEMENTS AND PROPERTY TIES

CUMBERLAND COUNTY

TIP PROJECT: U-3422

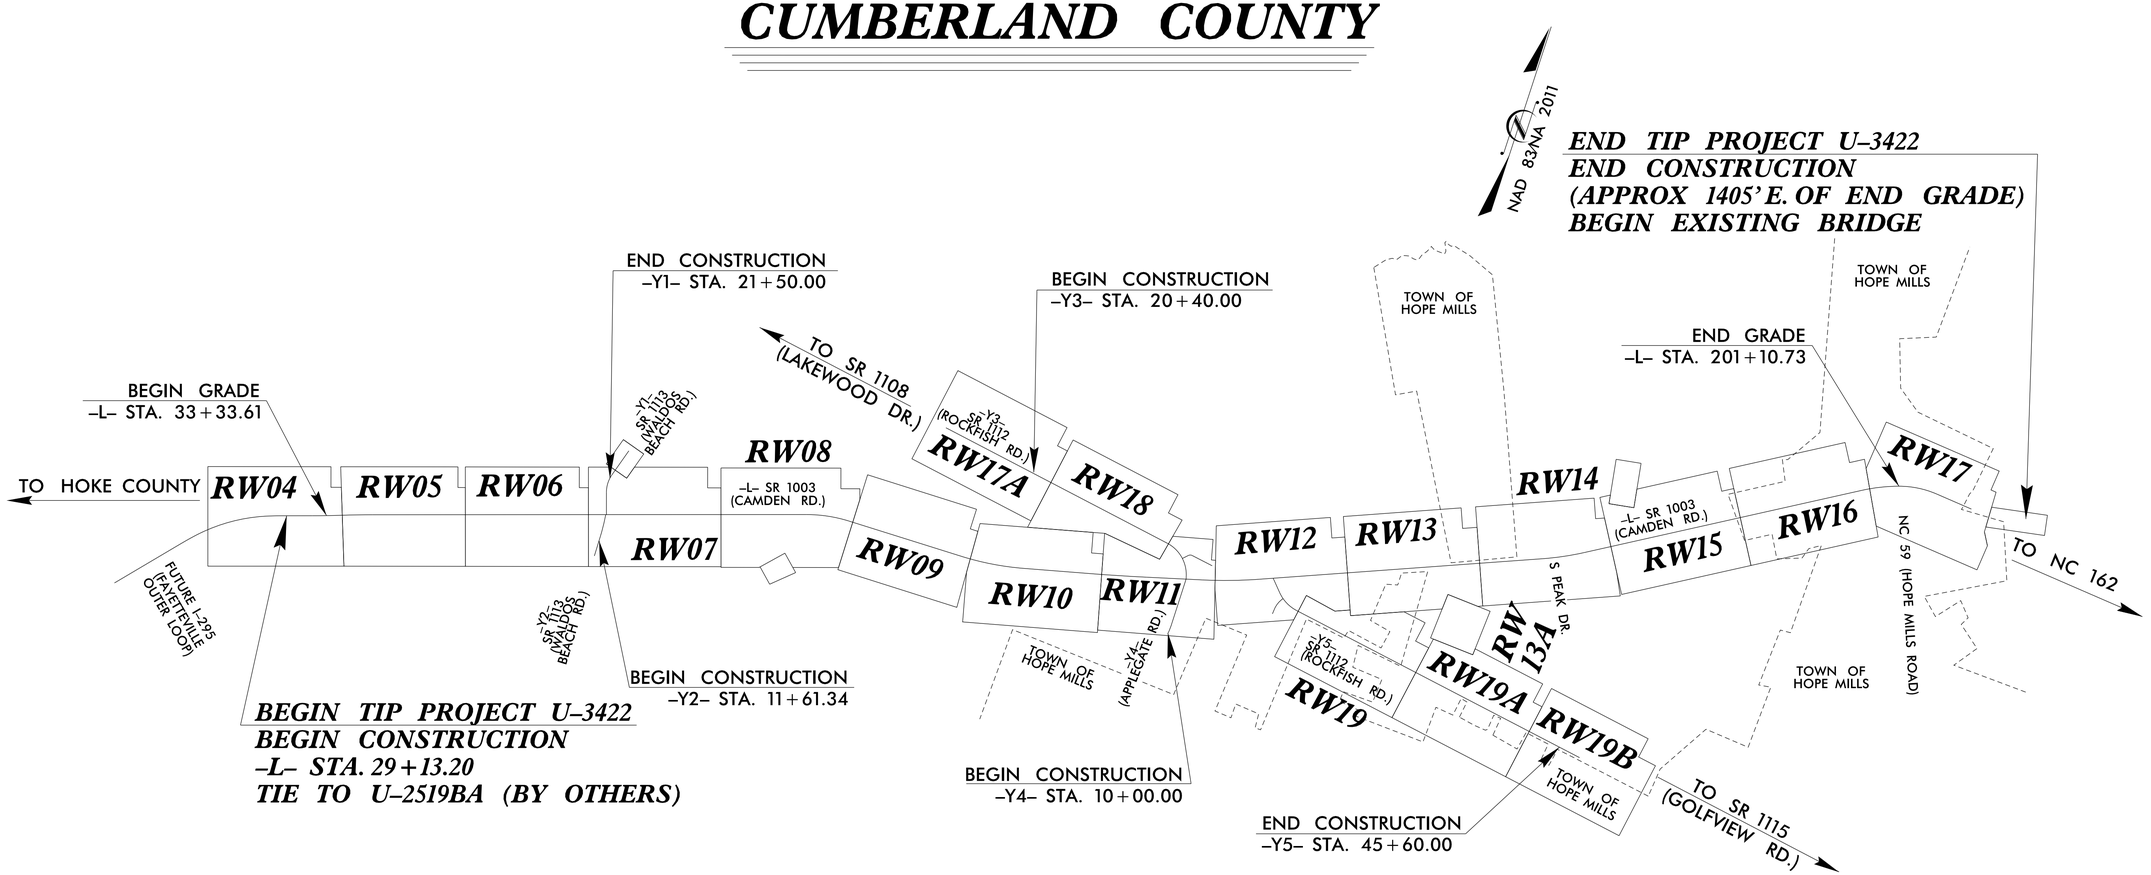

GRAPHIC SCALE

50 25 0 50 100

PLANS

DATUM DESCRIPTION

THE LOCALIZED COORDINATE SYSTEM DEVELOPED FOR THIS PROJECT IS BASED ON THE STATE PLANE COORDINATES ESTABLISHED BY NCGS FOR MONUMENT "BREEZE"
WITH NAD 83/NSRS NC STATE PLANE GRID COORDINATES OF
NORTHING: 455401.4875 (ft) EASTING: 2024426.7025 (ft)
ELEVATION: 218.08 (ft)
THE AVERAGE COMBINED GRID FACTOR USED ON THIS PROJECT (GROUND TO GRID) IS: 0.999880000
THE N.C. LAMBERT GRID BEARING AND LOCALIZED HORIZONTAL GROUND DISTANCE FROM "BREEZE" TO -L- STATION 10+00.00 IS
S 68-28'56" W 33918.41(ft)
ALL LINEAR DIMENSIONS ARE LOCALIZED HORIZONTAL DISTANCES
VERTICAL DATUM USED IS NAVD 88/GEOID12NC

Prepared in the Office of:

JoynerKeeny, PLLC
1051 N. Winstead Avenue
Rocky Mount, NC 27804
252-977-3124
North Carolina Firm Number P-0551

2024 STANDARD SPECIFICATIONS

RIGHT OF WAY DATE:	*LETTING DATE:*
07/30/2021	*N/A*

PROFESSIONAL LAND SURVEYOR

NORTH CAROLINA PROFESSIONAL SEAL L-4468 LAND SURVEYOR KAREN E. STONE

DocuSigned by: Karen E. Stone
82435A975745452...

9/22/2026

SIGNATURE: *Date:*

STATE OF NORTH CAROLINA • DEPARTMENT OF TRANSPORTATION •

22-SEP-2026 12:57
Z:\CADD\2017\17055_NCDOT_U3422_RW Staking_Cumberland\DELIVERABLES\260922\u3422_ls_rw01.dgn
jmatthews AT UKA-PROFCON