Docusign Envelope ID: 3DFBEC15-1160-8002-826B-1F59DFE89680

HDR Engineering, Inc. of the Carolinas
555 Fayetteville St, Suite 900 Raleigh, N.C. 27601
N.C.B.E.L.S. License Number: F-0116

PROJECT REFERENCE NO.	SHEET NO.
U-3422B	PMP-4

APPROVED: Michael T. Rzepka


DATE: 11/3/2026

SEAL

NORTH CAROLINA PROFESSIONAL SEAL 15876 ENGINEER MICHAEL T. RZEPKA

DOCUMENT NOT CONSIDERED FINAL UNLESS ALL SIGNATURES COMPLETED

NO PROPOSED MARKINGS ON -D1-

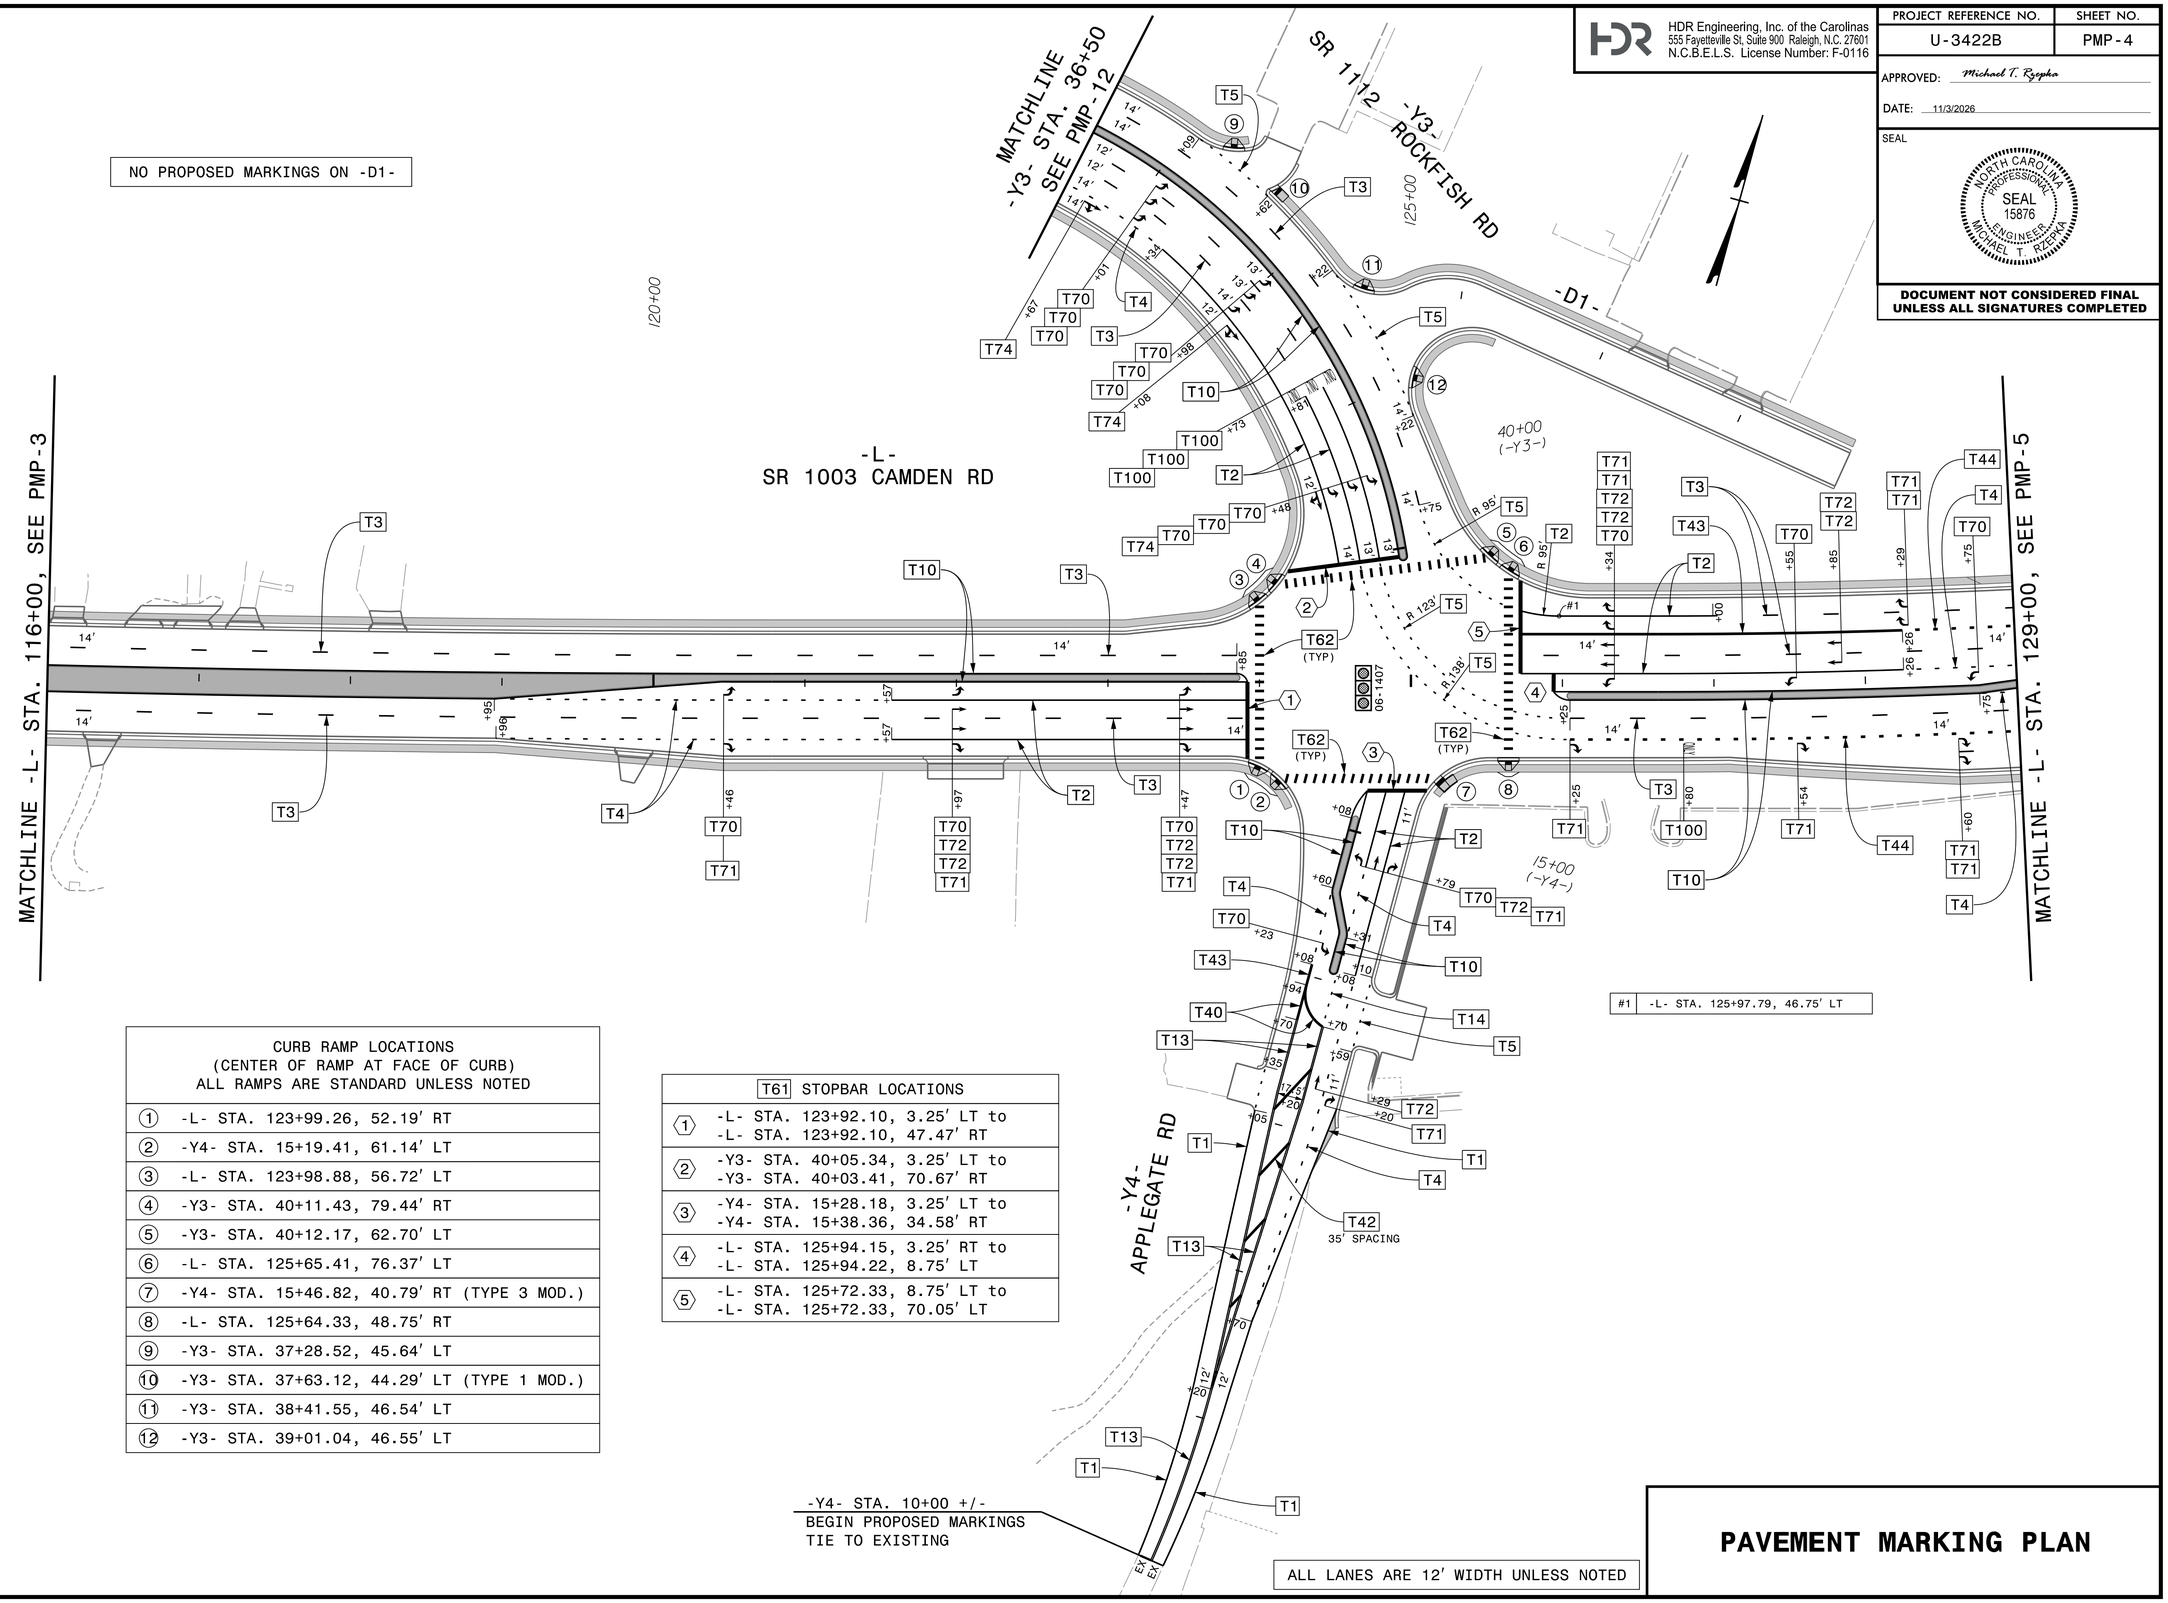

CURB RAMP LOCATIONS (CENTER OF RAMP AT FACE OF CURB) ALL RAMPS ARE STANDARD UNLESS NOTED	
①	-L- STA. 123+99.26, 52.19′ RT
②	-Y4- STA. 15+19.41, 61.14′ LT
③	-L- STA. 123+98.88, 56.72′ LT
④	-Y3- STA. 40+11.43, 79.44′ RT
⑤	-Y3- STA. 40+12.17, 62.70′ LT
⑥	-L- STA. 125+65.41, 76.37′ LT
⑦	-Y4- STA. 15+46.82, 40.79′ RT (TYPE 3 MOD.)
⑧	-L- STA. 125+64.33, 48.75′ RT
⑨	-Y3- STA. 37+28.52, 45.64′ LT
⑩	-Y3- STA. 37+63.12, 44.29′ LT (TYPE 1 MOD.)
⑪	-Y3- STA. 38+41.55, 46.54′ LT
⑫	-Y3- STA. 39+01.04, 46.55′ LT

T61 STOPBAR LOCATIONS	
①	-L- STA. 123+92.10, 3.25′ LT to -L- STA. 123+92.10, 47.47′ RT
②	-Y3- STA. 40+05.34, 3.25′ LT to -Y3- STA. 40+03.41, 70.67′ RT
③	-Y4- STA. 15+28.18, 3.25′ LT to -Y4- STA. 15+38.36, 34.58′ RT
④	-L- STA. 125+94.15, 3.25′ RT to -L- STA. 125+94.22, 8.75′ LT
⑤	-L- STA. 125+72.33, 8.75′ LT to -L- STA. 125+72.33, 70.05′ LT

#1	-L- STA. 125+97.79, 46.75′ LT

ALL LANES ARE 12′ WIDTH UNLESS NOTED

PAVEMENT MARKING PLAN

PLOT DRIVER: NCDOT_pdf_color_eng_50.plt
USER: CHARNDEN
FILE: pw:\\pwhdruseas01:HDR_US_East_01\Documents\3322\10001377\10086583\6.0_CAD_BIM\6.2_Work_In_Progress\U-3422B\Traffic\Pavement Marking\U3422B_PM_PMP04.dgn
PENTABLE: NCDOT_PMP.tbl
DATE: 9/1/2026
TIME: 12:09:12 PM