Docusign Envelope ID: 3DFBEC15-1160-8002-826B-1F59DFE89680

HDR Engineering, Inc. of the Carolinas
555 Fayetteville St, Suite 900 Raleigh, N.C. 27601
N.C.B.E.L.S. License Number: F-0116

PROJECT REFERENCE NO.	SHEET NO.
U-3422B	PMP-6


APPROVED: *Michael T. Rzepka*

DATE: 11/3/2026

SEAL

NORTH CAROLINA PROFESSIONAL SEAL 15876 ENGINEER MICHAEL T. RZEPKA

DOCUMENT NOT CONSIDERED FINAL UNLESS ALL SIGNATURES COMPLETED

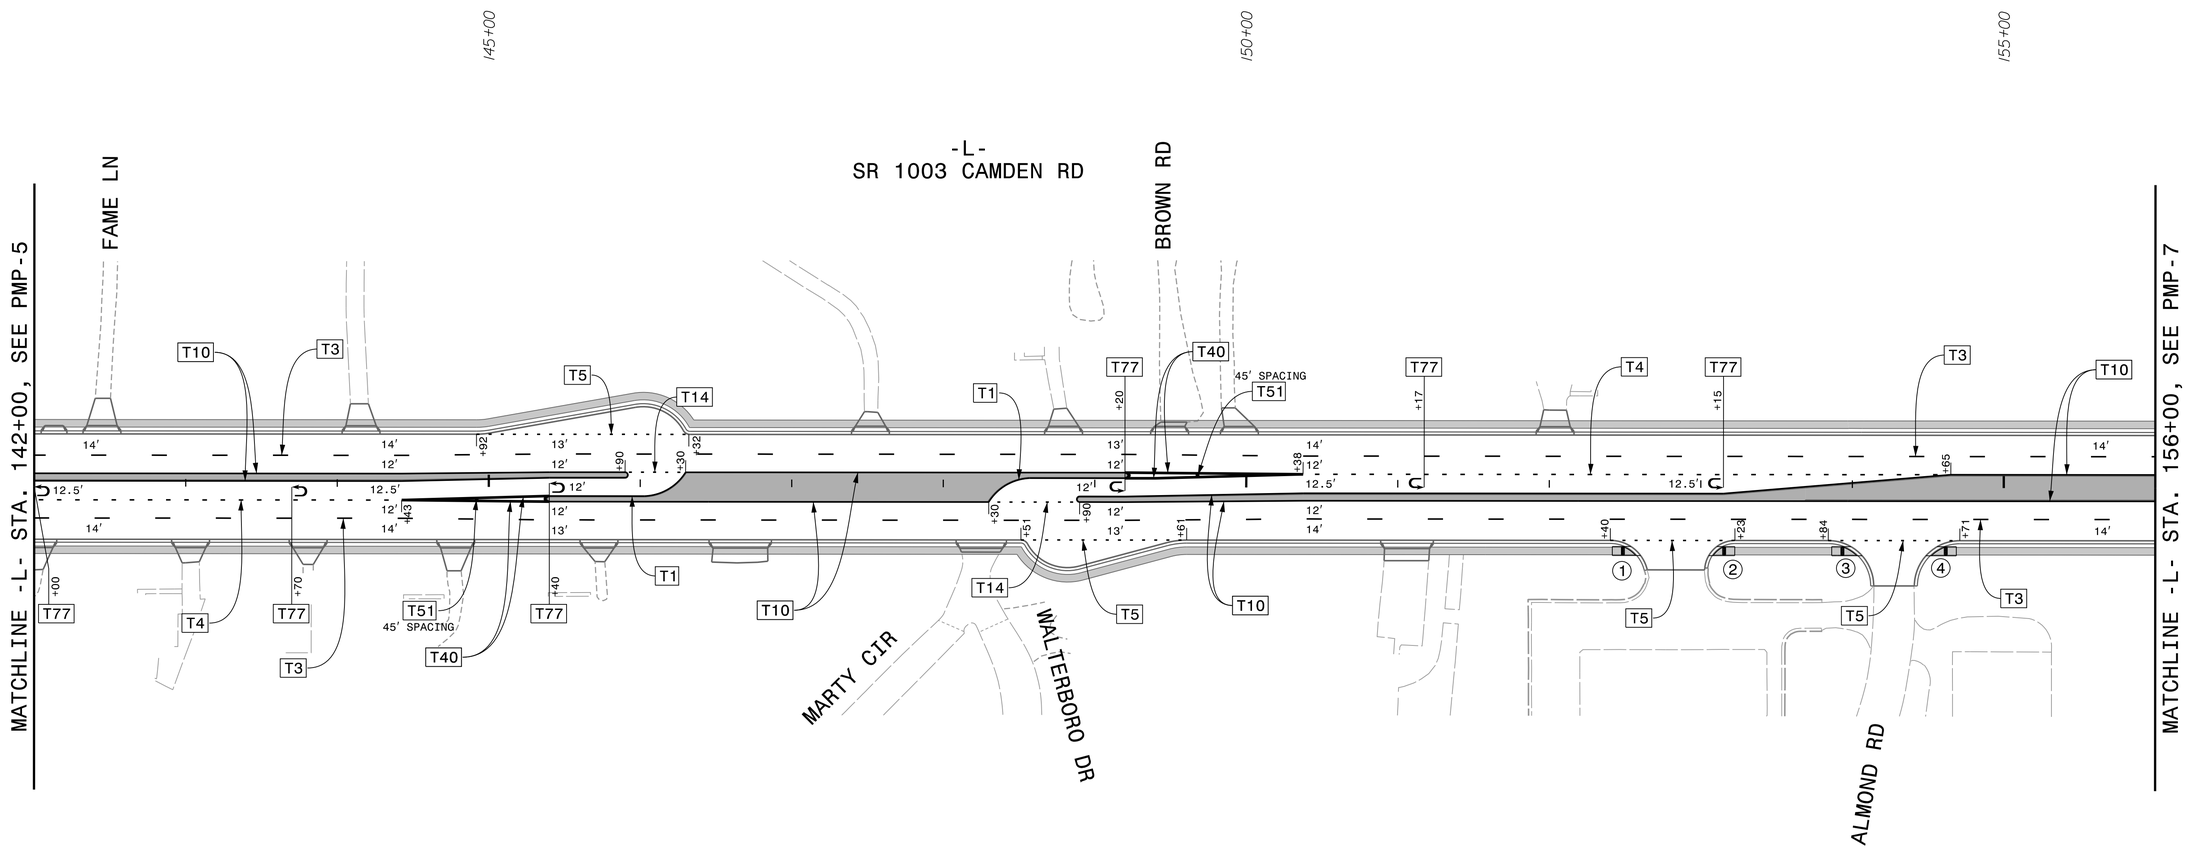

CURB RAMP LOCATIONS (CENTER OF RAMP AT FACE OF CURB) ALL RAMPS ARE STANDARD UNLESS NOTED
① -L- STA. 152+54.65, 41.75′ RT (TYPE 1 MOD.)
② -L- STA. 153+10.12, 41.75′ RT (TYPE 1 MOD.)
③ -L- STA. 154+00.15, 41.75′ RT (TYPE 1 MOD.)
④ -L- STA. 154+55.03, 41.75′ RT (TYPE 1 MOD.)

ALL LANES ARE 12′ WIDTH UNLESS NOTED

PAVEMENT MARKING PLAN

PLOT DRIVER: NCDOT_pdf_color_eng_50.plt PENTABLE: NCDOT_PMP.tbl
USER: CHARNDEN DATE: 9/1/2026 TIME: 12:09:41 PM
FILE: pw:\\pwdrusea01:HDR_US_East_01\Documents\3322\10001377\10086583\6.0_CAD_BIM\6.2_Work_In_Progress\U-3422B\Traffic\Pavement Marking\U3422B_PM_PMP06.dgn