Docusign Envelope ID: 5CEDF03A-DF79-8B3D-822E-4B5FF2C28924

HDR Engineering, Inc. of the Carolinas
555 Fayetteville St, Suite 900 Raleigh, N.C. 27601
N.C.B.E.L.S. License Number: F-0116

PROJECT REFERENCE NO.	SHEET NO.
U-3422B	PMP-7

APPROVED: Michael T. Rzepka


DATE: 11/3/2026

SEAL

NORTH CAROLINA PROFESSIONAL SEAL 15876 ENGINEER MICHAEL T. RZEPKA

DOCUMENT NOT CONSIDERED FINAL UNLESS ALL SIGNATURES COMPLETED

T61 STOPBAR LOCATIONS	
1	-L- STA. 162+40.20, 9.75′ RT to -L- STA. 162+40.20, 51.89′ RT
2	-L- STA. 162+89.67, 66.94′ RT to -L- STA. 163+03.87, 67.10′ RT
3	-L- STA. 163+24.00, 6.00′ RT to -L- STA. 163+11.95, 6.00′ LT
4	-L- STA. 162+98.02, 9.75′ LT to -L- STA. 162+97.77, 36.88′ LT
5	-L- STA. 162+58.00, 60.75′ LT to -L- STA. 162+42.55, 60.75′ LT
6	-L- STA. 162+27.31, 6.00′ LT to -L- STA. 162+40.18, 6.00′ RT

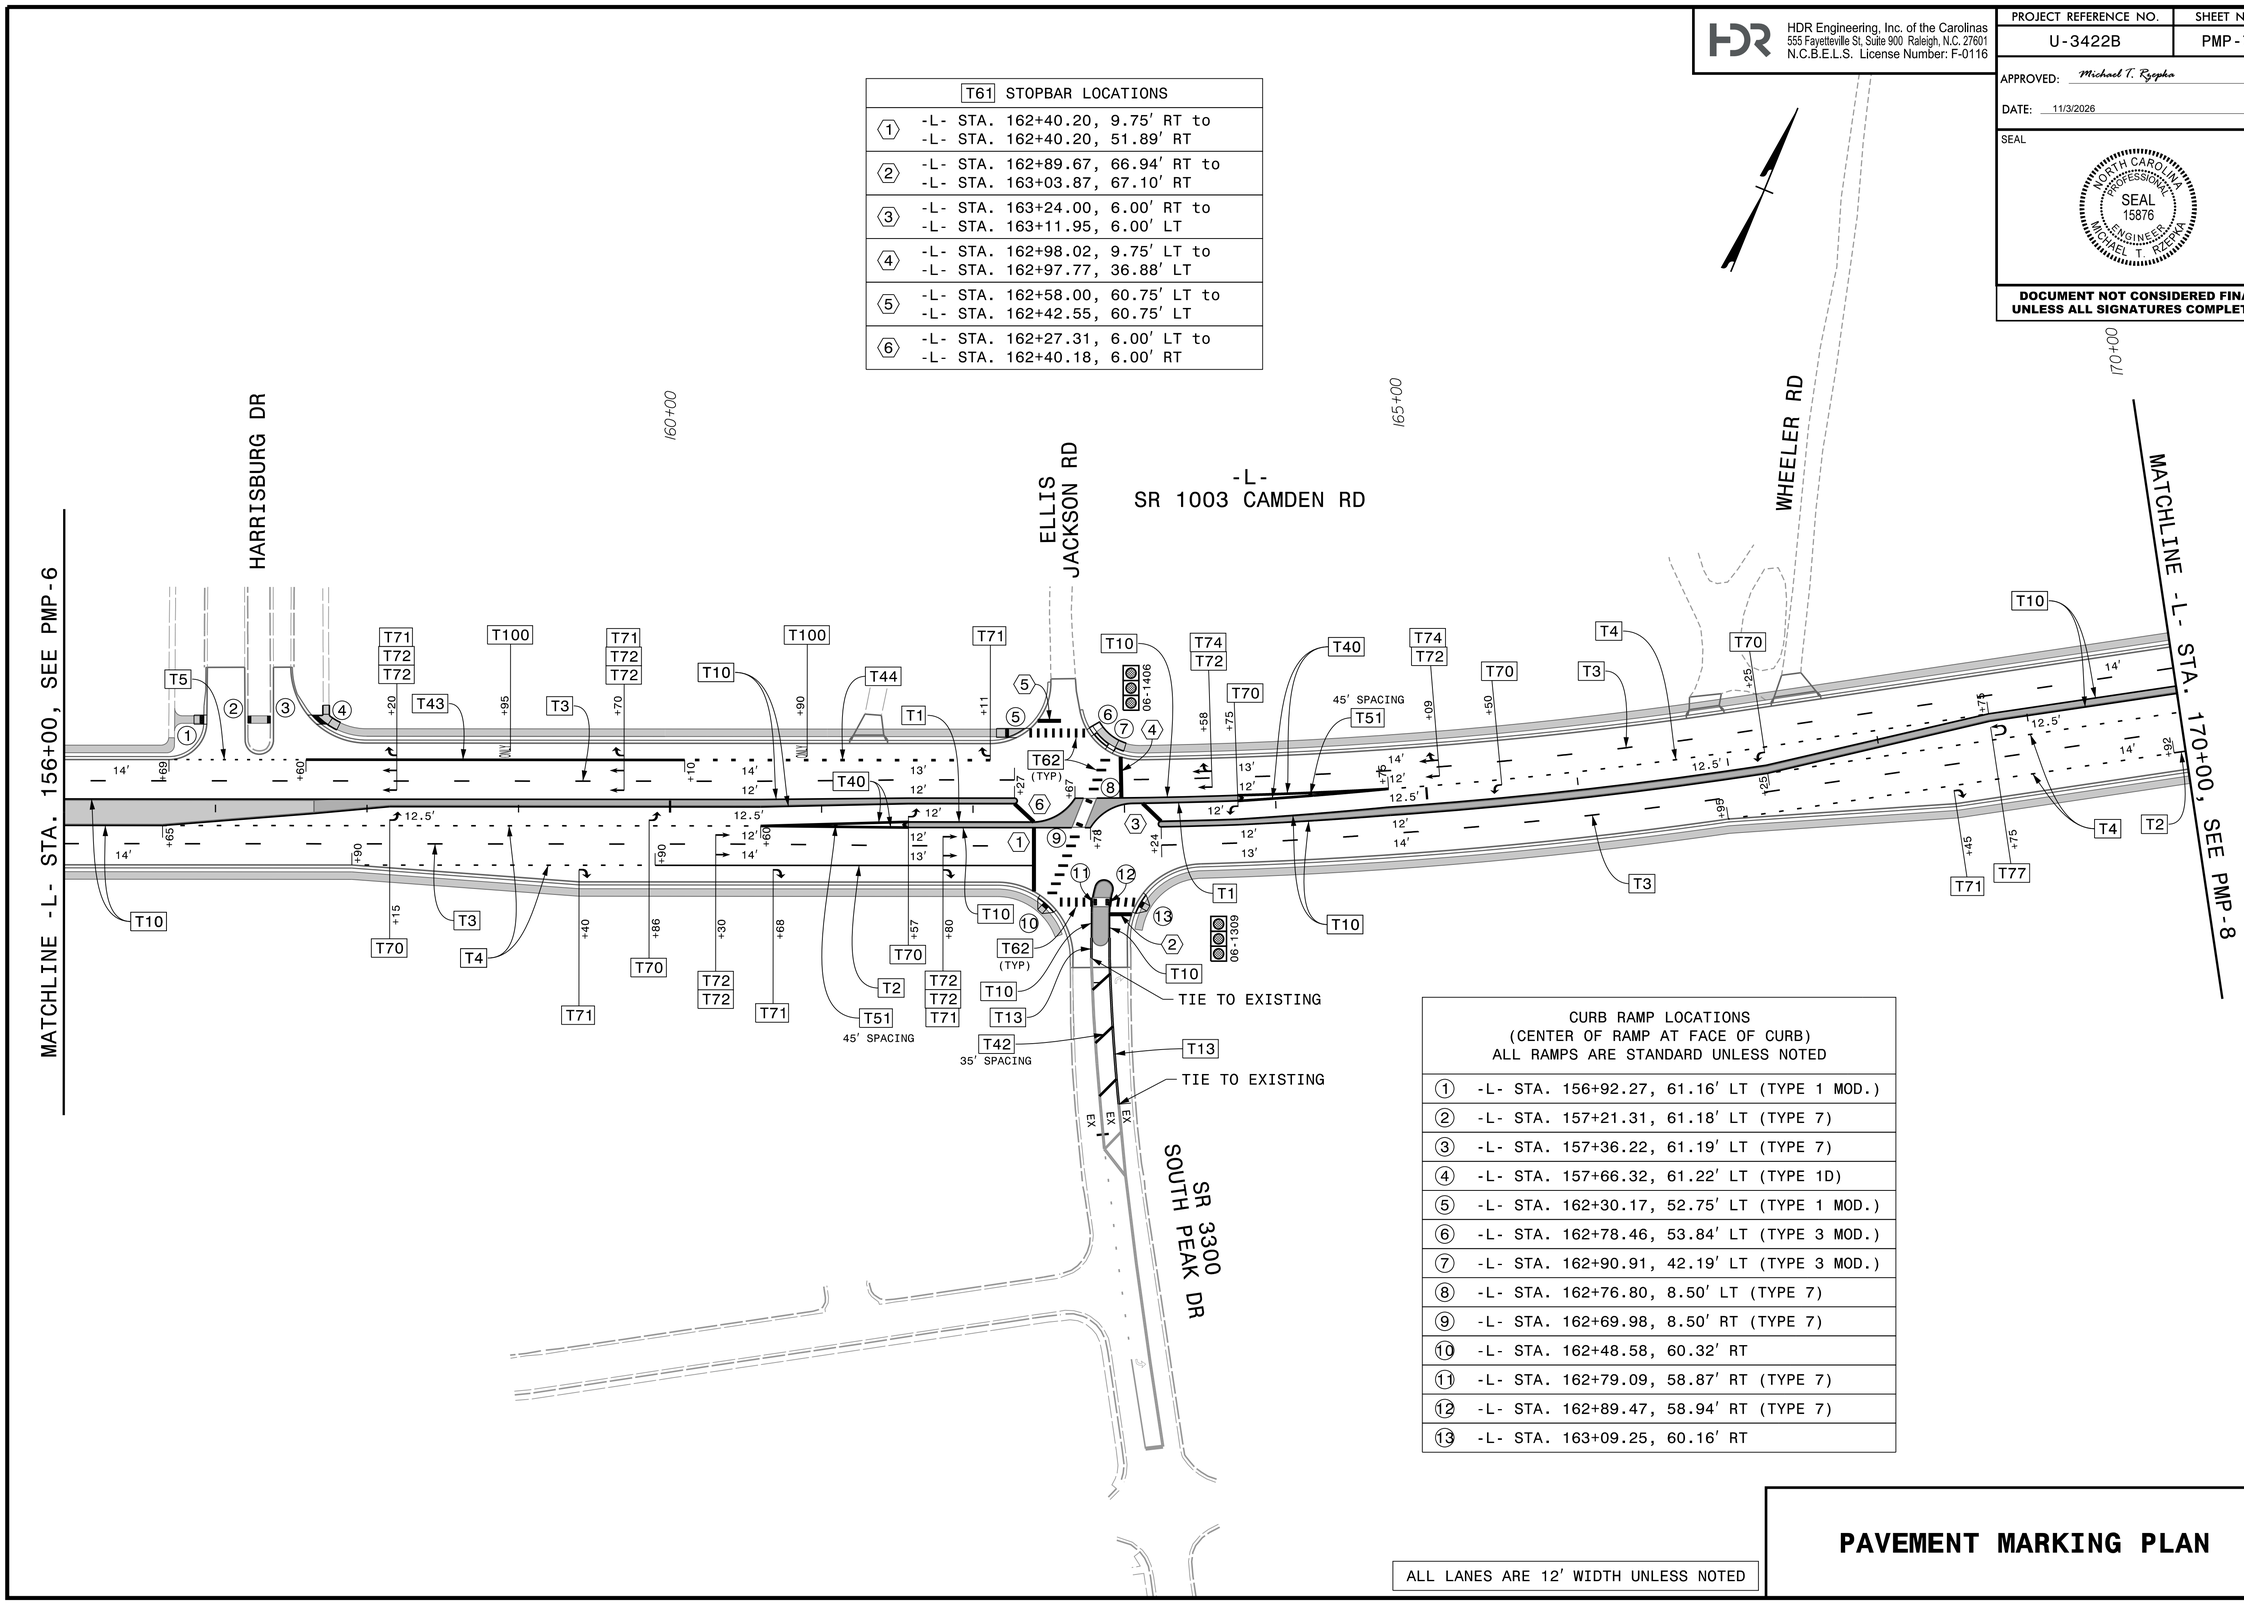

CURB RAMP LOCATIONS (CENTER OF RAMP AT FACE OF CURB) ALL RAMPS ARE STANDARD UNLESS NOTED	
1	-L- STA. 156+92.27, 61.16′ LT (TYPE 1 MOD.)
2	-L- STA. 157+21.31, 61.18′ LT (TYPE 7)
3	-L- STA. 157+36.22, 61.19′ LT (TYPE 7)
4	-L- STA. 157+66.32, 61.22′ LT (TYPE 1D)
5	-L- STA. 162+30.17, 52.75′ LT (TYPE 1 MOD.)
6	-L- STA. 162+78.46, 53.84′ LT (TYPE 3 MOD.)
7	-L- STA. 162+90.91, 42.19′ LT (TYPE 3 MOD.)
8	-L- STA. 162+76.80, 8.50′ LT (TYPE 7)
9	-L- STA. 162+69.98, 8.50′ RT (TYPE 7)
10	-L- STA. 162+48.58, 60.32′ RT
11	-L- STA. 162+79.09, 58.87′ RT (TYPE 7)
12	-L- STA. 162+89.47, 58.94′ RT (TYPE 7)
13	-L- STA. 163+09.25, 60.16′ RT

ALL LANES ARE 12′ WIDTH UNLESS NOTED

PAVEMENT MARKING PLAN

PLOT DRIVER: NCDOT_pdf_color_eng_50.plt
USER: CHARNDEN
FILE: pw:\\pwhdrusea501:HDR_US_East_01\Documents\3322\10001377\10086583\6.0_CAD_BIM\6.2_Work_In_Progress\U-3422B\Traffic\Pavement Marking\U3422B_PM_PMP07.dgn
PENTABLE: NCDOT_PMP.tbl
DATE: 11/3/2026
TIME: 2:56:55 PM