Docusign Envelope ID: 3DFBEC15-1160-8002-826B-1F59DFE89680

HDR Engineering, Inc. of the Carolinas
555 Fayetteville St, Suite 900 Raleigh, N.C. 27601
N.C.B.E.L.S. License Number: F-0116

PROJECT REFERENCE NO.	SHEET NO.
U-3422B	PMP-10


APPROVED: Michael T. Rzepka

DATE: 11/3/2026

SEAL

NORTH CAROLINA PROFESSIONAL SEAL 15876 ENGINEER MICHAEL T. RZEPKA

DOCUMENT NOT CONSIDERED FINAL UNLESS ALL SIGNATURES COMPLETED

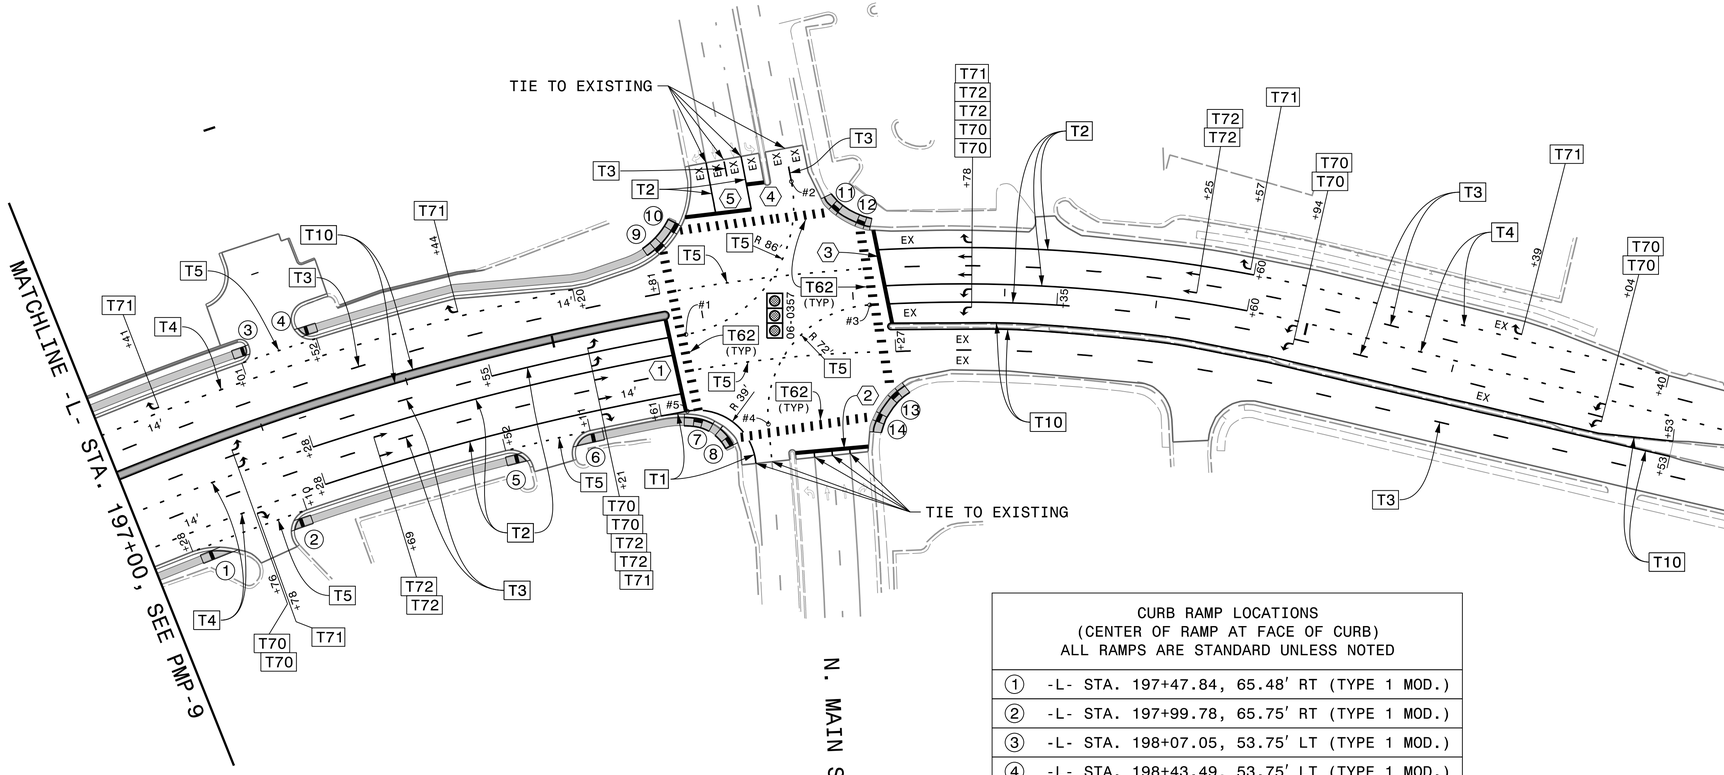

T61 STOPBAR LOCATIONS	
1	-L- STA. 200+75.56, 3.25' LT to -L- STA. 200+77.99, 58.75' RT
2	-L- STA. 201+49.76, 97.05' RT to -L- STA. 202+03.39, 97.37' RT
3	-L- STA. 202+24.94, 16.98' RT to -L- STA. 202+15.84, 45.03' LT
4	-L- STA. 201+40.09, 82.86' LT to -L- STA. 201+50.86, 82.77' LT
5	-L- STA. 200+99.50, 67.56' LT to -L- STA. 201+41.00, 66.15' LT

CURB RAMP LOCATIONS (CENTER OF RAMP AT FACE OF CURB) ALL RAMPS ARE STANDARD UNLESS NOTED	
1	-L- STA. 197+47.84, 65.48' RT (TYPE 1 MOD.)
2	-L- STA. 197+99.78, 65.75' RT (TYPE 1 MOD.)
3	-L- STA. 198+07.05, 53.75' LT (TYPE 1 MOD.)
4	-L- STA. 198+43.49, 53.75' LT (TYPE 1 MOD.)
5	-L- STA. 199+62.72, 65.75' RT (TYPE 1 MOD.)
6	-L- STA. 200+02.68, 63.75' RT (TYPE 1)
7	-L- STA. 200+85.70, 64.72' RT (TYPE 2B)
8	-L- STA. 201+05.76, 82.20' RT (TYPE 2B)
9	-L- STA. 200+80.63, 49.73' LT (TYPE 3 MOD.)
10	-L- STA. 200+92.82, 61.08' LT (TYPE 3 MOD.)
11	-L- STA. 201+92.18, 60.26' LT (TYPE 2B)
12	-L- STA. 202+07.89, 49.25' LT (TYPE 2B)
13	-L- STA. 202+23.52, 63.78' RT (TYPE 2B)
14	-L- STA. 202+11.17, 78.45' RT (TYPE 2B)

ALL LANES ARE 12' WIDTH UNLESS NOTED

PAVEMENT MARKING PLAN

PLOT DRIVER: NCDOT_pdf_color_eng_50.plt PENTABLE: NCDOT_PMP.tbl
USER: CHARNDEN DATE: 9/21/2026 TIME: 10:42:15 AM
FILE: pw:\\pwhdruseas01:HDR_US_East_01\Documents\3322\10001377\10086583\6.0_CAD_BIM\6.2_Work_In_Progress\U-3422B\Traffic\Pavement Marking\U3422B_PM_PMP10.dgn