Docusign Envelope ID: 26802295-3CD8-8E50-80CF-5CD34BF3DEF2

HDR Engineering, Inc. of the Carolinas
555 Fayetteville St, Suite 900 Raleigh, N.C. 27601
N.C.B.E.L.S. License Number: F-0116

| TIP NO. | SHEET NO. |
|---|---|
| U-3422B | SIGN-12 |


APPROVED: Michael T. Rzepka

DATE: 11/3/2026

SEAL

NORTH CAROLINA PROFESSIONAL SEAL 15876 ENGINEER MICHAEL T. RZEPKA

**DOCUMENT NOT CONSIDERED FINAL UNLESS ALL SIGNATURES COMPLETED**

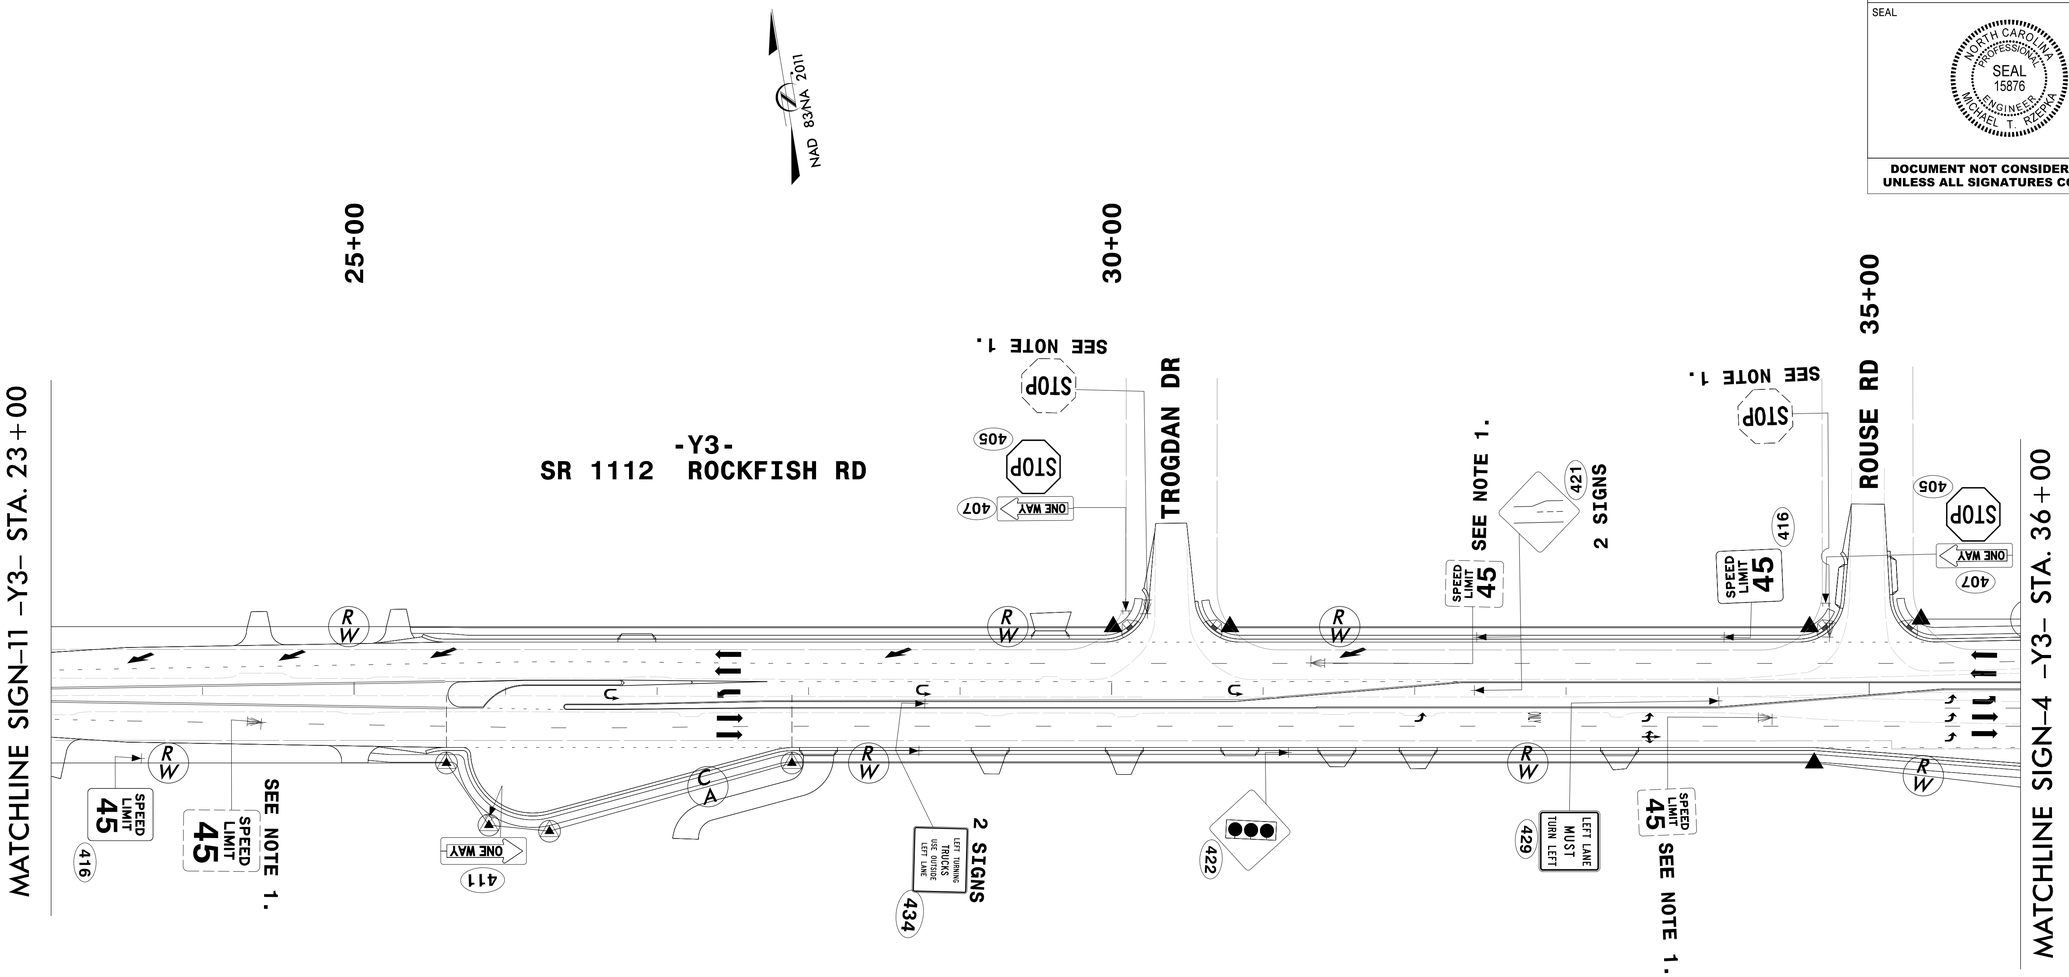


## NOTES

1. DISPOSAL OF SIGN SYSTEM, U-CHANNEL
2. RELOCATE SIGN, TYPE D

**DETAIL SHEET**
**EXISTING & PROPOSED**
**SIGNS**