Docusign Envelope ID: 71197EC2-917D-8BA7-83C4-FCEA6E6D6C21

STATE OF NORTH CAROLINA
DIVISION OF HIGHWAYS

CUMBERLAND COUNTY


PROJECT REFERENCE NO.	SHEET NO.
U-3422B	Sig 1.0

APPROVED: Brittany Groome (Signed by) — 10/09/2026

SEAL

NORTH CAROLINA PROFESSIONAL SEAL 052936 ENGINEER BRITTANY N GROOME


DOCUMENT NOT CONSIDERED FINAL UNLESS ALL SIGNATURES COMPLETED

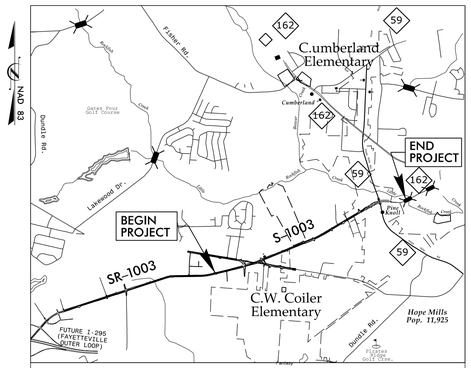

VICINITY MAP

LOCATION: *SR 1003 (CAMDEN ROAD) FROM JUST WEST OF ROCKFISH (SR1112) TO NC 59 (HOPE MILLS ROAD)*

TYPE OF WORK: *TRAFFIC SIGNALS AND SIGNAL COMMUNICATIONS*

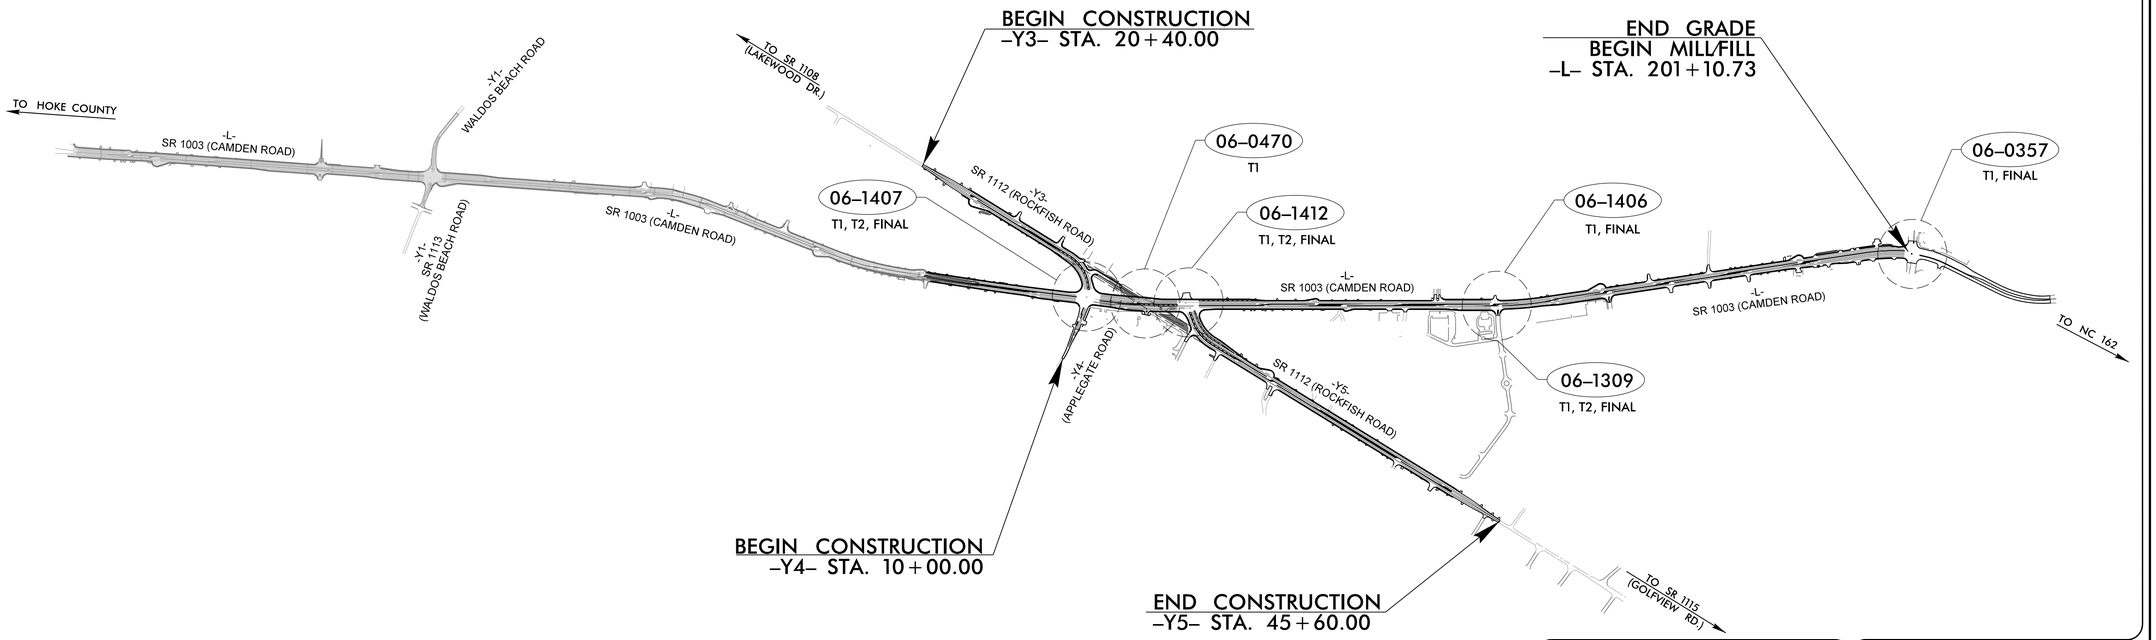

Refer to "Roadway Standard Drawings NCDOT" dated January 2024 and "Standard Specifications for Roads and Structures" dated January 2024.

Plans Prepared By:

DRMP

DRMP, Inc.
8210 University Executive Park Drive, Suite 220
Charlotte, NC 28262
NC License No. F-1524 (704) 332-2289
www.DRMP.com

TIP PROJECT: U–3422B

PLANS PREPARED BY:

Brittany N. Groome, P.E., PTOE, RSP1 – Project Manager

Dana–Simone Griffith – Project Engineer

INDEX OF PLANS

Sheet Number	SIN	Location/ Description
Sig. 1.0	–	Project Title Sheet
Sig. 2.0–2.8	06–1407	SR 1003 (Camden Road) at SR 1112 (Rockfish Road)/Applegate Road
Sig. 3.0–3.3	06–0470	SR 1003 (Camden Road) at SR 1112 (Rockfish Road)
Sig. 4.0–4.8	06–1412	SR 1003 (Camden Road) at SR 1112 (Rockfish Road)/Ruby Road
Sig. 5.0–5.8	06–1309	SR 1003 (Camden Road) at South Peak Drive
Sig. 6.0–6.5	06–1406	SR 1003 (Camden Road) at Ellis Jackson Road
Sig. 7.0–7.5	06–0357	SR 1003 (Camden Road) at SR 1596 (North Main Street/Hope Mills Road)
Sig. M1A–M8	–	Standard Metal Pole Drawings

DIVISION OF HIGHWAYS

Mobility and Safety Division — TIS & Signals Management Section — STATE OF NORTH CAROLINA - DEPARTMENT OF TRANSPORTATION

750 N. Greenfield Pkwy, Garner, NC 27529

LEGEND

XX–XXXX — *TRAFFIC SIGNAL*

TRANSPORTATION SYSTEMS MANAGEMENT & OPERATIONS

Contacts:

Zachary Little, P.E. – Eastern Region Signals Engineer

D. Todd Joyce, P.E. – Signal Equipment Design Review Engineer

Ryan W. Hough, P.E. – State ITS Engineer