
Docusign Envelope ID: 68D05315-339F-8877-826C-A54DFA71DCDF

PROJECT REFERENCE NO.	SHEET NO.
U-3422B	Sig-2.3

8 Phase
Fully Actuated
Camden Road CLS

PHASING DIAGRAM

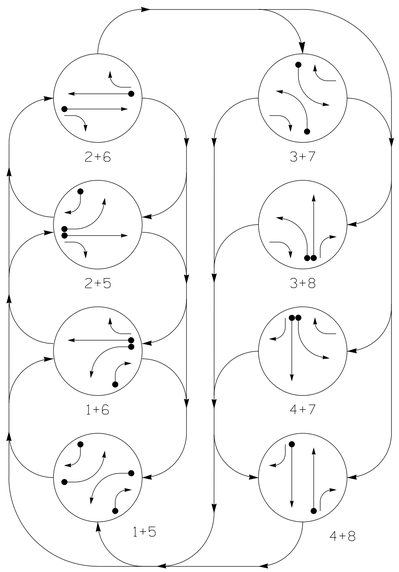

PHASING DIAGRAM DETECTION LEGEND


- DETECTED MOVEMENT
- UNDETECTED MOVEMENT (OVERLAP)
- UNSIGNALIZED MOVEMENT
- PEDESTRIAN MOVEMENT

TABLE OF OPERATION

SIGNAL FACE	PHASE 1+5	1+6	2+5	2+6	3+7	3+8	4+7	4+8	FLASH
11,12	↚	←	↰R	R	↰R	R	↰R	R	↰R
21,22	R	R	G	G	R	R	R	R	R
23	R	R	→	→	→	R	R	R	R
31	↰R	↰R	↰R	↰R	←	←	↰R	↰R	↰R
41,42	R	R	R	R	R	R	G	G	R
43	F Y	R	F Y	R	R	R	F Y	F Y	R
51	←	↰R	←	↰R	↰R	↰R	↰R	↰R	↰R
61,62,64	R	G	R	G	R	R	R	R	R
63	R	→	R	→	→	R	→	R	R
71	↰R	↰R	↰R	↰R	←	←	↰R	↰R	↰R
81,82	R	R	R	R	R	G	R	G	R
83	F Y	F Y	R	R	R	F Y	R	F Y	R

SIGNAL FACE I.D.

All Heads L.E.D.

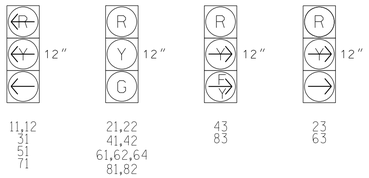

MAXTIME DETECTOR INSTALLATION CHART


DETECTOR ZONE	SIZE (FT)	DISTANCE FROM STOPBAR (FT)	TURNS	NEW LOOP	PROGRAMMING CALL PHASE	DELAY TIME	EXTEND TIME	EXTEND	ADDED INITIAL	CALL	DELAY DURING GREEN	NEW CARD	
1A	6X40	0	**	X	1	3.0	-	X	-	X	-	**
1B	6X40	0	**	X	1	15.0	-	X	-	X	-	**
2A	@	@	**	X	2	-	-	X	-	X	-	**
3A	6X40	0	**	X	3	-	-	X	-	X	-	**
4A	6X40	0	**	X	4	-	-	X	-	X	-	**
5A	6X40	0	**	X	5	3.0	-	X	-	X	-	**
5B	6X40	0	**	X	5	15.0	-	X	-	X	-	**
5C	6X6	0	**	X	5	15.0	-	X	-	X	-	**
6A	@	@	**	X	6	-	-	X	-	X	-	**
7A	6X40	0	**	X	7	-	-	X	-	X	-	**
8A	6X40	0	**	X	8	-	-	X	-	X	-	**

** Microwave Detection Zone

@ Size and distance vary. See Microwave Detection chart for more details.

NOTES

1. Refer to "Roadway Standard Drawings NCDOT" dated January 2024 and "Standard Specifications for Roads and Structures" dated January 2024.
2. Do not program signal for late night flashing operation unless otherwise directed by the Engineer.
3. Phase 1 and/or phase 5 may be lagged.
4. Phase 3 and/or phase 7 may be lagged.
5. Reposition existing signal heads 11, 21, 22, 23, 41, 42, 51, 61, 62, 63 & 71 as shown on plans.
6. Set all detector units to presence mode.
7. This intersection uses multi-zone microwave detection. Install detectors according to the manufacturer's instructions to achieve the desired detection.
8. See pavement marking plan for stop line locations.
9. Maximum times shown in timing chart are for free-run operation only. Coordinated signal system timing values supersede these values.

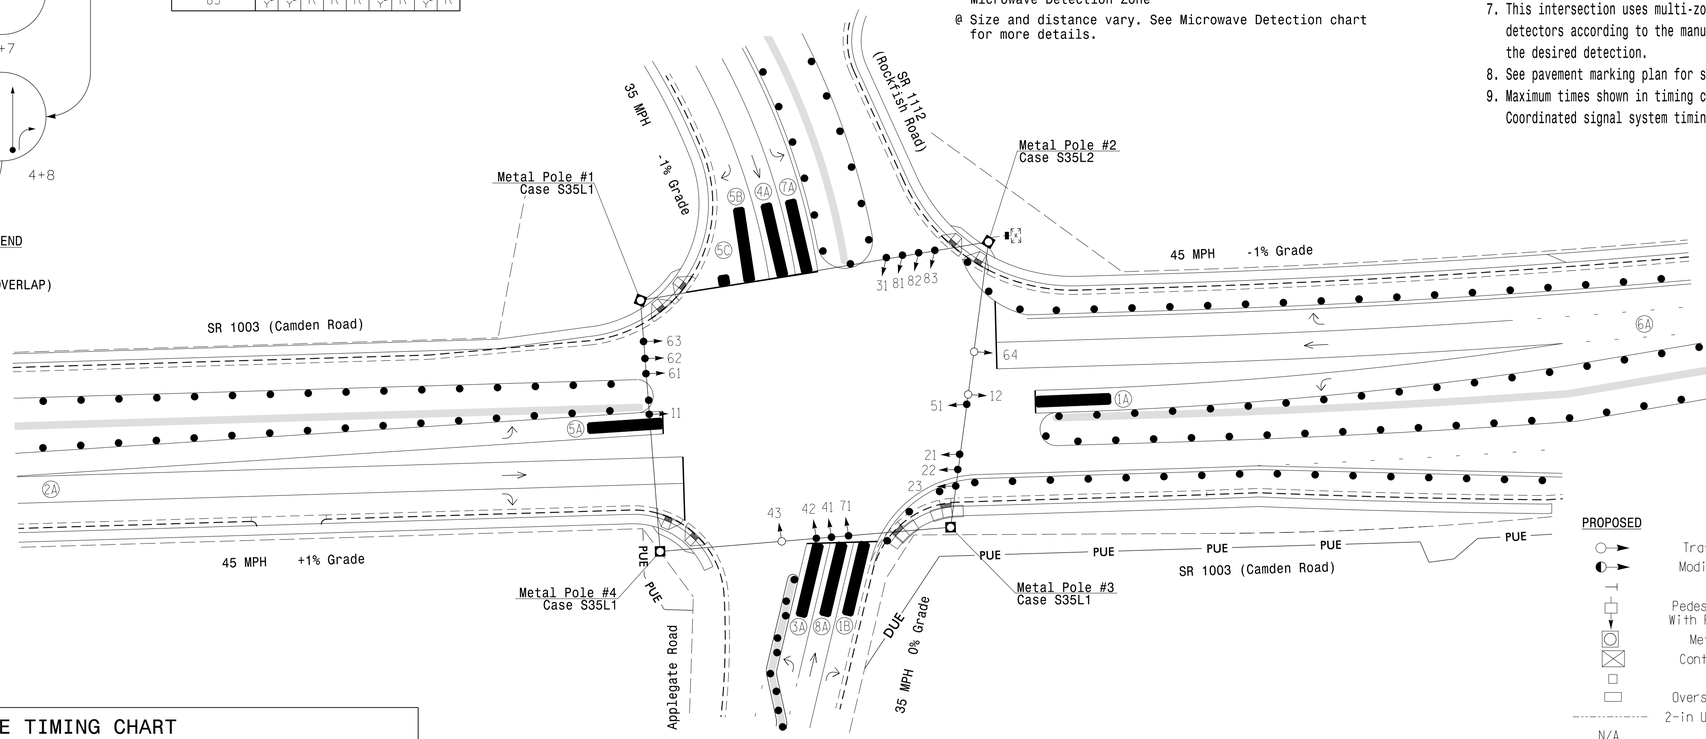

LEGEND

PROPOSED		EXISTING
○→	Traffic Signal Head	●→
◐→	Modified Signal Head	N/A
⊣	Sign	⊣
□	Pedestrian Signal Head With Push Button & Sign	■
◯	Metal Strain Pole	◙
⊠	Controller & Cabinet	⊠
□	Junction Box	■
▭	Oversized Junction Box	■
----------	2-in Underground Conduit	-·-·-·-
N/A	Right of Way	———
→	Directional Arrow	→
▬	Non-Intrusive Detection Zone	▬
▒	Construction Zone	N/A
●●	Construction Zone Drums	N/A
PUE	Proposed Utility Easement	N/A
DUE	Drainage Utility Easement	N/A

MAXTIME TIMING CHART

FEATURE	PHASE 1	2	3	4	5	6	7	8
Walk *	–	–	–	–	–	–	–	–
Ped Clear	–	–	–	–	–	–	–	–
Min Green*	7	12	7	7	7	12	7	7
Passage *	2.0	2.0	2.0	2.0	2.0	2.0	2.0	2.0
Max 1 *	15	90	15	20	15	90	15	20
Yellow Change	3.0	4.6	3.0	3.9	3.0	4.6	3.0	3.9
Red Clear	3.9	2.3	3.4	2.5	3.9	2.3	3.4	2.5
Added Initial *	–	–	–	–	–	–	–	–
Maximum Initial *	–	–	–	–	–	–	–	–
Time Before Reduction *	–	–	–	–	–	–	–	–
Time To Reduce *	–	–	–	–	–	–	–	–
Minimum Gap	–	–	–	–	–	–	–	–
Advance Walk	–	–	–	–	–	–	–	–
Non Lock Detector	X	–	X	X	X	–	X	X
Vehicle Recall	–	MIN RECALL	–	–	–	MIN RECALL	–	–
Dual Entry	–	–	–	–	–	–	–	–

* These values may be field adjusted. Do not adjust Min Green and Extension times for phases 2 and 6 lower than what is shown. Min Green for all other phases should not be lower than 4 seconds.

Microwave Detection

	2A			6A		
FUNCTION	Sensor 1			Sensor 2		
Channel	1			1		
Phase	2			6		
Direction of Travel	EB			WB		
Type	Priority			Priority		
Level	1	2	QUEUE	1	2	QUEUE
Discovery Zone (ft)	>= 750	< 750	-	>= 750	< 750	-
Range (ft)	900-100	600-100	150-100	900-100	600-100	150-100
Enable Speed	Y	Y	Y	Y	Y	Y
Speed Range (mph)	35-100	35-100	1-35	35-100	35-100	1-35
Enable Estimated Time of Arrival	Y	Y	N	Y	Y	N
Estimated Time of Arrival (sec)	2.5-10.0	2.5-6.5	-	2.5-10.0	2.5-6.5	-

THIS PLAN SUPERSEDES THE PLAN SEALED ON 12/22/2023

New Installation
Temporary Design 2 - (TMP Phase III)

DOCUMENT NOT CONSIDERED FINAL UNLESS ALL SIGNATURES COMPLETED

Plans Prepared By:

DRMP
DRMP, Inc.
8210 University Executive Park Dr, Suite 220
Charlotte, NC 28262
NC License No. F-1524 (704) 549-4260

Prepared for: Transportation Mobility and Safety Division, Signal Design Section, NC Department of Transportation
750 N.Greenfield Pkwy,Garner,NC 27529

SR 1003 (Camden Road)
at
SR 1112 (Rockfish Road) / Applegate Road

Division 6 Cumberland County Hope Mills

PLAN DATE: September 2026 REVIEWED BY: BN Groome
PREPARED BY: DS Griffith DRMP PROJ. NO.: 24941 (040)

SCALE 0 40 1"=40'

REVISIONS	INIT.	DATE

SEAL
NORTH CAROLINA PROFESSIONAL SEAL 052936 ENGINEER BRITTANY N GROOME

Signed by: Brittany Groome 1E093406E1044454...
09/11/2026
SIGNATURE DATE

SIG. INVENTORY NO. 06-140712