Docusign Envelope ID: 68D05315-339F-8877-826C-A54DFA71DCDF

PROJECT REFERENCE NO.	SHEET NO.
U-3422B	Sig-4.0

PHASING DIAGRAM


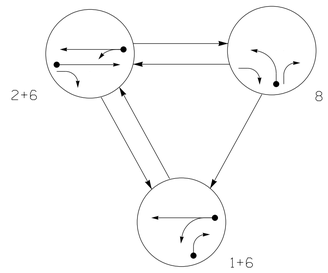


TABLE OF OPERATION

SIGNAL FACE	PHASE 1+6	PHASE 2+6	PHASE 8	FLASH
21, 22	R	G	R	R
23	R	F.Y.	F.Y.	R
61	G	G	R	R
62	G	G	R	R
81,83	~~R~~	~~R~~	~~R~~	~~R~~
82	→	R	→	R

SIGNAL FACE I.D.

All Heads L.E.D.

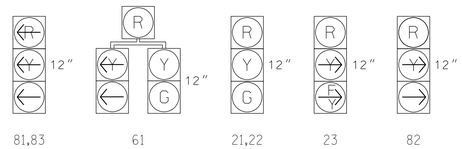

MAXTIME DETECTOR INSTALLATION CHART

DETECTOR					PROGRAMMING							
ZONES	SIZE (FT)	DISTANCE FROM STOPBAR (FT)	TURNS	NEW LOOP	CALL PHASE	DELAY TIME	EXTEND TIME	EXTEND	ADDED INITIAL	CALL	DELAY DURING GREEN	NEW CARD
1A	6X15	50	**	X	1	15.0	-	X	-	X	-	**
1B	6X40	0	**	X	1	15.0	-	X	-	X	-	**
2A	@	@	**	X	2	-	-	X	-	X	-	**
6A	@	@	**	X	6	-	-	X	-	X	-	**
8A	6X40	0	**	X	8	-	-	X	-	X	-	**

** Microwave Detection Zone

@ Size and distance vary. See Microwave Detection chart for more details.


3 Phase
Fully Actuated
Camden Road CLS

NOTES

1. Refer to "Roadway Standard Drawings NCDOT" dated January 2024 and "Standard Specifications for Roads and Structures" dated January 2024.
2. Do not program signal for late night flashing operation unless otherwise directed by the Engineer.
3. Phase 1 may be lagged.
4. Set all detector units to presence mode.
5. Locate new cabinet so as not to obstruct sight distance of vehicles turning right on red.
6. This intersection uses multi-zone microwave detection. Install detectors according to the manufacturer's instructions to achieve the desired detection.
7. See traffic control plans for stop line locations.
8. Maximum times shown in timing chart are for free-run operation only. Coordinated signal system timing values supersede these values.
9. Install Department supplied cell modem inside the cabinet. Contact the Division 6 Traffic Engineer at 910-364-0606 to request the cell modem. Allow 8 weeks lead time before anticipated deployment.
10. Install new ethernet edge switch inside the cabinet.

PHASING DIAGRAM DETECTION LEGEND

- DETECTED MOVEMENT
- UNDETECTED MOVEMENT (OVERLAP)
- UNSIGNALIZED MOVEMENT
- PEDESTRIAN MOVEMENT

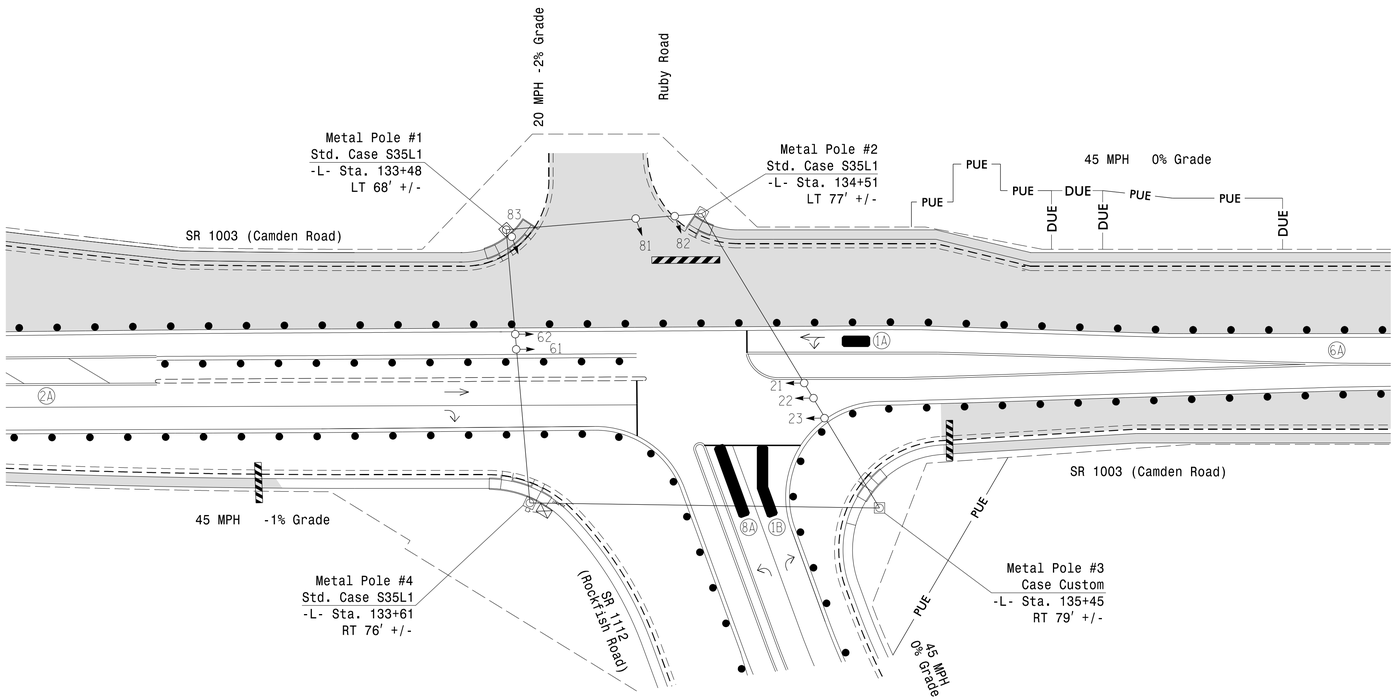

LEGEND

PROPOSED		EXISTING
○→	Traffic Signal Head	●→
◐→	Modified Signal Head	N/A
⊣	Sign	⊣
▼	Pedestrian Signal Head With Push Button & Sign	■
○	Signal Pole with Guy	●
○	Signal Pole with Sidewalk Guy	●
◎	Metal Strain Pole	◘
▭	Inductive Loop Detector	▭
⊠	Controller & Cabinet	⊠
□	Junction Box	■
·-·-·	2-in Underground Conduit	·-·-·
N/A	Right of Way	- - - -
→	Directional Arrow	→
▬	Non-Intrusive Detection Zone	▬
▭	Construction Zone	N/A
●●	Construction Zone Drums	N/A
▨	Type III Barricade	N/A
PUE	Proposed Utility Easement	N/A
DUE	Drainage Utility Easement	N/A

MAXTIME TIMING CHART

FEATURE	PHASE 1	PHASE 2	PHASE 6	PHASE 8
Walk *	–	–	–	–
Ped Clear	–	–	–	–
Min Green*	7	12	12	7
Passage *	2.0	2.0	2.0	2.0
Max 1 *	15	90	90	20
Yellow Change	3.0	4.6	4.6	3.0
Red Clear	2.1	1.0	1.0	2.4
Added Initial *	–	–	–	–
Maximum Initial *	–	–	–	–
Time Before Reduction *	–	–	–	–
Time To Reduce *	–	–	–	–
Minimum Gap	–	–	–	–
Advance Walk	–	–	–	–
Non Lock Detector	X	–	–	X
Vehicle Recall	–	MIN RECALL	MIN RECALL	–
Dual Entry	–	–	–	–

* These values may be field adjusted. Do not adjust Min Green and Extension times for phases 2 and 6 lower than what is shown. Min Green for all other phases should not be lower than 4 seconds.

Microwave Detection

	2A			6A		
FUNCTION	Sensor 1			Sensor 2		
Channel	1			1		
Phase	2			6		
Direction of Travel	EB			WB		
Type	Priority			Priority		
Level	1	2	QUEUE	1	2	QUEUE
Discovery Zone (ft)	>= 750	< 750	-	>= 750	< 750	-
Range (ft)	900-100	600-100	150-100	900-100	600-100	150-100
Enable Speed	Y	Y	Y	Y	Y	Y
Speed Range (mph)	35-100	35-100	1-35	35-100	35-100	1-35
Enable Estimated Time of Arrival	Y	Y	N	Y	Y	N
Estimated Time of Arrival (sec)	2.5-10.0	2.5-6.5	-	2.5-10.0	2.5-6.5	-

THIS PLAN SUPERSEDES THE PLAN SEALED ON 12/22/2023

Plans Prepared By:

DRMP

DRMP, Inc.
8210 University Executive Park Dr, Suite 220
Charlotte, NC 28262
NC License No. F-1524 (704) 549-4260

New Installation
Temporary Design 1 - (TMP Phase II)

DOCUMENT NOT CONSIDERED FINAL UNLESS ALL SIGNATURES COMPLETED

Prepared for:
Transportation Mobility and Safety Division
Signal Design Section

750 N.Greenfield Pkwy,Garner,NC 27529

SR 1003 (Camden Road)
at
SR 1112 (Rockfish Road)/
Ruby Road

Division 6 Cumberland County Hope Mills

PLAN DATE: September 2026 REVIEWED BY: BN Groome
PREPARED BY: DS Griffith DRMP PROJ. NO.: 24941 (040)

REVISIONS	INIT.	DATE

SCALE 0 40 1"=40'

SEAL
NORTH CAROLINA PROFESSIONAL ENGINEER SEAL 052936 BRITTANY N GROOME

Signed by: Brittany Groome 1E0B0A0E1D6A4AB...
09/11/2026
SIGNATURE DATE

SIG. INVENTORY NO. 06-1412TI