Docusign Envelope ID: 4962B83D-98AC-8D49-81E7-90B635821EC8

PROJECT REFERENCE NO.	SHEET NO.
U-3422B	EC12/CONST.18
R/W SHEET NO.	
ROADWAY DESIGN ENGINEER	HYDRAULICS ENGINEER

CLEARING AND GRUBBING
EROSION CONTROL FOR
CONSTRUCTION SHEET 18

NOTE:
PLACE TEMPORARY ROCK SEDIMENT DAMS TYPE – B AND TEMPORARY ROCK SILT CHECKS TYPE – A AT DRAINAGE OUTLETS.

NAD 83/2011

HDR Engineering, Inc. of the Carolinas
555 Fayetteville St, Suite 900 Raleigh, N.C. 27601
N.C.B.E.L.S. License Number: F-0116

MATCHLINE SHEET 17A –Y3– STA. 22+50.00

MATCHLINE SHEET 11 –Y3– STA. 36+50.00

–Y3– PT Sta. 36+34.91

REVISIONS

3/25/2022: PARCELS 221-224 & 232 PUE REVISED; PARCELS 221, 231, 232 TCE REVISED, PARCELS 228-231 PUE REMOVED; PARCELS 228-230 TCE ADDED;
8/1/2022: PARCELS 221, 222, & 232 TCE REVISED; PARCELS 220-227 PUE REVISED; PARCEL 117 TUE ADDED AND DUE REVISED; PARCEL 232 PUE REMOVED
2/3/2023: PARCEL 220 PUE REVISED, TCE REMOVED
4/19/2023: PARCEL 117 TCE REVISED

PLOT DRIVER: NCDOT_pdf_color_eng_100.pltPENTABLE: NCDOT_EC_C&G BW.tbl
USER: DWAGNER DATE: 8/21/2026 TIME: 11:04:05 AM
FILE: \

SEE SHEET 2B-4 FOR BULB-OUT DETAIL VIEW
SEE SHEET 24 AND 25 FOR –Y3– PROFILE

Docusign Envelope ID: 4962B83D-98AC-8D49-81E7-90B635821EC8

PROJECT REFERENCE NO.	SHEET NO.
U-3422B	EC13/CONST.19
R/W SHEET NO.	
ROADWAY DESIGN ENGINEER	HYDRAULICS ENGINEER

HDR Engineering, Inc. of the Carolinas
555 Fayetteville St, Suite 900 Raleigh, N.C. 27601
N.C.B.E.L.S. License Number: F-0116

NAD 83/2011

MATCHLINE SHEET 12 –Y5– STA. 14+50.00

MATCHLINE SHEET 19A –Y5– STA. 28+50.00

15+00 (–Y5–)

20+00 (–Y5–)

25+00 (–Y5–)

–Y5–

REVISIONS

9/30/2021: PARCEL NUMBER REVISED; PARCEL 140
3/25/2022: PARCELS 140,243-247,282 PUE REMOVED; PARCELS 123,241,242,248,249 PUE REVISED; PARCEL 244 TCE REVISED; PARCELS 245-249, 282 ADDED
8/1/2022: PARCEL 239 REMOVED
8/24/2022: PARCEL 244 ROW/CA & TCE REVISED
3/15/2023: PARCEL 242 CHANGED TO PARCEL 123
3/21/2023: PARCELS 140, 243, AND 244 PUE AND TCE REVISED; PARCEL 237 PUE REVISED

CLEARING AND GRUBBING EROSION CONTROL FOR CONSTRUCTION SHEET 19

NOTE:
PLACE TEMPORARY ROCK SEDIMENT DAMS TYPE – B AND TEMPORARY ROCK SILT CHECKS TYPE – A AT DRAINAGE OUTLETS.

SEE SHEET 2B–4 FOR BULB–OUT DETAIL VIEW
SEE SHEET 26 FOR –Y5– PROFILE

PLOT DRIVER: NCDOT_pdf_color_eng100.pltPENTABLE: NCDOT_EC_C&G BW.tbl
USER: DWAGNER DATE: 8/21/2026 TIME: 11:04:21 AM
FILE: \

Docusign Envelope ID: 4962B83D-98AC-8D49-81E7-90B635821EC8

PROJECT REFERENCE NO.	SHEET NO.
U-3422B	EC13A/CONST.19A
R/W SHEET NO.	
ROADWAY DESIGN ENGINEER	HYDRAULICS ENGINEER

HDR Engineering, Inc. of the Carolinas
555 Fayetteville St, Suite 900 Raleigh, N.C. 27601
N.C.B.E.L.S. License Number: F-0116

MATCHLINE AA SHEET 13A

CLEARING AND GRUBBING EROSION CONTROL FOR CONSTRUCTION SHEET 19A

NOTE:
PLACE TEMPORARY ROCK SEDIMENT DAMS TYPE – B AND TEMPORARY ROCK SILT CHECKS TYPE – A AT DRAINAGE OUTLETS.

NAD 83/2011

MATCHLINE SHEET 19 –Y5– STA. 28+50.00

MATCHLINE SHEET 19B –Y5– STA. 42+00.00

SEE SHEET 2B–4 FOR INTERSECTION DETAIL VIEW
SEE SHEET 26 AND 27 FOR –Y5– PROFILE

REVISIONS

3/25/2022: PARCELS 264–272 PUE REMOVED; PARCELS 250–253,260,261 PUE REVISED; PARCELS 272,273 DUE REMOVED; PARCEL 270 TCE REVISED; PARCELS 260,261,264–269 TCE ADDED; PARCELS 272,273 PDE ADDED
8/12/2022: PARCELS 252 & 253 PUE REVISED; PARCELS 262 & 263 PDE REVISED, DUE REVISED, AND TCE REVISED; PARCEL 263 PUE REMOVED
3/21/2023: PARCEL 262 CHANGED TO PARCEL 261; OWNER 261 NAME CHANGED
7/31/2023: PARCEL 285 IDENTIFIED AND ASSIGNED

PLOT DRIVER: NCDOT.pdf_color_eng.100.plt PENTABLE: NCDOT_EC_C&G BW.tbl
USER: DWAGNER DATE: 8/21/2026 TIME: 11:04:35 AM
FILE: \

Docusign Envelope ID: 4962B83D-98AC-8D49-81E7-90B635821EC8

PROJECT REFERENCE NO.	SHEET NO.
U-3422B	EC13B/CONST.19B
R/W SHEET NO.	
ROADWAY DESIGN ENGINEER	HYDRAULICS ENGINEER


HDR Engineering, Inc. of the Carolinas
555 Fayetteville St, Suite 900 Raleigh, N.C. 27601
N.C.B.E.L.S. License Number: F-0116

CLEARING AND GRUBBING
EROSION CONTROL FOR
CONSTRUCTION SHEET 19B

NOTE:
PLACE TEMPORARY ROCK SEDIMENT DAMS TYPE – B AND TEMPORARY ROCK SILT CHECKS TYPE – A AT DRAINAGE OUTLETS.

NAD 83/2011

MATCHLINE SHEET 19A –Y5– STA. 42+00.00

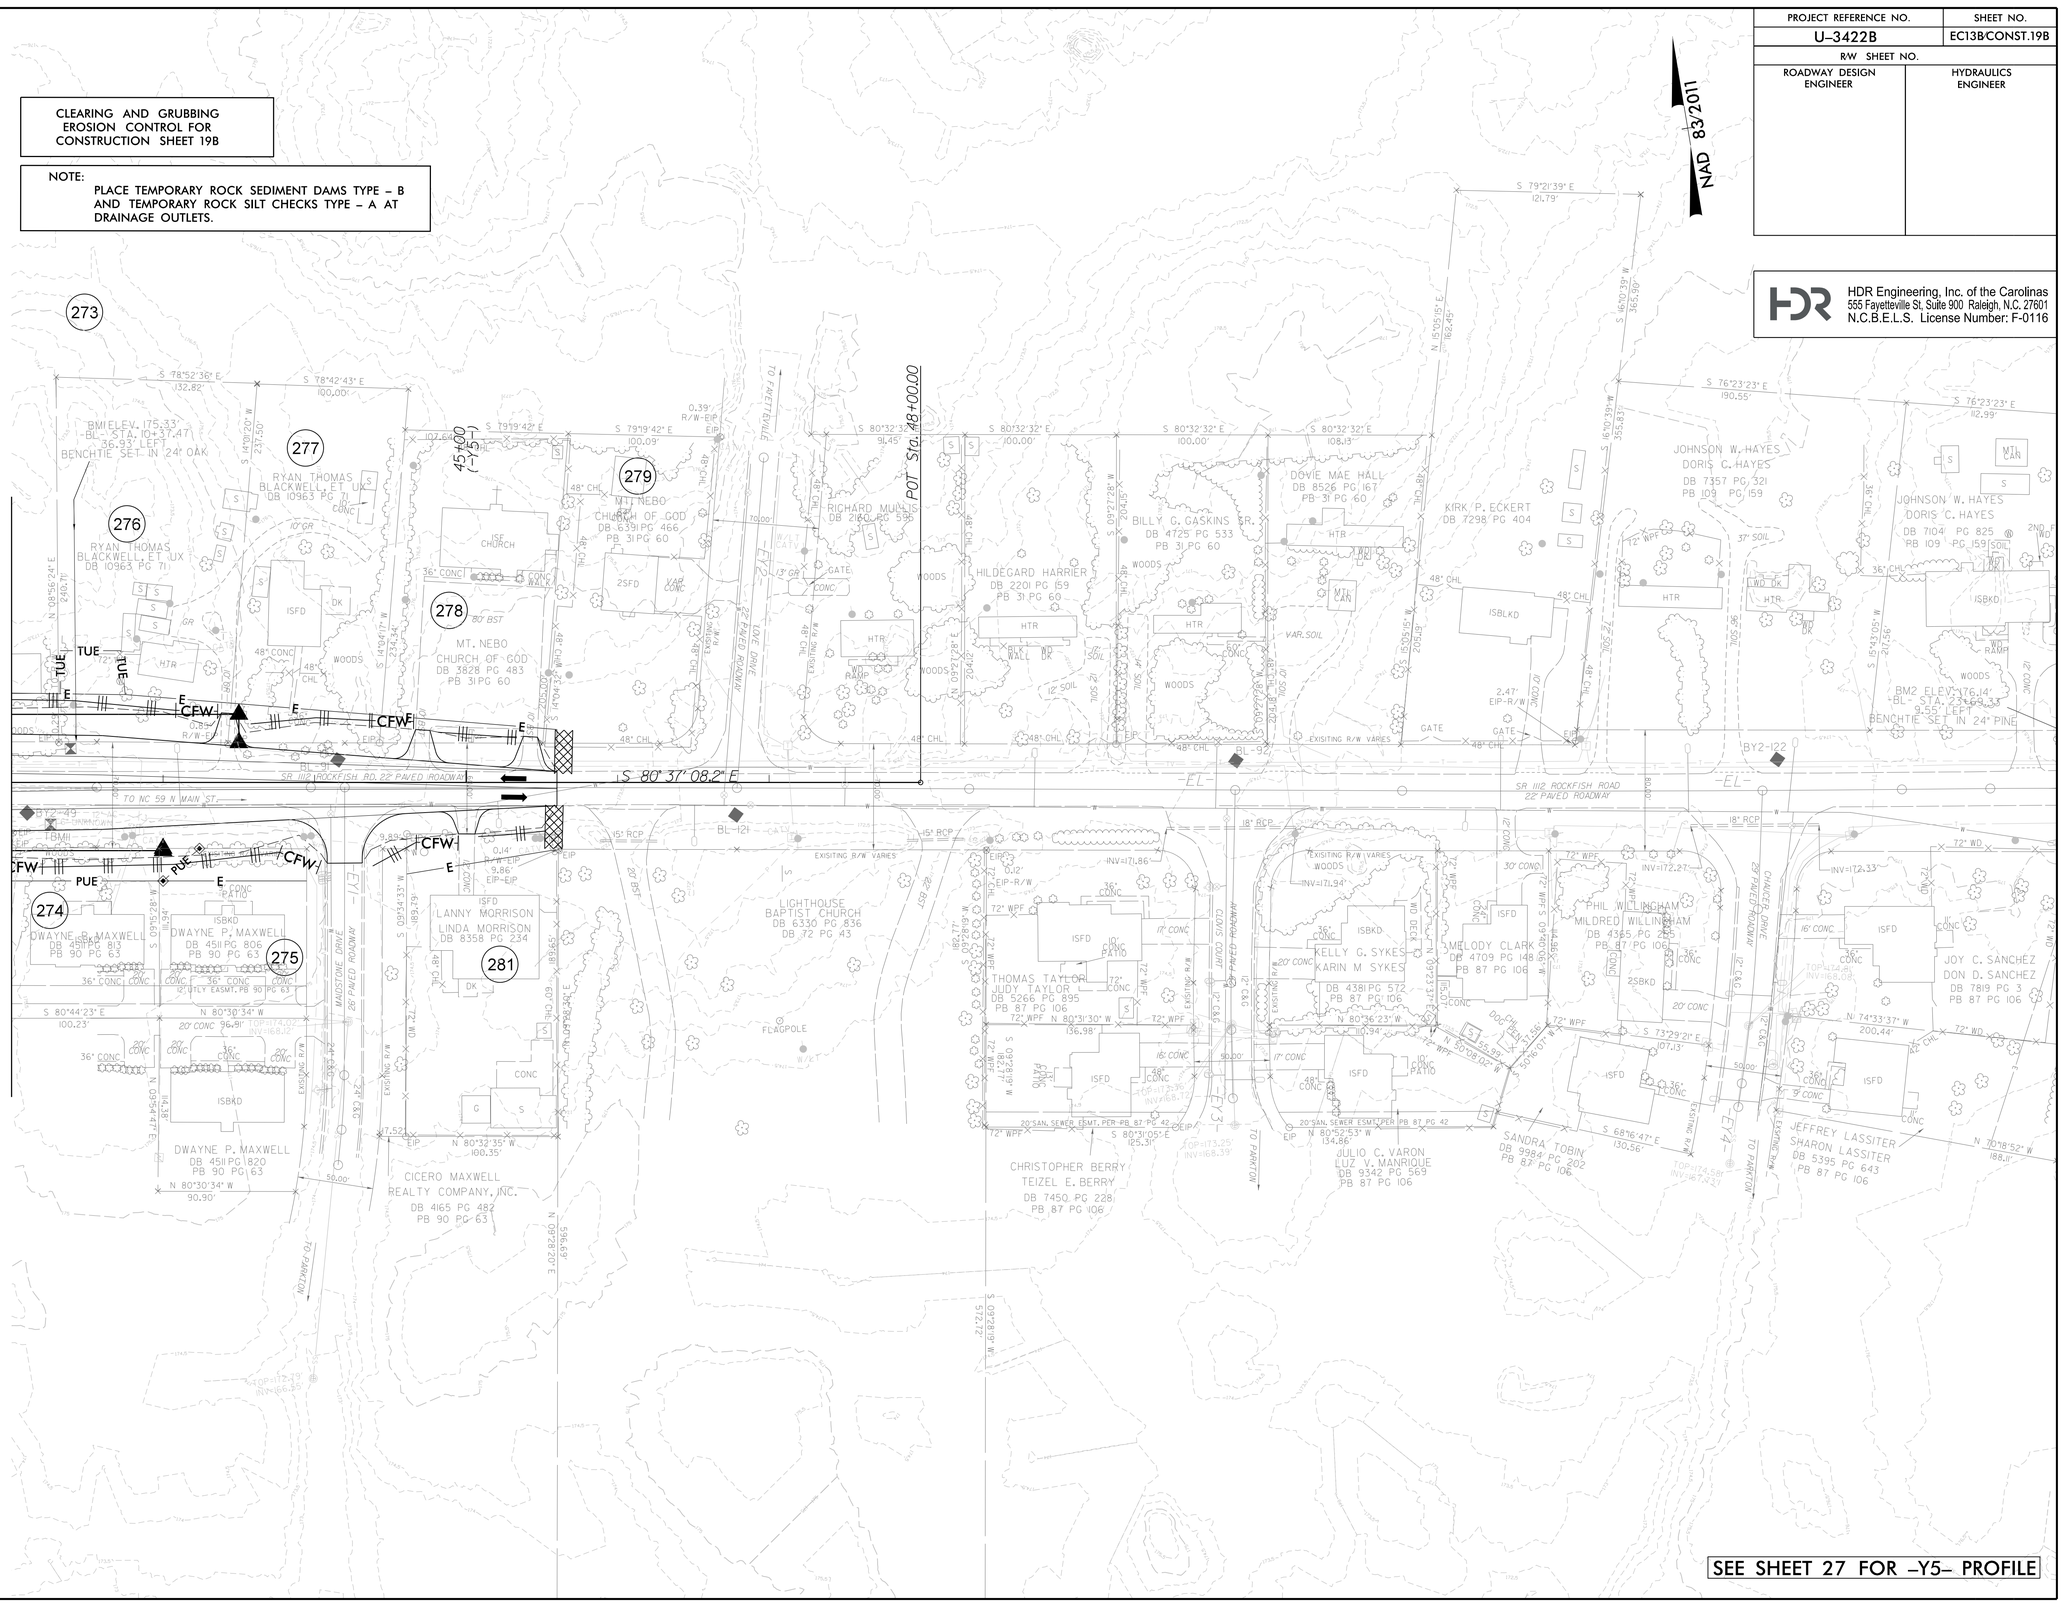

SEE SHEET 27 FOR –Y5– PROFILE

REVISIONS

3/25/2022: PARCEL 275 PUE REVISED; PARCEL 276 TUE ADDED

PLOT DRIVER: NCDOT_pdf_color_eng_100.plt
USER: DWAGNER
FILE: \
PENTABLE: NCDOT_EC_C&G BW.tbl
DATE: 8/21/2026
TIME: 11:04:50 AM

Docusign Envelope ID: 4962B83D-98AC-8D49-81E7-90B635821EC6

PROJECT REFERENCE NO.	SHEET NO.
U-3422B	EC14/CONST.10
R/W SHEET NO.	
ROADWAY DESIGN ENGINEER	HYDRAULICS ENGINEER

HDR Engineering, Inc. of the Carolinas
555 Fayetteville St, Suite 900 Raleigh, N.C. 27601
N.C.B.E.L.S. License Number: F-0116

NAD 83/2011

MATCHLINE SHEET 11 -L- STA. 116+00.00

-L- PT Sta. 107+76.57

-L- PC Sta. 114+82.88

105+00

110+00

SR 1003 CAMDEN RD 22' PAVED ROADWAY 2' PAVED SHOULDER

2' PAVED SHOULDER

N 76° 24' 21.9" E

NOTE: PLAN SHEETS 4 THRU 9 HAVE BEEN REMOVED.
SEE U-3422A FOR PLANS.

SEE SHEET 20 FOR -L- PROFILE

REVISIONS

PLOT DRIVER: NCDOT_pdf_color-eng_100.plt
USER: DWAGNER
FILE: \

PENTABLE: NCDOT_EC_FINAL BW.tbl
DATE: 8/21/2026
TIME: 11:08:49 AM

Docusign Envelope ID: 4962B83D-98AC-8D49-81E7-90B635821EC8

PROJECT REFERENCE NO.	SHEET NO.
U-3422B	EC15/CONST.11
R/W SHEET NO.	
ROADWAY DESIGN ENGINEER	HYDRAULICS ENGINEER

HDR Engineering, Inc. of the Carolinas
555 Fayetteville St, Suite 900 Raleigh, N.C. 27601
N.C.B.E.L.S. License Number: F-0116

2017 ADT
2040 ADT
(ADT IN 100's)

187 / 223 — SR 1003 CAMDEN RD — 6 / 7

201 / 238 — SR 1003 CAMDEN RD — 20 / 22 / 26 / 29

APPLEGATE RD

NAD 83/2011

MATCHLINE SHEET 10 –L– STA. 116+00.00

MATCHLINE SHEET 18 –Y3– STA. 36+50.00

MATCHLINE SHEET 12 –L– STA. 128+00.00

–L– PT Sta. 120+78.18

–Y3– PC Sta. 40+61.90

–L– PC Sta. 126+63.17

–D1– POT Sta. 13+85.00

–Y4– POT Sta. 15+99.97 = –L– POT Sta. 124+93.10

–Y3– POT Sta. 40+90.80 = –L– POT Sta. 124+93.14

–Y4– PT Sta. 11+15.00

–Y4– PC Sta. 10+00.00

–D1– PC Sta. 10+70.98

–D1– PT Sta. 11+12.27

N 74°42'02.5" E

S 45°22'29.6" E

S 80°51'34.2" E

N 01°13'28.2" W

100 STUART HITE, ET UX, DB 2590 PG 325

110 ARMERLINE KING, DB 9270 PG 704

111 MICHAEL MANGUM, ET AL, DB 4564 PG 59, PB 92 PG 187

112 NEW LIFE BAPTIST CHURCH OF FAYETTEVILLE TRUSTEES, DB 7211 PG 398, DB 9523 PG 11, PB 92 PG 187

113 CAM ROCKS, LLC, DB 8348 PG 101, DB 9513 PG 790, PB 123 PG 29

114 STARLETH WOODLE, DB 2628 PG 441

115 AGNES K. LOWDER TRUSTEE, DB 5593 PG 492

116 THOMAS L. WILLIAMS, DB 8749 PG 543

117 CROSSROAD PROPRIETARY INVESTMENTS, LLC, DB 11524 PG 103

118 LAJOS GOCZAN, DB 6515 PG 18

119 FADHL ALHOBISHI, DB 9890 PG 899

120 STONEY POINT BAPTIST CHURCH, INC., DB 8983 PG 476

232 MARION R. STARLING, ET UX, DB 9226 PG 649, PB 139 PG 12

PAVEMENT REMOVAL

★ PROPOSED SIGNAL
SEE SHEET 2B-1 FOR DETAIL VIEW
SEE SHEET 20 FOR –L– PROFILE
SEE SHEET 25 FOR –Y3– PROFILE
SEE SHEET 25 FOR –Y4– PROFILE
SEE SHEET 27 FOR –D1– PROFILE

REVISIONS

9/30/2021:	ROW AND TCE REVISED; PARCEL 113
3/25/2022:	PARCELS 100, 111, 119 PUE REMOVED; PARCELS 112, 116, 117 PUE REVISED; PARCELS 116, 120 TCE REVISED; PARCELS 100, 111-112, 117 TCE ADDED; PARCELS 111, 117 TUE ADDED; PARCELS 100, 111 DUE REMOVED; PARCELS 100, 111 PDE ADDED
8/1/2022:	PARCELS 112, 113, & 117 PUE REVISED; PARCELS 112, 113, & 232 TCE REVISED; PARCEL 113 DUE REVISED; PARCEL 232 PUE REMOVED
1/31/2023:	PARCEL 113 ROW REVISED, DUE REVISED, TCE REVISED
4/19/2023:	PARCEL 117 TCE REVISED

PLOT DRIVER: NCDOT_pdf_color_eng_100.plt
USER: DWAGNER
FILE: \
DATE: 8/21/2026
PENTABLE: NCDOT_EC_FINAL BW.tbl
TIME: 11:09:05 AM

Docusign Envelope ID: 4962B83D-98AC-8D49-81E7-90B635821EC6

PROJECT REFERENCE NO.	SHEET NO.
U-3422B	EC16/CONST.12
R/W SHEET NO.	
ROADWAY DESIGN ENGINEER	HYDRAULICS ENGINEER

HDR Engineering, Inc. of the Carolinas
555 Fayetteville St, Suite 900 Raleigh, N.C. 27601
N.C.B.E.L.S. License Number: F-0116

NOTE:
UTILIZE FABRIC INSERT INLET PROTECTIONS IN LIEU OF ROCK INLET SEDIMENT TRAPS, TYPE-C AS DIRECTED BY THE ENGINEER TO AVOID IMPOUNDING RUNOFF IN ROADWAYS OPEN TO TRAFFIC.

DETAIL 12-1
LATERAL 'V' DITCH
(Not to Scale)

Natural Ground, 3:1, D, 3:1, b, 1'-Ft., Fill Slope
Min. D= 1 Ft.
b= 5 Ft.

FROM STA. 10+75 TO STA. 12+25 -Y5- RT
FROM STA. 12+80 TO STA. 15+00 -Y5- RT

DETAIL 12-2
SPECIAL CUT DITCH
(Not to Scale)

Natural Ground, 3:1 or Flatter, D, Front Ditch Slope
Min. D= 1 Ft.

FROM STA. 10+40 TO STA. 11+09 -D2- LT

NAD 83/2011

MATCHLINE SHEET 11 -L- STA. 128+00.00

MATCHLINE SHEET 13 -L- STA. 142+00.00

SHEET 19 MATCHLINE -Y5- STA. 14+50.00

-Y5- POT Sta. 10+00.00 =
-L- POT Sta. 134+13.79

-L- PT Sta. 132+67.97

-Y5- PC Sta. 11+65.60

-Y5- POT Sta. 12+39.47 =
-D2- POT Sta. 12+00.00

-Y5- PT Sta. 14+32.78

-D2- POT Sta. 12+00.00
N 37° 04' 17.0" E

-D2- PT Sta. 11+95.67

-D2- POT Sta. 10+00.00

-D2- PC Sta. 10+53.74

130+00

135+00

140+00

127 DOROTHY R. ENNIS DB 2008 PG 555

127 DOROTHY R. ENNIS DB 2369 PG 211

127 DOROTHY R. ENNIS DB 2463 PG 531

127 DOROTHY R. ENNIS DB 2359 PG 569

131 CONGREGATIONAL CHRISTIAN CHURCH IN AMERICAN SAMOA DB 8451 PG 52

132 SHARON ANN EDWARDS DB 6777 PG 77

MELISSA HAM, ET VIR DB 8809 PG 691 PB 88 PG 128

MARY J. FLOWERS DB 8285 PG 892 PB 88 PG 128 (134)

113 CAM ROCKS, LLC DB 8348 PG 101 DB 9513 PG 730 PB 123 PG 29

121 McCAULEY & McDONALD INVESTMENTS, INC. DB 2173 PG 229 DB 9567 PG 21

122 ALEXANDER MOORE, JR. ET UX DB 5824 PG 747 PB 22 PG 71

123 CHARLES E. KOONCE, ET AL DB 489 PG 270 DB 9542 PG 65

124 SABRINA HAYWORTH, ET VIR DB 8940 PG 160 PB 25 PG 74

125 LOIS LONG LEWIS DB 8664 PG 621 PB 25 PG 74

126 BELINDA YOWELL DB 4552 PG 194 PB 25 PG 74

SR 1003 CAMDEN RD 54' PAVED ROADWAY

SR 1003 CAMDEN RD 56' PAVED ROADWAY

N 67° 46' 12.5" E -L-

S 42° 20' 52.3" E

★ PROPOSED SIGNAL
SEE SHEET 2B-2 FOR DETAIL VIEW
SEE SHEETS 20 AND 21 FOR -L- PROFILE
SEE SHEET 26 FOR -Y5- PROFILE
SEE SHEET 27 FOR -D2- PROFILE

REVISIONS	
3/25/2022:	PARCELS 122, 124-125, 127-130 PUE REMOVED; PARCELS 123, 126, 131, 134 PUE REVISED; PARCEL 123, 127-128, 130 TCE REVISED; PARCEL 134 TCE ADDED; PARCEL 123 TUE ADDED; PARCELS 123, 128-129 DUE REMOVED; PARCEL 122 DUE REVISED
8/1/2022:	PARCELS 128-129 PDE ADDED
8/10/2022:	PARCELS 113 & 130 TCE REVISED; PARCELS 113 & 131 PUE REVISED; PARCEL 130 PUE ADDED
3/14/2023:	PARCEL 134 ADDED; PARCEL 133 REMOVED
3/15/2023:	PARCELS 128-130 CHANGED TO PARCEL 127
3/21/2023:	PARCELS 124 & 125 PUE ADDED AND TCE REVISED

PLOT DRIVER: NCDOT_pdf_color_eng_100.plt PENTABLE: NCDOT_EC_FINAL BW.tbl
USER: DWAGNER DATE: 8/21/2026 TIME: 11:09:20 AM
FILE: \

Docusign Envelope ID: 4962B83D-98AC-8D49-81E7-90B635821EC8

PROJECT REFERENCE NO.	SHEET NO.
U-3422B	EC17/CONST.13
R/W SHEET NO.	
ROADWAY DESIGN ENGINEER	HYDRAULICS ENGINEER

NAD 83/2011

HDR Engineering, Inc. of the Carolinas
555 Fayetteville St, Suite 900 Raleigh, N.C. 27601
N.C.B.E.L.S. License Number: F-0116

MATCHLINE SHEET 12 –L– STA. 142+00.00

MATCHLINE SHEET 14 –L– STA. 156+00.00

MATCHLINE BB SHEET 13A

SEE SHEET 2B-3 FOR BULB-OUT DETAIL VIEW
SEE SHEET 21 FOR –L– PROFILE

REVISIONS

3/25/2022: PARCELS 146-152,155 DUE REMOVED; PARCELS 152,155,159 PUE REMOVED; PARCELS 150,153,154,156,158 PUE REVISED; PARCEL 151,153,154,155 TCE REVISED; PARCEL 150,152 TCE ADDED; PARCELS 146-151,155 PDE ADDED
8/1/2022: PARCEL 146 PDE REVISED; PARCELS 147, 149, 151, 152, 154, & 156 OWNER CHANGE; PARCELS 148 & 155 REMOVED
3/21/2023: PARCEL 140 PUE REVISED


PLOT DRIVER: NCDOT_pdf_color_eng_100.plt PENTABLE: NCDOT_EC_FINAL BW.tbl
USER: DWAGNER DATE: 8/21/2026 TIME: 11:09:35 AM
FILE: \

Docusign Envelope ID: 49628B3D-89AC-8D48-81EF-90B83827EC6

PLOT DRIVER: NCDOT_pdf_color_eng_100.plt PENTABLE: NCDOT_EC_FINAL BW.tbl
USER: DWAGNER DATE: 8/21/2026 TIME: 11:09:49 AM
FILE: \

REVISIONS	
9/30/2021:	PARCEL BOUNDARY REVISED; PARCEL 143
7/31/2023:	SEPARATE PARCEL 143A ASSIGNED FROM PARCEL 143

MATCHLINE AA SHEET 19A

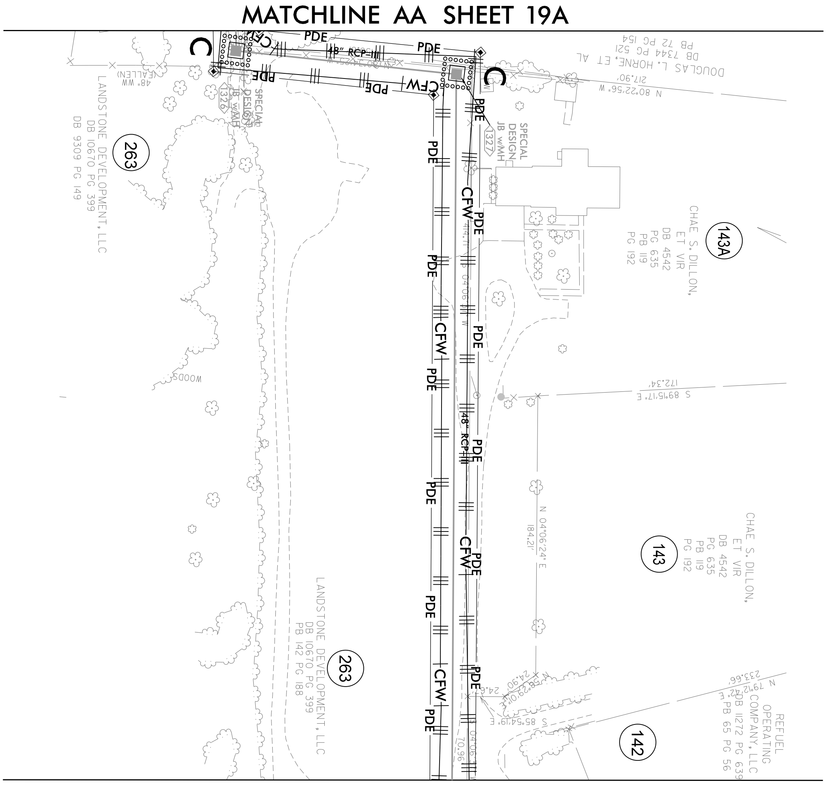

MATCHLINE BB SHEET 13

NAD 83/2011

HDR Engineering, Inc. of the Carolinas
555 Fayetteville St Suite 900 Raleigh, N.C. 27601
N.C.B.E.L.S. License Number: F-0116

PROJECT REFERENCE NO.	SHEET NO.
U-3422B	EC-17ACONST.13A

RW SHEET NO.

ROADWAY DESIGN ENGINEER

HYDRAULICS ENGINEER

Docusign Envelope ID: 4962B83D-98AC-8D49-81E7-90B635821EC8

PROJECT REFERENCE NO.	SHEET NO.
U-3422B	EC18/CONST.14
R/W SHEET NO.	
ROADWAY DESIGN ENGINEER	HYDRAULICS ENGINEER

HDR Engineering, Inc. of the Carolinas
555 Fayetteville St, Suite 900 Raleigh, N.C. 27601
N.C.B.E.L.S. License Number: F-0116

NAD 83/2011

MATCHLINE SHEET 13 –L– STA. 156+00.00

MATCHLINE SHEET 15 –L– STA. 170+00.00

KENSINGTON VILLAGE HOMEOWNERS ASSOCIATION OF FAYETTEVILLE, INC. PB 97 PG 69

JAE KUN CHOE DB 6426 PG 830 PB 97 PG 69 (159)

JOHN S. CARRO DB 7605 PG 757 PB 97 PG 69 (164)

WICHAI LEECHAROEN, ET UX DB 9669 PG 524 PB 97 PG 69 (165)

AUTRIE L. PERRY, ET UX DB 5758 PG 500 PB 97 PG 69 (166)

ANGELA TYNDALL DB 9105 PG 292 PB 7 PG 78 (167)

DANIEL N. NORTON, ET UX DB 2594 PG 169 PB 7 PG 78 (168)

GARDNER HOLDINGS, LLC. DB 11391PG 378 PB 7 PG 78 (169)

MDC NC3, LP DB 11314 PG 405 DB 10261PG 493 PB 125 PG 194 (160)

LANDSTONE, LLC DB 11235 PG 753 PB 125 PG 194 (161)

CYNDILEE MCKINNEY DB 10566 PG 386 PB 125 PG 194 (162)

LANDSTONE, LLC DB 8064 PG 809 PB 124 PG 175 (163)

EL TIO INVESTMENTS, LLC DB 8689 PG 571 PB 129 PG 161

VERTEX PROPERTIES, LLC. DB 11338 PG 747 PB 142 PG 138 (145)

-L- PC Sta. 162+65.19

-L- POC Sta. 162+83.50 = -D4- POT Sta. 12+12.01

-L- PT Sta. 167+09.54

-D4- PT Sta. 11+08.85

-D4- PC Sta. 10+00.00

★ PROPOSED SIGNAL
SEE SHEET 2B-3 FOR INTERSECTION DETAIL VIEW
SEE SHEETS 21 AND 22 FOR –L– PROFILE
SEE SHEET 28 FOR –D4– PROFILE

REVISIONS	
3/5/2022:	PARCELS 159,160,161,169 PUE REMOVED; PARCELS 162,163,168 PUE AND TCE REVISED
8/1/2022:	PARCELS 167 & 168 TCE AND ROW REVISED

PLOT DRIVER: NCDOT_pdf_color_eng_100.plt
USER: DWAGNER
FILE: \
PENTABLE: NCDOT_EC_FINAL BW.tbl
DATE: 8/21/2026
TIME: 11:10:05 AM

Docusign Envelope ID: 4962B83D-98AC-8D49-81E7-90B635821EC8

PROJECT REFERENCE NO.	SHEET NO.
U-3422B	EC19/CONST.15
R/W SHEET NO.	
ROADWAY DESIGN ENGINEER	HYDRAULICS ENGINEER

HDR Engineering, Inc. of the Carolinas
555 Fayetteville St, Suite 900 Raleigh, N.C. 27601
N.C.B.E.L.S. License Number: F-0116

NAD 83/2011

MATCHLINE SEE INSET C

MATCHLINE SHEET 14 –L– STA. 170+00.00

MATCHLINE SHEET 16 –L– STA. 184+00.00

DETAIL 15–1
STANDARD 6' BASE DITCH
(Not to Scale)

Natural Ground, 3:1, D, 3:1, Natural Ground, B
Min. D = 3 Ft.
B = 6 Ft.

FROM STA. 171+73 TO STA. 176+64 –L– LT

DETAIL 15–2
CLASS II RIP-RAPPED ENERGY DISSIPATOR BASIN
EST 60 TONS CLASS II RIP RAP
120 SY GEOTEXTILE

DIM. (ft)	CLASS II RIP RAP BASIN #1
A	3.5'
B	2.33'
C	4.5'
D	1.0'
E	12.5'
F	30'
G	25'

ALL DIMENSIONS APPROXIMATE

BASIN #	LOCATION (AT OUTLET)
1	171+03 –L– LT (STR# 1519)

CLASS II RIP RAP NOT SHOWN, CULVERT, APRON, 2:1, 3:1

PLAN

DISSIPATOR POOL, APRON, CULVERT, NATURAL GROUND, GEOTEXTILE

℄ SECTION

STA. 170+95 –L– LT
N 88°08'46" E
161.64'

DETAIL 15–3
STANDARD 2' BASE DITCH
(Not to Scale)

Natural Ground, 3:1, D, 3:1, Natural Ground, B
Min. D = 2 Ft.
B = 2 Ft.

FROM STA. 182+31 TO STA. 182+75 –L– LT

JANICE C. TERRY
DB 2006 PG 511
DB 1193 PG 529

DWIGHT DAVIS
DB 8936 PG 412

169 CHARLES T. GARDNER, ET UX
DB 6499 PG 317
PB 7 PG 78

STANDARD 6' BASE DITCH
SEE DETAIL 15–1
SLOPE = 0.15%
LENGTH = 315'
DDE = 800 CY

Energy Dissipator Basin
SEE DETAIL 15–2

177 HELEN E. HOLDER, ET VIR
DB 8470 PG 156
PB 7 PG 78

178 EMMA I. BOSTIC
DB 9607 PG 633
PB 24 PG 71

179 DAVID C. SASSER, ET UX
DB 912 PG 511
PB 24 PG 71

180 SPRINGS PROPERTY MANAGEMENT, LLC.
DB 10734 PG 511
PB 24 PG 71

181 LELAND J. MOREL, ET UX
DB 6273 PG 126
PB 24 PG 71

182 ARTHUR J. LASELLE, JR. ET UX
DB 5679 PG 474
PB 28 PG 21

183 WALTERS, JAMES R; GILMORE, ROSEMARY W
DB 10296 PG 848

LOURDES BELTRE
DB 10241PG 643
PB 28 PG 21

186

185 THOMAS DUDLEY WATTS
DB 10958 PG 613
PB 28 PG 21

188

187 SONTERIOS ELIAS FRANGOS
DB 9106 PG 891
PB 17 PG 2

CLASS 'I' RIP RAP
EST. 15 TONS
30 SY GEO-TEXTILE

STANDARD 2' BASE DITCH
SEE DETAIL 15–3
SLOPE = 0.61%
DDE = 220 CY

163 EL TIO INVESTMENTS, LLC
DB 8689 PG 571
PB 129 PG 161

170 MILLSTONE PARTNERS, LLC
DB 8319 PG 629
PB 125 PG 194

171 HEITH ERIKSON WALSTON
DB 1143 PG 627
PB 17 PG 4

172 DAVID F. FERRUZZI
DB 4479 PG 643
PB 17 PG 4

173 KACEY PARK SHUPE
DB 5325 PG 868
PB 17 PG 4

174 LANDSTONE, LLC
DB 8858 PG 618
PB 17 PG 4

175 KAREN SIMMONS
DB 8679 PG 220
PB 17 PG 4

176 JANET K. WILLIAMS
DB 8679 PG 218
PB 17 PG 4

INSET C

MATCHLINE

JANICE C. TERRY
DB 2006 PG 511
DB 1193 PG 529

MARVIN R. TERRY, ET UX
DB 4157 PG 704

MARTA C. BULLARD
DB 5250 PG 866

–L– +23.02
483.36' LT

–L– +97.00
451.00' LT

STANDARD 6' BASE DITCH
SEE DETAIL 15–1
SLOPE = 0.15%
LENGTH = 315'

177 HELEN E. HOLDER, ET VIR
DB 8470 PG 156
PB 7 PG 78

B&T LAND DEVELOPMENT LLC
DB 7585 PG 224
PB 119 PG 185

NOTE:
UTILIZE FABRIC INSERT INLET PROTECTIONS IN LIEU OF ROCK INLET SEDIMENT TRAPS, TYPE–C AS DIRECTED BY THE ENGINEER TO AVOID IMPOUNDING RUNOFF IN ROADWAYS OPEN TO TRAFFIC.

SEE SHEET 2B–3 FOR BULB–OUT DETAIL VIEW
SEE SHEET 22 FOR –L– PROFILE

PLOT DRIVER: NCDOT.pdf_color_eng.100.plt | PENTABLE: NCDOT.EC_FINAL BW.tbl
USER: DWAGNER | DATE: 8/21/2026 | TIME: 11:10:25 AM
FILE: DRIVER: NCDOT.pdf_color_eng.100.plt | PENTABLE: NCDOT.EC_FINAL BW.tbl

REVISIONS	
9/30/2021:	PARCEL OWNERS ADDED; PARCELS 186 AND 189–194; TCE REVISED ON PARCEL 186
11/8/2021:	PUE REVISED ON PARCEL 185
3/25/2022:	PARCELS 169,172–174,178,179,188 PUE REMOVED; PARCELS 169,173,174 DUE REMOVED; PARCEL 175 TCE REMOVED; AND DUE REVISED; PARCELS 163,171,172,177–179,185,188 TCE REVISED; PARCELS 173,174 PDE AND TCE ADDED; PARCELS 170,180,181,184,185,187,188 PUE REVISED;
8/1/2022:	PARCELS 171, 174, 175, 177, 180, 181, & 187 ROW REVISED; PARCEL 177 PDE REVISED, AND TCE REVISED
8/12/2022:	PARCEL 190 OWNER CHANGE; PARCEL 191 REMOVED
11/21/2022:	PDE REVISED ON PARCELS 169 & 177; PARCELS 189, 190, 192, 193, & 194
3/21/2023:	PARCEL 184 CHANGED TO PARCEL 183; OWNER 183 NAME CHANGED

Docusign Envelope ID: 4962B83D-98AC-8D49-81E7-90B635821EC6

PROJECT REFERENCE NO.	SHEET NO.
U-3422B	EC-19A/CONSTJ5
R/W SHEET NO.	
ROADWAY DESIGN ENGINEER	HYDRAULICS ENGINEER

0.79 AC STREAMBANK REFORESTATION


LEGEND

STREAMBANK REFORESTATION (TYPE I)

STREAMBANK REFORESTATION (TYPE II)

NOT TO SCALE

NAD 83/2011

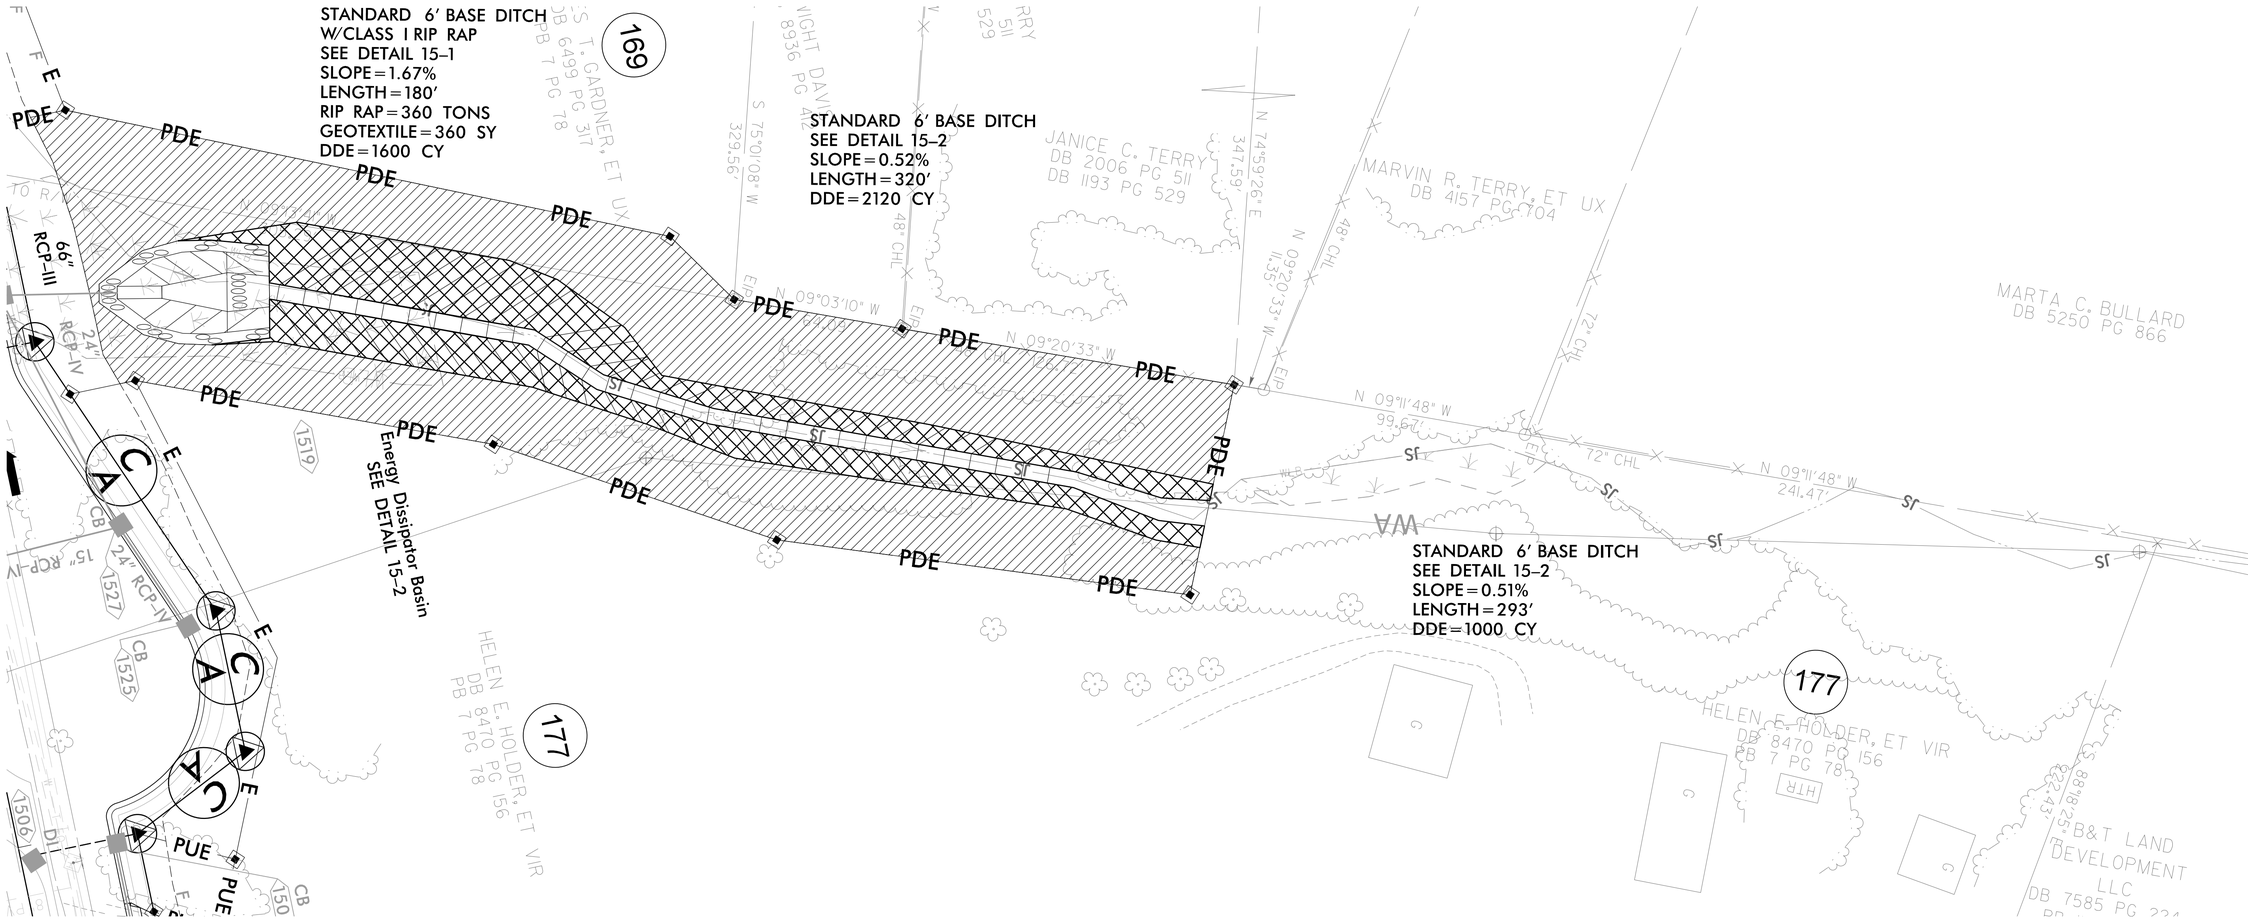

SEE RF-1, RF-2 AND PROJECT SPECIAL PROVISIONS

Docusign Envelope ID: 4962B83D-98AC-8D49-81E7-90B635821EC8

PROJECT REFERENCE NO.	SHEET NO.
U-3422B	EC20/CONST.16
R/W SHEET NO.	
ROADWAY DESIGN ENGINEER	HYDRAULICS ENGINEER

HDR Engineering, Inc. of the Carolinas
555 Fayetteville St, Suite 900 Raleigh, N.C. 27601
N.C.B.E.L.S. License Number: F-0116

NAD 83/2011

MATCHLINE SHEET 15 –L– STA. 184+00.00

MATCHLINE SHEET 17 –L– STA. 198+00.00

NDA A BRADFORD, DB 9885 PG 240 PB 17 PG 2

BLEDSOE, KIMBERLY F;ROSS, SABRINA F; RUSSELL, SHANNON FOWLER;FOWLER, JASON R DB 13E PG 266 PB 120 PG 141

JFC, LLC DB 8536 PG 885 PB 120 PG 141

JUAN MACIAS DB 3952 PG 869 PB 71 PG 7

FIVE RIDDLES III, INC. DB 7472 PG 212 PB 106 PG 117

WATUS H. PARKER DB 2296 PG 517 PB 17 PG 2

MARY L. FOWLER, LIFE ESTATE DB 6482 PG 411 PB 17 PG 2

SOTOS INVESTMENTS, LLC. DB 11300 PG 821 PB 17 PG 2

SOTOS INVESTMENTS, LLC. DB 11300 PG 821 PB 17 PG 2

PATRICIA C. GAINEY DB 11249 PG 889

ALTON ALVA HARTNESS DB 3368 PG 36 PB 17 PG 2

HAROLD KIDD, ET UX DB 3755 PG 477

JANET K. WILLIAMS DB 9058 PG 524 PB 17 PG 4

PHILLIP NORWOOD SMITH DB 4853 PG 384 PB 17 PG 4

JERRY LEON EDGE / TARHEEL BUILDERS DB 3615 PG 537 DB 11498 PG 392 PB 17 PG 4

RUTH A. LIND DB 4128 PG 709 PB 17 PG 4

WILLIAM R. WESTBROOK III, ET UX DB 7140 PG 770 PB 87 PG 15

WILLIAM R. WESTBROOK III, ET UX DB 7140 PG 770 PB 87 PG 15

HALLIE ARTLEY, ET AL DB 3280 PG 328 PB 63 PG 9

HAROLD KIDD, ET UX DB 4124 PG 563 PB 133 PG 142

VILLAGE COMPANY, LLC DB 4731 PG 167 PB 89 PG 29

BRYANT RESTURANTS, INC. DB 5282 PG 357 PB 60 PG 91

VILLAGE COMPANY, LLC DB 4731 PG 167 PB 89 PG 29

CAROLINA BLUE SKY, LLC DB 10973 PG 581 PB 60 PG 91

JANET K. WILLIAMS DB 8679 PG 218 PB 17 PG 4

STORESMART FAYETTEVILLE NC, LP

SR 1003 CAMDEN RD. 24' PAVED ROADWAY

NOTE:
UTILIZE FABRIC INSERT INLET PROTECTIONS IN LIEU OF ROCK INLET SEDIMENT TRAPS, TYPE-C AS DIRECTED BY THE ENGINEER TO AVOID IMPOUNDING RUNOFF IN ROADWAYS OPEN TO TRAFFIC.

SEE SHEET 2B-4 FOR BULB-OUT DETAIL VIEW
SEE SHEETS 22 AND 23 FOR –L– PROFILE

REVISIONS

3/25/2022: PARCELS 203,210-213 PUE REMOVED; PARCELS 188,209 PUE REVISED; PARCELS 188,203,212,213,283 TCE REVISED
8/1/2022: PARCELS 201, 202, 206, & 215-217 ROW REVISED; PARCELS 203-206, 208, & 214-219 TCE REVISED; PARCELS 208 & 214 PUE REVISED; PARCELS 215 & 216 DUE REMOVED; PARCELS 215-217 PUE ADDED; PARCEL 206 PUE REMOVED
8/11/2022: PARCELS 213 & 283 ROW/CA AND TCE REVISED; PARCEL 197 OWNER CHANGE; PARCELS 198 & 207 REMOVED
8/24/2023: PARCEL 209 PUE REMOVED AND TCE REVISED

PLOT DRIVER: NCDOT_pdf_color_eng_100.pltPENTABLE: NCDOT_EC_FINAL BW.tbl
USER: DWAGNERDATE: 8/21/2026TIME: 11:18:14 AM
FILE: \

Docusign Envelope ID: 3BD2BE18-A513-8D08-8172-12001082DC56

PROJECT REFERENCE NO.	SHEET NO.
U-3422B	EC21/CONST.17
R/W SHEET NO.	
ROADWAY DESIGN ENGINEER	HYDRAULICS ENGINEER

NAD 83/2011

HDR Engineering, Inc. of the Carolinas
555 Fayetteville St, Suite 900 Raleigh, N.C. 27601
N.C.B.E.L.S. License Number: F-0116

NOTE:
UTILIZE FABRIC INSERT INLET PROTECTIONS IN LIEU OF ROCK INLET SEDIMENT TRAPS, TYPE-C AS DIRECTED BY THE ENGINEER TO AVOID IMPOUNDING RUNOFF IN ROADWAYS OPEN TO TRAFFIC.

S 87°42'38" E 179.90'
S 70°05'16" E 359.52'
S 80°03'21" E 150.00'
S 03°26'39" W 74.98'
205+00
200+00
N 85°45'40" W 93.97'
N 78°47'16" E 47.89'
N 73°16'09" E 66.10'
N 60°30'34" E 106.00'
S 27°15'39" E
S 84°37'26.8" E
S 84°30'24" E 209.00'
N 02°29'36" W 373.83'
N 02°29'36" W 198.67'
S 02°29'36" W 210.20'
S 02°29'36" W 285.00'

-L- POT Sta. 209+19.99
-L- PT Sta. 205+21.41
-L- PCC Sta. 201+10.56
-L- POC Sta. 198+25.00 = -D3- POT Sta.12+00.00
-D3- POT Sta. 10+00.00

MATCHLINE SHEET 16 -L- STA. 198+00.00

MATCHLINE SEE INSET D

INSET D
MATCHLINE

APPROX. RUN OF CREEK

SR-1596 (HOPE MILLS ROAD)

217 FIVE RIDDLES III, INC.
DB 7472 PG 212
PB 106 PG 117

219 W HOPE MILLS REALTY LIMITED PARTNERSHIP
DB 6020 PG 214
PB 71 PG 7

218 McDONALDS REAL ESTATE CO.
DB 2791 PG 210
DB 8219 PG 114
DB 9879 PG 89

208 CAROLINA BLUE SKY, LLC.
DB 10973 PG 581
PB 60 PG 91

H & G PROPERTIES
DB 6833 PG 733
PB 114 PG 121

SMITH FAMILY CONSERVANCY LLC
DB 8330 PG 779
(DB 647 PG 243)

SMITH FAMILY CONSERVANCY LLC
DB 8330 PG 779
(DB 3609 PG 479)

RAYMOND LLOYD MYRICK
DB 2632 PG 811

LUMINA3001 LLC
DB 10141 PG 135
PB 97 PG 84

ISBK BUS

Permanent Drainage Easement Per U-2308

☆ UPGRADE SIGNAL
SEE SHEET 23 FOR -L- PROFILE

REVISIONS	
9302021:	TCE REVISED; PARCELS 218 AND 219
3252022:	PARCELS 218, 219 PUE REVISED AND TCE REVISED
812022:	PARCELS 218 & 219 TCE REVISED; PARCEL 217 PUE ADDED; PARCEL 218 PUE REMOVED; PARCEL 219 PUE REVISED

PLOT DRIVER: NCDOT_pdf_color_eng_100.plt
USER: DWAGNER
FILE: \
DATE: 10/7/2026
PENTABLE: NCDOT_EC_FINAL BW.tbl
TIME: 11:45:12 AM

Docusign Envelope ID: 4962B83D-98AC-8D49-81E7-90B635821EC6

PROJECT REFERENCE NO.	SHEET NO.
U-3422B	EC-21A/CONST.17A
R/W SHEET NO.	
ROADWAY DESIGN ENGINEER	HYDRAULICS ENGINEER

NAD 83/2011

HDR Engineering, Inc. of the Carolinas
555 Fayetteville St, Suite 900 Raleigh, N.C. 27601
N.C.B.E.L.S. License Number: F-0116

MATCHLINE SHEET 18 –Y3– STA. 22 + 50.00

SEE SHEET 24 FOR –Y3– PROFILE

REVISIONS

3/25/2022: PARCEL 228 & 235 PUE REMOVED AND TCE ADDED; PARCEL 223 TUE ADDED
8/1/2022: PARCEL 220 PUE REVISED AND TCE REVISED; PARCEL 233 TUE REVISED PUE REMOVED AND TCE REVISED; PARCEL 234 PUE REMOVED
2/3/2023: PARCEL 220 PUE REVISED, TCE REMOVED; PARCEL 233 TUE REMOVED, TCE REVISED; PARCEL 234 TCE REVISED

PLOT DRIVER: NCDOT_pdf_color_eng_100.plt
USER: DWAGNER
FILE: \
PENTABLE: NCDOT_EC_FINAL BW.tbl
DATE: 8/21/2026
TIME: 11:18:41 AM

Docusign Envelope ID: 4962B83D-98AC-8D49-81E7-90B635821EC8

PROJECT REFERENCE NO.	SHEET NO.
U-3422B	EC22/CONST.18
R/W SHEET NO.	
ROADWAY DESIGN ENGINEER	HYDRAULICS ENGINEER

HDR Engineering, Inc. of the Carolinas
555 Fayetteville St, Suite 900 Raleigh, N.C. 27601
N.C.B.E.L.S. License Number: F-0116

NAD 83/2011

25+00 (-Y3-)

30+00 (-Y3-)

35+00 (-Y3-)

MATCHLINE SHEET 17A -Y3- STA. 22+50.00

MATCHLINE SHEET 11 -Y3- STA. 36+50.00

-Y3- PT Sta. 36+34.91

228 DICKENS FAMILY TRUST DB 11397 PG 56 PB 81PG 125

229 WILLIAM ERNEST CARLTON DB 3641PG 629

230 AVY PORTER OFFENHAUSER DB 9391PG 82 PB 39 PG 72

231 JAMES R. HARRIS, ET UX DB 2941PG 345 PB 39 PG 72

232 MARION R. STARLING, ET UX DB 9275 PG 649 PB 39 PG 72

220 ABRAHAM BENZAQUEN I, ET UX DB 2631PG 595

221 WILLIE CARL HOBBS, ET UX DB 2047 PG 9

222 CHARLES H. BAKER DB 7420 PG 127

223 RANDY L. NOBLES, ET UX DB 9590 PG 18

224 SUSAN L. HAMBLIN DB 10895 PG 257

225 SUSAN L. HAMBLIN DB 10895 PG 260

226 CLAUDE P. RULE, ET UX DB 2743 PG 106

227 JIN HONG HUANG DB 9877 PG 283

117 CROSSROAD PROPRIETARY INVESTMENTS, LLC. DB 11524 PG 103

SEE SHEET 2B-4 FOR BULB-OUT DETAIL VIEW
SEE SHEET 24 AND 25 FOR -Y3- PROFILE

REVISIONS

3/25/2022: PARCELS 221-224 & 232 PUE REVISED; PARCELS 221, 231, 232 TCE REVISED, PARCELS 228-231 PUE REMOVED; PARCELS 228-230 TCE ADDED; PARCEL 231 DUE REMOVED, PDE ADDED, TUE ADDED
8/12/2022: PARCELS 221, 222, & 232 TCE REVISED; PARCELS 220-227 PUE REVISED, PARCEL 117 TUE ADDED AND DUE REVISED; PARCEL 232 PUE REMOVED
2/3/2023: PARCEL 220 PUE REVISED, TCE REMOVED
4/19/2023: PARCEL 117 TCE REVISED

PLOT DRIVER: NCDOT_pdf_color-eng_100.plt
USER: DWAGNER
FILE: \
DATE: 8/21/2026
PENTABLE: NCDOT_EC_FINAL BW.tbl
TIME: 11:19:02 AM

Docusign Envelope ID: 4962B83D-98AC-8D49-81E7-90B635821EC8

PROJECT REFERENCE NO.	SHEET NO.
U-3422B	EC23/CONST.19
R/W SHEET NO.	
ROADWAY DESIGN ENGINEER	HYDRAULICS ENGINEER

HDR Engineering, Inc. of the Carolinas
555 Fayetteville St, Suite 900 Raleigh, N.C. 27601
N.C.B.E.L.S. License Number: F-0116

NAD 83/2011

MATCHLINE SHEET 12 –Y5– STA. 14+50.00

MATCHLINE SHEET 19A –Y5– STA. 28+50.00

15+00 (–Y5–)

20+00 (–Y5–)

25+00 (–Y5–)

123 CHARLES E. KOONCE, ET AL DB 2252 PG 337 PB 25 PG 74

123 NIXON TAVAREZ, ET UX DB 7229 PG 332

243

244 CHRISTIAN TABERNACLE OUTREACH MINISTRY DB 9965 PG 390

284 DAHLIA L STRATTON ATKINS RANEY GLENN TURLINGTON DB 5244 PG 197

245 DANNY FRANK TERRY, ET UX DB 7969 PG 611

140 ELLIS E. EHLE, JR. DB 7823 PG 852 PB 7 PG 78

247 ROBERT D. HIGHSMITH DB 5174 PG 204 PB 72 PG 154

282 DAVID J. LENIHAN DB 9945 PG 443 PB 72 PG 154

248 DOUGLAS L. HORNE, ET AL DB 7344 PG 521 PB 72 PG 154

249 CHRISTOPHER J. WALLACE, ET UX DB 10311 PG 322 PB 72 PG 154

236 ROXIE VENDETTI DB 5632 PG 549 PB 22 PG 71

237 CUMBERLAND COUNTY BOARD OF EDUCATION DB 2710 PG 366 PB 22 PG 71

237A TOWN OF HOPE MILLS

238 THOMAS W. FAUCETTE DB 7808 PG 114 PB 98 PG 200 PB 99 PG 114

240 DEMI JONES DB 10396 PG 214 PB 99 PG 114

241 VICTORY BAPTIST CHURCH, INC. DB 6497 PG 311 PB 98 PG 200 PB 72 PG 76

DEAVER CIRCLE APARTMENTS, LLC DB 9877 PG 72 PB 22 PG 71

CHURCH OF GOD, TRUSTEES DB 3451 PG 542 PB 7 PG 78

BASEBALL FIELD

BACK STOP FENCE

SR 1112 ROCKFISH RD, 33' PAVED ROADWAY

SR 1112 ROCKFISH RD, 22' PAVED ROADWAY

ST YORKRIDGE DR, 30' PAVED ROADWAY

BLUEGRASS CT, 22' PAVED ROADWAY

SEE SHEET 2B-4 FOR BULB-OUT DETAIL VIEW
SEE SHEET 26 FOR –Y5– PROFILE

REVISIONS

9/30/2021: PARCEL NUMBER REVISED; PARCEL 140
3/25/2022: PARCELS 140 243–247,282 PUE REMOVED; PARCELS 123,241,242,248,249 PUE REVISED; PARCEL 244 TCE REVISED; PARCELS 245–249, 282 TCE ADDED; PARCEL 284 ACCESS ELIMINATED
8/1/2022: PARCEL 239 REMOVED
8/24/2022: PARCELS 237,244 AND 284 TCE & TCE REVISED
3/15/2023: PARCEL 242 CHANGED TO PARCEL 123
3/21/2023: PARCELS 140,243 AND 244 PUE AND TCE REVISED; PARCEL 237 PUE REVISED

PLOT DRIVER: NCDOT.pdf_color_eng.100.plt
USER: DWAGNER
FILE: \
DATE: 8/21/2026
PENTABLE: NCDOT_EC_FINAL BW.tbl
TIME: 11:19:19 AM

Docusign Envelope ID: 4962B83D-98AC-8D49-81E7-90B635821EC8

PROJECT REFERENCE NO.	SHEET NO.
U-3422B	EC23A/CONST.19A
R/W SHEET NO.	
ROADWAY DESIGN ENGINEER	HYDRAULICS ENGINEER

HDR Engineering, Inc. of the Carolinas
555 Fayetteville St, Suite 900 Raleigh, N.C. 27601
N.C.B.E.L.S. License Number: F-0116

NAD 83/2011

MATCHLINE AA SHEET 13A

MATCHLINE SHEET 19 –Y5– STA. 28+50.00

MATCHLINE SHEET 19B –Y5– STA. 42+00.00

SR 1112 ROCKFISH RD. 22' PAVED ROADWAY

S 80°37'08.2" E

285 DOUGLAS L. HORNE DB 7344 PG 521

DOUGLAS L. HORNE, ET AL DB 7344 PG 521 PB 72 PG 154

260 THEODORE A. SMITH, ET UX DB 3262 PG 512

261 SAMUEL BREHM DB 2475 PG 451 PB 72 PG 154

NATHAN BREHM DB 11663 PG 437

263 LANDSTONE DEVELOPMENT, LLC DB 10670 PG 399 DB 9309 PG 149

264 KISHANA SHANELLE ALLEN DB 11271 PG 160 PB 123 PG 172

265 NCDOT FLAGPOND DB 11620 PG 2482 PB 123 PG 172

266 KAITLIN O'TOOLE, ET AL DB 11396 PG 134 PB 123 PG 172

267 DAT NGUYEN, ET AL DB 10790 PG 190 PB 123 PG 172

268 KAITLIN HAINES, ET AL DB 11377 PG 565 PB 123 PG 172

269 HERBERT M. FLETCHER, JR. ET UX DB 8255 PG 116 PB 123 PG 172

270 BOTTOM-LINE PROPERTY BUYERS, LLC DB 10985 PG 370 PB 123 PG 172

271 LAMAR GILBERT DB 8315 PG 479 PB 123 PG 172

272 ISIAH PEELE ET UX DB 11571 PG 121 PB 123 PG 172

273 CHARLES LEIGHTON JACOBS, ET UX DB 7253 PG 576

280 SOUTH PEAK AT MILLSTONE HOMEOWNERS ASSOCIATION INC DB 8077 PG 769 PB123 PG172

250 SYEDA M. GAINEY, ET VIR DB 6875 PG 678 PB 114 PG 44

251 JANET CLAIR DB 5338 PG 40 MB 7 PG 78

252 GLENN KYLE JOHNSON, JR. DB 3475 PG 873 PB 25 PG 50

253 MICHAEL WESLEY STARLING DB 9150 PG 177 PB 25 PG 50

254 KENNETH R. DAVIS DB 2412 PG 349 PB 25 PG 50

255 C. CICERO MAXWELL, SR. LIVING TRUST DB 4607 PG 747 PB 25 PG 50

256 JOHN WALTER LOVER, JR. ET UX DB 5743 PG 516 PB 25 PG 50

257 TONY R. TYNDAL DB 10061 PG 68 PB 25 PG 50

258 WILMA C. HERRIN DB 4823 PG 239 PB 25 PG 50

259 FAITH H. BROCK DB 3421 PG 246

REMOVE

SEE SHEET 2B-4 FOR INTERSECTION DETAIL VIEW
SEE SHEET 26 AND 27 FOR –Y5– PROFILE

REVISIONS

3/25/2022: PARCELS 264-272 PUE REMOVED; PARCELS 250-253,260,261 PUE REVISED; PARCELS 272,273 DUE REMOVED; PARCEL 270 TCE REVISED; PARCELS 260,261,264-269 TCE ADDED; PARCELS 272,273 PDE ADDED
8/1/2022: PARCELS 252 & 253 PUE REVISED; PARCELS 262 & 263 PDE REVISED, DUE REVISED, AND TCE REVISED; PARCEL 263 PUE REMOVED
3/1/2023: PARCEL 262 CHANGED TO PARCEL 261; OWNER 261 NAME CHANGED
7/31/2023: PARCEL 285 IDENTIFIED AND ASSIGNED

PLOT DRIVER: NCDOT_pdf_color_eng_100.plt PENTABLE: NCDOT_EC_FINAL BW.tbl
USER: DWAGNER DATE: 8/21/2026 TIME: 11:19:35 AM
FILE: \


Docusign Envelope ID: 4962B83D-98AC-8D49-81E7-90B635821EC8

PROJECT REFERENCE NO.	SHEET NO.
U-3422B	EC23B/CONST.19B
R/W SHEET NO.	
ROADWAY DESIGN ENGINEER	HYDRAULICS ENGINEER

NAD 83/2011

HDR Engineering, Inc. of the Carolinas
555 Fayetteville St, Suite 900 Raleigh, N.C. 27601
N.C.B.E.L.S. License Number: F-0116

MATCHLINE SHEET 19A –Y5– STA. 42+00.00

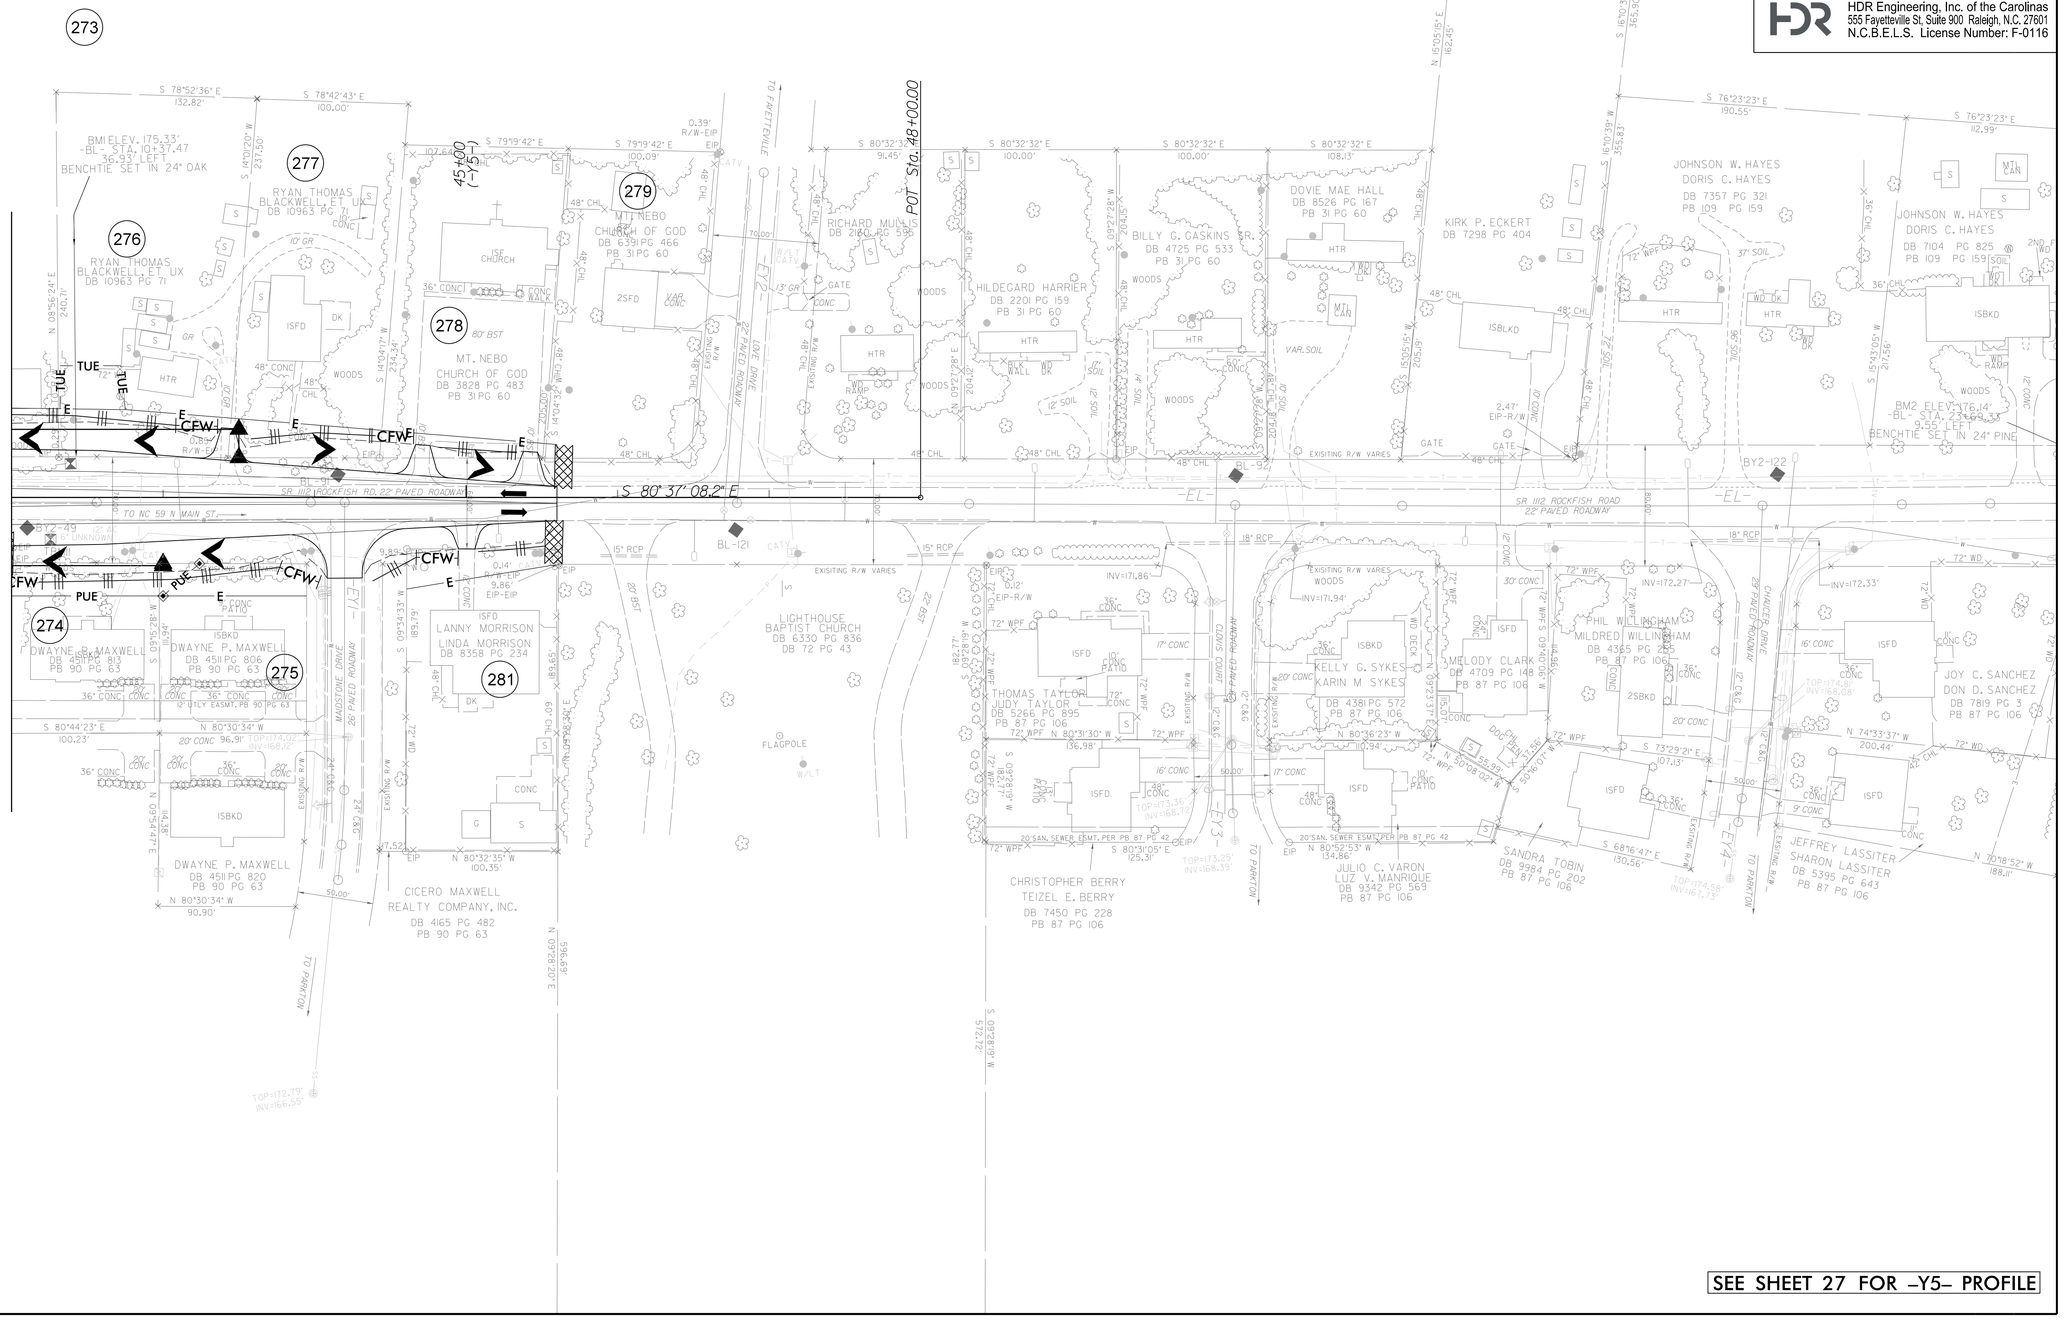
273
276
RYAN THOMAS
BLACKWELL ET UX
DB 10963 PG 71
277
RYAN THOMAS
BLACKWELL ET UX
DB 10963 PG 71
BM1 ELEV.=175.33'
-BL- STA. 10+37.47
36.93' LEFT
BENCHTIE SET IN 24" OAK
278
MT. NEBO
CHURCH OF GOD
DB 3828 PG 483
PB 31 PG 60
279
MT. NEBO
CHURCH OF GOD
DB 6391 PG 466
PB 31 PG 60
RICHARD MULLIS
DB 2120 PG 595
HILDEGARD HARRIER
DB 2201 PG 159
PB 31 PG 60
BILLY G. GASKINS SR.
DB 4725 PG 533
PB 31 PG 60
DOVIE MAE HALL
DB 8526 PG 167
PB 31 PG 60
KIRK P. ECKERT
DB 7298 PG 404
JOHNSON W. HAYES
DORIS C. HAYES
DB 7357 PG 321
PB 109 PG 159
JOHNSON W. HAYES
DORIS C. HAYES
DB 7104 PG 825
PB 109 PG 159
POT Sta. 48+00.00
45+00 (-Y5-)
S 80° 37' 08.2" E
SR 1112 ROCKFISH RD. 22' PAVED ROADWAY
SR 1112 ROCKFISH ROAD
22' PAVED ROADWAY
TO NC 59 N MAIN ST
TO PARKTON
MAIDSTONE DRIVE
24' PAVED ROADWAY
MARKET COURT
22' PAVED ROADWAY
274
DWAYNE B. MAXWELL
DB 4511 PG 813
PB 90 PG 63
275
DWAYNE P. MAXWELL
DB 4511 PG 806
PB 90 PG 63
DWAYNE P. MAXWELL
DB 4511 PG 820
PB 90 PG 63
281
LANNY MORRISON
LINDA MORRISON
DB 8358 PG 234
CICERO MAXWELL
REALTY COMPANY, INC.
DB 4165 PG 482
PB 90 PG 63
LIGHTHOUSE
BAPTIST CHURCH
DB 6330 PG 836
DB 72 PG 43
FLAGPOLE
W/LT
THOMAS TAYLOR
JUDY TAYLOR
DB 5266 PG 895
PB 87 PG 106
CHRISTOPHER BERRY
TEIZEL E. BERRY
DB 7450 PG 228
PB 87 PG 106
KELLY G. SYKES
KARIN M SYKES
DB 4381 PG 572
PB 87 PG 106
JULIO C. VARON
LUZ V. MANRIQUE
DB 9342 PG 569
PB 87 PG 106
MELODY CLARK
DB 4709 PG 148
PB 87 PG 106
SANDRA TOBIN
DB 9384 PG 202
PB 87 PG 106
PHIL WILLINGHAM
MILDRED WILLINGHAM
DB 4365 PG 281
PB 87 PG 106
JOY C. SANCHEZ
DON D. SANCHEZ
DB 7819 PG 3
PB 87 PG 106
JEFFREY LASSITER
SHARON LASSITER
DB 5395 PG 643
PB 87 PG 106
BM2 ELEV.=176.14'
-BL- STA. 23+69.33
9.55' LEFT
BENCHTIE SET IN 24" PINE
BY2-49
BY2-122
BL-92
BL-121
-EL-
-EL-
-EL-