
09/08/09

TIP PROJECT: U-3422B

See Sheet 1A For Index of Sheets
See Sheet 1B For Conventional Symbols

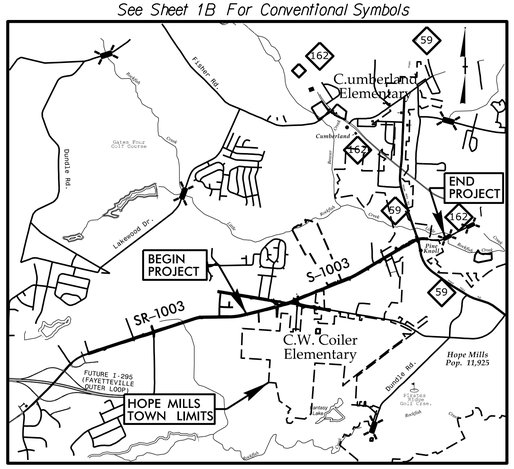


VICINITY MAP
(NOT TO SCALE)

STATE OF NORTH CAROLINA
DIVISION OF HIGHWAYS

UTILITIES BY OTHERS PLANS
CUMBERLAND COUNTY


T.I.P. NO.	SHEET NO.
U–3422B	UO–1

NOTE:
ALL UTILITY WORK SHOWN ON THIS SHEET WILL BE DONE BY OTHERS. NO PAYMENT WILL BE MADE TO THE CONTRACTOR FOR UTILITY WORK SHOWN ON THIS SHEET.

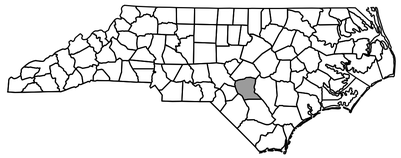

LOCATION: SR 1003 (Camden Road) from just West of Rockfish Rd (SR 1112) To NC 59 (Hope Mills Road)

TYPE OF WORK: POWER, GAS, AND COMMUNICATION RELOCATION

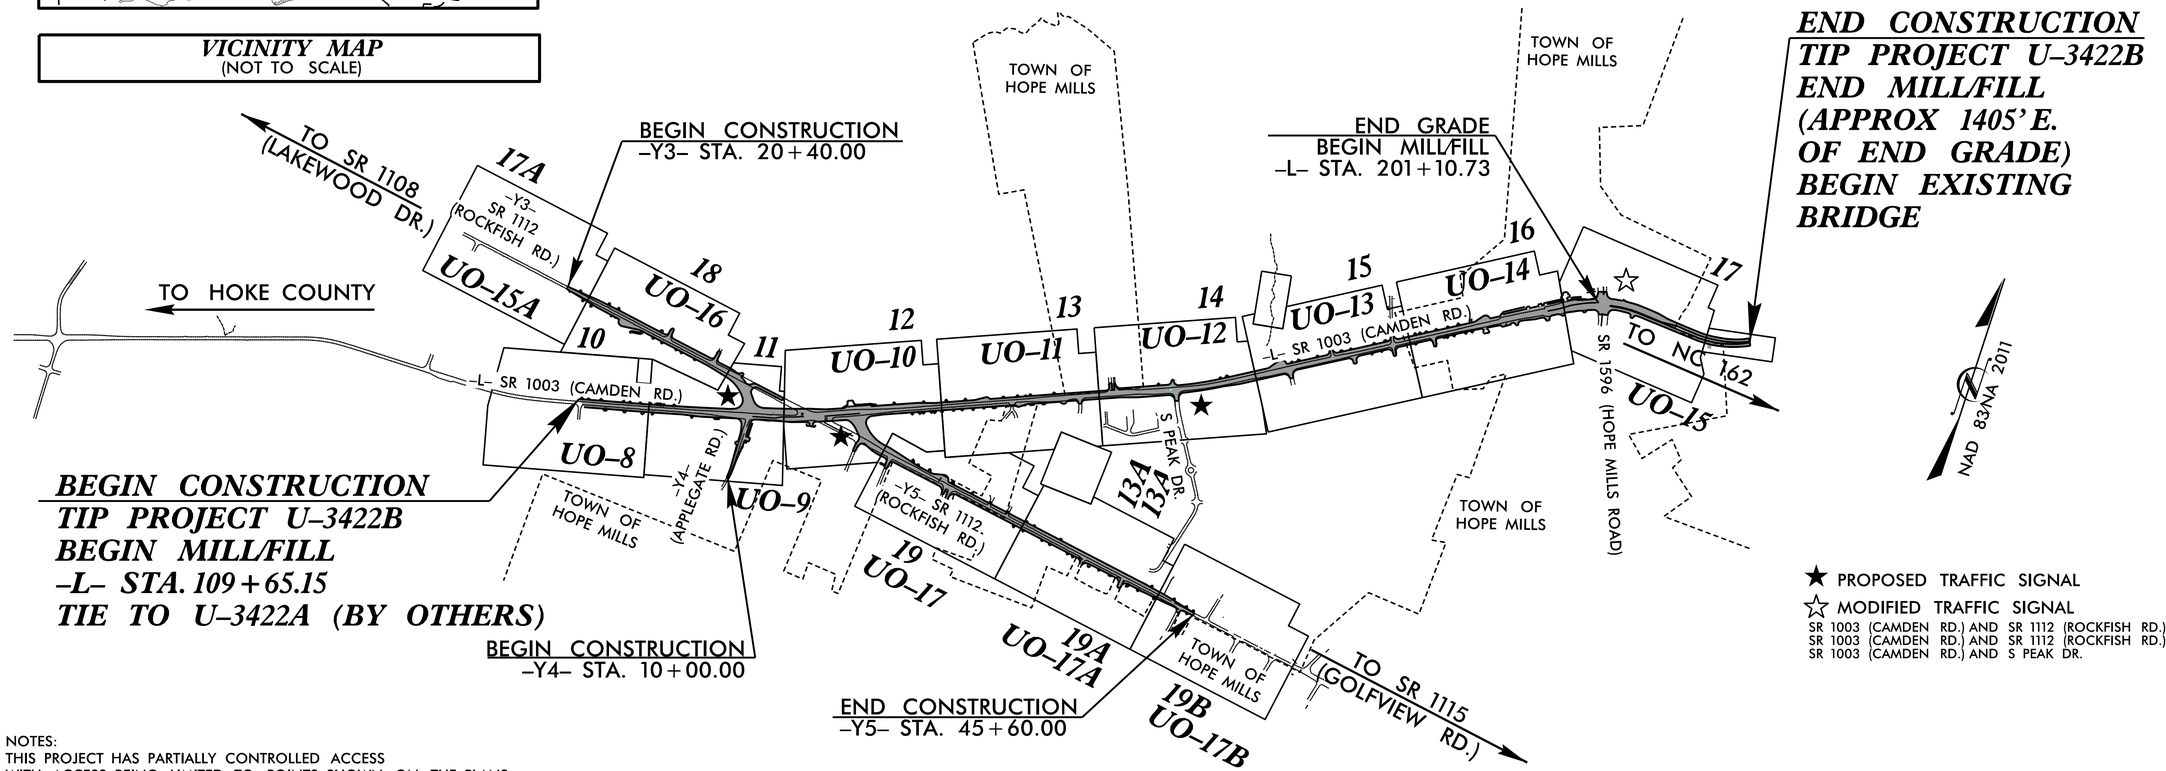


BEGIN CONSTRUCTION
TIP PROJECT U–3422B
BEGIN MILL/FILL
–L– STA. 109+65.15
TIE TO U–3422A (BY OTHERS)

END CONSTRUCTION
TIP PROJECT U–3422B
END MILL/FILL
(APPROX 1405' E. OF END GRADE)
BEGIN EXISTING BRIDGE

★ PROPOSED TRAFFIC SIGNAL
☆ MODIFIED TRAFFIC SIGNAL
SR 1003 (CAMDEN RD.) AND SR 1112 (ROCKFISH RD.)
SR 1003 (CAMDEN RD.) AND SR 1112 (ROCKFISH RD.)
SR 1003 (CAMDEN RD.) AND S PEAK DR.

NOTES:
THIS PROJECT HAS PARTIALLY CONTROLLED ACCESS WITH ACCESS BEING LIMITED TO POINTS SHOWN ON THE PLANS.

GRAPHIC SCALES

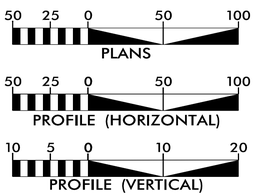

INDEX OF SHEETS

SHEET NO.:	DESCRIPTION:
UO–1	TITLE SHEET
UO–10 THRU UO–17B	UBO PLAN SHEETS

UTILITY OWNERS WITH CONFLICTS

(A) POWER (DISTRIBUTION) – DUKE ENERGY
(B) GAS – PIEDMONT NATURAL GAS
(C) COMMUNICATIONS – AT&T TRANSMISSION
(D) COMMUNICATIONS – BRIGHTSPEED
(E) COMMUNICATIONS – LUMEN
(F) COMMUNICATIONS – SPECTRUM
(G) COMMUNICATIONS – METRONET
(H) COMMUNICATIONS – SEGRA
(I) COMMUNICATIONS – FAYETTEVILLE PWC

PREPARED IN THE OFFICE OF:

SAM™
2641 Sumner Boulevard
Suite 116
Raleigh, NC 27616
(919) 878–7466

REGINA MCKEE	*UTILITY PROJECT MANAGER*
KEN STUTTS	*PROJECT UTILITY COORDINATOR*
JOHN SCHRINER, PLS	*PROJECT UTILITY COORDINATOR*

DIVISION OF HIGHWAYS
UTILITIES UNIT
1555 MAIL SERVICES CENTER
RALEIGH NC 27699–1555
PHONE (919) 707–6690
FAX (919) 250–4151

RANDY ROGERS	*DIVISION UTILITY ENGINEER*
JOHN WALTERS	*DIVISION UTILITY COORDINATOR*

10/12/2026
U3422B_UT_TSH.dgn
10:26:48 AM

PROJECT REFERENCE NO.	SHEET NO.
U-3422B	UO-8
THIS SHEET CORRESPONDS TO RDY- 10	

UTILITIES BY OTHERS

ALL PROPOSED UTILITY WORK SHOWN ON THIS SHEET WILL BE DONE BY OTHERS. NO PAYMENT WILL BE MADE TO THE CONTRACTOR FOR PROPOSED UTILITY WORK SHOWN ON THIS SHEET.

MATCHLINE SHEET 11 -L- STA. 116+00.00

NOTE: PLAN SHEETS 4 THRU 9 HAVE BEEN REMOVED.
SEE U-3422A FOR PLANS.


5/14/99

8/31/2026
11:43:52 PM
U:\projects\3422B\ut_rdy10_UO8_psh.dgn

PROJECT REFERENCE NO.	SHEET NO.
U-3422B	UO-09
THIS SHEET CORRESPONDS TO RDY- 11	

UTILITIES BY OTHERS

ALL PROPOSED UTILITY WORK SHOWN ON THIS SHEET WILL BE DONE BY OTHERS. NO PAYMENT WILL BE MADE TO THE CONTRACTOR FOR PROPOSED UTILITY WORK SHOWN ON THIS SHEET.

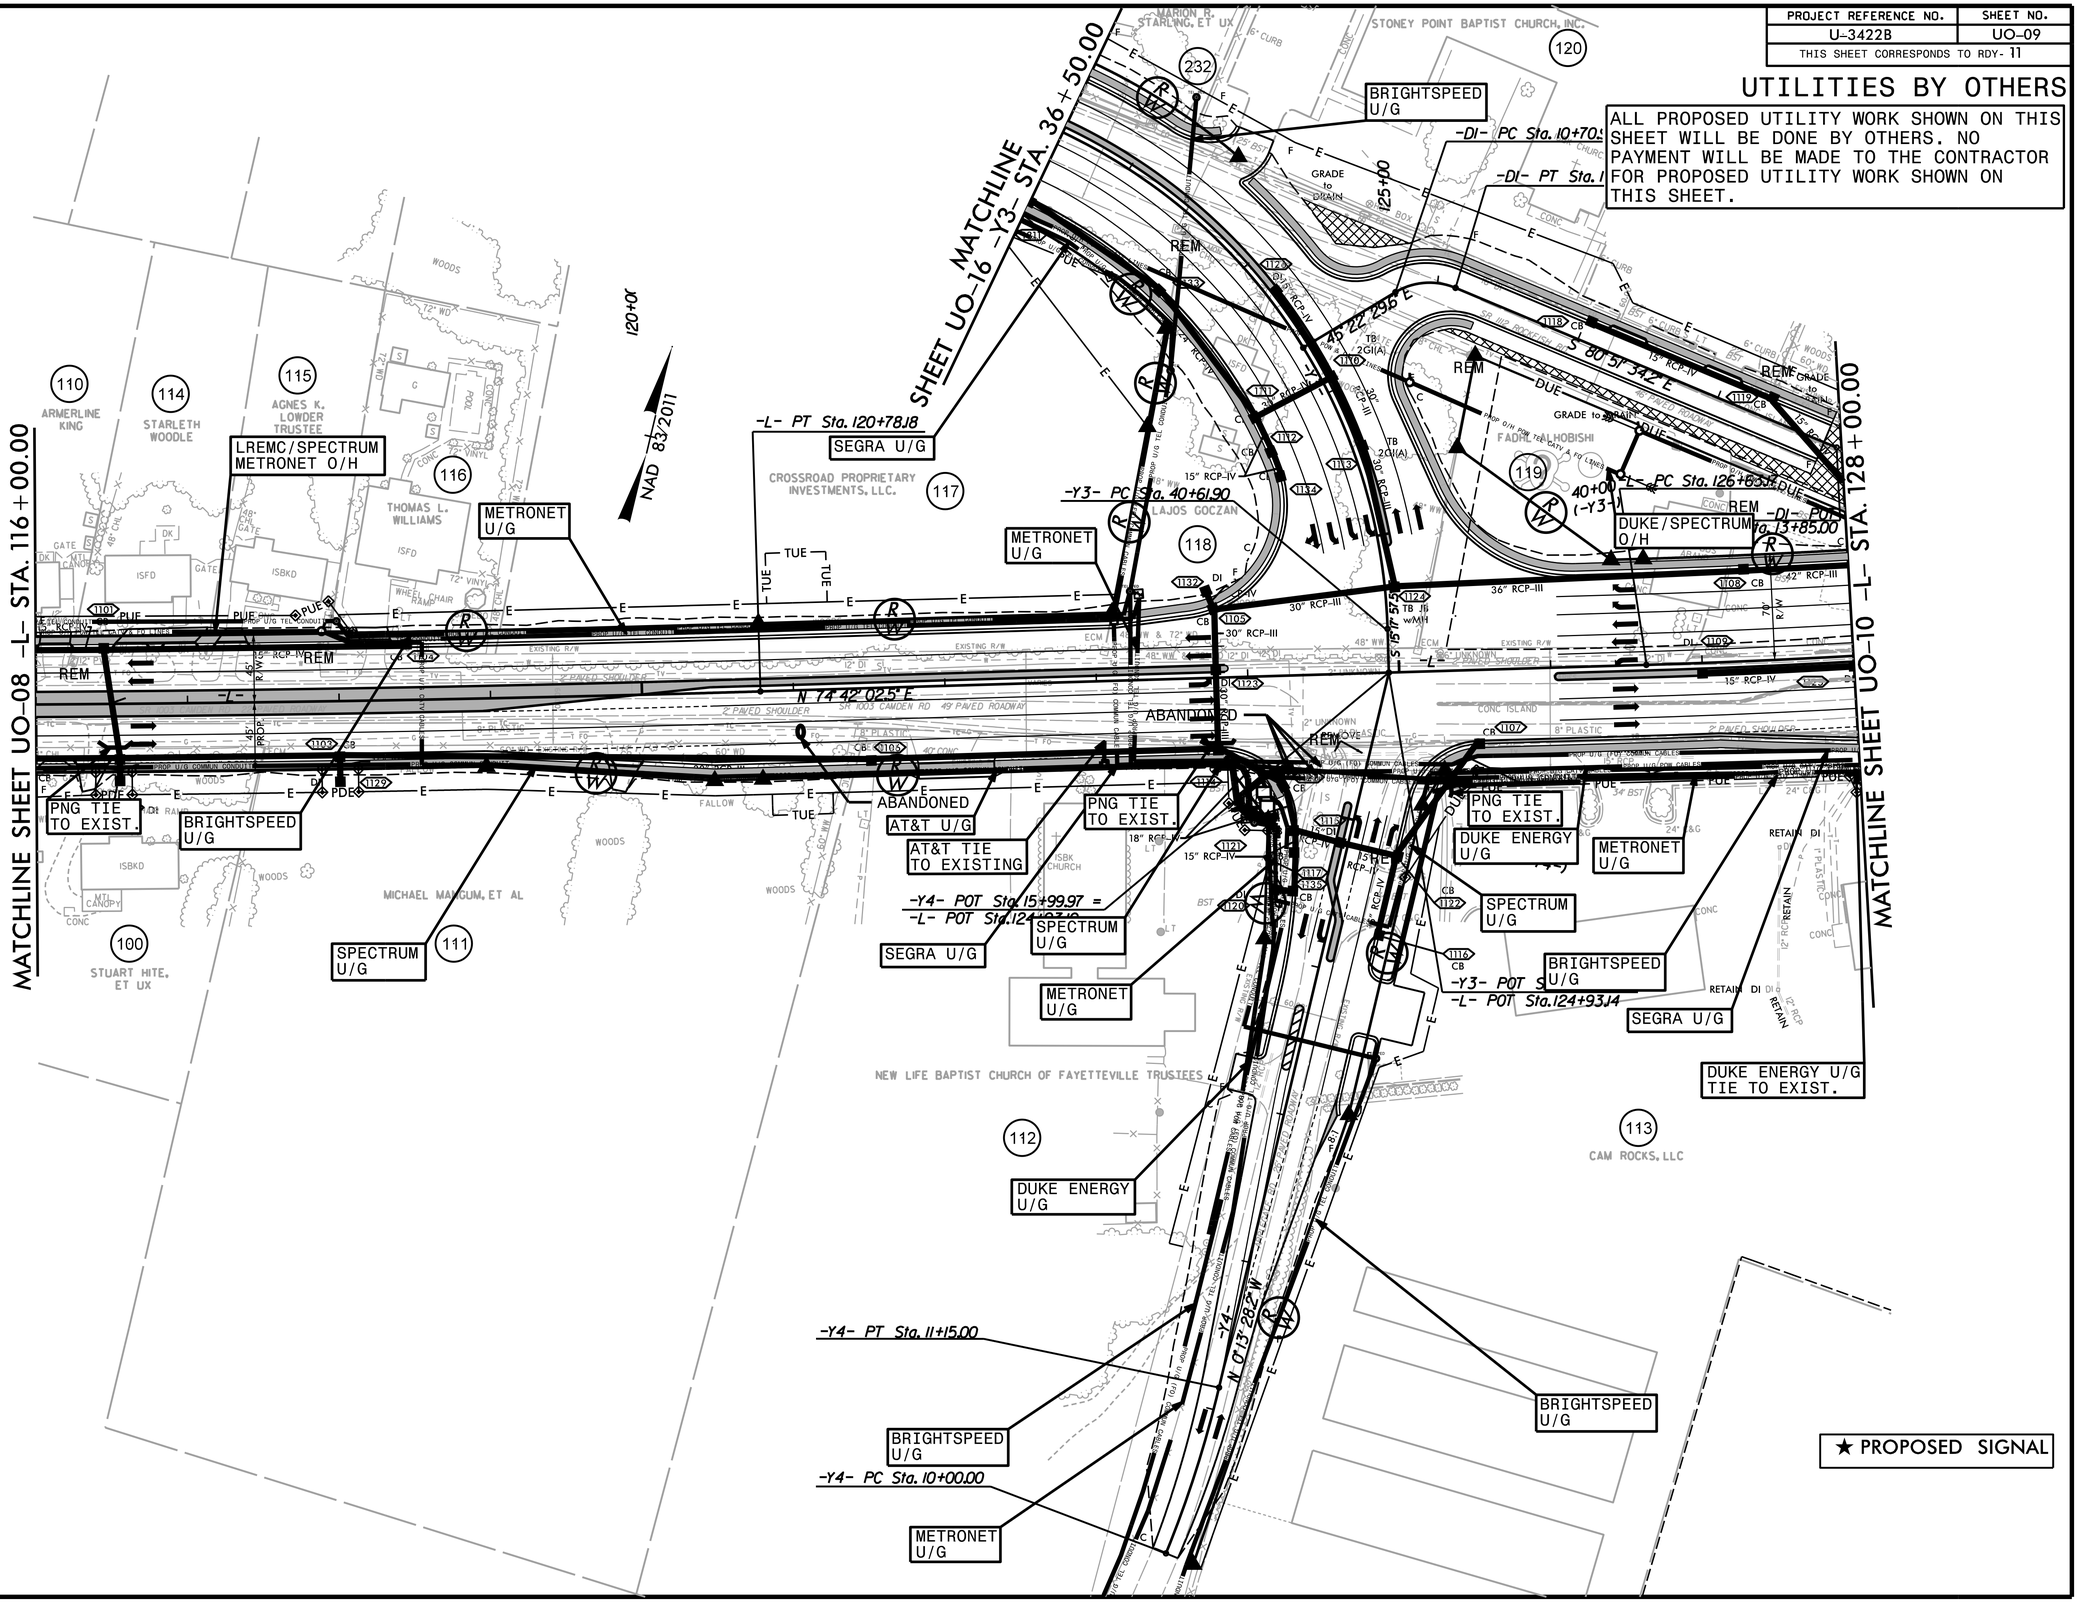

PROJECT REFERENCE NO.	SHEET NO.
U-3422B	UO-10
THIS SHEET CORRESPONDS TO RDY- 12	

UTILITIES BY OTHERS

ALL PROPOSED UTILITY WORK SHOWN ON THIS SHEET WILL BE DONE BY OTHERS. NO PAYMENT WILL BE MADE TO THE CONTRACTOR FOR PROPOSED UTILITY WORK SHOWN ON THIS SHEET.

NAD 83/2011

MATCHLINE SHEET UO-09 -L- STA. 128+00.00

MATCHLINE SHEET UO-11 -L- STA. 142+00.00

MATCHLINE SHEET UO-17 -Y5- STA. 14+50.00

-Y5- POT Sta. 10+00.00 = -L- POT Sta. 134+13.79

-L- PT Sta. 132+67.97

-Y5- PC Sta. 11+65.60

-Y5- POT Sta. 12+39.47 = Sta. 12+00.00

-Y5- PT Sta. 14+32.78

-D2- POT Sta. 10+00.00

-D2- PT Sta. 11+95.67

-D2- PC Sta. 10+53.74

N 61° 46' 12.5" E

N 37° 04' 11.5" E

N 4° 39' 47.5" E

130+00 | 135+00 | 140+00

DUKE U/G TIE TO EXIST.

DUKE/SPECTRUM METRONET O/H

BRIGHTSPEED U/G

ABANDONED

DUKE/SPECTRUM O/H

METRONET U/G

SPECTRUM U/G

AT&T U/G

SEGRA U/G

BRIGHTSPEED U/G

DUKE/SPECTRUM METRONET O/H

SPECTRUM U/G

BRIGHTSPEED U/G

DUKE/SPECTRUM METRONET O/H

SEGRA U/G

BRIGHTSPEED U/G

DUKE/SPECTRUM O/H

ABANDONED

DUKE/SPECTRUM METRONET O/H

DUKE/SPECTRUM O/H

ABANDONED

DOROTHY R. ENNIS (127)

CONGREGATIONAL CHRISTIAN CHURCH IN AMERICAN SAMOA (131)

SHARON ANN EDWARDS (132)

MELISSA HAM, ET VIR

MARY J. FLOWERS (134)

CHARLES E. KOONCE, ET AL (123)

SABRINA HAYWORTH, ET VIR (124)

LOIS LONG LEWIS (125)

BELINDA YOWELL (126)

ALEXANDER MOORE, JR. ET UX (122)

McDONALD ENTS, INC. (121)

(113)

★ PROPOSED SIGNAL

PROJECT REFERENCE NO.	SHEET NO.
U-3422B	UO-11
THIS SHEET CORRESPONDS TO RDY- 13	

UTILITIES BY OTHERS

ALL PROPOSED UTILITY WORK SHOWN ON THIS SHEET WILL BE DONE BY OTHERS. NO PAYMENT WILL BE MADE TO THE CONTRACTOR FOR PROPOSED UTILITY WORK SHOWN ON THIS SHEET.

NAD 83-2011

MATCHLINE SHEET UO-10 -L- STA. 142+00.00

MATCHLINE SHEET UO-12 -L- STA. 156+00.00

MATCHLINE BB SHEET UO-11A

TOWN LIMIT OF HOPE MILLS

-L- N 67° 46' 12.5" E

145+00

150+00

155+00

MELISSA HAM, ET VIR (146)

JOHN P. BURNSIDE, ET UX (147)

STEPHEN DOLLINGER, ET UX (149)

KEITH STOUGH, ET UX (150)

PHILLIP PATRICK LEE (151)

SPRINGS PROPERTY MANAGEMENT, LLC (152)

DANIEL C. BROWN (153)

SPRINGS PROPERTY MANAGEMENT, LLC (154)

JAE KUN CHOE (159)

DARNELL McNEIL, ET UX (157)

JEFFREY W. WRIGHT (156)

JAMES KENNETH HOLLINGSWORTH, ET AL (158)

LOUISE P. SIMMONS, HEIRS (135)

STEVEN GAYNOR (136)

MICHAEL J. CORBETT, ET AL (137)

LINDSAY'S RETROFIT SERVICES, LLC. (138)

JAMES E. EMANUEL (139)

ELLIS E. EHLE, JR. (140)

TRACEY LAURELES, ET VIR (141)

REFUEL OPERATING COMPANY, LLC (142)

CHAE S. DILLON, ET VIR (143)

DOGWOOD PARTNERS OF FAYETTEVILLE, LLC (144)

VERTEX PROPERTIES, LLC. (145)

SEGRA U/G

PNG TIE TO EXIST.

DUKE/SPECTRUM METRONET O/H

BRIGHTSPEED U/G

AT&T U/G

SPECTRUM U/G

DUKE/SPECTRUM O/H

ABANDONED


REM

PROJECT REFERENCE NO.	SHEET NO.
U-3422B	UO-11A
THIS SHEET CORRESPONDS TO RDY- 13A	

UTILITIES BY OTHERS

ALL PROPOSED UTILITY WORK SHOWN ON THIS SHEET WILL BE DONE BY OTHERS. NO PAYMENT WILL BE MADE TO THE CONTRACTOR FOR PROPOSED UTILITY WORK SHOWN ON THIS SHEET.

NAD 83/2011

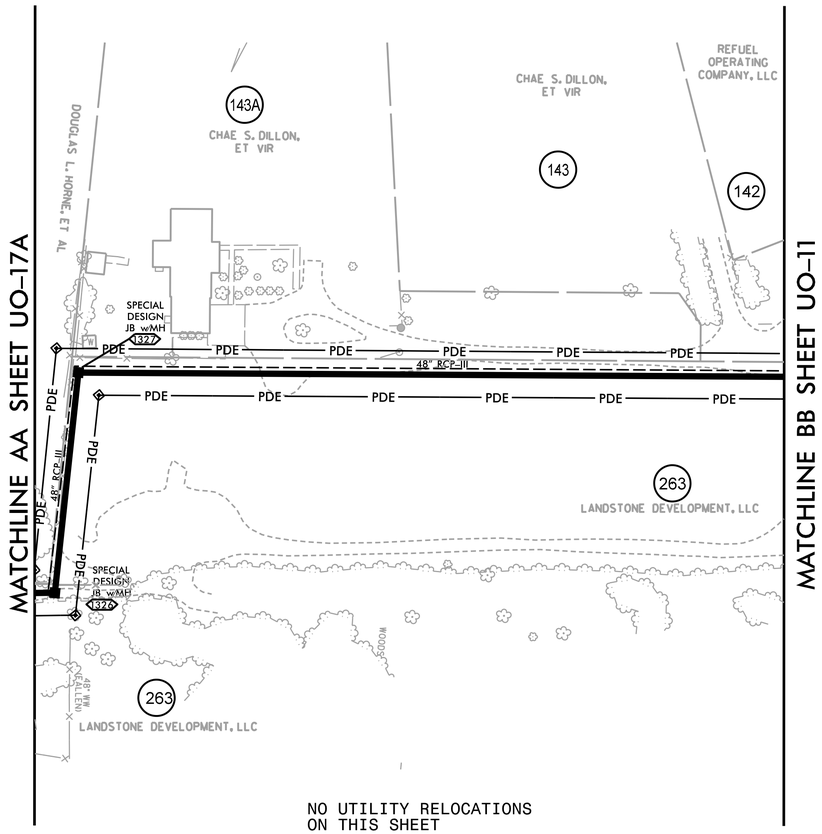

NO UTILITY RELOCATIONS
ON THIS SHEET

PROJECT REFERENCE NO.	SHEET NO.
U-3422B	UO-12
THIS SHEET CORRESPONDS TO RDY- 14	

UTILITIES BY OTHERS

ALL PROPOSED UTILITY WORK SHOWN ON THIS SHEET WILL BE DONE BY OTHERS. NO PAYMENT WILL BE MADE TO THE CONTRACTOR FOR PROPOSED UTILITY WORK SHOWN ON THIS SHEET.

NAD 83/2011

TOWN LIMIT OF HOPE MILLS

MATCHLINE SHEET UO-11 -L- STA. 156+00.00

MATCHLINE SHEET UO-13 -L- STA. 170+00.00

160+00 165+00 170+00

-L- PC Sta. 162+65.19

-L- POC Sta. 162+83.50 = -D4- POT Sta. 12+12.01

-L- PT Sta. 167+09.54

-D4- PC Sta. 10+00.00

N 67°46'12.5"E -L-

N 59°17'01"E

N 22°34'46.5"W

SPECTRUM U/G TIE TO EXIST.

BRIGHTSPEED U/G

DUKE/SPECTRUM METRONET O/H

ABANDONED

PNG TIE TO EXIST.

DUKE TIE TO EXIST. U/G

BRIGHTSPEED U/G

SEGRA U/G

ABANDONED

SPECTRUM TIE TO EXIST. U/G

LUMEN O/H

LUMEN TIE TO EXIST. HH

AT&T U/G

PNG TIE TO EXIST

JAE KUN CHOE (159)

159A

JOHN S. CARRO (164)

WICHAI LEECHAROEN, ET UX (165)

AUTRIE L. PERRY, ET UX (166)

ANGELA TYNDALL (167)

DANIEL N. NORTON, ET UX (168)

GARDNER HOLDINGS, LLC. (169)

DUKE/SPECTRUM METRONET O/H (160)

LANDSTONE, LLC. (161)

CYNDILEE MCKINNEY (162)

LANDSTONE, LLC (163)

EL TIO INVESTMENTS, LLC

MDC NC3, LP

VERTEX PROPERTIES, LLC.

(145)

★ PROPOSED SIGNAL

PROJECT REFERENCE NO.	SHEET NO.
U-3422B	UO-13
THIS SHEET CORRESPONDS TO RDY- 15	

UTILITIES BY OTHERS

ALL PROPOSED UTILITY WORK SHOWN ON THIS SHEET WILL BE DONE BY OTHERS. NO PAYMENT WILL BE MADE TO THE CONTRACTOR FOR PROPOSED UTILITY WORK SHOWN ON THIS SHEET.

NAD 83-2011

MATCHLINE SHEET UO-12 -L- STA. 170+00.00

MATCHLINE SEE INSET C

JANICE C. TERRY

DWIGHT DAVIS

169 CHARLES T. GARDNER, ET UX

177 HELEN E. HOLDER, ET VIR

178 EMMA I. BOSTIC

179 DAVID C. SASSER, ET UX

180 SPRINGS PROPERTY MANAGEMENT, LLC.

181 LELAND J. MOREL, ET UX

182 ARTHUR J. LASELLE, JR. ET UX

183 WALTERS, JAMES R. & GILMORE, ROSEMARY W

LOURDES BELTRE 186

185 THOMAS DUDLEY

187 SONTERIOS ELIAS FRANGOS

188

171 EL TIO INVESTMENTS, LLC

172 DAVID F. FERRUZZI

173 KACEY PARK SHUPE

174 LANDSTONE, LLC

175 KAREN SIMMONS

176 JANET K. WILLIAMS

170+00 175+00 180+00

SPECTRUM U/G TIE TO EXIST.

PNG TIE TO EXIST.

DUKE/SPECTRUM METRONET/LUMEN O/H

BRIGHTSPEED U/G

CLASS 'I' RIP RAP EST. 15 TONS 30 SY GEO-TEXTILE

DUKE/SPECTRUM O/H

SEGRA U/G

ABANDONED

REMOVE

Energy Dissipator Basin SEE DETAIL 15-2

PNG TIE TO EXIST.

BRIGHTSPEED U/G

AT&T U/G

SEGRA U/G

PNG U/G

PNG TIE TO EXIST.

BRIGHTSPEED U/G

ABANDONED HEITH ERIKSON WALSTON

PNG TIE TO EXIST.

SEGRA U/G

DUKE/SPECTRUM METRONET/LUMEN O/H

DUKE/SPECTRUM METRONET/LUMEN O/H

BRIGHTSPEED U/G

BRIGHTSPEED U/G

ABANDON

BRIGHTSPEED U/G

TOWN LIMIT OF HOPE MILLS

INSET C

MATCHLINE

MARVIN R. TERRY, ET UX

MARTA C. BULLARD

JANICE C. TERRY

177 HELEN E. HOLDER, ET VIR

B&T LAND DEVELOPMENT LLC

MATCHLINE SHEET UO-14 -L- STA. 184+00.00

PROJECT REFERENCE NO.	SHEET NO.
U-3422B	UO-14
THIS SHEET CORRESPONDS TO RDY- 16	

UTILITIES BY OTHERS

ALL PROPOSED UTILITY WORK SHOWN ON THIS SHEET WILL BE DONE BY OTHERS. NO PAYMENT WILL BE MADE TO THE CONTRACTOR FOR PROPOSED UTILITY WORK SHOWN ON THIS SHEET.

NAD 83/2011

MATCHLINE SHEET UO-13 -L- STA. 184+00.00

MATCHLINE SHEET UO-15 -L- STA. 198+00.00

TOWN LIMIT OF HOPE MILLS

NDA A BRADFORD,

185+00

190+00

195+00

BLEDSOE, KIMBERLY F; ROSS, SABRINA F; RUSSELL, SHANNON FOWLER; FOWLER, JASON R

188 WATUS H. PARKER

209 MARY L. FOWLER, LIFE ESTATE

210 SOTOS INVESTMENTS, LLC.

211 SOTOS INVESTMENTS, LLC.

212 PATRICIA C. GAINEY

213 ALTON ALVA HARTNESS

283

214 HAROLD KIDD, ET UX

215 JFC, LLC

216 JUAN MACIAS

217 FIVE RIDDLES III, INC.

195 JANET K. WILLIAMS

196 PHILLIP NORWOOD SMITH

176 JANET K. WILLIAMS

197

199 RUTH A. LIND

200 WILLIAM R. WESTBROOK III, ET UX

201 WILLIAM R. WESTBROOK III, ET UX

202 STORESMART FAYETTEVILLE NC, LP

203 HALLIE ARTLEY, ET AL

204 HAROLD KIDD, ET UX

205

206

205 VILLAGE COMPANY, LLC

208 CAROLINA BLUE SKY, LLC.

DUKE/SPECTRUM O/H

BRIGHTSPEED U/G

DUKE/SPECTRUM O/H

ABANDONED

BRIGHTSPEED U/G

DUKE U/G TIE TO EXIST.

PNG TIE TO EXIST.

BRIGHTSPEED U/G

DUKE/SPECTRUM METRONET/LUMEN O/H

PNG TIE TO EXIST.

BRIGHTSPEED U/G

PNG TIE TO EXIST.

DUKE/SPECTRUM METRONET/LUMEN O/H

SEGRA U/G

PNG U/G

AT&T U/G

PNG TIE TO EXIST.

BRIGHTSPEED U/G

SEGRA U/G

PNG TIE TO EXIST.

PNG TIE TO EXIST.

PNG TIE TO EXIST.

PNG TIE TO EXIST.

BRIGHTSPEED U/G

SPECTRUM U/G TIE TO EXIST.

AT&T U/G

-L- PC Sta. 197+16.22

N 59°37'01"E

PROJECT REFERENCE NO.	SHEET NO.
U-3422B	UO-15
THIS SHEET CORRESPONDS TO RDY- 17	

UTILITIES BY OTHERS

ALL PROPOSED UTILITY WORK SHOWN ON THIS SHEET WILL BE DONE BY OTHERS. NO PAYMENT WILL BE MADE TO THE CONTRACTOR FOR PROPOSED UTILITY WORK SHOWN ON THIS SHEET.

NAD 83/2011

205+00

TOWN LIMIT OF HOPE MILLS

-L- POT Sta. 209+19.99

STREAM SC

H & G PROPERTIES

RET. WALL

48" IRON FENCE

TOP=130.78'

TOP=127.27'

24" HDPE

STREAM SE

STREAM SD

STREAM SE UPPER

WETLAND WB

JS MIT

WLS

MATCHLINE SEE INSET D

S 84°37'26.8" E

-L- PT Sta. 205+21.41

PROP U/G COMMUN CONDUIT

AT&T U/G

DUKE/SPECTRUM METRONET O/H

DUKE/SPECTRUM METRONET/LUMEN O/H

SR 1596 (HOPE MILLS ROAD)

200

BRIGHTSPEED TIE TO EXIST. MH

LUMEN TIE TO EXIST. HH

BRIGHTSPEED U/G

-D3- POT Sta. 10+00.00

S 2

PNG TIE TO EXIST.

SEGRA TIE TO EXIST.

SEGRA U/G

-L- PCC Sta. 201+10.56

-L- POC Sta. 198+25.00 =
-D3- POT Sta.12+00.00

MATCHLINE SHEET UO-14 -L- STA. 198+00.00

217 FIVE RIDDLES III, INC.

219

218 McDONALDS REAL ESTATE CO.

208 CAROLINA BLUE SKY, LLC.

INSET D

MATCHLINE

EXISTING R/W

PROP U/G COMMUN CONDUIT

TOWN LIMIT OF HOPE MILLS

AT&T U/G

AT&T 4'X4'X4' MH

☆ UPGRADE SIGNAL

PROJECT REFERENCE NO.	SHEET NO.
U-3422B	UO-15A
THIS SHEET CORRESPONDS TO RDY-17A	

UTILITIES BY OTHERS

ALL PROPOSED UTILITY WORK SHOWN ON THIS SHEET WILL BE DONE BY OTHERS. NO PAYMENT WILL BE MADE TO THE CONTRACTOR FOR PROPOSED UTILITY WORK SHOWN ON THIS SHEET.

NAD 83/2011

-Y3- POT Sta. 10+00.00

15+00 (-Y3-)

20+00 (-Y3-)

MATCHLINE SHEET UO-16 -Y3- STA. 22+50.00

S 80° 32' 21.6" E

SR 1112 ROCKFISH RD. 22' PAVED ROADWAY

TO SR 1108 LAKEWOOD DR

BILLY H. BAREFOOT, ET UX

MARION R. STARLING, ET UX

DOROTHY SMITH GRANT

KEVIN A. GRANT, ET UX

ANTHONY CHARLES DIETZ

CYNTHIA O. BAYSA

WINFORD BULLARD, JR. ET UX

ROBERT B. GREGORY, ET UX

EDWARD N. SYED, ET UX

DALE EDWARD BARTLETT, ET UX

PAMELA LUCKIE

TAMELA FAYE ESPARZA

TAMELA J. MASON

228

233

234

235

BRIGHTSPEED U/G

DUKE/SPECTRUM O/H

6" UNKNOWN

48" WD RAIL

14' CONC

14' GR

16' DI

16' BST

48" CHL

48" WW

6" PLASTIC

18" RCP

24" WD PAVED DRIVEWAY

12' WD

60.00'

WOODS

ISBKD

ISFD

HTR

DK

MTL CANOPY

1.5SFD

LT

GATE

PROJECT REFERENCE NO.	SHEET NO.
U-3422B	UO-16
THIS SHEET CORRESPONDS TO RDY- 18	

UTILITIES BY OTHERS

ALL PROPOSED UTILITY WORK SHOWN ON THIS SHEET WILL BE DONE BY OTHERS. NO PAYMENT WILL BE MADE TO THE CONTRACTOR FOR PROPOSED UTILITY WORK SHOWN ON THIS SHEET.

NAD 83/2011

MATCHLINE SHEET UO-15A -Y3- STA. 22+50.00

MATCHLINE SHEET UO-09 -Y3- STA. 36+50.00

25+00 (-Y3-)

30+00 (-Y3-)

35+00 (-Y3-)

-Y3- PT Sta. 36+34.91

S 80° 32' 21" E

BRIGHTSPEED U/G

DUKE/SPECTRUM O/H

DUKE TIE TO EXIST. U/G

SEGRA U/G

228 DICKENS FAMILY TRUST

229 WILLIAM ERNEST CARLTON

230 AVY PORTER OFFENHAUSER

231 JAMES R. HARRIS, ET UX

232

220 ABRAHAM BENZAOUEN I, ET UX

221 WILLIE CARL HOBBS, ET UX

222 CHARLES H. BAKER

223 RANDY L. NOBLES, ET UX

224 SUSAN L. HAMBLIN

225 SUSAN L. HAMBLIN

226 CLAUDE P. RULE, ET UX

227 JIN HONG HUANG

117 CROSSROAD PROPRIETARY INVESTMENTS, LLC.

SEPTIC DRAIN FIELD APPROXIMATE LOCATION

SEPTIC TANK

MTL CANOPY

MTL GARAGE

VINEYARD

FLAGPOLE

1.5SFD

1.5SBLD

2SBKD

ISBKD

WOODS

RUINS

24" VINYL

EXISTING R/W

PROP O/H POW & CATV LINES

PROP U/G TEL CONDUIT

PROP O/H POW TEL CATV & FO LINES

PROP U/G POW & CATV LINES

PROP U/G TEL CATV & FO LINES

SR 2249 TARHEEL RD. 22' PAVED ROADWAY

SR 2296 ROSE RD. 22' PAVED ROADWAY

PROJECT REFERENCE NO.	SHEET NO.
U-3422B	UO-17
THIS SHEET CORRESPONDS TO RDY- 19	

UTILITIES BY OTHERS

ALL PROPOSED UTILITY WORK SHOWN ON THIS SHEET WILL BE DONE BY OTHERS. NO PAYMENT WILL BE MADE TO THE CONTRACTOR FOR PROPOSED UTILITY WORK SHOWN ON THIS SHEET.

NAD 83/2011

MATCHLINE SHEET UO-10 -Y5- STA. 14+50.00

MATCHLINE SHEET UO-15A -Y5- STA. 28+50.00

15+00 (-Y5-)

20+00 (-Y5-)

25+00 (-Y5-)

DUKE O/H

DUKE O/H

BRIGHTSPEED U/G

DUKE O/H

DUKE O/H

DUKE/SPECTRUM O/H

BRIGHTSPEED U/G

DUKE/SPECTRUM O/H

DUK TIE TO EXIST. U/G

GRADE TO DRAIN

80.37' 082° E

SR 1112 ROCKFISH RD, 33' PAVED ROADWAY

ABANDONED

REMOVE

REM

BRIGHTSPEED U/G

DUKE/SPECTRUM METRONET O/H

DUKE/SPECTRUM METRONET O/H

BRIGHTSPEED U/G

DUKE/SPECTRUM METRONET O/H

AABANDONED

REVISE PUE

284 DAHLIA L STRATTON ATKINS, RANEY GLENN TURLINGTON

123 CHARLES E. KOONCE, ET AL

243 NIXON TAVAREZ, ET UX

244 CHRISTIAN TABERNACLE OUTREACH MINISTRY

245 DANNY FRANK TERRY, ET UX

140 ELL...

247 ROBERT D. HIGHSMITH

282 DAVID J. LENIHAN

248 DOUGLAS L. HORNE, ET AL

249 CHRISTOPHER J. WALLACE, ET UX

236 ROXIE VENDETTI

237 CUMBERLAND COUNTY BOARD OF EDUCATION

237A TOWN OF HOPE MILLS

238 THOMAS W. FAUCETTE

240 DEMI JONES

241 VICTORY BAPTIST CHURCH, INC.

DEAVER CIRCLE APARTMENTS, LLC

TOWN LIMIT OF HOPE MILLS

TOWN LIMIT OF HOPE MILLS

BASEBALL FIELD

BACK STOP FENCE

SOWER DR 22' PAVED ROADWAY

STONEBRIDGE DR 30' PAVED ROADWAY

BLUEGRASS CT. 22' PAVED ROADWAY

PROJECT REFERENCE NO.	SHEET NO.
U-3422B	UO-17A
THIS SHEET CORRESPONDS TO RDY-19A	

UTILITIES BY OTHERS

ALL PROPOSED UTILITY WORK SHOWN ON THIS SHEET WILL BE DONE BY OTHERS. NO PAYMENT WILL BE MADE TO THE CONTRACTOR FOR PROPOSED UTILITY WORK SHOWN ON THIS SHEET.

NAD 83/2011

MATCHLINE AA SHEET UO-11A

MATCHLINE SHEET UO-17 -Y5- STA. 28+50.00

MATCHLINE SHEET UO-15B -Y5- STA. 42+00.00

DOUGLAS L. HORNE

DOUGLAS L. HORNE, ET AL

THEODORE A. SMITH, ET UX

SAMUEL BREHM

NATHAN BREHM

LANDSTONE DEVELOPMENT, LLC

KISHANA SHANELLE ALLEN

NCDOT FLAGPOLE

KAITLIN O'TOOLE, ET AL

DAT NGUYEN, ET AL

KAITLIN HAINES, ET AL

HERBERT A. FLETCHER, JR. ET UX

BOTTOM-LINE PROPERTY BUYERS, LLC.

LAMAR GILBERT

SOUTH PEAK AT MILLSTONE HOMEOWNERS ASSOCIATION INC

SIAH PECK, ET UX

CHARLES LEIGHTON JACOBS, ET UX

SYEDA M. GAINEY, ET VIR

JANET CLA

GLENN KYLE JOHNSON, JR.

MICHAEL WESLEY STARLING

KENNETH R. DAVIS

C. CICERO MAXWELL, SR. LIVING TRUST

TONY R. TYN

C. HERRIN

FAITH H. BROCK

TOWN LIMIT OF HOPE MILLS

BRIGHTSPEED U/G

DUKE O/H

DUKE/SPECTRUM METRONET O/H

SR 1112 ROCKFISH RD. 22' PAVED ROADWAY

S 80°31'08"E

PROJECT REFERENCE NO.	SHEET NO.
U-3422B	UO-17B
THIS SHEET CORRESPONDS TO RDY-19B	

UTILITIES BY OTHERS

ALL PROPOSED UTILITY WORK SHOWN ON THIS SHEET WILL BE DONE BY OTHERS. NO PAYMENT WILL BE MADE TO THE CONTRACTOR FOR PROPOSED UTILITY WORK SHOWN ON THIS SHEET.

NAD 83/2011

MATCHLINE SHEET UO-17A -Y5- STA. 42+00.00

POT Sta. 48+00.00

45+00 (-45-)

BRIGHTSPEED U/G

S 80° 37' 08.2" E

DUKE/SPECTRUM METRONET O/H

BRIGHTSPEED U/G

TOWN LIMIT OF HOPE MILLS

SR 1112 ROCKFISH RD. 22' PAVED ROADWAY

SR 1112 ROCKFISH ROAD 22' PAVED ROADWAY

TO NC 59 N MAIN ST

TO FAYETTEVILLE

TO PARKTON

RYAN THOMAS BLACKWELL, ET UX

MT. NEBO CHURCH OF GOD

MT. NEBO CHURCH OF GOD

RICHARD MULLIS

HILDEGARD HARRIER

BILLY G. GASKINS SR.

DOVIE MAE HALL

KIRK P. ECKERT

JOHNSON W. HAYES
DORIS C. HAYES

JOHNSON W. HAYES
DORIS C. HAYES

DWAYNE P. MAXWELL

DWAYNE P. MAXWELL

LANNY MORRISON
LINDA MORRISON

LIGHTHOUSE BAPTIST CHURCH

FLAGPOLE

CICERO MAXWELL REALTY COMPANY, INC.

THOMAS TAYLOR
JUDY TAYLOR

KELLY G. SYKES
KARIN M SYKES

MELODY CLARK

PHIL WILLINGHAM
MILDRED WILLINGHAM

JOY C. SANCHEZ
DON D. SANCHEZ

CHRISTOPHER BERRY
TEIZEL E. BERRY

JULIO C. VARON
LUZ V. MANRIQUE

SANDRA TOBIN

JEFFREY LASSITER
SHARON LASSITER

MAIDSTONE DRIVE 26' PAVED ROADWAY

CHARTER DRIVE 23' PAVED ROADWAY

LOVE DRIVE 22' PAVED ROADWAY

COLLIS COURT 22' PAVED ROADWAY