
PROJECT REFERENCE NO.	SHEET NO.
2027CPT.05.05.20321, ETC.	13


PAVEMENT SCHEDULE

C1	1 ½" ASPHALT CONCRETE SURFACE COURSE, TYPE S9.5C AT AN AVERAGE RATE OF 168 LBS. PER SQ. YD.
C2	1½" ASPHALT CONCRETE SURFACE COURSE, TYPE S9.5B AT AN AVERAGE RATE OF 165 LBS. PER SQ. YD.
C3	1" ASPHALT CONCRETE SURFACE COURSE, TYPE S9.5B AT AN AVERAGE RATE OF 110 LBS. PER SQ. YD.
C4	1¼" ASPHALT CONCRETE SURFACE COURSE, TYPE S9.5B AT AN AVERAGE RATE OF 137.5 LBS. PER SQ. YD.
V1	MILL ASPHALT PAVEMENT, 1½" DEPTH
V2	VARIABLE MILLING, 0"-1½" DEPTH
V3	VARIABLE MILLING, 0"-1" DEPTH
S	SHOULDER RECONSTRUCTION
U	EXISTING PAVEMENT

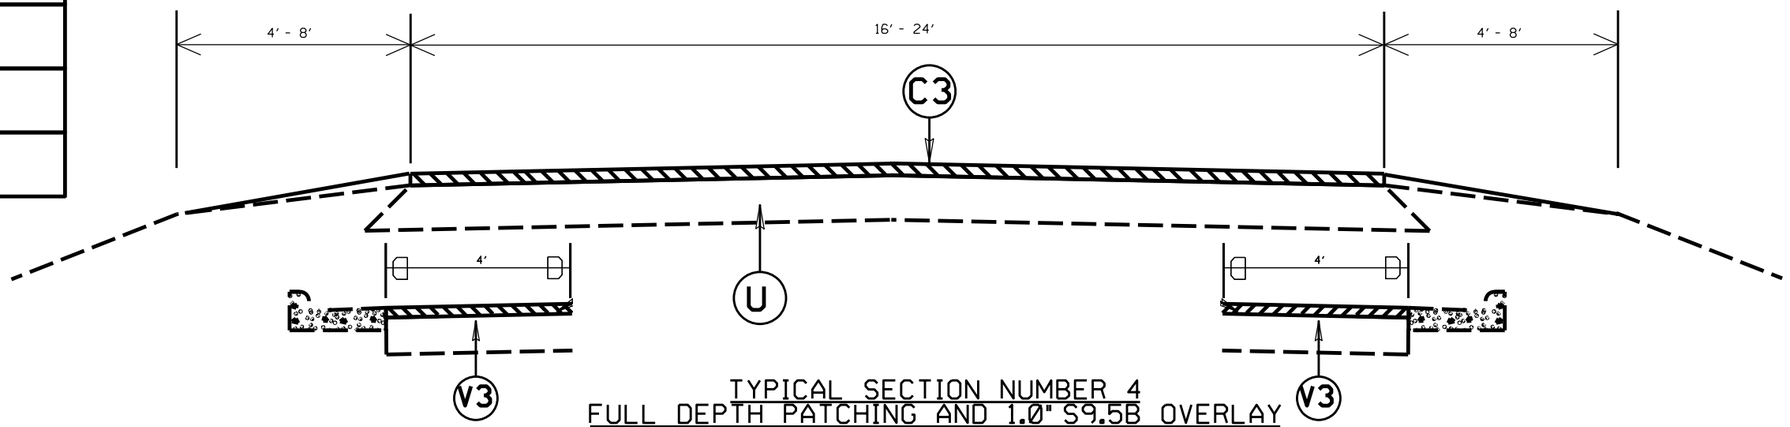

TYPICAL SECTION NUMBER 4
FULL DEPTH PATCHING AND 1.0" S9.5B OVERLAY
MAP NUMBERS 8-27, 29-31

VARIABLE MILLING (V3) REQUIRED AT CURB SECTIONS ON MAPS 27 & 31

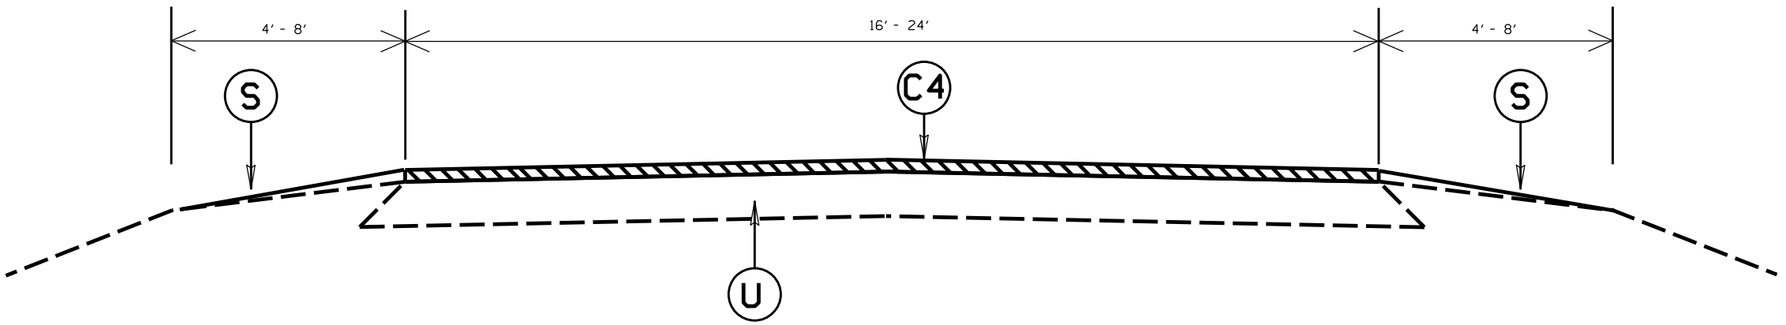

TYPICAL SECTION NUMBER 5
FULL DEPTH PATCHING AND 1.25" S9.5B OVERLAY
MAP NUMBERS 32