
4/17/19

PROJECT REFERENCE NO.	SHEET NO.
R-5711	RW02C-1
Location and Surveys	

wood.

SURVEY CONTROL SHEET

W/ EXISTING CENTERLINE ALIGNMENTS PRIOR TO CONSTRUCTION

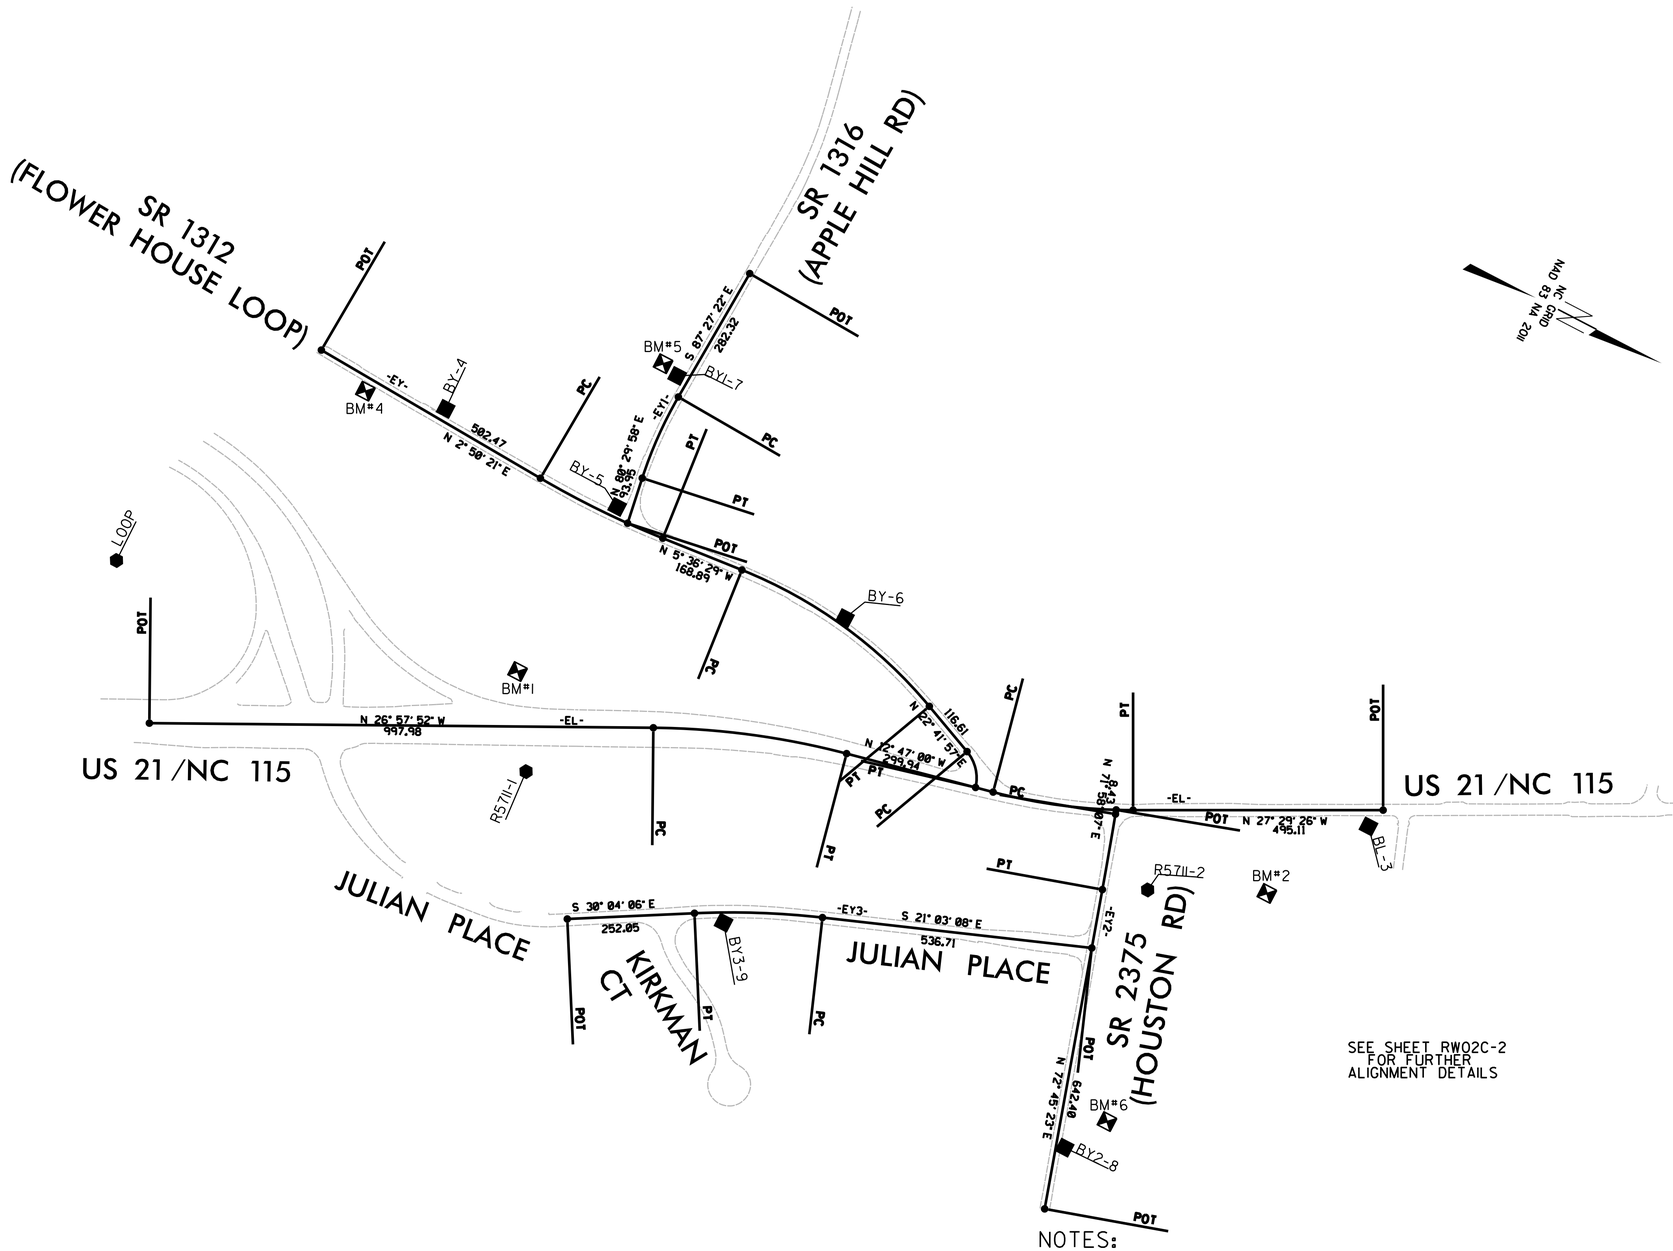

NOTES:

1. PROJECT CONTROL WAS ESTABLISHED USING GNSS, THE GLOBAL NAVIGATION SATELLITE SYSTEM.
2. THE SURVEY CONTROL DATA FOR THIS PROJECT HAS BEEN COMPILED FROM VARIOUS SOURCES. IF FURTHER INFORMATION REGARDING PROJECT CONTROL IS NEEDED, PLEASE CONTACT THE LOCATION AND SURVEYS UNIT.

17-APR-2019 12:05
C:\Projects\5711_FlowerhouseRd_near_US21-I77\LS12-19-011_ROW_Staking\Check_Files\resubmitted\r5711_ls-rw02c-1.dgn
jleffreys AT LS_3146|9