Docusign Envelope ID: 6CE91A6B-C4AF-8A2C-8043-EB0B3938BD23

| TIP NO. | SHEET NO. |
|---|---|
| R-5711 | PMP-03 |


APPROVED: Signed by: Brittany Groome 1E09340E1094484...

DATE: 9/30/2026

SEAL

NORTH CAROLINA PROFESSIONAL SEAL 052936 ENGINEER BRITTANY N. GROOME

**DOCUMENT NOT CONSIDERED FINAL UNLESS ALL SIGNATURES COMPLETED**

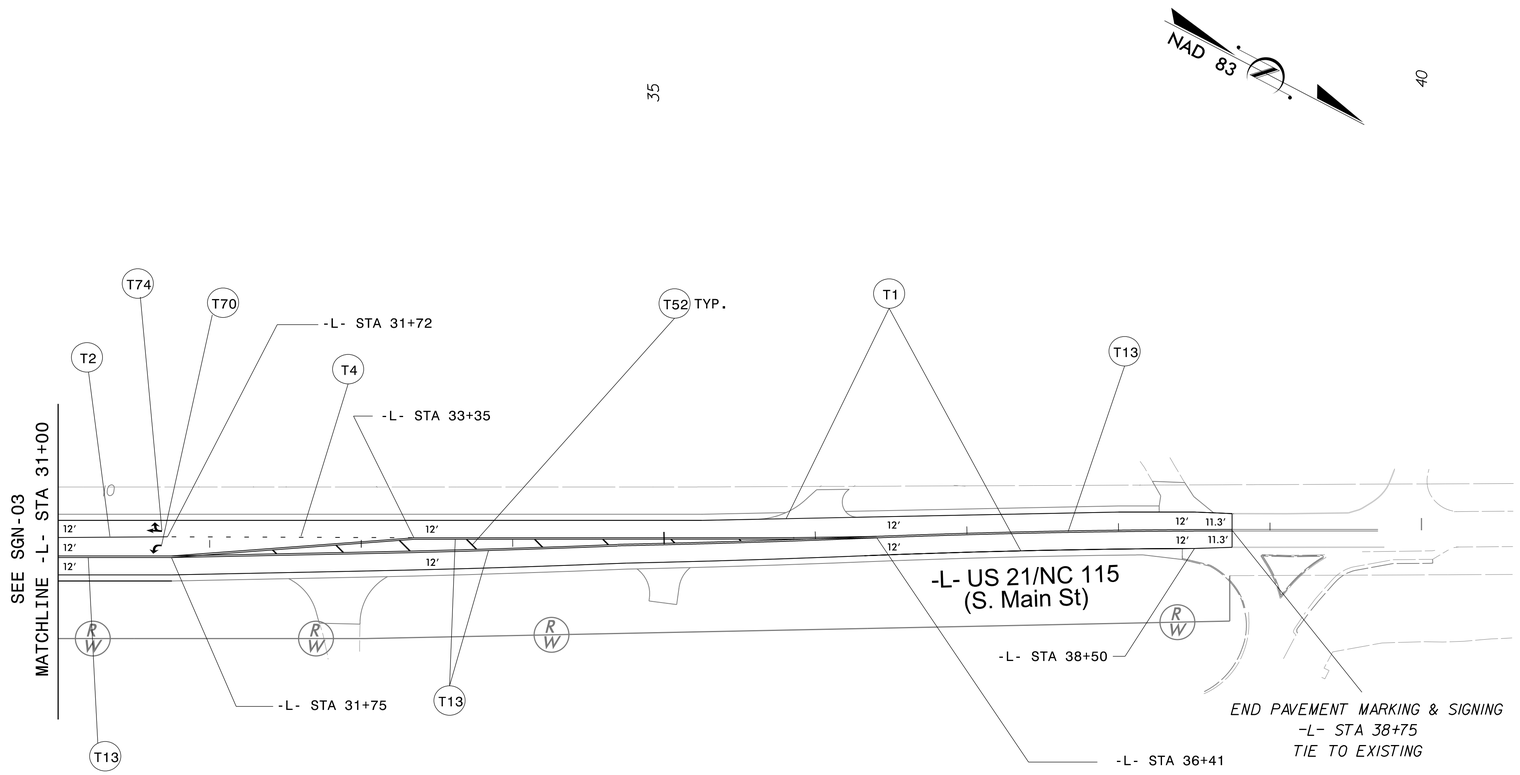


## *THERMOPLASTIC PAVEMENT MARKING SCHEDULE*

| SYMBOL | DESCRIPTION |
|---|---|
| T1 | WHITE EDGELINE (4", 90 MIL) |
| T2 | WHITE SOLID LANE LINE (4", 90 MIL) |
| T4 | 3FT.-9FT./SP WHITE MINISKIP (4", 90 MIL) |
| T13 | YELLOW DOUBLE CENTER LINE (4", 90 MIL) |
| T52 | YELLOW DIAGONAL (12", 90 MIL) |
| T70 | LEFT TURN ARROW (90 MIL) |
| T74 | COMBO RIGHT/STRAIGHT ARROW (90 MIL) |

Plans Prepared By:

DRMP

DRMP, INC.
8210 UNIVERSITY EXECUTIVE PARK DR.
SUITE 220
CHARLOTTE, NC 28262
PHONE: 704-549-4260

NC LICENSE NO. F-1524
www.drmp.com

# PAVEMENT MARKING PLANS

## -L- STA 31+00 TO -L- STA 38+75

9/17/2026
P:\NCDOT\R5711\Traffic\Signing\CADD\Signing Layout Plans\R5711_PMP_04.dgn
User:DWhite