Docusign Envelope ID: 6CE91A6B-C4AF-8A2C-8043-EB0B3938BD23

TIP NO.	SHEET NO.
R-5711	PMP-04


APPROVED: Signed by: Brittany Groome 1E09340E1094484...

DATE: 9/30/2026

SEAL

NORTH CAROLINA PROFESSIONAL SEAL 052936 ENGINEER BRITTANY N. GROOME

DOCUMENT NOT CONSIDERED FINAL UNLESS ALL SIGNATURES COMPLETED

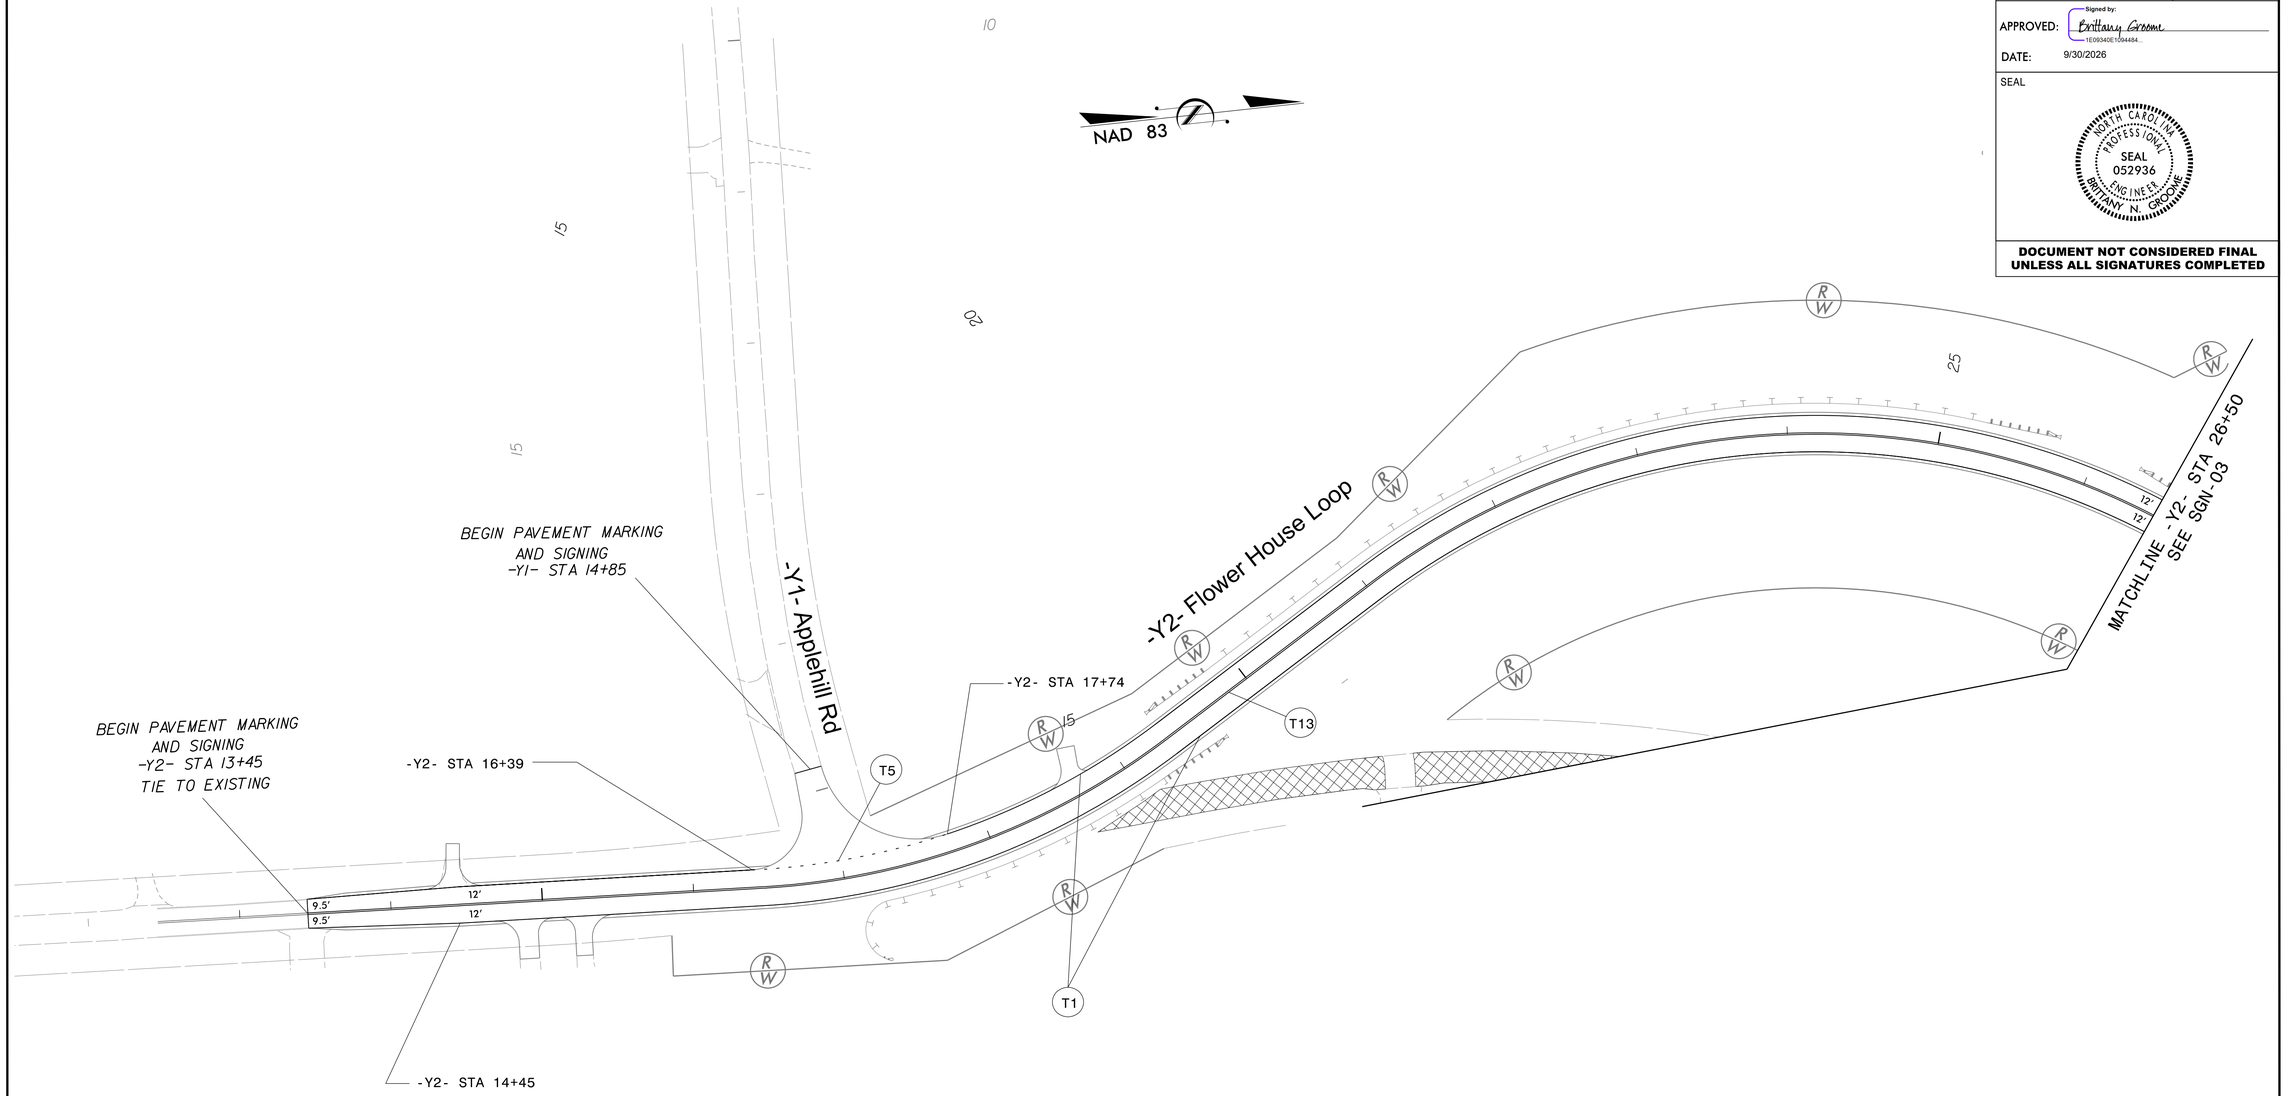

THERMOPLASTIC PAVEMENT MARKING SCHEDULE

SYMBOL	DESCRIPTION
T1	WHITE EDGELINE (4", 90 MIL)
T5	2FT.-6FT./SP WHITE MINISKIP (4", 90 MIL)
T13	YELLOW DOUBLE CENTER LINE (4", 90 MIL)

Plans Prepared By:

DRMP

DRMP, INC.
8210 UNIVERSITY EXECUTIVE PARK DR.
SUITE 220
CHARLOTTE, NC 28262
PHONE: 704-549-4260

NC LICENSE NO. F-1524
www.drmp.com

PAVEMENT MARKING PLANS

-Y1- STA 14+85 TO -Y1- STA 15+60
-Y2- STA 13+45 TO -Y2- STA 26+50

9/17/2026
P:\NCDOT\R5711\Traffic\Signing\CADD\Signing Layout Plans\R5711_PMP_05.dgn
User:DWhite