Docusign Envelope ID: 6CE91A6B-C4AF-8A2C-8043-EB0B3938BD23

| TIP NO. | SHEET NO. |
|---|---|
| R-5711 | SGN-04 |


APPROVED: Signed by: Brittany Groome 1E09340E1094484...

DATE: 9/30/2026

SEAL

NORTH CAROLINA PROFESSIONAL SEAL 052936 ENGINEER BRITTANY N. GROOME

**DOCUMENT NOT CONSIDERED FINAL UNLESS ALL SIGNATURES COMPLETED**

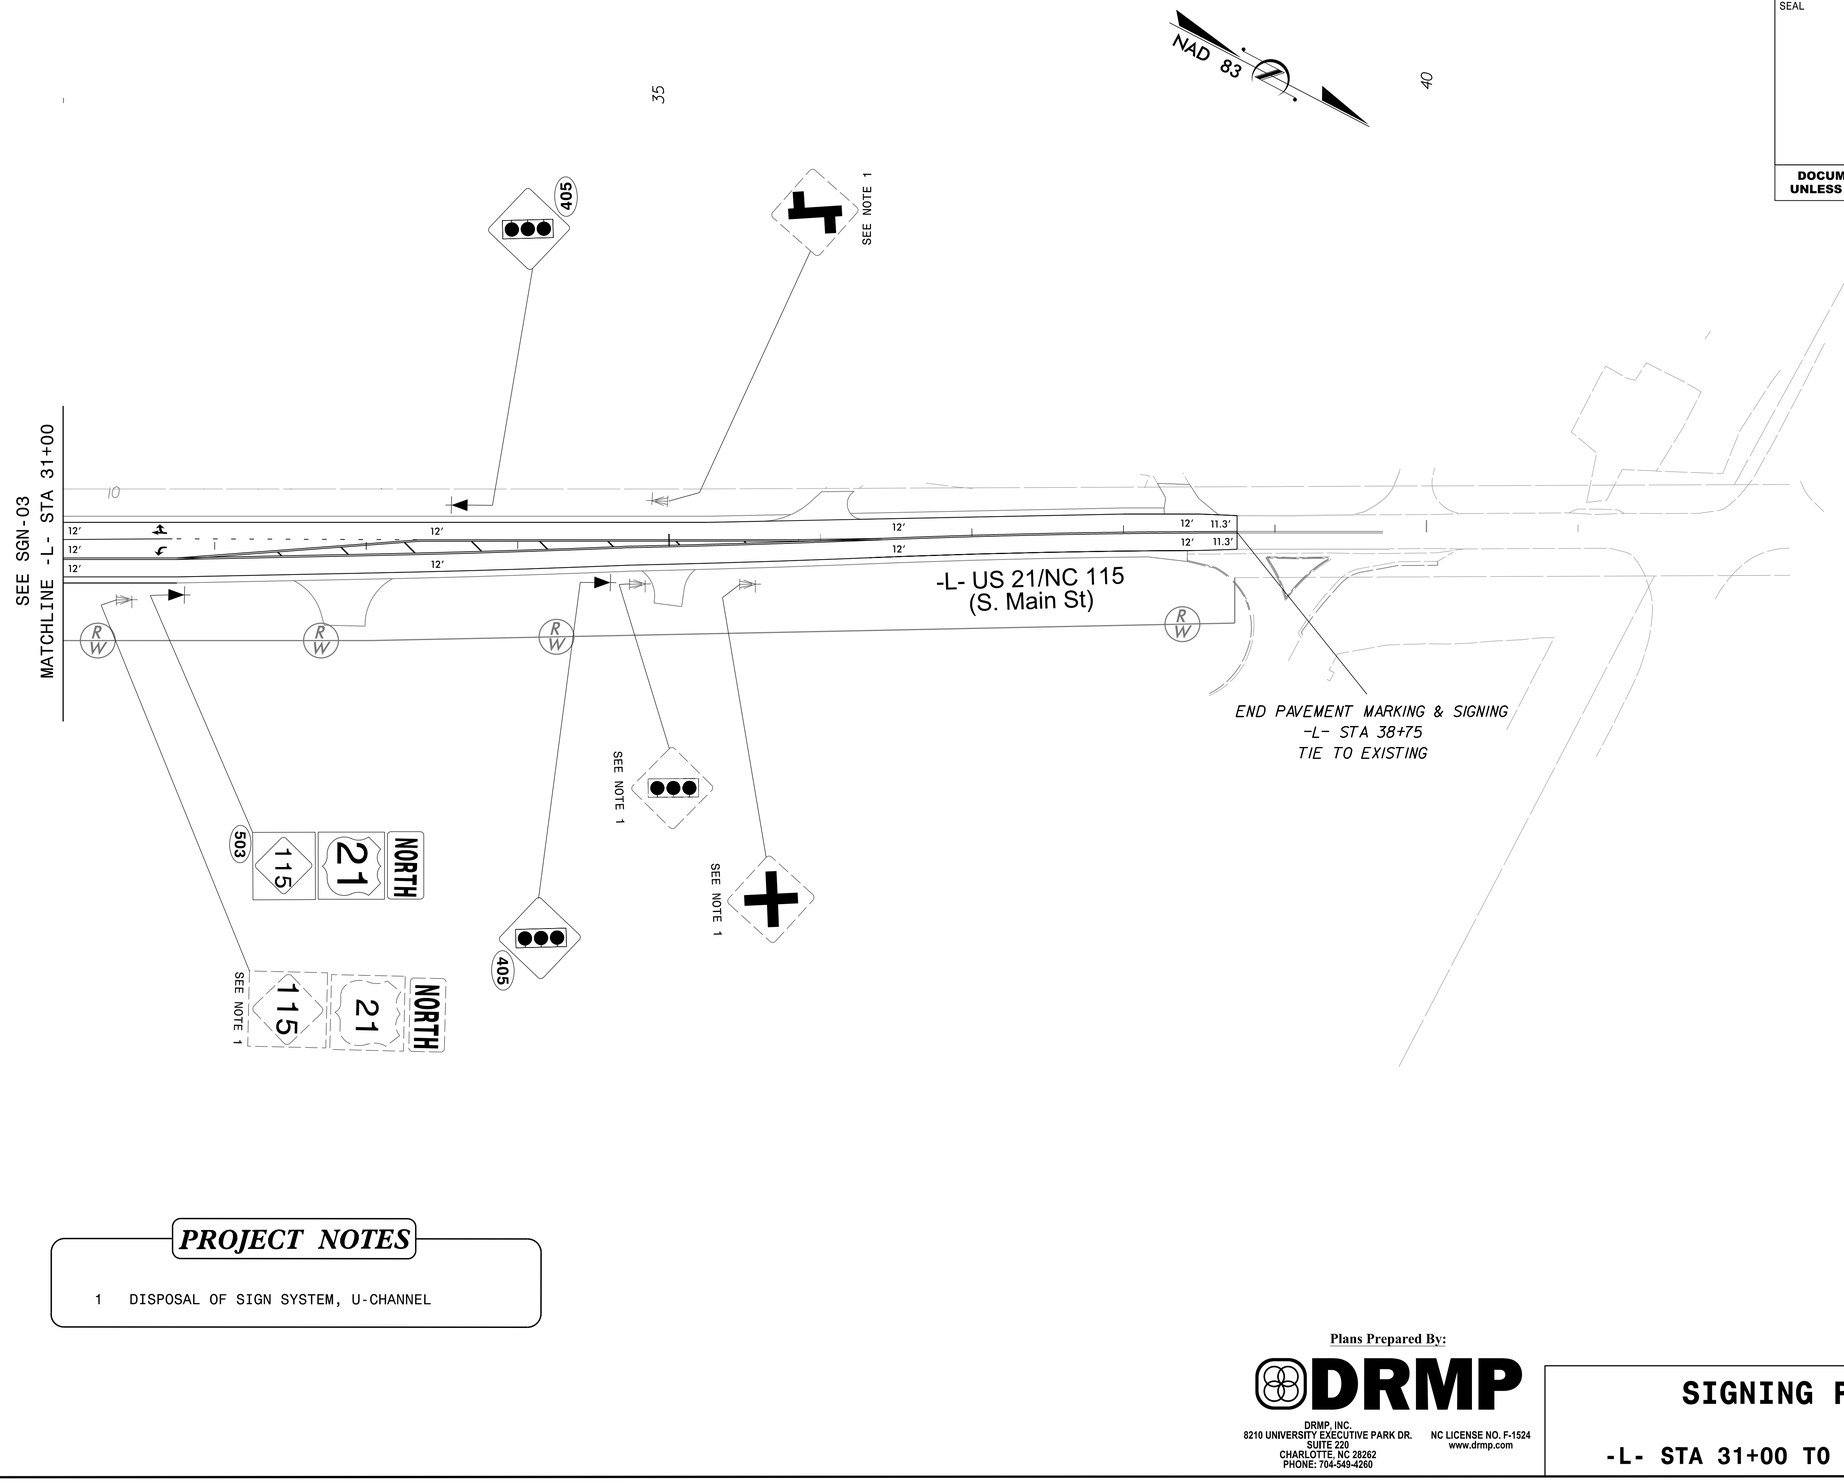


## PROJECT NOTES

1 DISPOSAL OF SIGN SYSTEM, U-CHANNEL

9/17/2026
P:\NCDOT\R5711\Traffic\Signing\CADD\Signing Layout Plans\R5711_SGN_04.dgn
User:DWhite

**Plans Prepared By:**

DRMP

DRMP, INC.
8210 UNIVERSITY EXECUTIVE PARK DR.
SUITE 220
CHARLOTTE, NC 28262
PHONE: 704-549-4260

NC LICENSE NO. F-1524
www.drmp.com

# SIGNING PLANS

## -L- STA 31+00 TO -L- STA 38+75