Docusign Envelope ID: 6CE91A6B-C4AF-8A2C-8043-EB0B3938BD23

TIP NO.	SHEET NO.
R-5711	SGN-05


APPROVED: Signed by: Brittany Groome 1E09340E1094484...

DATE: 9/30/2026

SEAL

NORTH CAROLINA PROFESSIONAL ENGINEER SEAL 052936 BRITTANY N. GROOME

DOCUMENT NOT CONSIDERED FINAL UNLESS ALL SIGNATURES COMPLETED

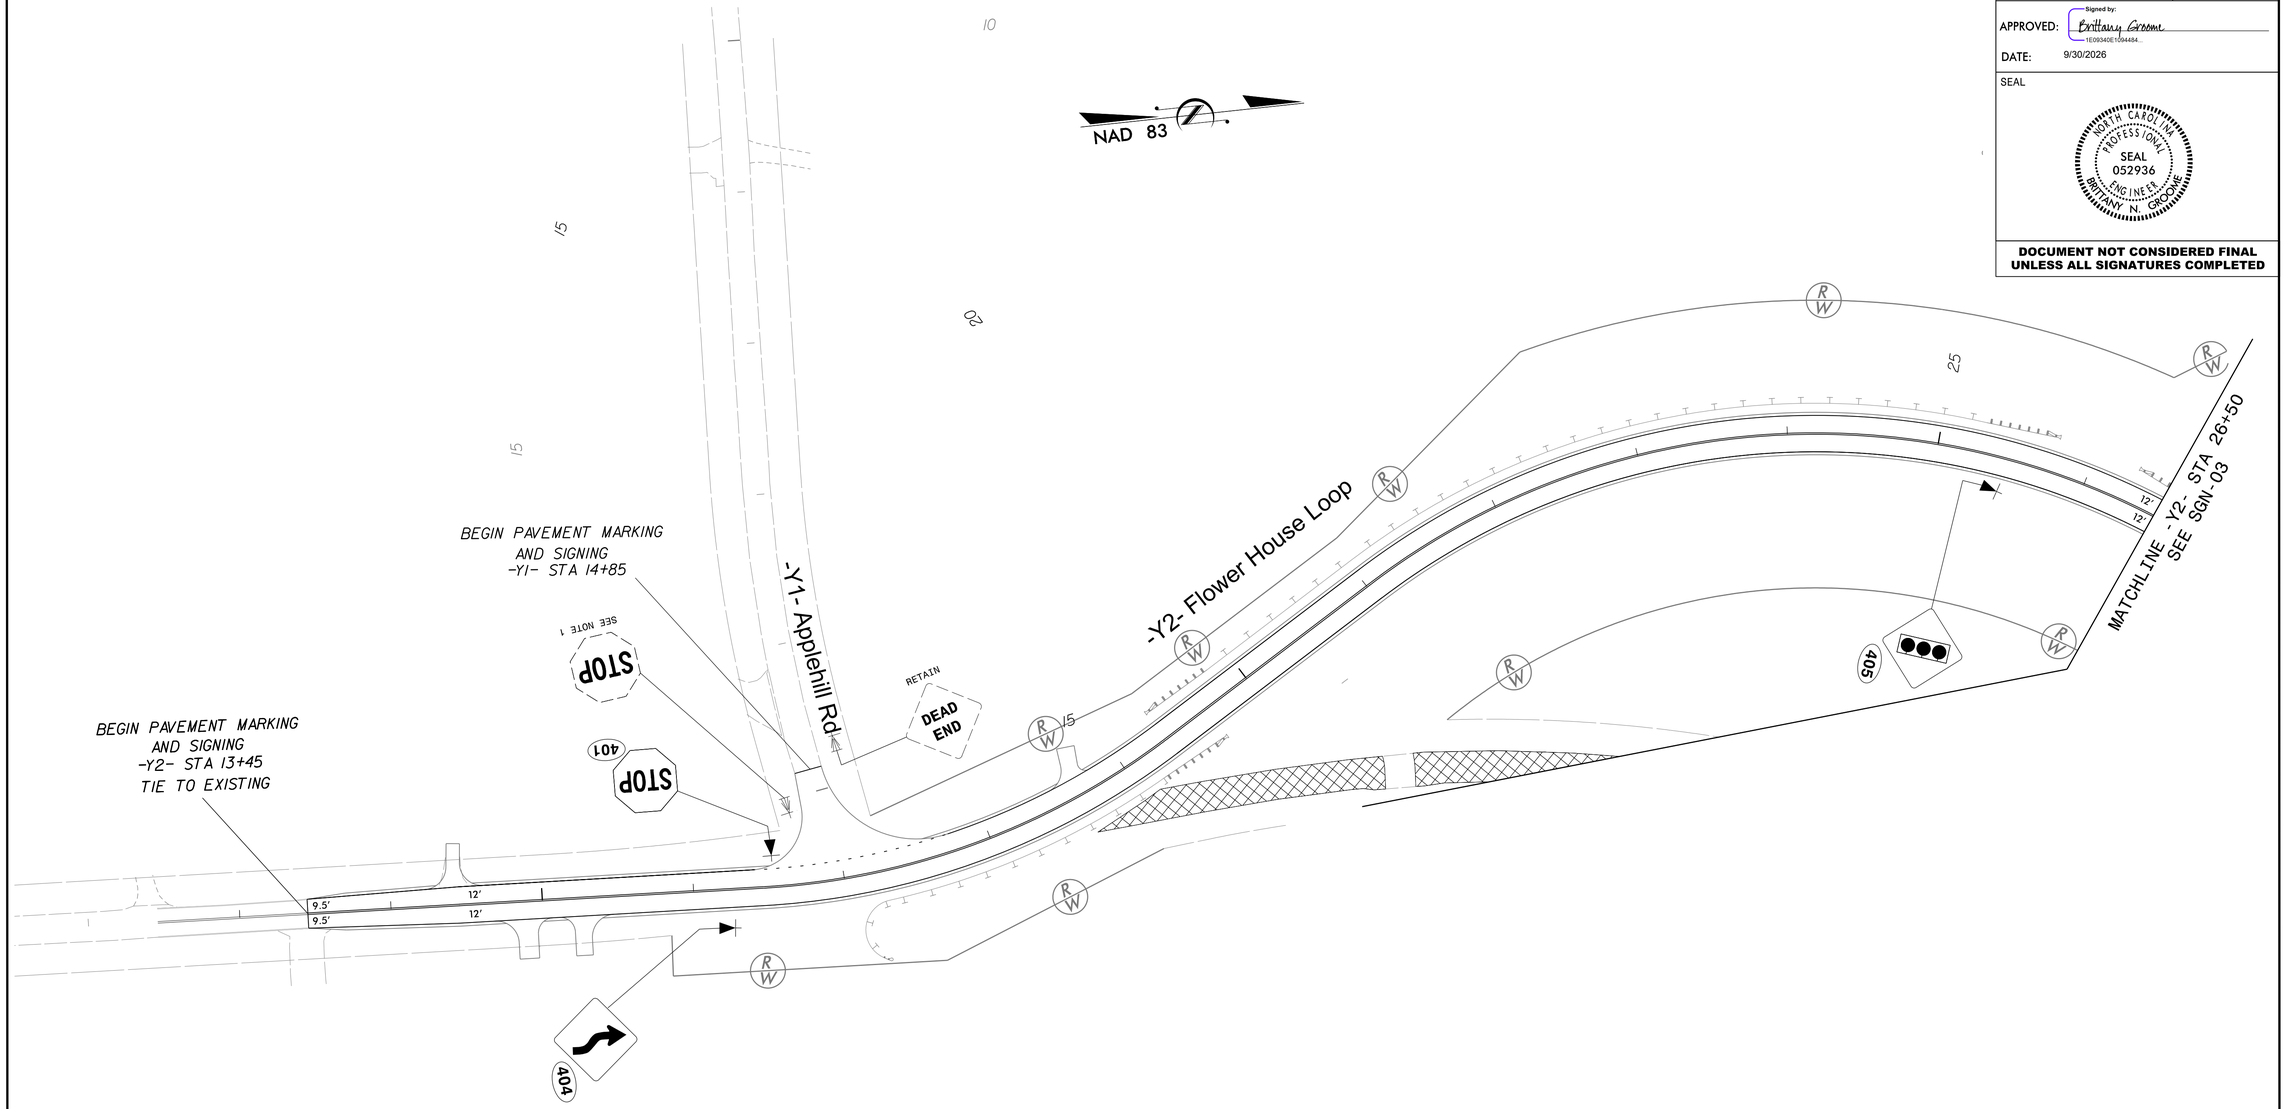

PROJECT NOTES

1 DISPOSAL OF SIGN SYSTEM, U-CHANNEL

Plans Prepared By:

DRMP

DRMP, INC.
8210 UNIVERSITY EXECUTIVE PARK DR.
SUITE 220
CHARLOTTE, NC 28262
PHONE: 704-549-4260

NC LICENSE NO. F-1524
www.drmp.com

SIGNING PLANS

-Y1- STA 14+85 TO -Y1- STA 15+60
-Y2- STA 13+45 TO -Y2- STA 26+50

9/17/2026
P:\NCDOT\R5711\Traffic\Signing\CADD\Signing Layout Plans\R5711_SGN_05.dgn
User:DWhite