TIP PROJECT: R-5711

STATE OF NORTH CAROLINA
DIVISION OF HIGHWAYS

UTILITIES BY OTHERS PLANS
IREDELL COUNTY


T.I.P. NO.	SHEET NO.
R-5711	UO-1

NOTE:
ALL UTILITY WORK SHOWN ON THIS SHEET IS DONE BY OTHERS.
NO PAYMENT WILL BE MADE TO THE CONTRACTOR FOR UTILITY WORK SHOWN ON THIS SHEET.




LOCATION: INTERSECTION IMPROVEMENTS AT US 21 AND SR 1312 (FLOWER HOUSE LOOP)/SR 2375 (HOUSTON ROAD)

TYPE OF WORK: POWER DISTRIBUTION, GAS DISTRIBUTION & TELECOM RELOCATIONS

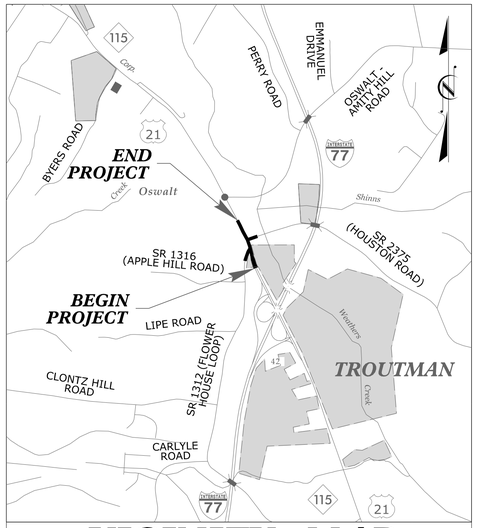

VICINITY MAP


NOT TO SCALE

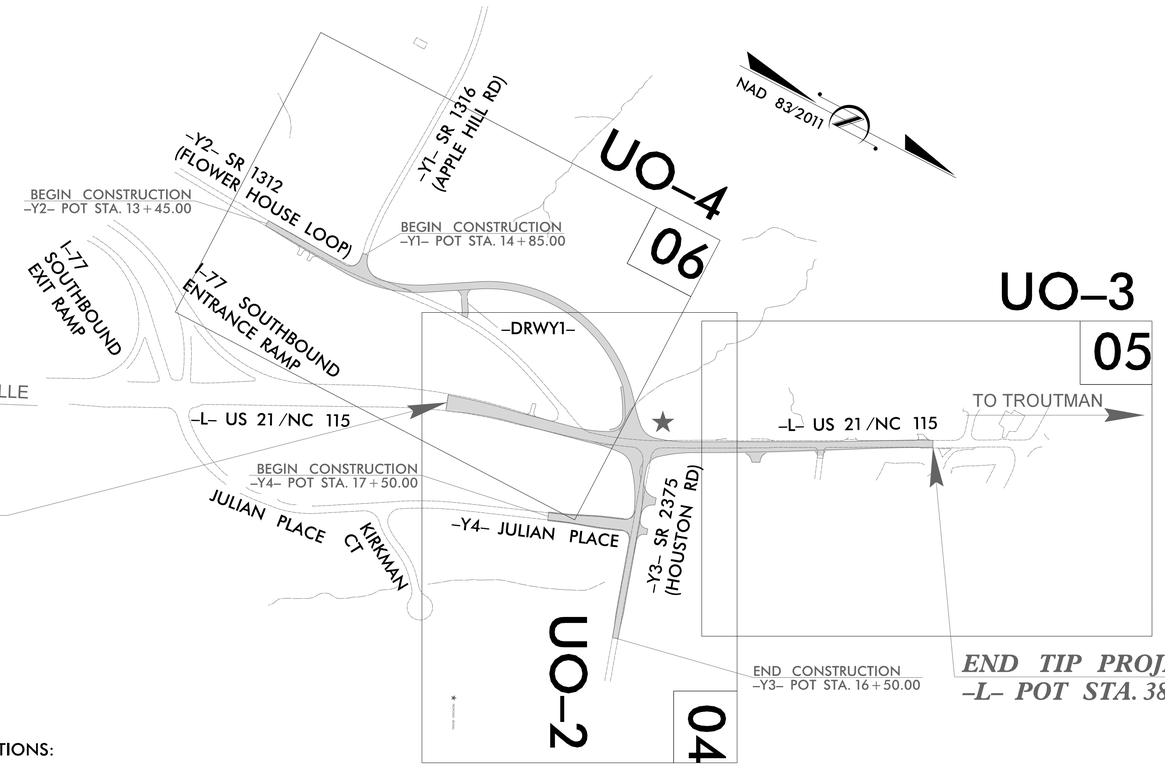

THERE IS NO CONTROL OF ACCESS ON THIS PROJECT.

THIS PROJECT REQUIRES THE FOLLOWING DESIGN EXCEPTIONS:
MIN. HORIZONTAL CURVE RADIUS = 485'

GRAPHIC SCALES

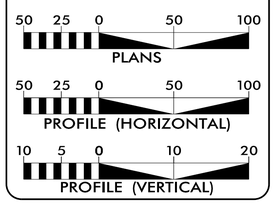

INDEX OF SHEETS

SHEET NO.	DESCRIPTION
UO-1	TITLE SHEET
UO-2 THRU UO-4	UBO PLAN SHEETS

UTILITY OWNERS WITH CONFLICTS

(A) POWER DISTRIBUTION - DUKE ENERGY-PROGRESS
(B) TELECOM - AT&T
(C) TELECOM - SPECTRUM
(D) GAS DISTRIBUTION - ENBRIDGE

PREPARED IN THE OFFICE OF:

HINDE ENGINEERING
License No. C-2639
10020 Monroe Road, Suite 280 Matthews, NC 28105
(704) 814-4407

Clint Stevens, P.E.	UTILITY COORDINATION PROJECT MANAGER
Harris Winters	PROJECT UTILITY COORDINATOR
James Arnold	PROJECT UTILITY DESIGNER

DIVISION OF HIGHWAYS
DIVISION 12
1710 EAST MARION ST.
SHELBY, NC 28151
PHONE (980) 552-4200
FAX (704) 480-5401

Mark Stafford, P.E.	DIVISION ENGINEER
Rodney Gantt	DIVISION CONSTRUCTION ENGR
Bryan Sowell, P.E.	DIVISION PROJECT ENGINEER
Warren Anderson	DIVISION UTILITY ENGINEER


UBO PLANS ARE FOR INFORMATION ONLY AND ARE NOT TO BE USED FOR CONSTRUCTION. ALL PROPOSED RELOCATION INFORMATION SHOWN ON THE UBO PLANS WAS PROVIDED BY 3RD PARTIES. HINDE ENGINEERING, INC. ASSUMES NO RESPONSIBILITY OR LIABILITY FOR THE ACCURACY OR VALIDITY OF 3RD PARTY INFORMATION PROVIDED.

08-JUN-2026 09:07
S:\Server Files\PROJECTS\2015\A2015I004.00_DRMP_R-5711Divi2\Design\Utilities\Engineering\UBO\Proj\R571Il_ut_tsh_U00I_psh.dgn
$$$$$$I\USERNAME$$$$$$

PROJECT REFERENCE NO.	SHEET NO.
R-5711	UO-2
THIS SHEET CORRESPONDS TO RDY-4	

UTILITIES BY OTHERS

NOTE:
ALL UTILITY WORK SHOWN ON THIS SHEET WILL BE DONE BY OTHERS. NO PAYMENT WILL BE MADE TO THE CONTRACTOR FOR UTILITY WORK SHOWN ON THIS SHEET.

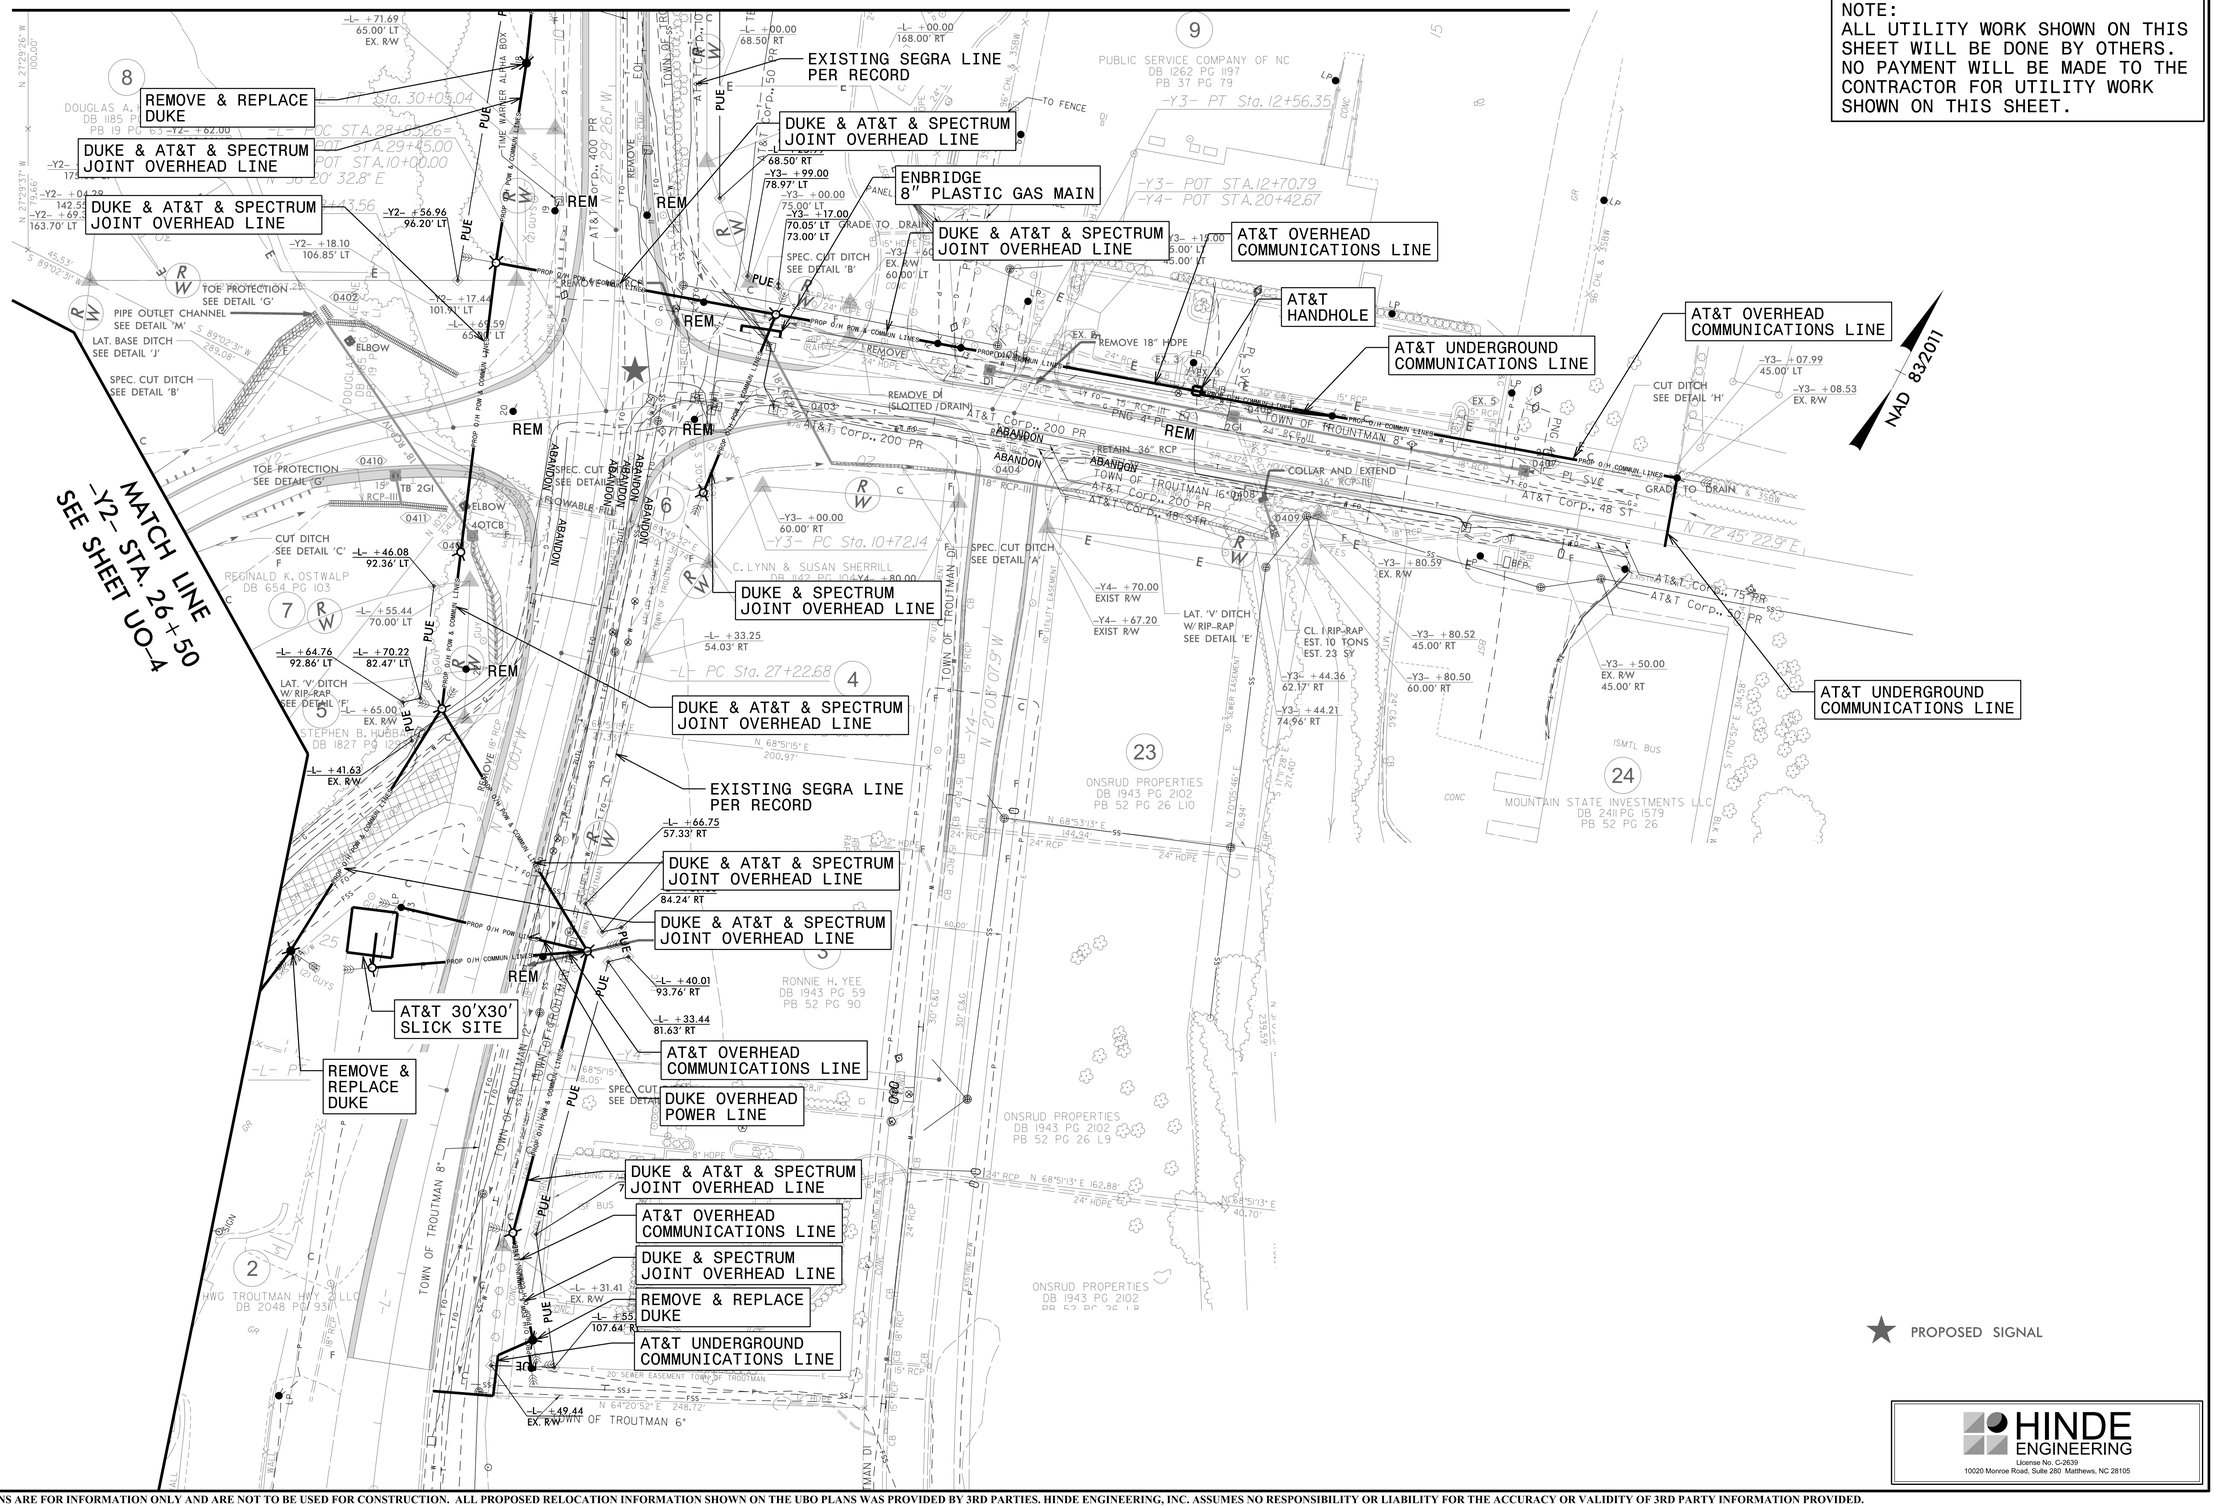

08-JUN-2026 09:07
J:\PROJECTS\2015\A2015004.00_DRMP_R-5711 Div12\Design\Utilities\Engineering\UBO\Proj\R5711_ut_rdy4_U002_psh.dgn
USERNAME = gs

UBO PLANS ARE FOR INFORMATION ONLY AND ARE NOT TO BE USED FOR CONSTRUCTION. ALL PROPOSED RELOCATION INFORMATION SHOWN ON THE UBO PLANS WAS PROVIDED BY 3RD PARTIES. HINDE ENGINEERING, INC. ASSUMES NO RESPONSIBILITY OR LIABILITY FOR THE ACCURACY OR VALIDITY OF 3RD PARTY INFORMATION PROVIDED.

HINDE ENGINEERING
License No. C-2639
10020 Monroe Road, Suite 280 Matthews, NC 28105

PROJECT REFERENCE NO.	SHEET NO.
R-5711	UO-3
THIS SHEET CORRESPONDS TO RDY-5	

UTILITIES BY OTHERS

NOTE:
ALL UTILITY WORK SHOWN ON THIS SHEET WILL BE DONE BY OTHERS. NO PAYMENT WILL BE MADE TO THE CONTRACTOR FOR UTILITY WORK SHOWN ON THIS SHEET.

MATCH LINE –L– STA. 31+50 SEE SHEET UO-2

NAD 83/2011

DUKE & AT&T & SPECTRUM JOINT OVERHEAD LINE

AT&T OVERHEAD COMMUNICATIONS LINE

AT&T OVERHEAD COMMUNICATIONS LINE

AT&T OVERHEAD COMMUNICATIONS LINE

DUKE & AT&T JOINT OVERHEAD LINE

AT&T OVERHEAD COMMUNICATIONS LINE

AT&T UNDERGROUND COMMUNICATIONS LINE

EXISTING POLE NOT SURVEYED PER RECORD

AT&T MANHOLE

AT&T OVERHEAD COMMUNICATIONS LINE

DUKE & AT&T & SPECTRUM JOINT OVERHEAD LINE

ENBRIDGE GAS SERVICE LINE TO BE RELOCATED OR LOWERED

AT&T UNDERGROUND COMMUNICATIONS LINE

ENBRIDGE 8" PLASTIC GAS MAIN

EXISTING SEGRA LINE PER RECORD

END TIP PROJECT R-5711
POT –L– STA. 38+75.00

10 DOUGLAS A. HANELINE DB 901 PG 1356 PB 19 PG 63

12 MOTORSPORTS PROPERTIES INC. DB 1015 PG 697 PB 19 PG 63

14 STEVEN & DIANA ROGERS DB 760 PG 314 PB 19 PG 63 L9

16 RONALD COMPTON DB 777 PG 724 PB 19 PG 63 L10

18 RONALD COMPTON DB 779 PG 331 PB 19 PG 63 L11

25 PRESTIGE OFFICE BUILDING DB 2510 PG 1105 PB 19 PG 63 L12

9 PUBLIC SERVICE COMPANY OF NC DB 1262 PG 1197 PB 57 PG 79

11 TIMELESS CUSTOM GARAGE LLC DB 2301 PG 1104 PB 28 PG 49

13 TIMELESS CUSTOM GARAGE PROPERTIES, LLC DB 2711 PG 2519 PB 28 PG 49 (LOT 1)

15 TOWN & COUNTRY STORAGE TROUTMAN LLC DB 2404 PG 1942 PB 40 PG 110

17 AMITY COMMERCIAL II LLC DB 1729 PG 711 PB 39 PG 4 L5

08-JUN-2026 09:07
C:\Users\$$USERNAME$$\Desktop\PROJECTS\2015\A2015I004.00_DRMP_R-5711 Div12\Design\Utilities\Engineering\UBO\P-rdy\R5711_ut_rdy5_UO03.psh.dgn

UBO PLANS ARE FOR INFORMATION ONLY AND ARE NOT TO BE USED FOR CONSTRUCTION. ALL PROPOSED RELOCATION INFORMATION SHOWN ON THE UBO PLANS WAS PROVIDED BY 3RD PARTIES. HINDE ENGINEERING, INC. ASSUMES NO RESPONSIBILITY OR LIABILITY FOR THE ACCURACY OR VALIDITY OF 3RD PARTY INFORMATION PROVIDED.

HINDE ENGINEERING
License No. C-2639
10020 Monroe Road, Suite 280 Matthews, NC 28105

PROJECT REFERENCE NO.	SHEET NO.
R-5711	UO-4
THIS SHEET CORRESPONDS TO RDY-6	

UTILITIES BY OTHERS

NOTE:
ALL UTILITY WORK SHOWN ON THIS SHEET WILL BE DONE BY OTHERS. NO PAYMENT WILL BE MADE TO THE CONTRACTOR FOR UTILITY WORK SHOWN ON THIS SHEET.

NAD 83/2011

DUKE OVERHEAD POWER LINE
DUKE OVERHEAD POWER LINE
DUKE & AT&T SPECTRUM JOINT OVERHEAD LINE
DUKE & AT&T JOINT OVERHEAD LINE
DUKE & AT&T JOINT OVERHEAD LINE
AT&T & SPECTRUM OVERHEAD COMMUNICATIONS LINE
ENBRIDGE 8" PLASTIC GAS MAIN
REMOVE & REPLACE DUKE
DUKE OVERHEAD POWER LINE
AT&T OVERHEAD COMMUNICATIONS LINE
DUKE & AT&T SPECTRUM JOINT OVERHEAD LINE
REMOVE & REPLACE DUKE
DUKE & AT&T SPECTRUM JOINT OVERHEAD LINE
AT&T UNDERGROUND COMMUNICATIONS LINE
AT&T UNDERGROUND COMMUNICATIONS LINE
DUKE OVERHEAD POWER LINE
DUKE & AT&T & SPECTRUM JOINT OVERHEAD LINE
REMOVE & REPLACE DUKE
DUKE & AT&T & SPECTRUM JOINT OVERHEAD LINE
DUKE & AT&T & SPECTRUM JOINT OVERHEAD LINE

MATCH LINE -Y2- STA. 26+50 SEE SHEET UO-2

HINDE ENGINEERING
License No. C-2639
10020 Monroe Road, Suite 280 Matthews, NC 28105

UBO PLANS ARE FOR INFORMATION ONLY AND ARE NOT TO BE USED FOR CONSTRUCTION. ALL PROPOSED RELOCATION INFORMATION SHOWN ON THE UBO PLANS WAS PROVIDED BY 3RD PARTIES. HINDE ENGINEERING, INC. ASSUMES NO RESPONSIBILITY OR LIABILITY FOR THE ACCURACY OR VALIDITY OF 3RD PARTY INFORMATION PROVIDED.

08-JUN-2026 09:08
C:\USERS\CFRONEFIELD\DESKTOP\PROJECTS\2015\A20151004.00_DRMP_R-5711 D:v12\Design\Utilities\Engineering\UBO\Proj\R5711_ut_rdy6_U004_psh.dgn