
WBS ELEMENT	SHEET NO.
2027CPT.08.02.10531 2027CPT.08.02.20531	13

BRIDGE DETAILS

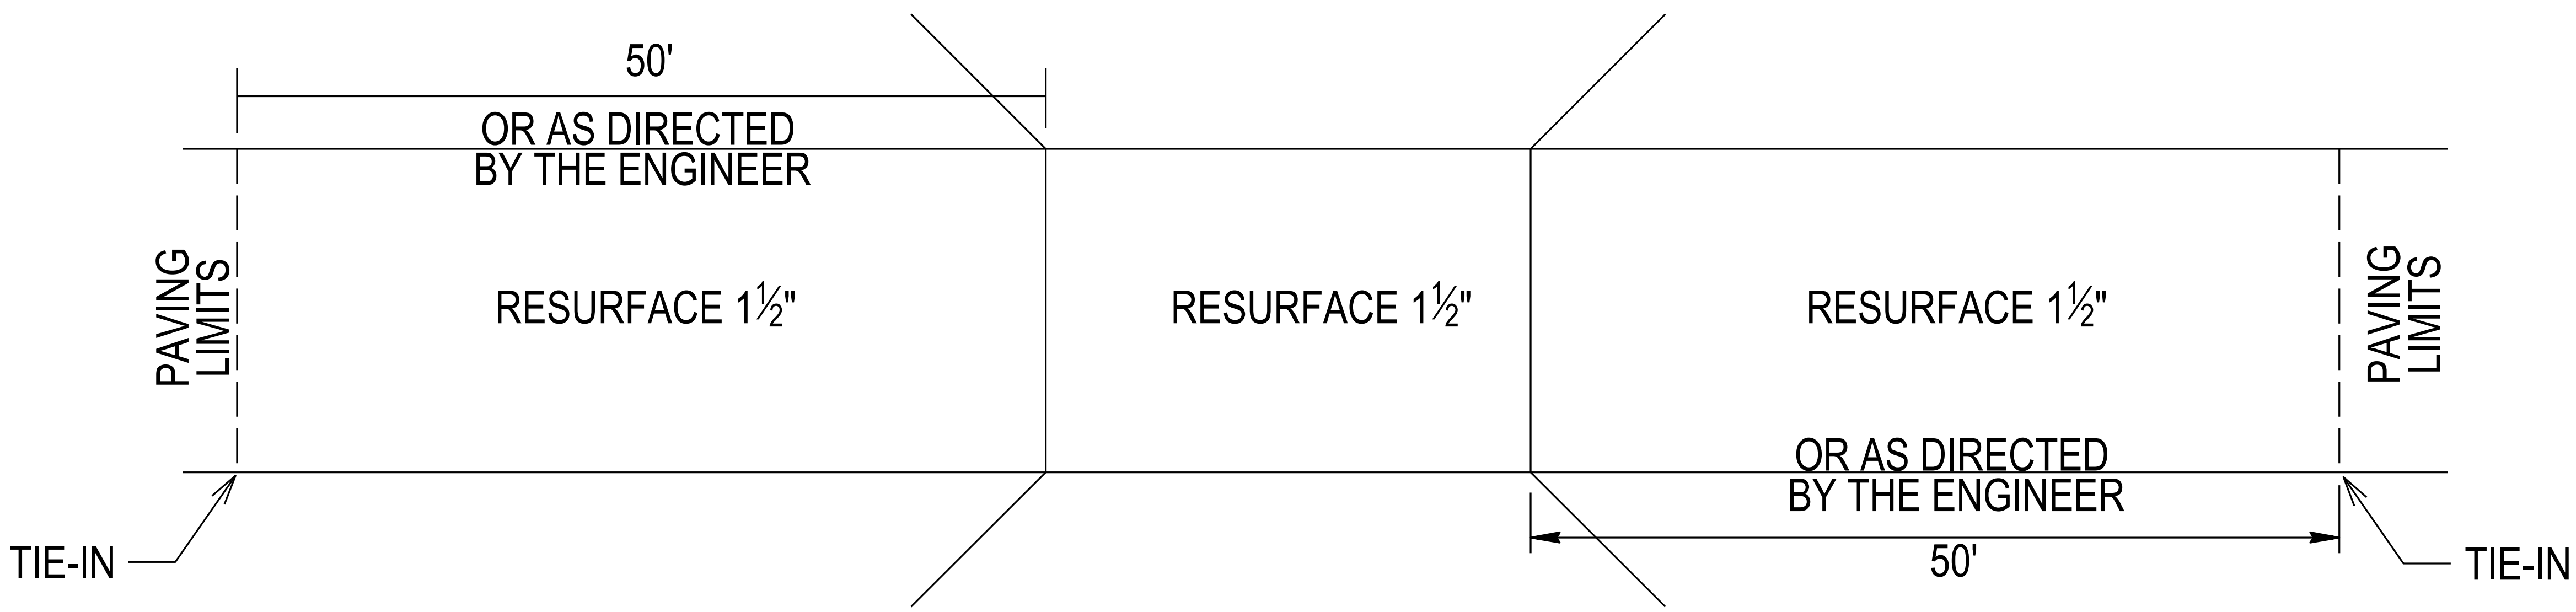

BRIDGE DRAWING FOR
MAP # 7 SR 1305 HENLEY ROAD

BRIDGE NOTES:

DO NOT FILL IN DRAIN HOLES
WHEN RESURFACING.

$$$$$SYSTIME$$$$$
$$$$$$$$$DGN$$$$$$$$$$$$$$$$$$$$$$$$
$$$$USERNAME$$$$