

PROJECT REFERENCE NO.	SHEET NO.
2027CPT.05.08.10921 etc.	20


See Table 1 within Rumble Strip Policy for Design Guidance

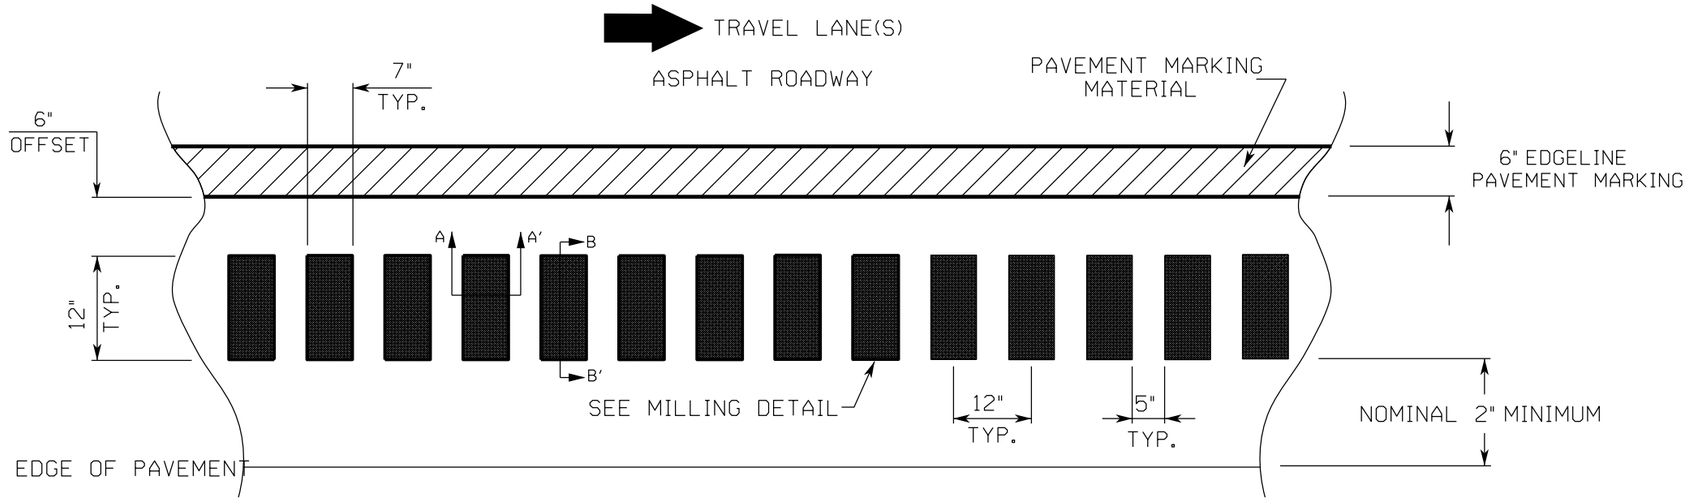

MILLING DETAIL:

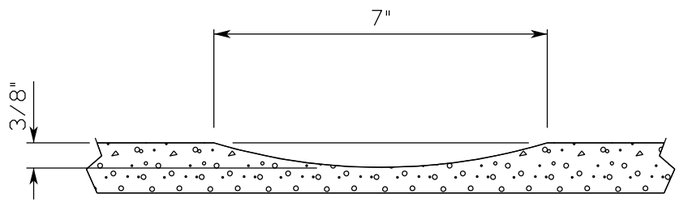

SECTION A-A'

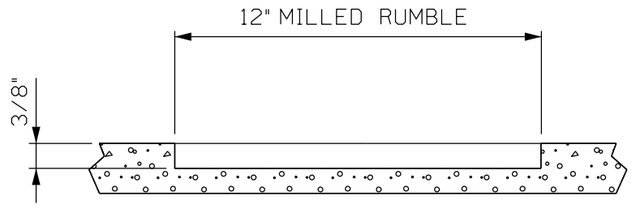

SECTION B-B'

REFERENCE DRAWING ID: Trad.Strip

STATE OF NORTH CAROLINA
DEPT. OF TRANSPORTATION
DIVISION OF HIGHWAYS
RALEIGH, N.C.

ROADWAY DETAIL DRAWING FOR RUMBLE STRIPS / STRIPES TRADITIONAL SHOULDER RUMBLE STRIP

SHEET 1 OF 9

Signed by:
Benjamin Lowry
1574E192203B45D...

10/26/2026

NORTH CAROLINA PROFESSIONAL SEAL 052544 ENGINEER BENJAMIN LOWRY

CONTRACTS STANDARDS AND DEVELOPMENT UNIT
Office 919-707-8950 FAX 919-250-4119

SEE TITLE BLOCK

ORIGINAL BY: C. SIMPSON DATE: 04-24-2025
MODIFIED BY: DATE:
CHECKED BY: DATE:
FILE SPEC.: