


09/08/99

5/29/2019
R:\Hydraulics\PERMITS_Environmental\Drawings\4B\R-2577A_HYD.tsh.dgn

TIP PROJECT: R-2577A

CONTRACT:

See Sheet 1-B For Conventional Symbols

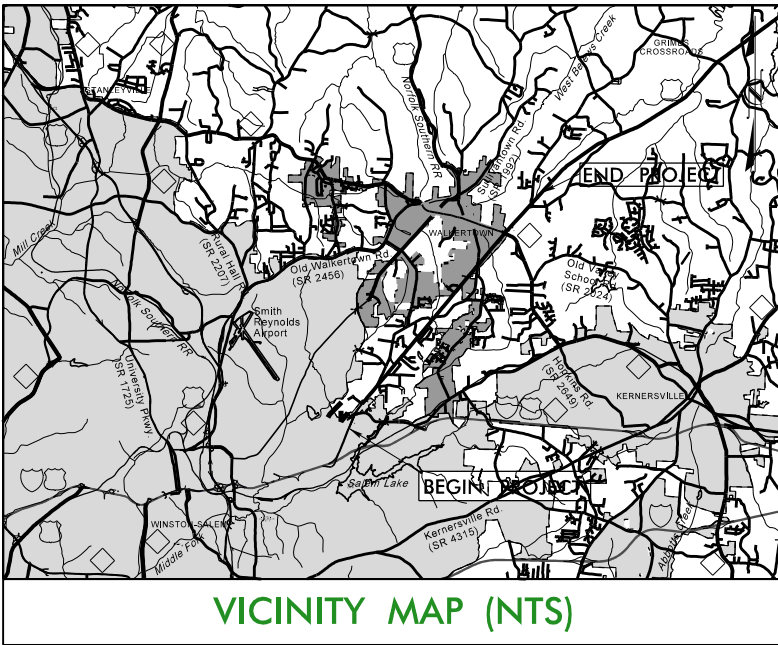

VICINITY MAP (NTS)

STATE OF NORTH CAROLINA
DIVISION OF HIGHWAYS



FORSYTH COUNTY

LOCATION: US 158 (REIDSVILLE RD.) FROM NORTH OF
US 421 /I-40 BUS. TO SR 1965 (BELEWS CREEK RD.)

TYPE OF WORK: GRADING, PAVING, WIDENING, DRAINAGE,
CULVERTS, SIGNING, STRUCTURES, RETAINING WALL,
SIGNALS, & UTILITIES

**4B INTERAGENCY
CONCURRENCE POINT SET**


STATE	STATE PROJECT REFERENCE NO.	SHEET NO.	TOTAL SHEETS
N.C.	R-2577A	1	
STATE PROJ. NO.	F.A. PROJ. NO.	DESCRIPTION	
37405.1.2	N/A	PE	

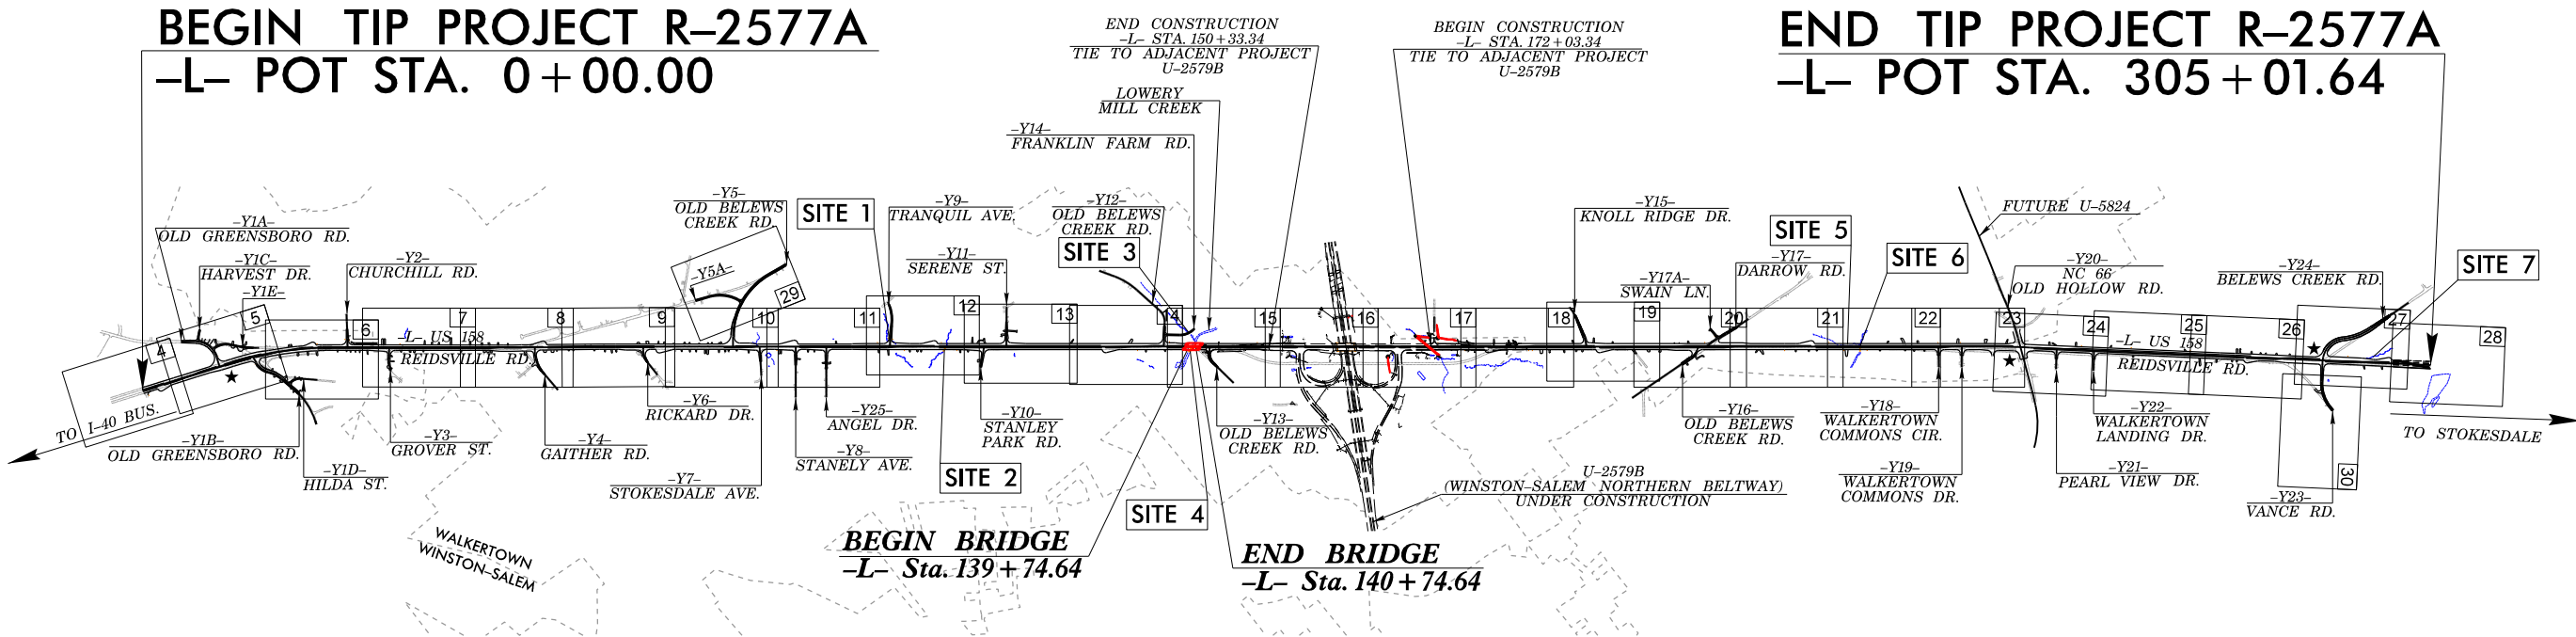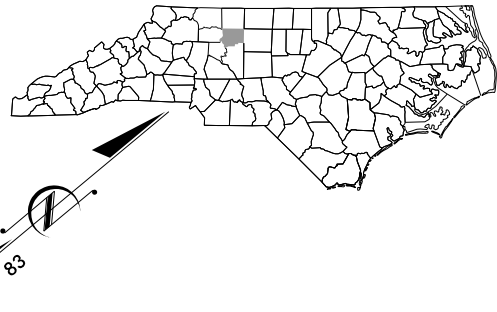

- NOTES:
1. A PORTION OF THIS PROJECT IS WITHIN THE MUNICIPAL BOUNDARIES OF THE CITY OF WINSTON-SALEM AND WALKERTOWN.
 2. CLEARING ON THIS PROJECT SHALL BE PERFORMED TO THE LIMITS ESTABLISHED BY METHOD
 3. THIS PROJECT HAS PARTIAL CONTROL OF ACCESS WITH FULL CONTROL OF ACCESS AT POINTS AS SHOWN ON PLANS.

★ PROPOSED TRAFFIC SIGNAL

INCOMPLETE PLANS
DO NOT USE FOR R/W ACQUISITION
DOCUMENT NOT CONSIDERED FINAL
UNLESS ALL SIGNATURES COMPLETED

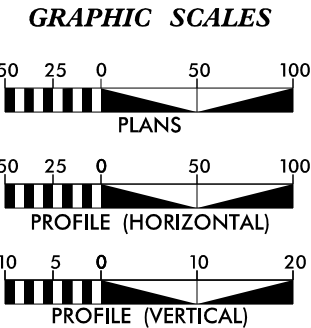

DESIGN DATA

ADT 2017 = 23,600
ADT 2040 = 35,000
V = 50 MPH
K = 8%
D = 60%
T = 14%
* TTST = 8% DUAL = 6%
FUNC CLASS = ARTERIAL
STATEWIDE TIER

PROJECT LENGTH

LENGTH ROADWAY TIP PROJECT R-2577A..... 5.758 miles
LENGTH STRUCTURE TIP PROJECT R-2577A..... 0.019 miles
TOTAL LENGTH OF PROJECT R-2577A..... 5.777 miles

PLANS PREPARED BY:
RK&K
RUMMEL, KLEPPER & KAHL, LLP
900 RIDGEFIELD DRIVE, SUITE 350
RALEIGH, NORTH CAROLINA 27609
NC LICENSE NO. F-0112
1-888-521-4455 OR 919-878-9560

FOR NORTH CAROLINA DEPARTMENT OF TRANSPORTATION

2018 STANDARD SPECIFICATIONS

RIGHT OF WAY DATE: October 21, 2019

LETTING DATE: October 19, 2021

NCDOT CONTACT: Connie James, PE
DIVISION 9

Anthony A. Houser, PE
PROJECT ENGINEER


Cathy S. Houser, PE
PROJECT DESIGN ENGINEER

HYDRAULICS ENGINEER






P.E.

ROADWAY DESIGN ENGINEER

P.E.

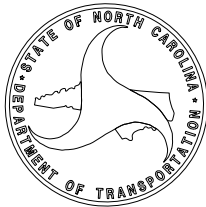


PAVEMENT SCHEDULE			
PRELIMINARY PAVEMENT DESIGN			
C1	PROP. APPROX. 2½" ASPHALT CONCRETE SURFACE COURSE, TYPE S9.5B, AT AN AVERAGE RATE OF 275 LBS. PER SQ. YD.	E1	PROP. APPROX. 4" ASPHALT CONCRETE BASE COURSE, TYPE B25.0C, AT AN AVERAGE RATE OF 456 LBS. PER SQ. YD.
C2	PROP. APPROX. 3" ASPHALT CONCRETE SURFACE COURSE, TYPE S9.5B, AT AN AVERAGE RATE OF 165 LBS. PER SQ. YD. IN EACH OF TWO LAYERS.	E2	PROP. APPROX. 5½". DEPTH ASPHALT CONCRETE BASE COURSE, TYPE B25.0C, AT AN AVERAGE RATE OF 627 LBS. PER SQ. YD.
C3	PROP. VAR. DEPTH ASPHALT CONCRETE SURFACE COURSE, TYPE S9.5B, AT AN AVERAGE RATE OF 110 LBS. PER SQ. YD. PER 1" DEPTH, TO BE PLACED IN LAYERS NOT LESS THAN 1½" IN DEPTH OR GREATER THAN 2" IN DEPTH.	E3	PROP. APPROX. 6". DEPTH ASPHALT CONCRETE BASE COURSE, TYPE B25.0C, AT AN AVERAGE RATE OF 342 LBS. PER SQ. YD. IN EACH OF TWO LAYERS.
C4	PROP. APPROX. 1½" ASPHALT CONCRETE SURFACE COURSE, TYPE S9.5C, AT AN AVERAGE RATE OF 168 LBS. PER SQ. YD.	E4	PROP. APPROX. 6½". DEPTH ASPHALT CONCRETE BASE COURSE, TYPE B25.0C, AT AN AVERAGE RATE OF 370.5 LBS. PER SQ. YD. IN EACH OF TWO LAYERS.
C5	PROP. APPROX. 3" ASPHALT CONCRETE SURFACE COURSE, TYPE S9.5C, AT AN AVERAGE RATE OF 168 LBS. PER SQ. YD. IN EACH OF TWO LAYERS.	E5	PROP. VAR. DEPTH ASPHALT CONCRETE BASE COURSE, TYPE B25.0B, AT AN AVERAGE RATE OF 114 LBS. PER SQ. YD. PER 1" DEPTH, TO BE PLACED IN LAYERS NOT LESS THAN 3" IN DEPTH OR GREATER THAN 5½" IN DEPTH.
C6	PROP. VAR. DEPTH ASPHALT CONCRETE SURFACE COURSE, TYPE S9.5C, AT AN AVERAGE RATE OF 112 LBS. PER SQ. YD. PER 1" DEPTH, TO BE PLACED IN LAYERS NOT LESS THAN 1½" IN DEPTH OR GREATER THAN 2" IN DEPTH.	R1	2'-6" CURB & GUTTER
D1	PROP. APPROX. 2½" ASPHALT CONCRETE INTERMEDIATE COURSE, TYPE I19.0C, AT AN AVERAGE RATE OF 285 LBS. PER SQ. YD.	R2	1'-6" CURB & GUTTER
D2	PROP. APPROX. 4" ASPHALT CONCRETE INTERMEDIATE COURSE, TYPE I19.0C, AT AN AVERAGE RATE OF 456 LBS. PER SQ. YD.	T	EARTH MATERIAL
D3	PROP. VAR. DEPTH ASPHALT CONCRETE INTERMEDIATE COURSE, TYPE I19.0C, AT AN AVERAGE RATE OF 114 LBS. PER SQ. YD. PER 1" DEPTH, TO BE PLACED IN LAYERS NOT LESS THAN 2½" IN DEPTH OR GREATER THAN 4" IN DEPTH.	U	EXISTING PAVEMENT
NOTE: PAVEMENT EDGE SLOPES ARE 1:1 UNLESS SHOWN OTHERWISE. SEE PLANS FOR LOCATION OF CONCRETE ISLANDS.		W	WEDGING

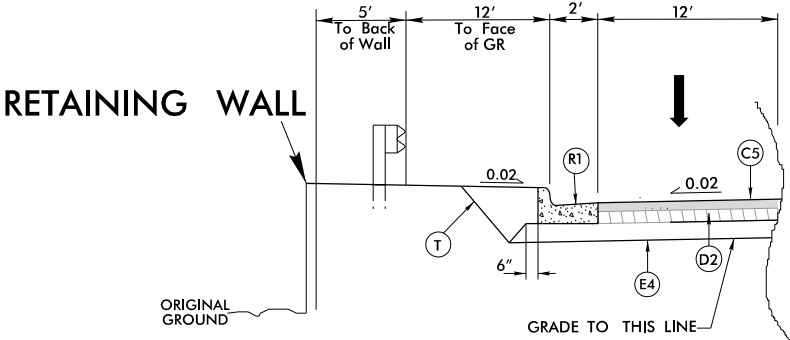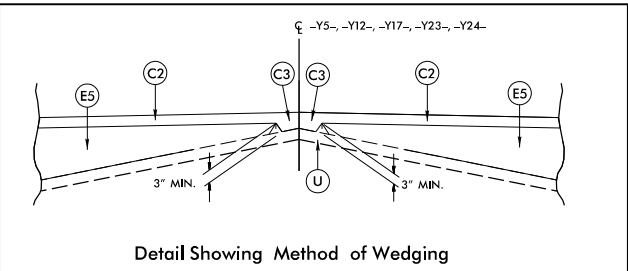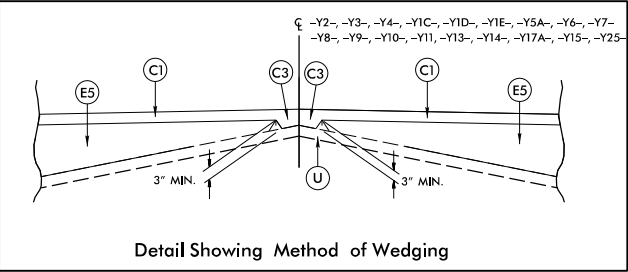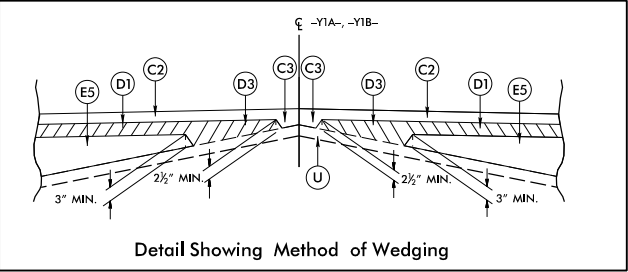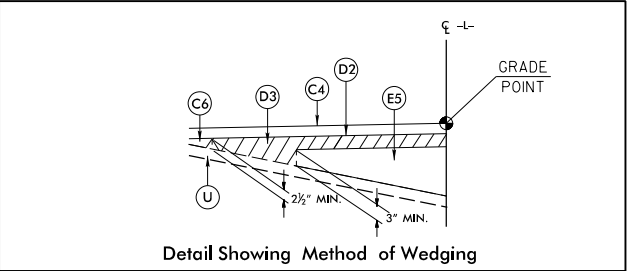


INSET A
-L- LT. STA. 23+43.46 TO STA. 32+00.00

PROJECT REFERENCE NO.	SHEET NO.
R-2577A	2A-1
ROADWAY DESIGN ENGINEER	PAVEMENT DESIGN ENGINEER
INCOMPLETE PLANS DO NOT USE FOR R/W ACQUISITION	
DOCUMENT NOT CONSIDERED FINAL UNLESS ALL SIGNATURES COMPLETED	


PAVEMENT SCHEDULE PREL. PAVEMENT DESIGN	
C1	2½" TYPE S9.5B
C2	3" TYPE S9.5B
C3	VAR. TYPE S9.5B
C4	1½" TYPE S9.5C
C5	3" TYPE S9.5C
C6	VAR. TYPE S9.5C
D1	2½" TYPE I19.0C
D2	4" TYPE I19.0C
D3	VAR. TYPE I19.0C
E1	4" TYPE B25.0C
E2	5½" TYPE B25.0C
E3	6" TYPE B25.0C
E4	6½" TYPE B25.0C
R1	2'-6" C & G
R2	1'-6" C & G
T	EARTH MATERIAL
U	EXIST. PAVEMENT
W	WEDGING

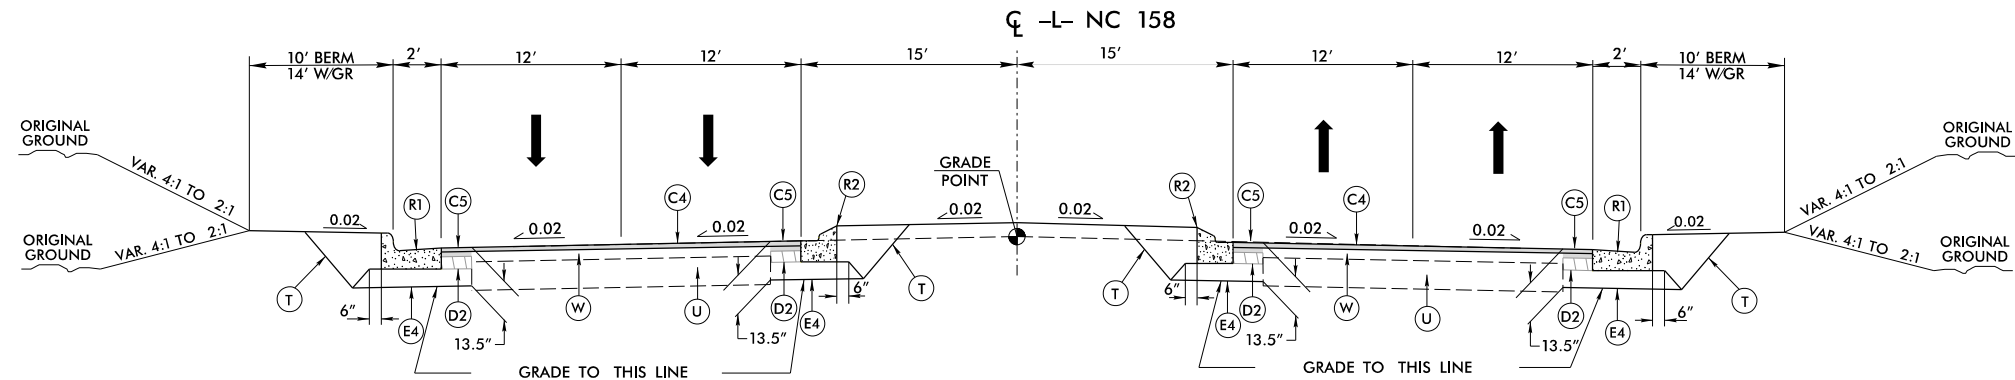

TYPICAL SECTION NO. 1

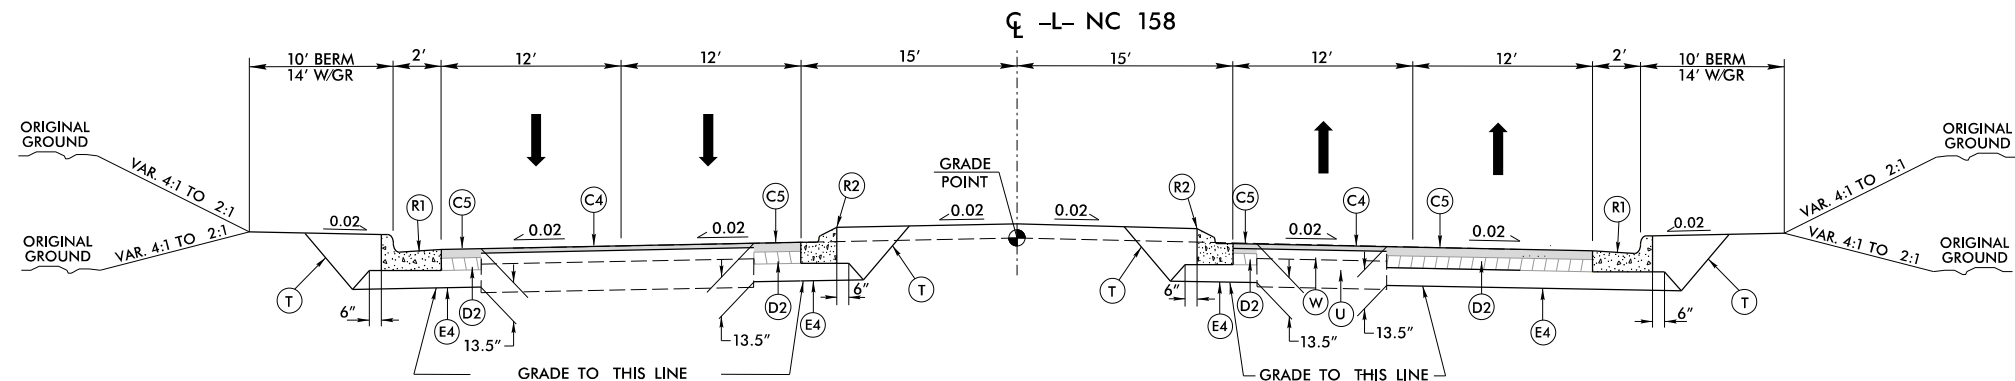

TYPICAL SECTION NO. 2

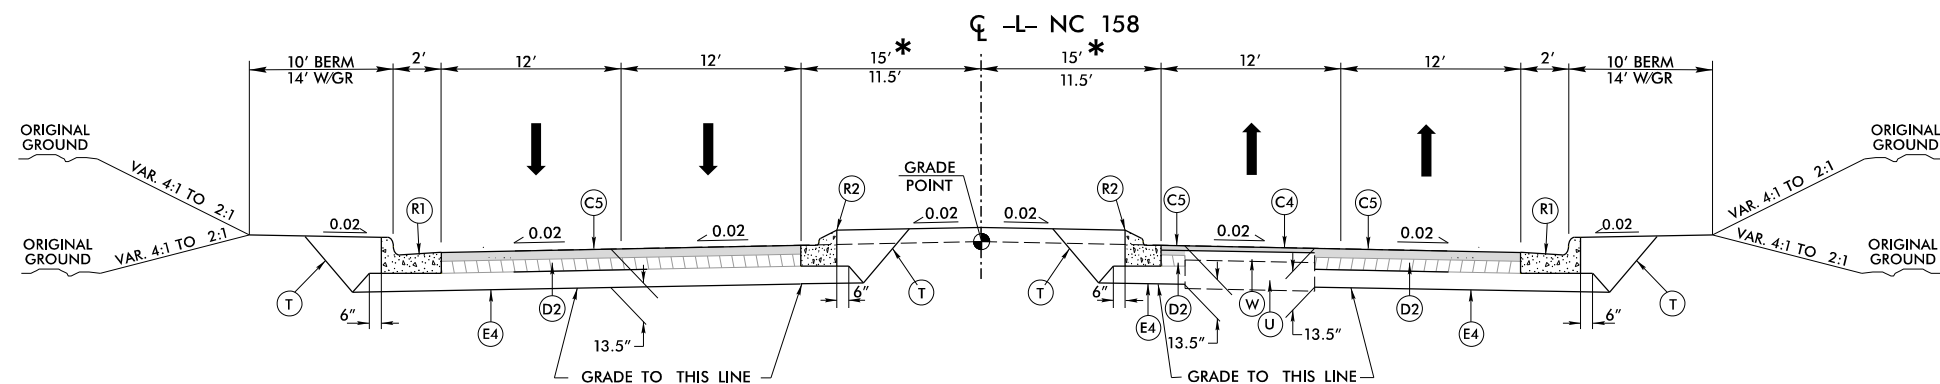

TYPICAL SECTION NO. 3

PROJECT REFERENCE NO. <i>R-2577A</i>	SHEET NO. <i>2A-2</i>
ROADWAY DESIGN ENGINEER	PAVEMENT DESIGN ENGINEER
INCOMPLETE PLANS DO NOT USE FOR R/W ACQUISITION	
DOCUMENT NOT CONSIDERED FINAL UNLESS ALL SIGNATURES COMPLETED	





USE TYPICAL SECTION NO. 1
-L- STA. 0+00.00 TO STA. 9+30.00

USE TYPICAL SECTION NO. 2
-L- STA. 9+30.00 TO STA. 23+00.00

USE TYPICAL SECTION NO. 3
* -L- STA. 23+00.00 TO STA. 26+00.00
-L- STA. 26+00.00 TO STA. 34+50.00
-L- STA. 37+00.00 TO STA. 62+00.00

PLANS PREPARED BY :
RK&K
RUMMEL, KLEPPER & KAHL, LLP
900 RIDGEFIELD DRIVE SUITE 350
RALEIGH, NORTH CAROLINA 27609-3960
NC LICENSE NO. F-0112 • (919) 878-9560

PAVEMENT SCHEDULE PREL. PAVEMENT DESIGN	
C1	2½" TYPE S9.5B
C2	3" TYPE S9.5B
C3	VAR. TYPE S9.5B
C4	1½" TYPE S9.5C
C5	3" TYPE S9.5C
C6	VAR. TYPE S9.5C
D1	2½" TYPE I19.0C
D2	4" TYPE I19.0C
D3	VAR. TYPE I19.0C
E1	4" TYPE B25.0C
E2	5½" TYPE B25.0C
E3	6" TYPE B25.0C
E4	6½" TYPE B25.0C
R1	2'-6" C & G
R2	1'-6" C & G
T	EARTH MATERIAL
U	EXIST. PAVEMENT
W	WEDGING

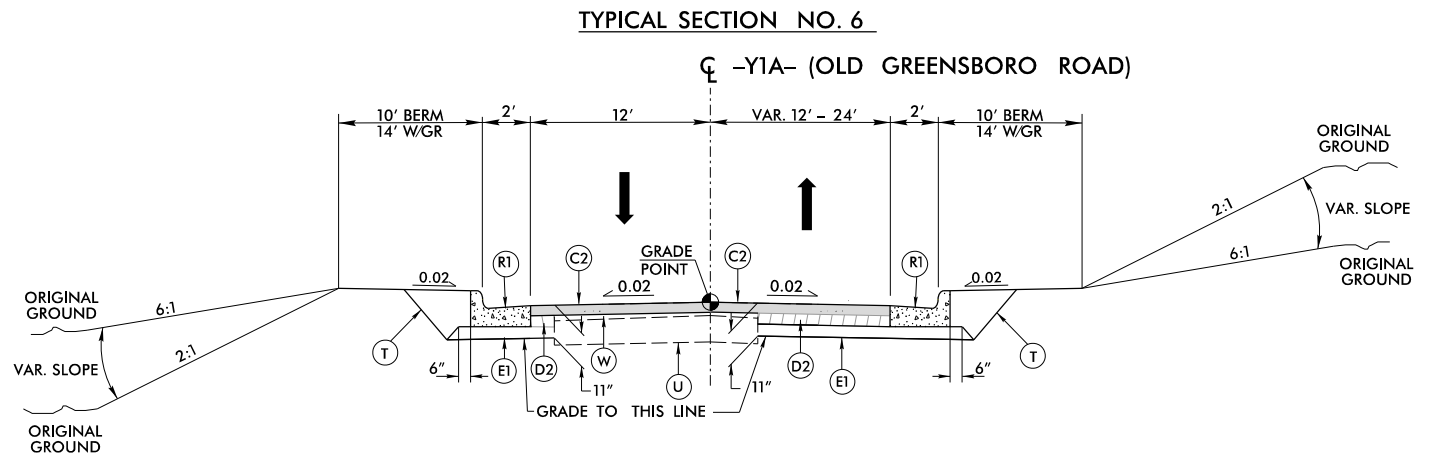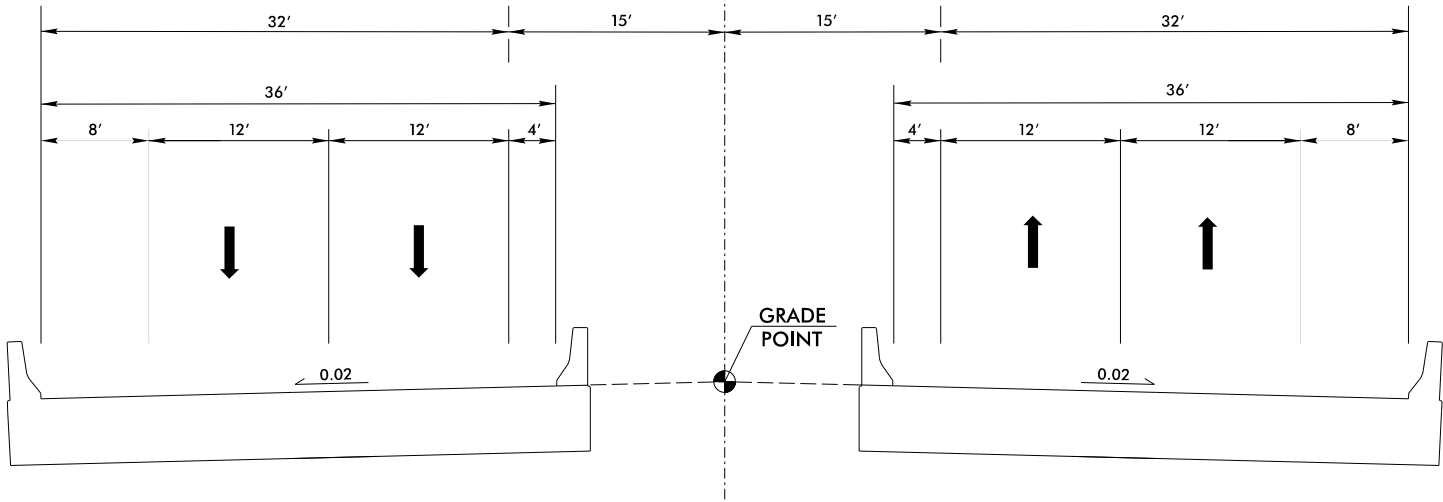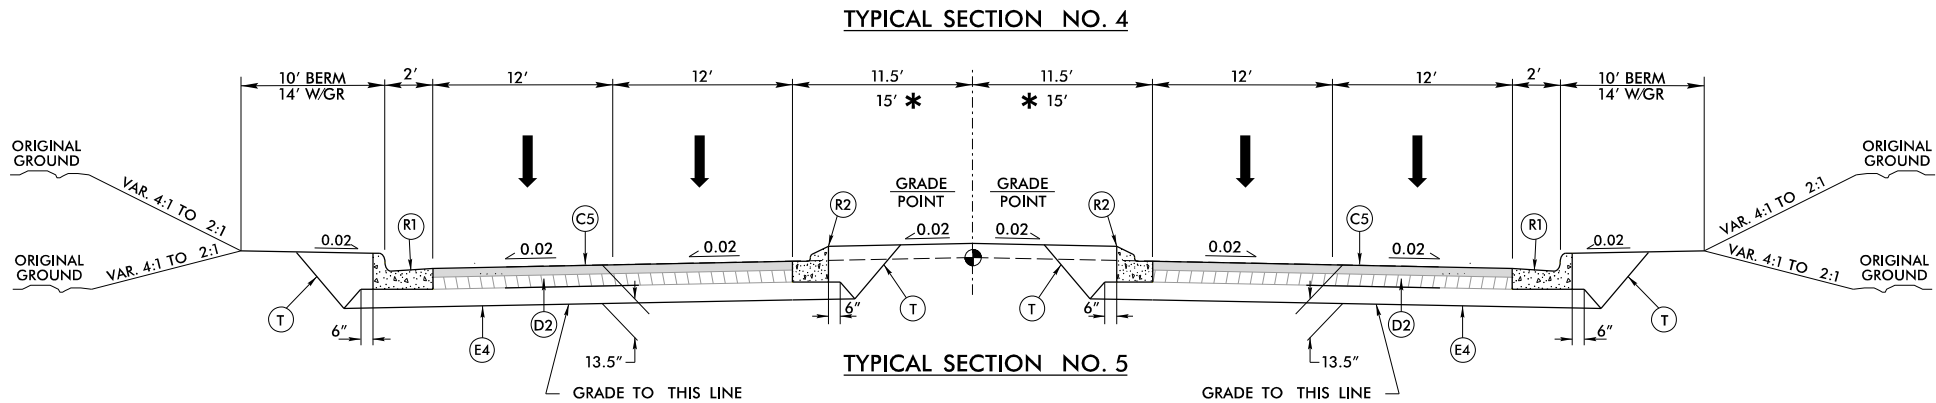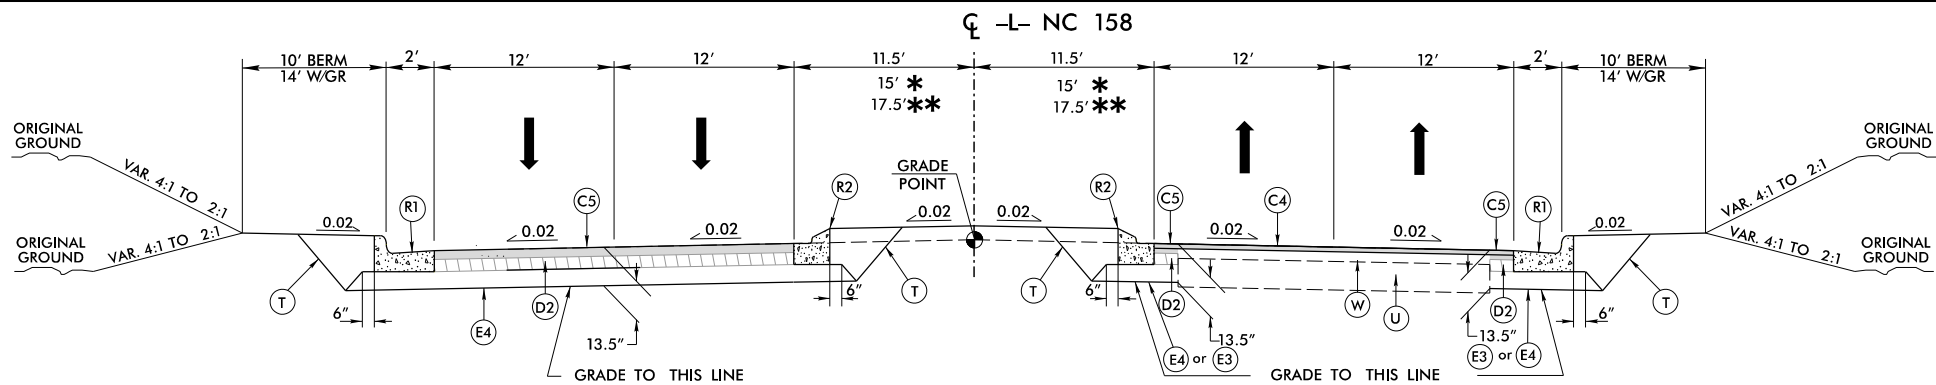

PROJECT REFERENCE NO.	SHEET NO.
R-2577A	2A-3
ROADWAY DESIGN ENGINEER	PAVEMENT DESIGN ENGINEER
INCOMPLETE PLANS DO NOT USE FOR R/W ACQUISITION	
DOCUMENT NOT CONSIDERED FINAL UNLESS ALL SIGNATURES COMPLETED	

USE TYPICAL SECTION NO. 4

-L- STA. 62+00.00 TO STA. 82+00.00
 -L- STA. 85+00.00 TO STA. 89+00.00
 * -L- STA. 101+50.00 TO STA. 106+50.00
 * -L- STA. 112+50.00 TO STA. 136+00.00
 * -L- STA. 148+50.00 TO STA. 150+53.34 (TIE TO U-2579B)
 * -L- STA. 172+03.34 (TIE TO U-2579B) TO STA. 180+50.00
 * -L- STA. 181+50.00 TO STA. 226+00.00
 * -L- STA. 229+50.00 TO STA. 279+00.00
 ** -L- STA. 279+00.00 TO STA. 305+01.64

Note: USE (E3) FROM -L- STA. 255+00.00 TO STA. 305+01.64

USE TYPICAL SECTION NO. 5

-L- STA. 34+50.00 TO STA. 37+00.00
 -L- STA. 82+00.00 TO STA. 85+00.00
 -L- STA. 89+00.00 TO STA. 97+00.00
 * -L- STA. 97+00.00 TO STA. 101+50.00
 * -L- STA. 106+50.00 TO STA. 112+50.00
 * -L- STA. 136+00.00 TO STA. 139+74.64 (BEGIN BRIDGE)
 * -L- STA. 140+74.64 (END BRIDGE) TO STA. 148+50.00
 * -L- STA. 180+50.00 TO STA. 181+50.00
 * -L- STA. 226+00.00 TO STA. 229+50.00

USE TYPICAL SECTION NO. 6

-L- STA. 139+74.64 (BEGIN BRIDGE) TO STA. 140+74.64 (END BRIDGE)

USE TYPICAL SECTION NO. 7


-Y1A- STA. 10+00.00 TO STA. 12+37.11

PLANS PREPARED BY :

RK&K

RUMMEL, KLEPPER & KAHL, LLP
 900 RIDGEFIELD DRIVE SUITE 350
 RALEIGH, NORTH CAROLINA 27609-3960
 NC LICENSE NO. F-0112 • (919) 878-9560


PAVEMENT SCHEDULE PREL. PAVEMENT DESIGN	
C1	2½" TYPE S9.5B
C2	3" TYPE S9.5B
C3	VAR. TYPE S9.5B
C4	1½" TYPE S9.5C
C5	3" TYPE S9.5C
C6	VAR. TYPE S9.5C
D1	2½" TYPE I19.0C
D2	4" TYPE I19.0C
D3	VAR. TYPE I19.0C
E1	4" TYPE B25.0C
E2	5½" TYPE B25.0C
E3	6" TYPE B25.0C
E4	6½" TYPE B25.0C
R1	2'-6" C & G
T	EARTH MATERIAL
U	EXIST. PAVEMENT
W	WEDGING

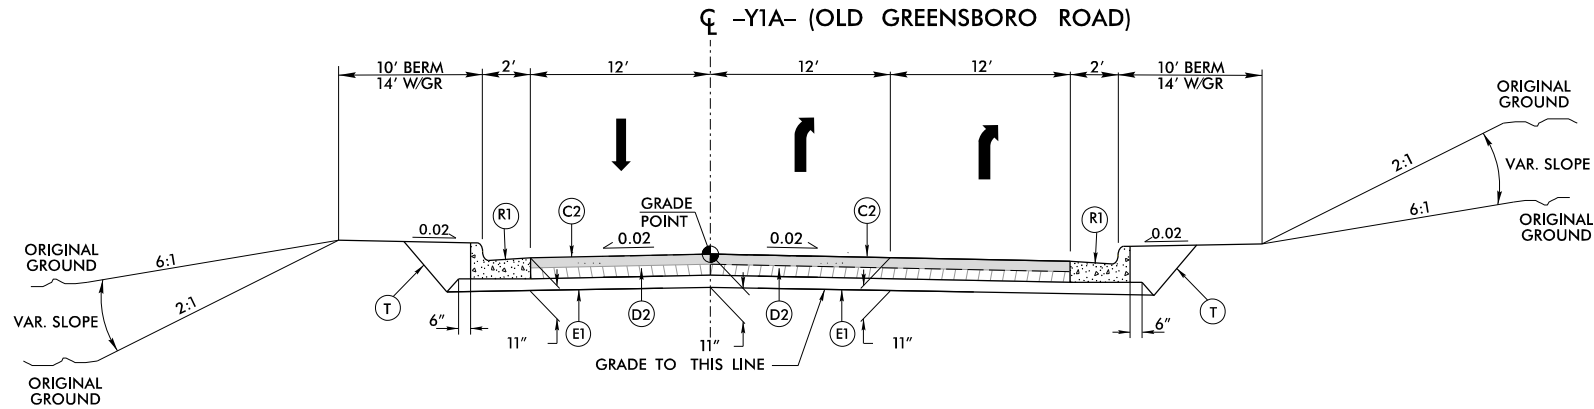

TYPICAL SECTION NO. 8

USE TYPICAL SECTION NO. 8


-Y1A- STA. 12+37.11 TO STA. 16+61.40

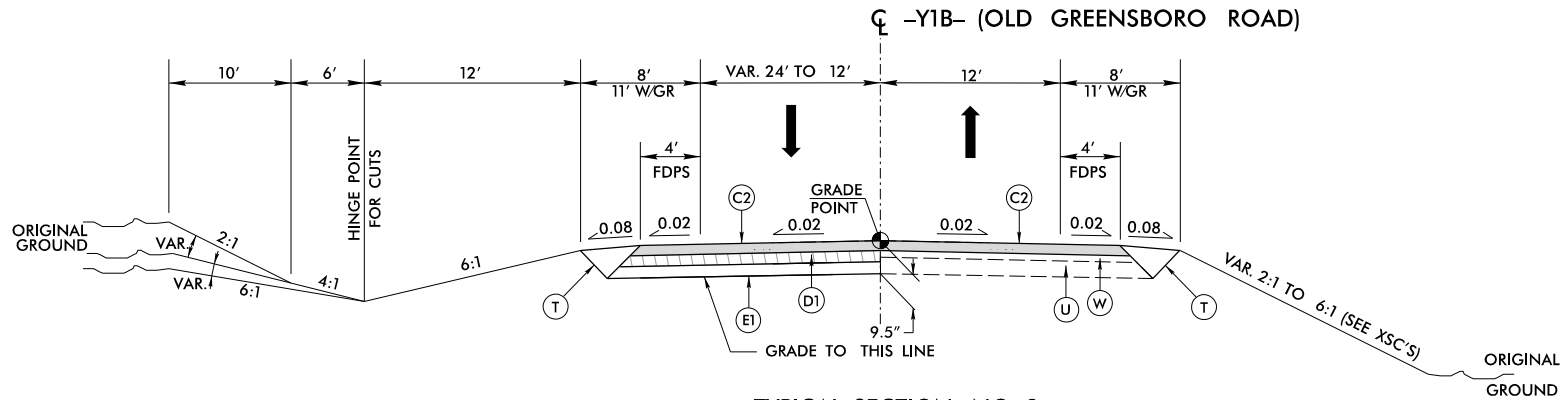

TYPICAL SECTION NO. 9

USE TYPICAL SECTION NO. 9

-Y1B- STA. 13+00.00 TO STA. 18+00.00

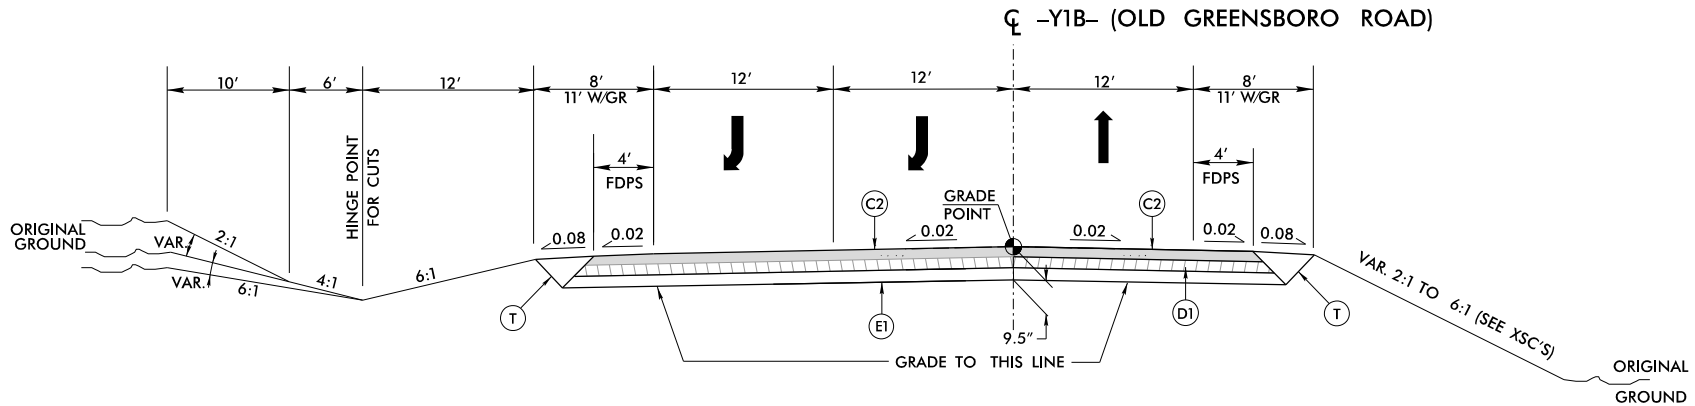

TYPICAL SECTION NO. 10

USE TYPICAL SECTION NO. 10

-Y1B- STA. 10+40.00 TO STA. 13+00.00


PROJECT REFERENCE NO.	SHEET NO.
R-2577A	2A-4
ROADWAY DESIGN ENGINEER	PAVEMENT DESIGN ENGINEER
INCOMPLETE PLANS DO NOT USE FOR R/W ACQUISITION	
DOCUMENT NOT CONSIDERED FINAL UNLESS ALL SIGNATURES COMPLETED	

PLANS PREPARED BY :

RK&K


RUMMEL, KLEPPER & KAHL, LLP
900 RIDGEFIELD DRIVE SUITE 350
RALEIGH, NORTH CAROLINA 27609-3960
NC LICENSE NO. F-0112 • (919) 878-9560

PAVEMENT SCHEDULE PREL. PAVEMENT DESIGN	
C1	2½" TYPE S9.5B
C2	3" TYPE S9.5B
C3	VAR. TYPE S9.5B
C4	1½" TYPE S9.5C
C5	3" TYPE S9.5C
C6	VAR. TYPE S9.5C
D1	2½" TYPE I19.0C
D2	4" TYPE I19.0C
D3	VAR. TYPE I19.0C
E1	4" TYPE B25.0C
E2	5½" TYPE B25.0C
E3	6" TYPE B25.0C
E4	6½" TYPE B25.0C
R1	2'-6" C & G
T	EARTH MATERIAL
U	EXIST. PAVEMENT
W	WEDGING

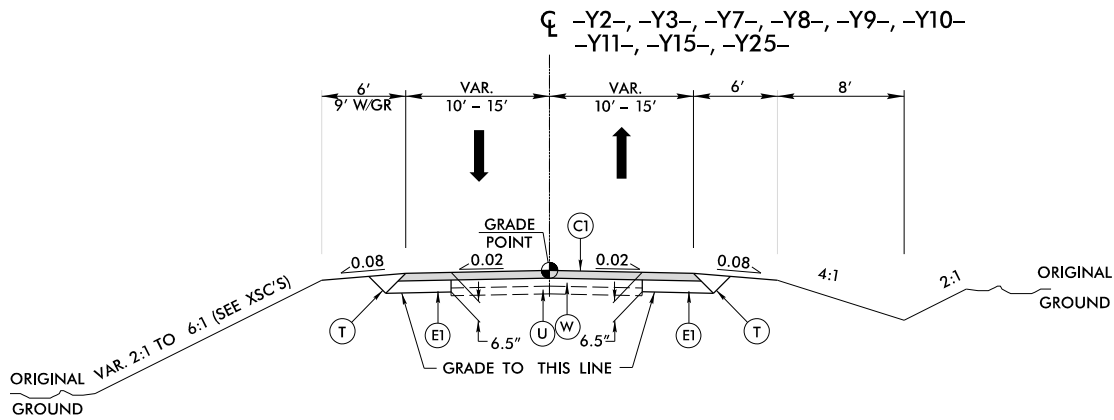


TYPICAL SECTION NO. 11

USE TYPICAL SECTION NO. 11
-Y2- STA. 12+00.00 TO STA. 14+11.53
-Y3- STA. 10+35.51 TO STA. 12+97.48
-Y7- STA. 10+35.55 TO STA. 12+00.03
-Y8- STA. 10+35.50 TO STA. 12+50.00
-Y9- STA. 10+35.75 TO STA. 15+64.40
-Y10- STA. 10+39.51 TO STA. 12+77.76
-Y11- STA. 12+00.00 TO STA. 14+91.91
-Y15- STA. 11+77.86 TO STA. 13+36.12
-Y25- STA. 10+35.50 TO STA. 13+00.00

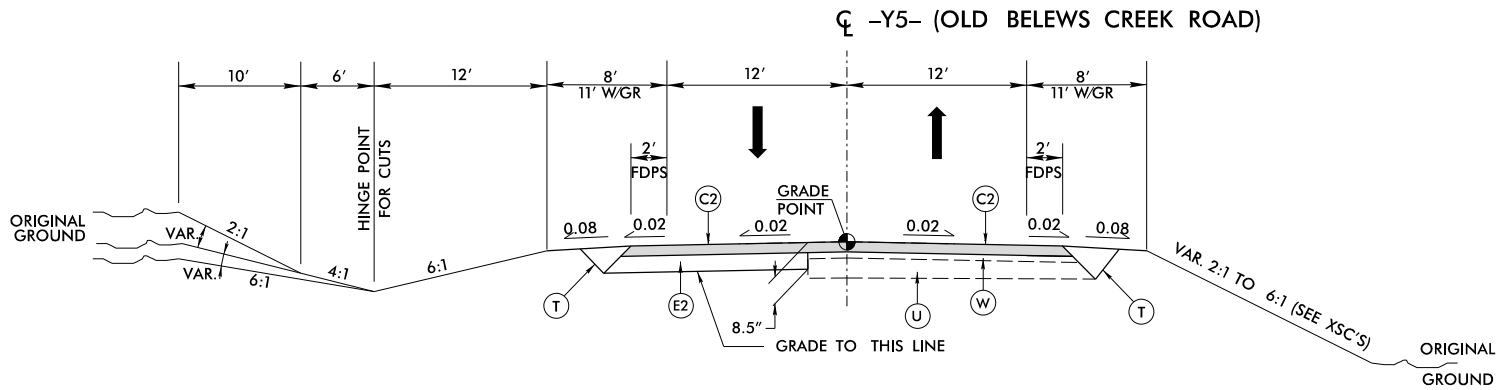

TYPICAL SECTION NO. 12

USE TYPICAL SECTION NO. 12
-Y5- STA. 10+15.82 TO STA. 14+50.00

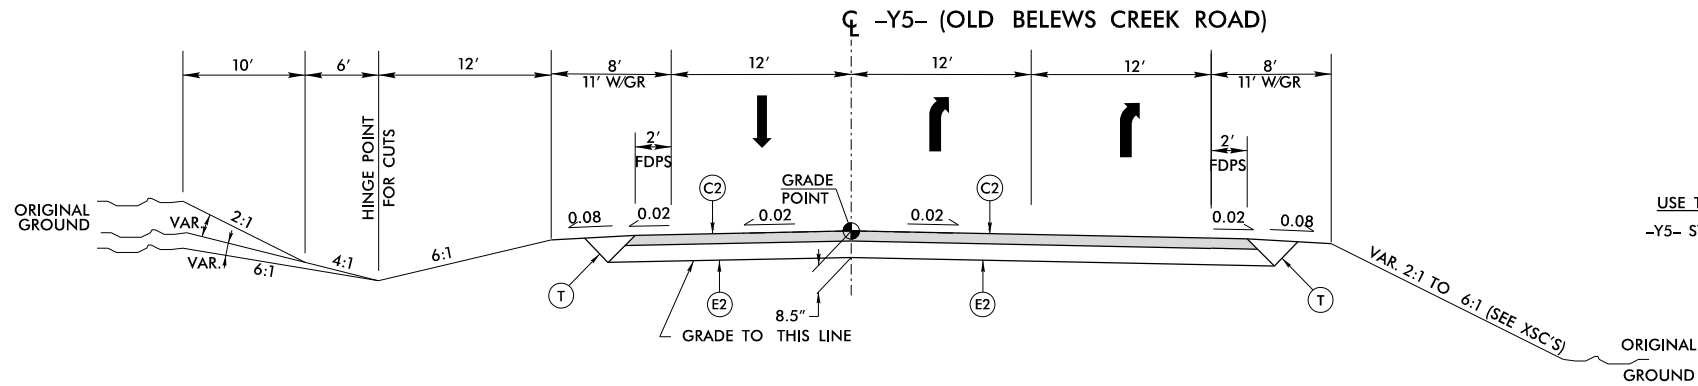


TYPICAL SECTION NO. 13


USE TYPICAL SECTION NO. 13
-Y5- STA. 14+50.00 TO STA. 23+68.65

PROJECT REFERENCE NO.	SHEET NO.
R-2577A	2A-5
ROADWAY DESIGN ENGINEER	PAVEMENT DESIGN ENGINEER
INCOMPLETE PLANS DO NOT USE FOR R/W ACQUISITION	
DOCUMENT NOT CONSIDERED FINAL UNLESS ALL SIGNATURES COMPLETED	


PAVEMENT SCHEDULE PREL. PAVEMENT DESIGN	
C1	2½" TYPE S9.5B
C2	3" TYPE S9.5B
C3	VAR. TYPE S9.5B
C4	1½" TYPE S9.5C
C5	3" TYPE S9.5C
C6	VAR. TYPE S9.5C
D1	2½" TYPE I19.0C
D2	4" TYPE I19.0C
D3	VAR. TYPE I19.0C
E1	4" TYPE B25.0C
E2	5½" TYPE B25.0C
E3	6" TYPE B25.0C
E4	6½" TYPE B25.0C
R1	2'-6" C & G
T	EARTH MATERIAL
U	EXIST. PAVEMENT
W	WEDGING

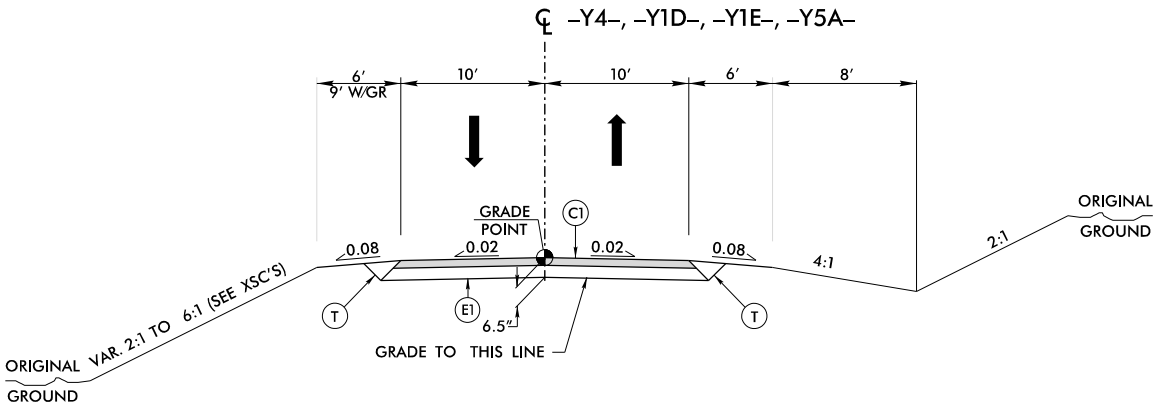


TYPICAL SECTION NO. 14

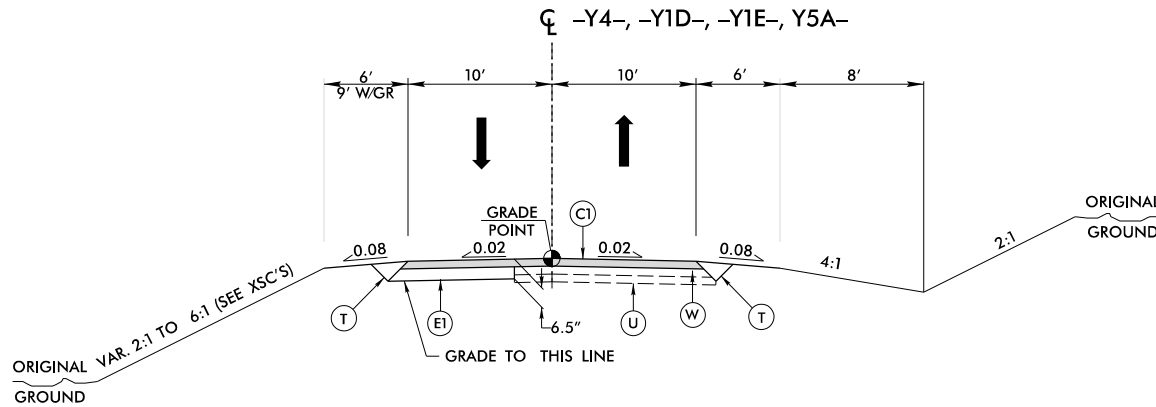

TYPICAL SECTION NO. 15

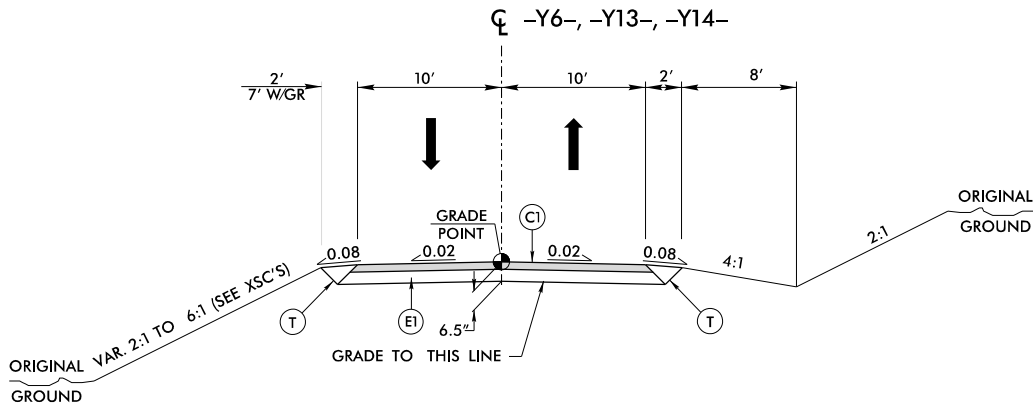

TYPICAL SECTION NO. 16

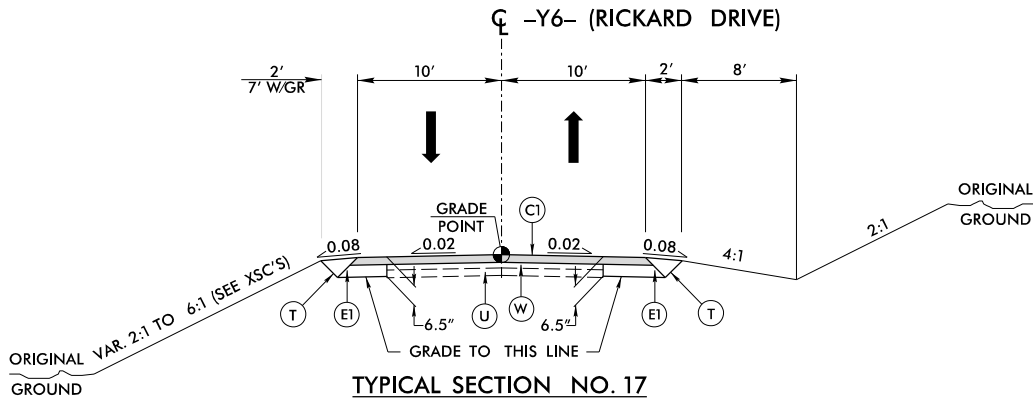

TYPICAL SECTION NO. 17

USE TYPICAL SECTION NO. 14

-Y4- STA. 10+35.50 TO STA. 12+08.78
-Y1D- STA. 12+93.24 TO STA. 13+96.53
-Y1E- STA. 14+87.83 TO STA. 16+27.29
-Y5A- STA. 12+00.00 TO STA. 16+32.00

USE TYPICAL SECTION NO. 15

-Y4- STA. 12+08.78 TO STA. 14+00.00
-Y1D- STA. 12+00.00 TO STA. 12+65.00
-Y1E- STA. 13+96.91 TO STA. 14+87.83
-Y5A- STA. 12+10.98 TO STA. 13+48.81

USE TYPICAL SECTION NO. 16


-Y6- STA. 12+52.00 TO STA. 13+99.77
-Y13- STA. 10+39.18 TO STA. 13+00.00
-Y14- STA. 10+16.01 TO STA. 14+23.68

USE TYPICAL SECTION NO. 17

-Y6- STA. 12+08.00 TO STA. 12+52.00

PROJECT REFERENCE NO.	SHEET NO.
R-2577A	2A-6
ROADWAY DESIGN ENGINEER	PAVEMENT DESIGN ENGINEER
INCOMPLETE PLANS DO NOT USE FOR R/W ACQUISITION	
DOCUMENT NOT CONSIDERED FINAL UNLESS ALL SIGNATURES COMPLETED	

PAVEMENT SCHEDULE PREL. PAVEMENT DESIGN	
C1	2½" TYPE S9.5B
C2	3" TYPE S9.5B
C3	VAR. TYPE S9.5B
C4	1½" TYPE S9.5C
C5	3" TYPE S9.5C
C6	VAR. TYPE S9.5C
D1	2½" TYPE I19.0C
D2	4" TYPE I19.0C
D3	VAR. TYPE I19.0C
E1	4" TYPE B25.0C
E2	5½" TYPE B25.0C
E3	6" TYPE B25.0C
E4	6½" TYPE B25.0C
R1	2'-6" C & G
T	EARTH MATERIAL
U	EXIST. PAVEMENT
W	WEDGING

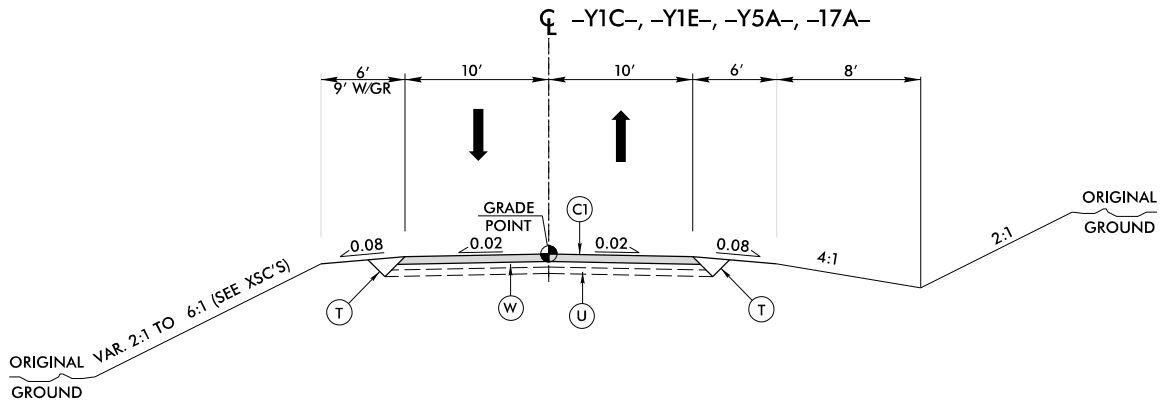

TYPICAL SECTION NO. 25

USE TYPICAL SECTION NO. 25

-Y1C- STA. 10+00.00 TO STA. 11+44.28
-Y1E- STA. 12+17.38 TO STA. 13+96.91
-Y5A- STA. 10+00.00 TO STA. 12+10.98
-Y17A- STA. 10+00.00 TO STA. 11+54.85

PROJECT REFERENCE NO.	SHEET NO.
R-2577A	2A-9
ROADWAY DESIGN ENGINEER	PAVEMENT DESIGN ENGINEER
INCOMPLETE PLANS DO NOT USE FOR R/W ACQUISITION	
DOCUMENT NOT CONSIDERED FINAL UNLESS ALL SIGNATURES COMPLETED	

PROJECT REFERENCE NO. <i>R-2577A</i>	SHEET NO. <i>2A-10</i>
ROADWAY DESIGN ENGINEER	PAVEMENT DESIGN ENGINEER
INCOMPLETE PLANS DO NOT USE FOR R/W ACQUISITION	
DOCUMENT NOT CONSIDERED FINAL UNLESS ALL SIGNATURES COMPLETED	

The plan view shows a bridge structure with two spans. The left span has a total width of 32' and a sub-span width of 36'. The sub-span is divided into sections of 8', 12', 12', and 4'. Two downward arrows indicate flow direction. The right span has a total width of 32' and a sub-span width of 36'. The sub-span is divided into sections of 4', 12', 12', and 8'. Two upward arrows indicate flow direction. A central vertical dashed line is labeled 'GRADE POINT'. A horizontal dashed line with a slope of 0.02 is shown at the bottom of each span.

FUNCTIONAL CLASS: Rural Arterial
2018 ADT = 23,600
2038 ADT = 35,000
K = 8%
D = 60%
TTST = 8% DUAL = 6%
V = 50 MPH
VERTICAL CLEARANCE = N/A


[illegible]

PLANS PREPARED BY :
RK&K
RUMMEL, KLEPPER & KAHL, LLP
900 RIDGEFIELD DRIVE SUITE 350
RALEIGH, NORTH CAROLINA 27609-3960
NC LICENSE NO. F-0112 • (919) 878-9560

8/17/99

5/22/2019
S:\Projects\2019\4B\R-2577A_HYD_psh04.dgn
R-2577A_HYD_psh04.dgn

PROJECT REFERENCE NO. R-2577A		SHEET NO. 4
RW SHEET NO.		
ROADWAY DESIGN ENGINEER	HYDRAULICS ENGINEER	
INCOMPLETE PLANS DO NOT USE FOR R/W ACQUISITION		
DOCUMENT NOT CONSIDERED FINAL UNLESS ALL SIGNATURES COMPLETED		

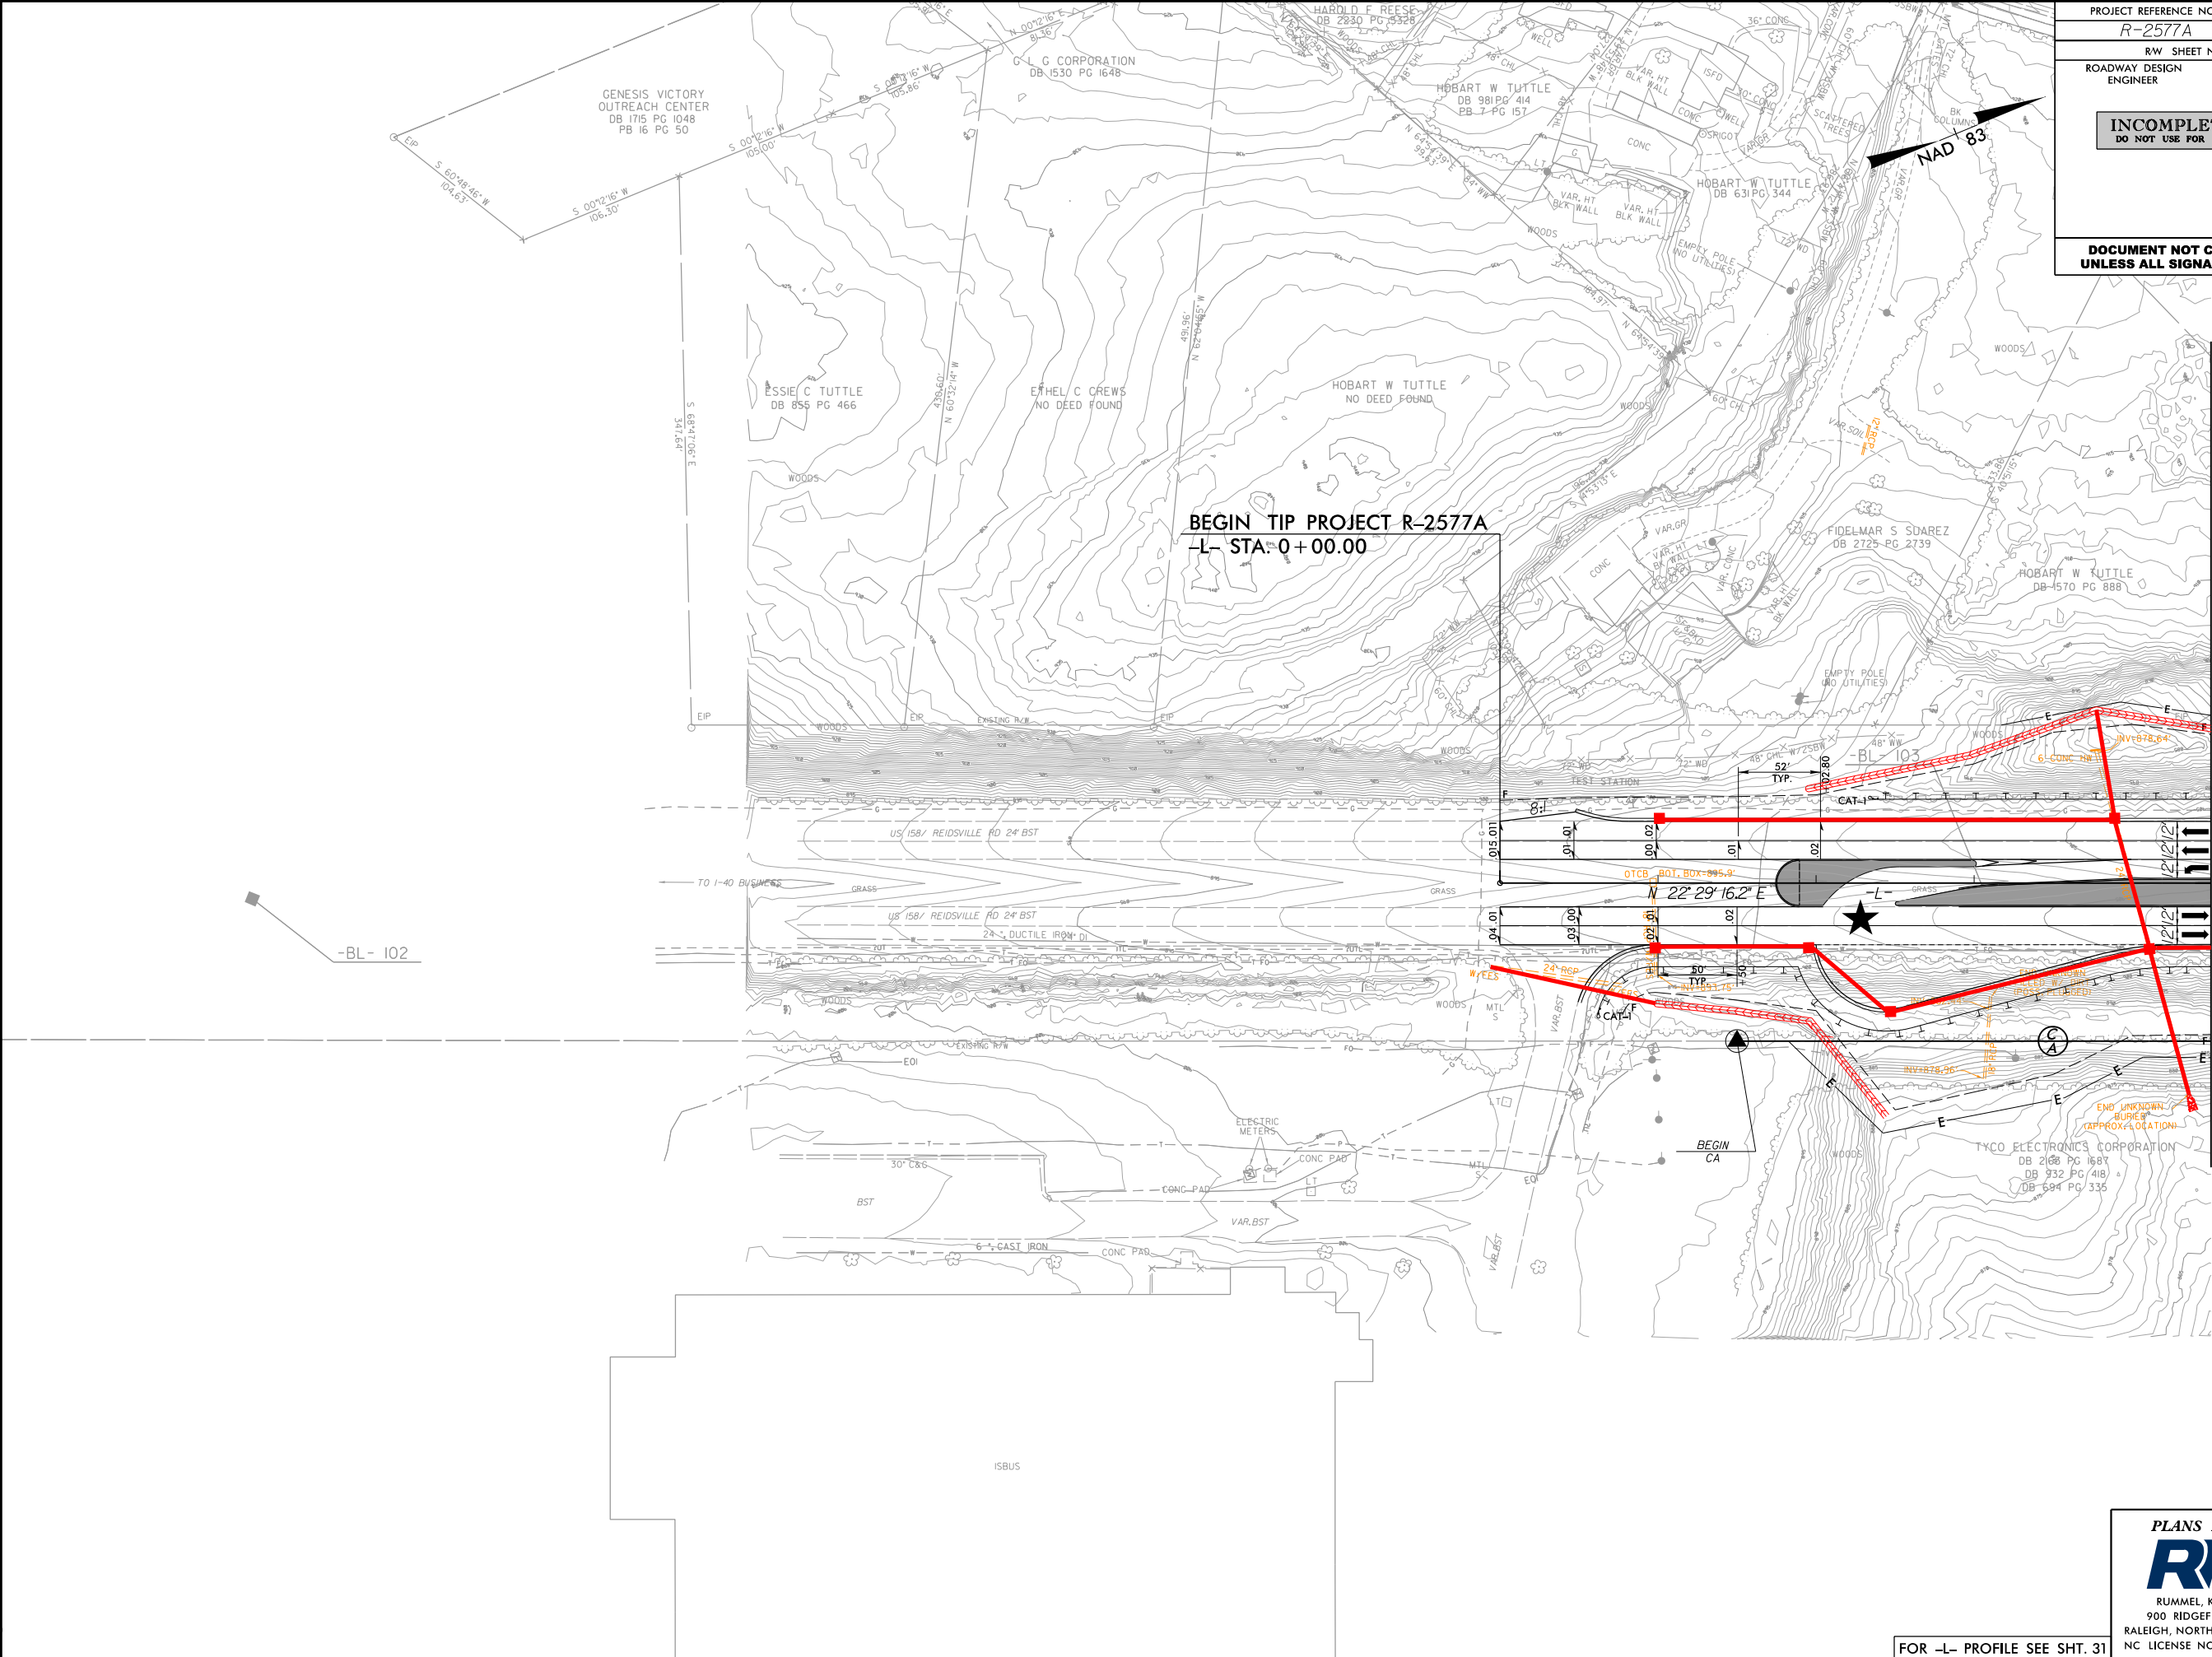

MATCHLINE -L- STA. 4+50 SEE SHEET 5

FOR -L- PROFILE SEE SHT. 31


PLANS PREPARED BY :

RK&K

RUMMEL, KLEPPER & KAHL, LLP
900 RIDGEFIELD DRIVE SUITE 350
RALEIGH, NORTH CAROLINA 27609-3960
NC LICENSE NO. F-0112 • (919) 878-9560


8/17/99

8/29/2019
S:\CH2M\Projects\PERMITS\Environmental\Drawings\4BR-2577A_HYD_psh05.dgn
Files

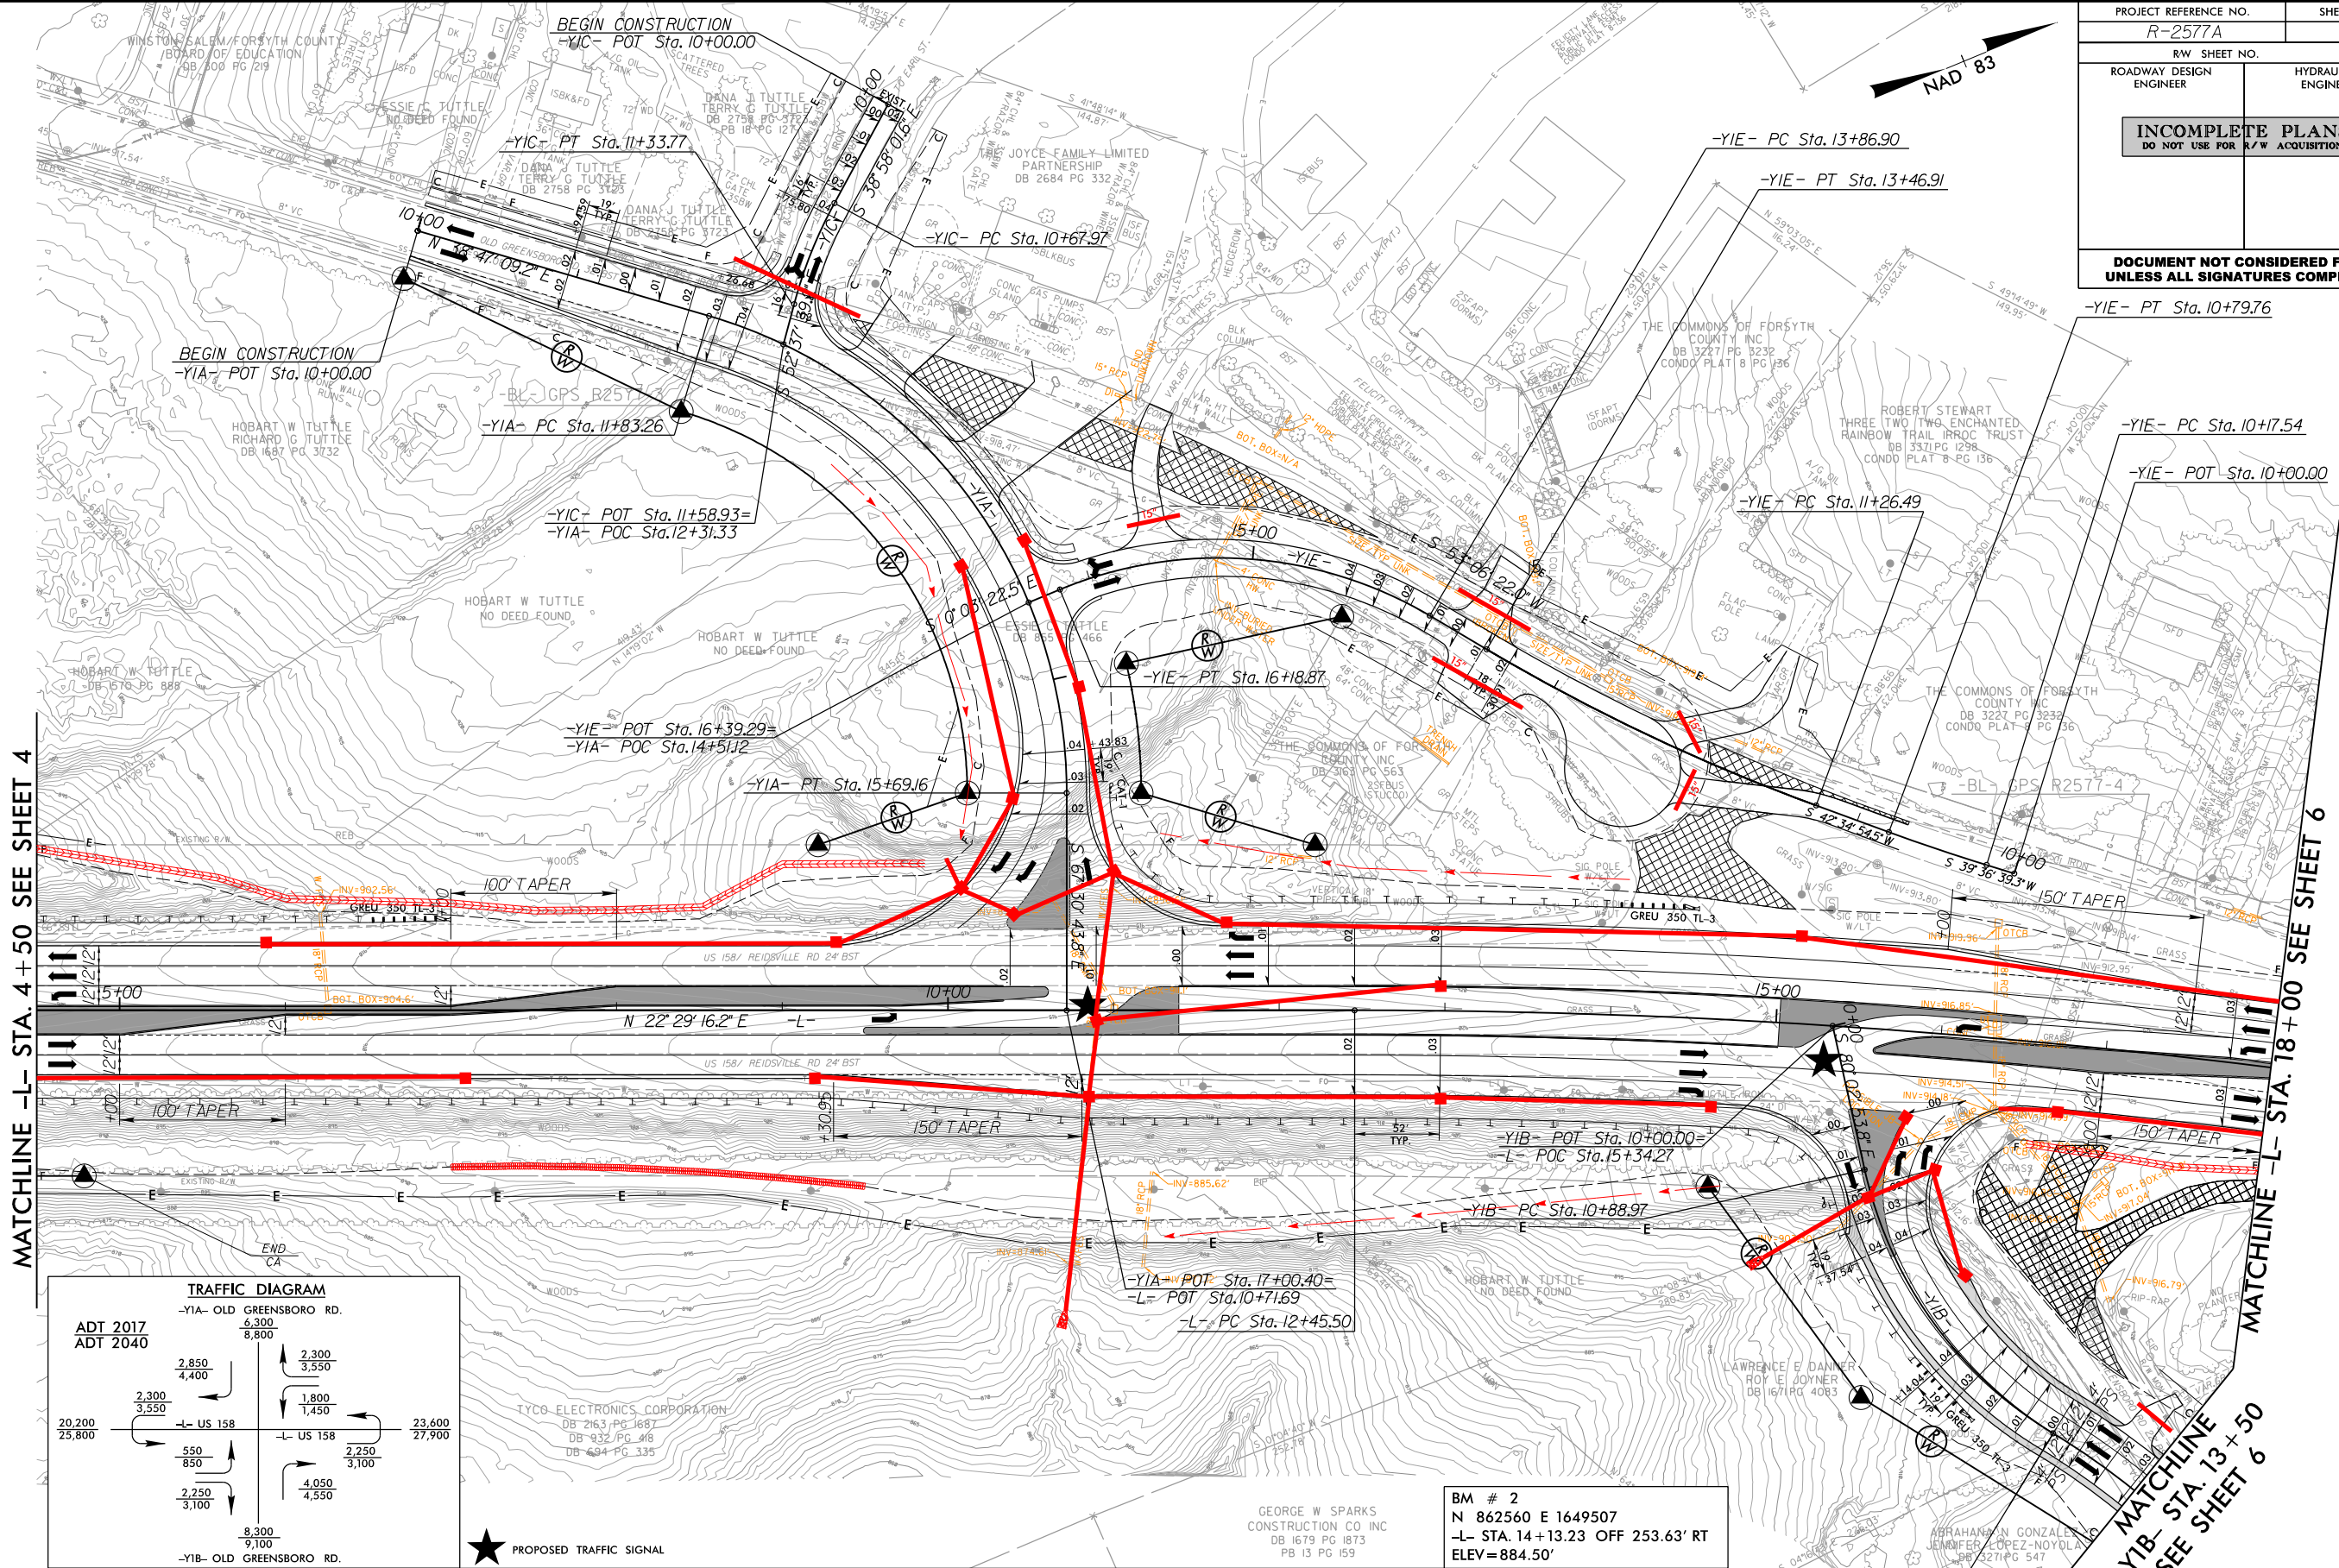

MATCHLINE -L- STA. 4+50 SEE SHEET 4

MATCHLINE -L- STA. 18+00 SEE SHEET 6

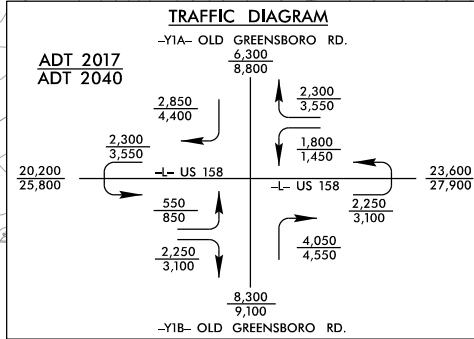

-L-		-YIA-		-YIB-		-YIC-		-YIE-		-YIF-	
PI Sta 19+25.29		PI Sta 14+08.11		PI Sta 11+95.30		PI Sta 13+94.41		PI Sta 10+48.66		PI Sta 15+11.99	
$\Delta = 17^{\circ} 22' 15.0''$ (RT)		$\Delta = 73^{\circ} 42' 06.9''$ (RT)		$\Delta = 46^{\circ} 04' 59.4''$ (LT)		$\Delta = 26^{\circ} 06' 55.3''$ (RT)		$\Delta = 2^{\circ} 58' 15.2''$ (RT)		$\Delta = 53^{\circ} 09' 44.5''$ (LT)	
D = 117' 15.2"		D = 19' 05' 54.9"		D = 22' 55' 05.9"		D = 12' 43' 56.6"		D = 4' 46' 28.7"		D = 22' 55' 05.9"	
L = 1,349.14'		L = 385.90'		L = 201.08'		L = 205.11'		L = 62.22'		L = 231.96'	
T = 679.79'		T = 224.85'		T = 106.33'		T = 104.37'		T = 311.2'		T = 125.09'	
R = 4,450.00'		R = 300.00'		R = 250.00'		R = 450.00'		R = 1,200.00'		R = 250.00'	
SE = 0.03		SE = 0.04		SE = 0.04		SE = 0.04		SE = 0.04		SE = 0.04	
DS = 50 MPH		DS = 30 MPH		DS = 30 MPH		DS = 35 MPH		DS = 40 MPH		DS = 30 MPH	

FOR -L- PROFILE SEE SHT. 31
FOR -YIA- PROFILE SEE SHT. 42
FOR -YIB- PROFILE SEE SHT. 42
FOR -YIC- PROFILE SEE SHT. 42
FOR -YIE- PROFILE SEE SHT. 43

PLANS PREPARED BY :
RK&K
RUMMEL, KLEPPER & KAHL, LLP
900 RIDGEFIELD DRIVE SUITE 350
RALEIGH, NORTH CAROLINA 27609-3960
NC LICENSE NO. F-0112 • (919) 878-9560

PROJECT REFERENCE NO. R-2577A		SHEET NO. 5	
RW SHEET NO.		HYDRAULICS ENGINEER	
ROADWAY DESIGN ENGINEER		HYDRAULICS ENGINEER	
INCOMPLETE PLANS DO NOT USE FOR R/W ACQUISITION			
DOCUMENT NOT CONSIDERED FINAL UNLESS ALL SIGNATURES COMPLETED			

-YIE- PT Sta. 10+79.76

-YIE- PC Sta. 13+46.91

-YIE- PT Sta. 13+86.90

-YIE- PC Sta. 11+26.49

-YIE- POT Sta. 10+00.00

-YIE- PC Sta. 10+17.54

-YIE- POT Sta. 10+00.00

-YIE- PC Sta. 10+00.00

-YIE- PC Sta. 10+00.00

12' RCP =

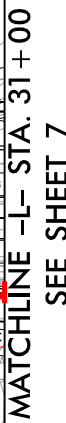


PLANS PREPARED BY :
RK&K
RUMMEL, KLEPPER & KAHL, LLP
900 RIDGEFIELD DRIVE SUITE 350
LEIGH, NORTH CAROLINA 27609-3960
LICENSE NO. F-0112 • (919) 878-9560

8/17/99

5/29/2019
C:\Users\peters\Documents\Drawings\4BR-2577A_HYD_psh07.dgn
peters

-Y3-
PI Sta 12+33.01
 $\Delta = 22^\circ 00' 11.7''$ (LT)
D = 16' 51' 06.1"
L = 130.57'
T = 66.10'
R = 340.00'
DS = 0.03
DS = 30 MPH


BM # 3
N 864683 E 1650366
-L- STA. 36+73.37 OFF 300.02' RT
ELEV = 888.50'

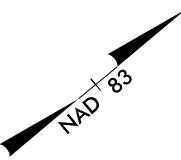

PROJECT REFERENCE NO. <i>R-2577A</i>		SHEET NO. <i>7</i>	
R/W SHEET NO.			
ROADWAY DESIGN ENGINEER		HYDRAULICS ENGINEER	
INCOMPLETE PLANS DO NOT USE FOR R/W ACQUISITION			
DOCUMENT NOT CONSIDERED FINAL UNLESS ALL SIGNATURES COMPLETED			

MATCHLINE -L- STA. 31+00 SEE SHEET 6

MATCHLINE -L- STA. 44+00 SEE SHEET 8

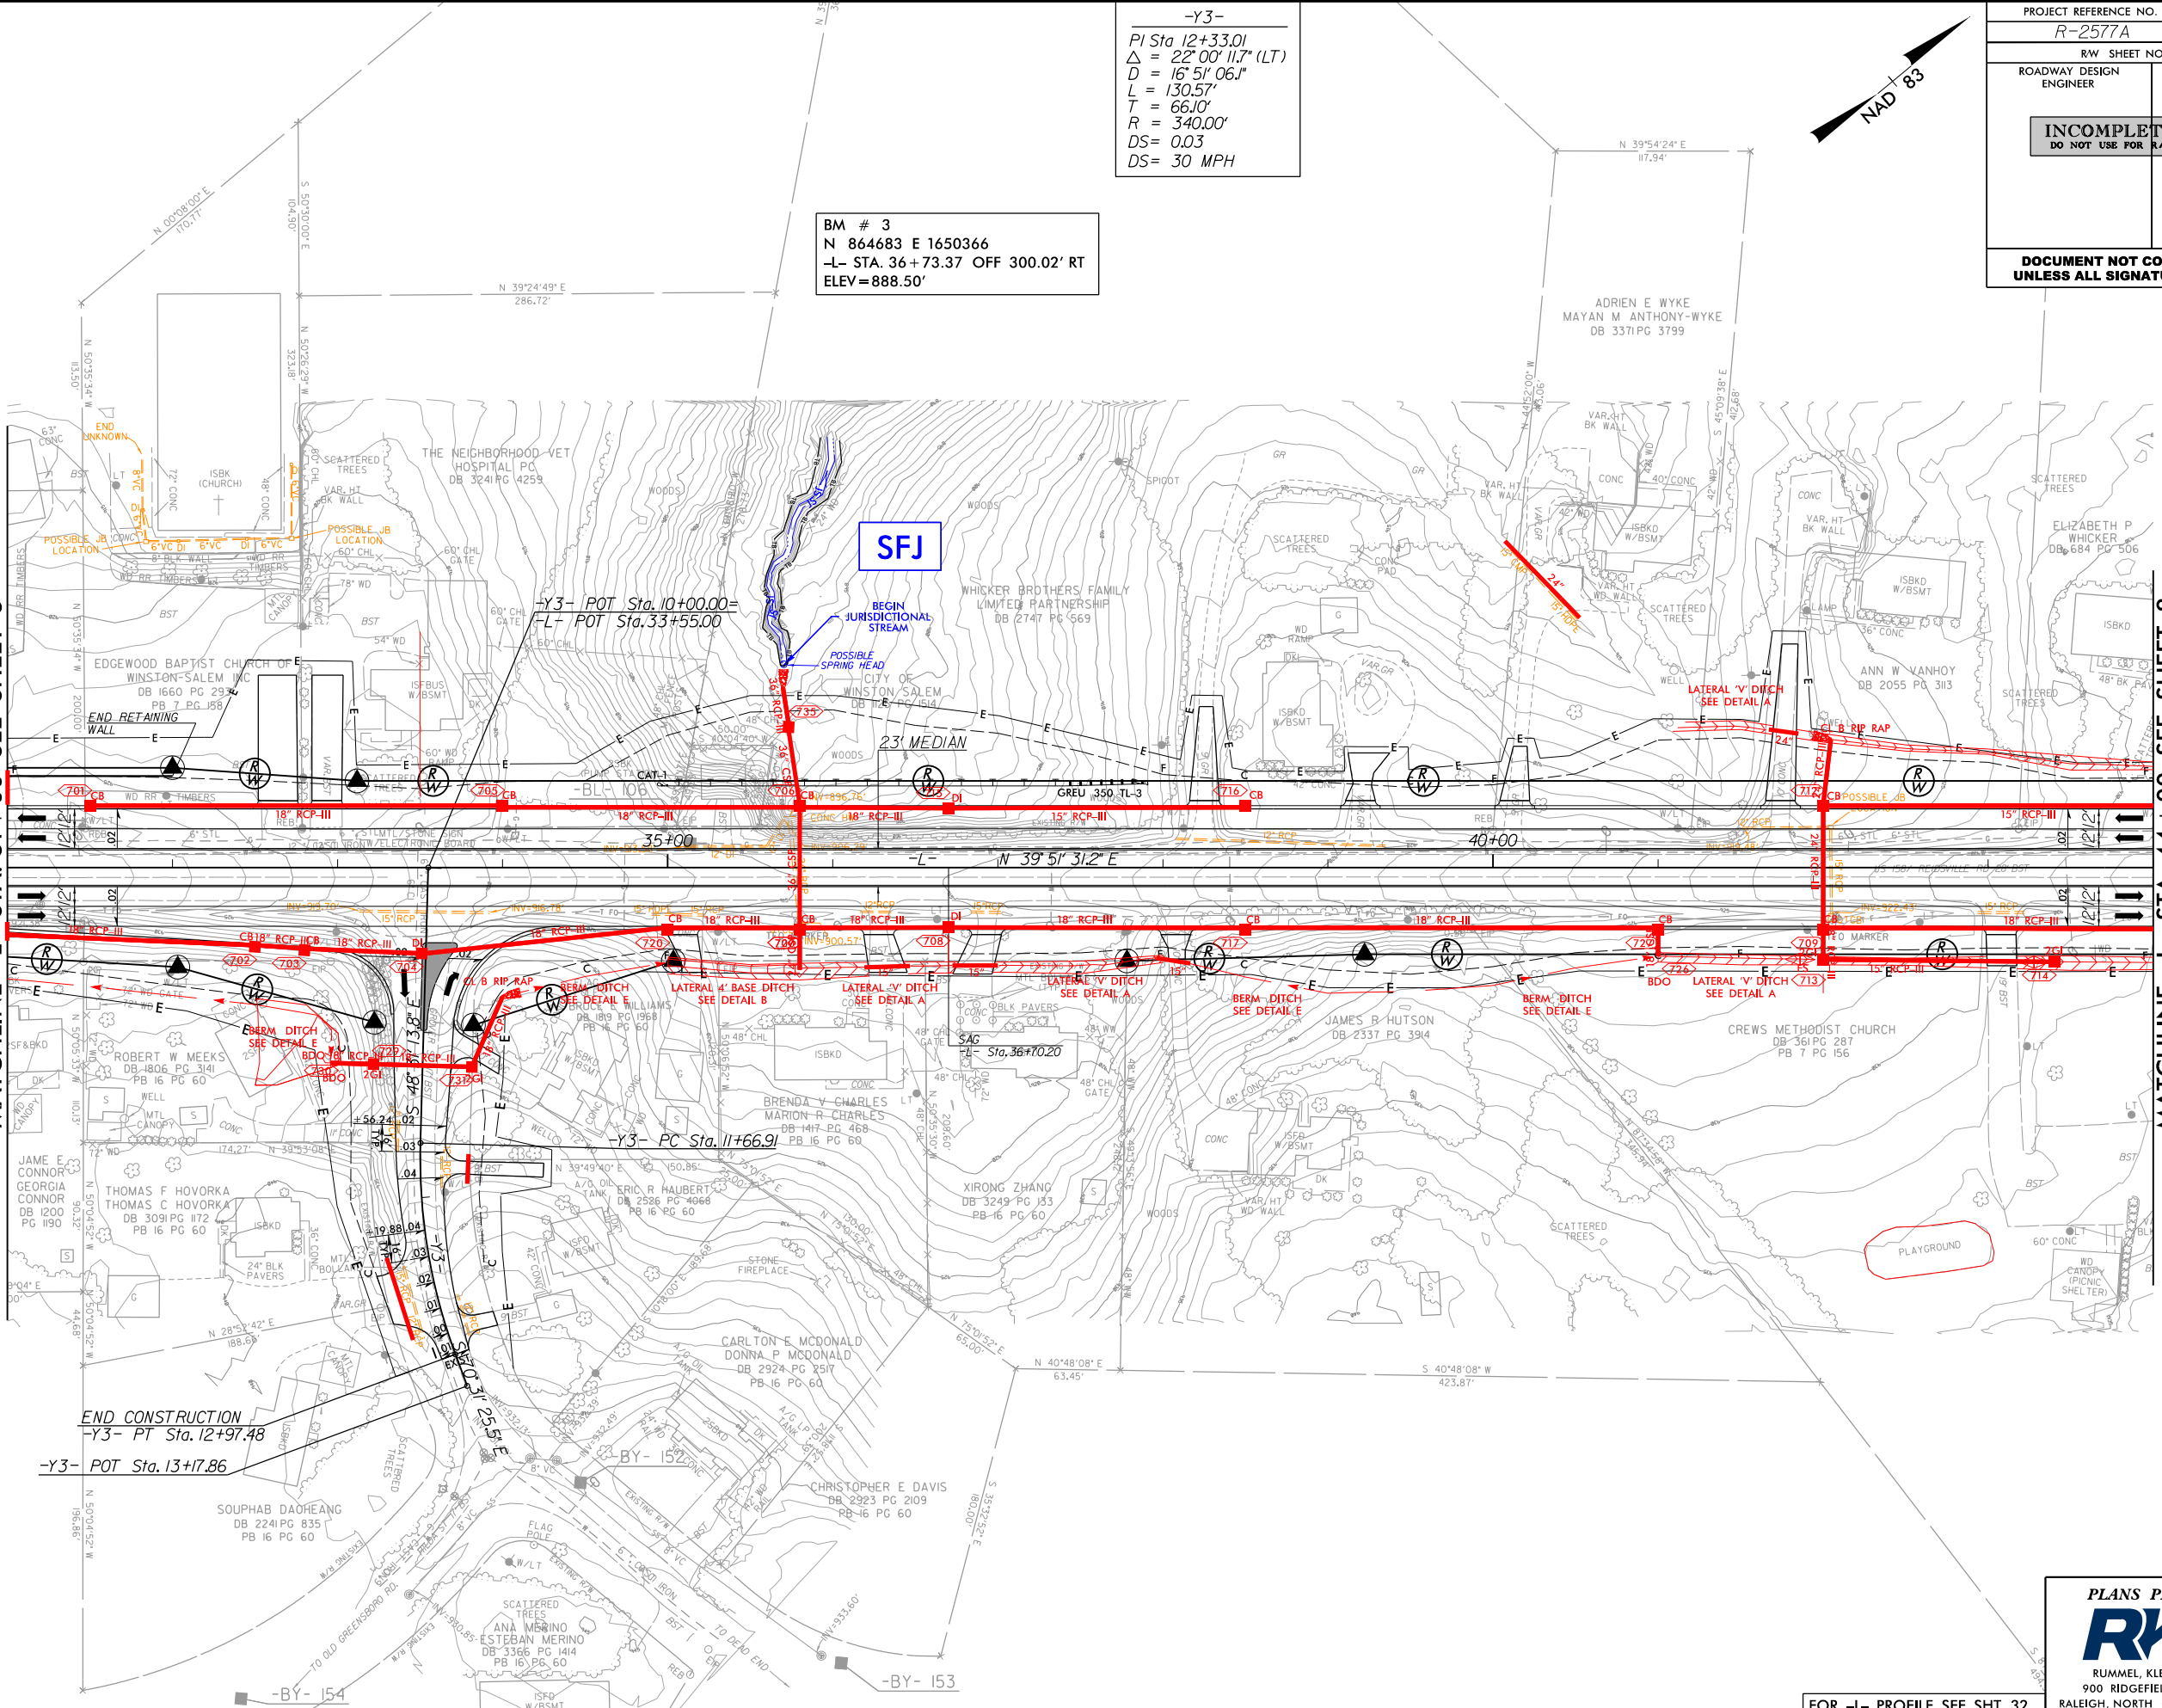

PLANS PREPARED BY :
RK&K
RUMMEL, KLEPPER & KAHL, LLP
900 RIDGEFIELD DRIVE SUITE 350
RALEIGH, NORTH CAROLINA 27609-3960
NC LICENSE NO. F-0112 • (919) 878-9560


FOR -L- PROFILE SEE SHT. 32
FOR -Y3- PROFILE SEE SHT. 43

FOR -L- PROFILE SEE SHTS. 32-33
FOR -Y4- PROFILE SEE SHT. 44

PLANS PREPARED BY :

RK&K


RUMMEL, KLEPPER & KAHL, LLP
900 RIDGEFIELD DRIVE SUITE 350
RALEIGH, NORTH CAROLINA 27609-3960
NC LICENSE NO. F-0112 • (919) 878-9560

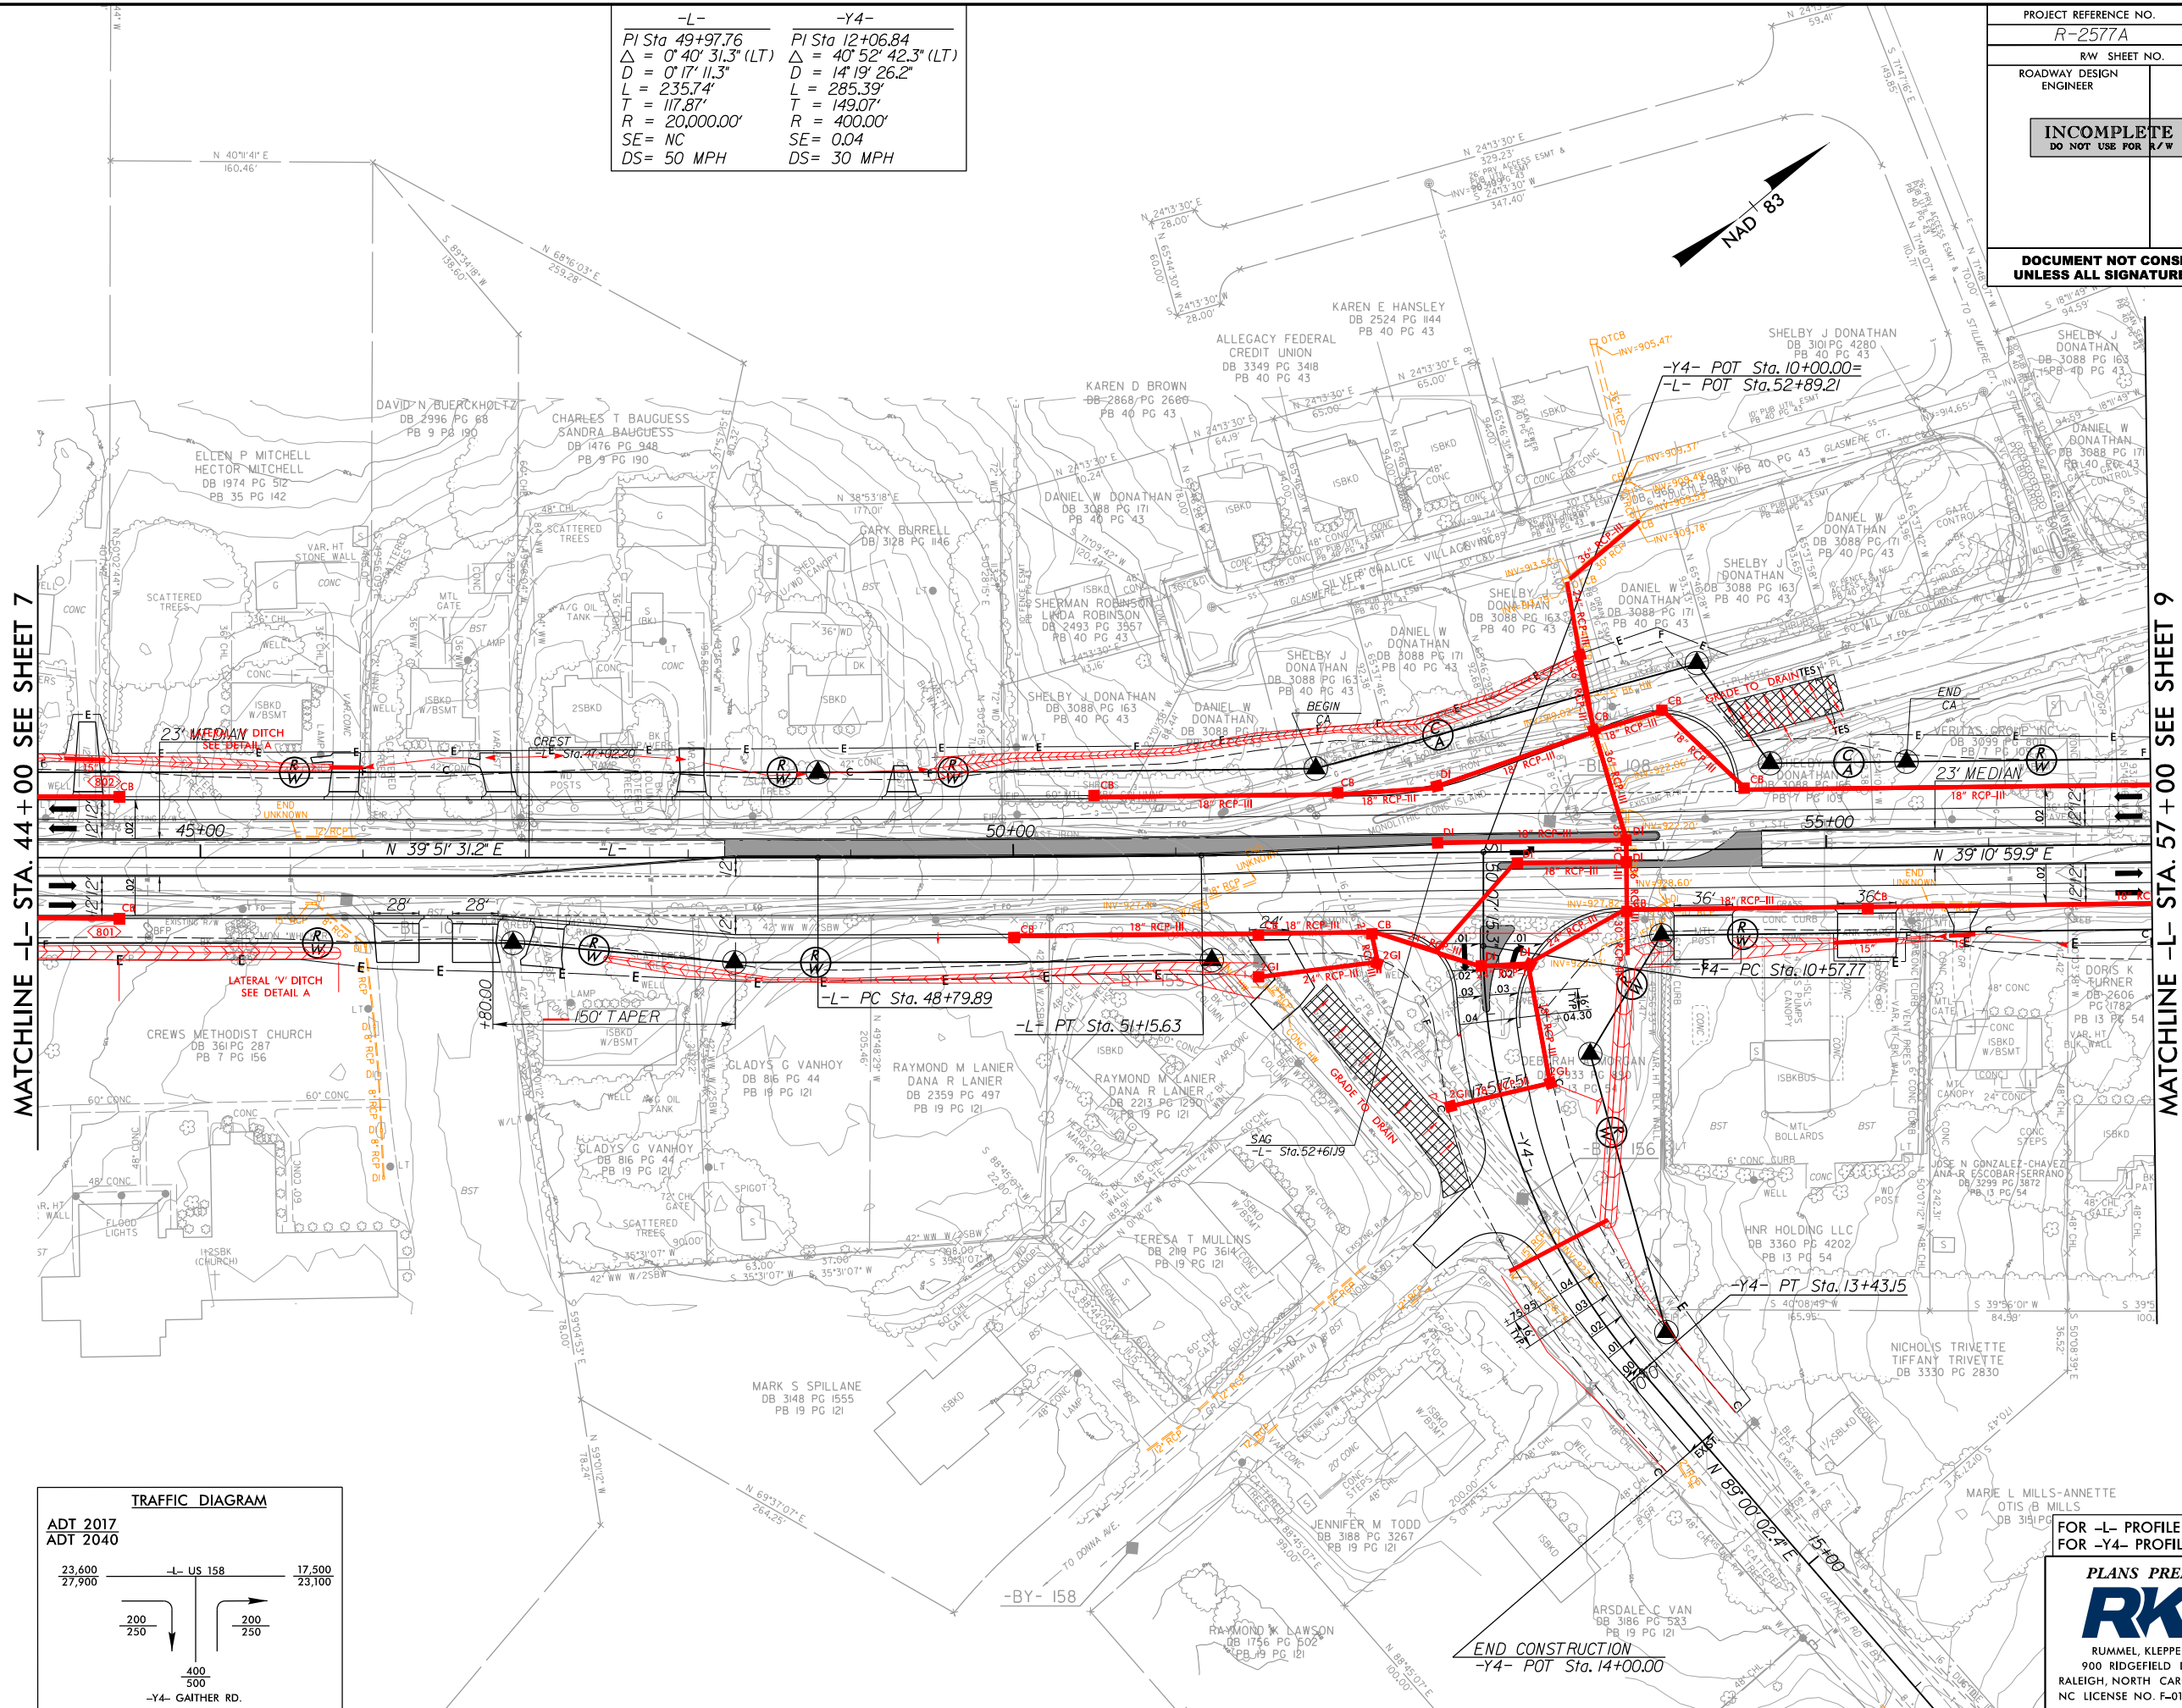

MATCHLINE -L- STA. 57+00 SEE SHEET 8

MATCHLINE -L- STA. 71+00 SEE SHEET 10

PROJECT REFERENCE NO. R-2577A		SHEET NO. 9
RW SHEET NO.		
ROADWAY DESIGN ENGINEER	HYDRAULICS ENGINEER	
INCOMPLETE PLANS DO NOT USE FOR R/W ACQUISITION		
DOCUMENT NOT CONSIDERED FINAL UNLESS ALL SIGNATURES COMPLETED		

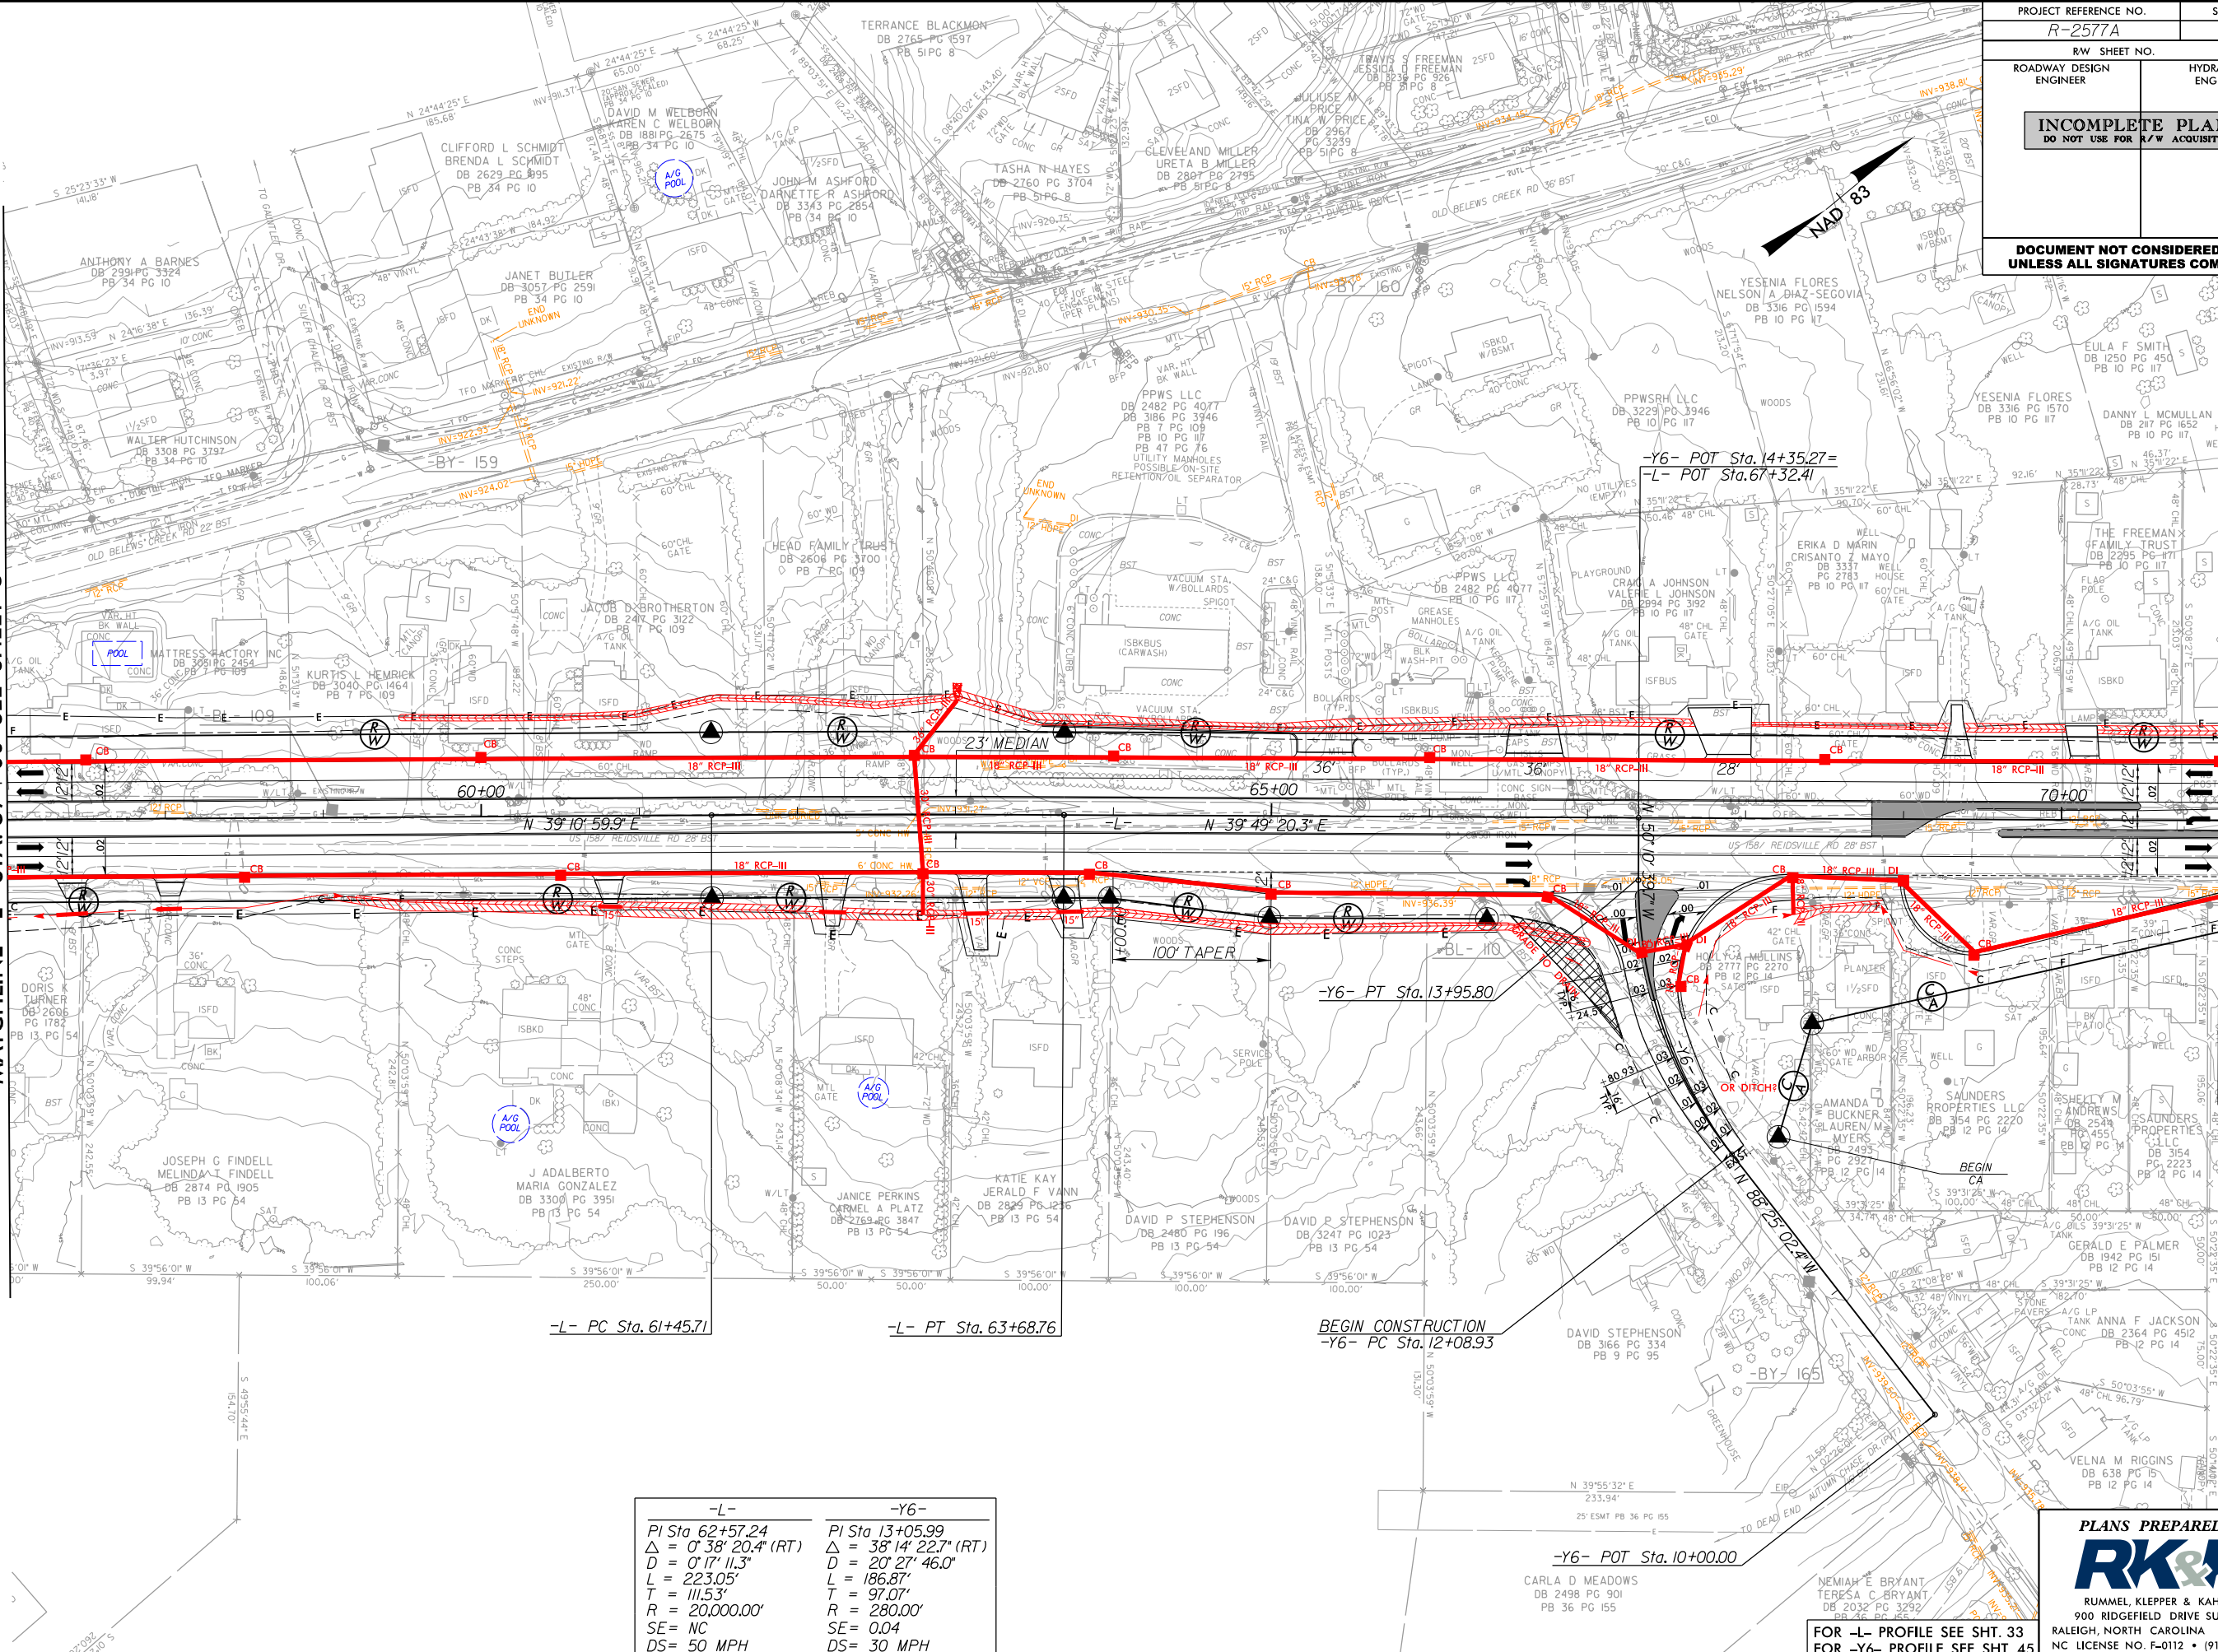

-L-	-Y6-
PI Sta 62+57.24	PI Sta 13+05.99
$\Delta = 0^\circ 38' 20.4" (RT)$	$\Delta = 38^\circ 14' 22.7" (RT)$
$D = 0' 17' 11.3"$	$D = 20' 27' 46.0"$
$L = 223.05'$	$L = 186.87'$
$T = 111.53'$	$T = 97.07'$
$R = 20,000.00'$	$R = 280.00'$
SE= NC	SE= 0.04
DS= 50 MPH	DS= 30 MPH

PLANS PREPARED BY :

RK&K

RUMMEL, KLEPPER & KAHL, LLP
900 RIDGEFIELD DRIVE SUITE 350
RALEIGH, NORTH CAROLINA 27609-3960
NC LICENSE NO. F-0112 • (919) 878-9560

FOR -L- PROFILE SEE SHT. 33
FOR -Y6- PROFILE SEE SHT. 45


8/17/99

8/22/2019
C:\Users\psh10\Documents\Drawings\4BR-2577A_HYD.psh10.dgn
Files


MATCHLINE -L- STA. 71+00 SEE SHEET 9

MATCHLINE -L- STA. 84+50 SEE SHEET 11

PROJECT REFERENCE NO. <i>R-2577A</i>		SHEET NO. <i>10</i>	
R/W SHEET NO.			
ROADWAY DESIGN ENGINEER		HYDRAULICS ENGINEER	
INCOMPLETE PLANS DO NOT USE FOR R/W ACQUISITION			
DOCUMENT NOT CONSIDERED FINAL UNLESS ALL SIGNATURES COMPLETED			

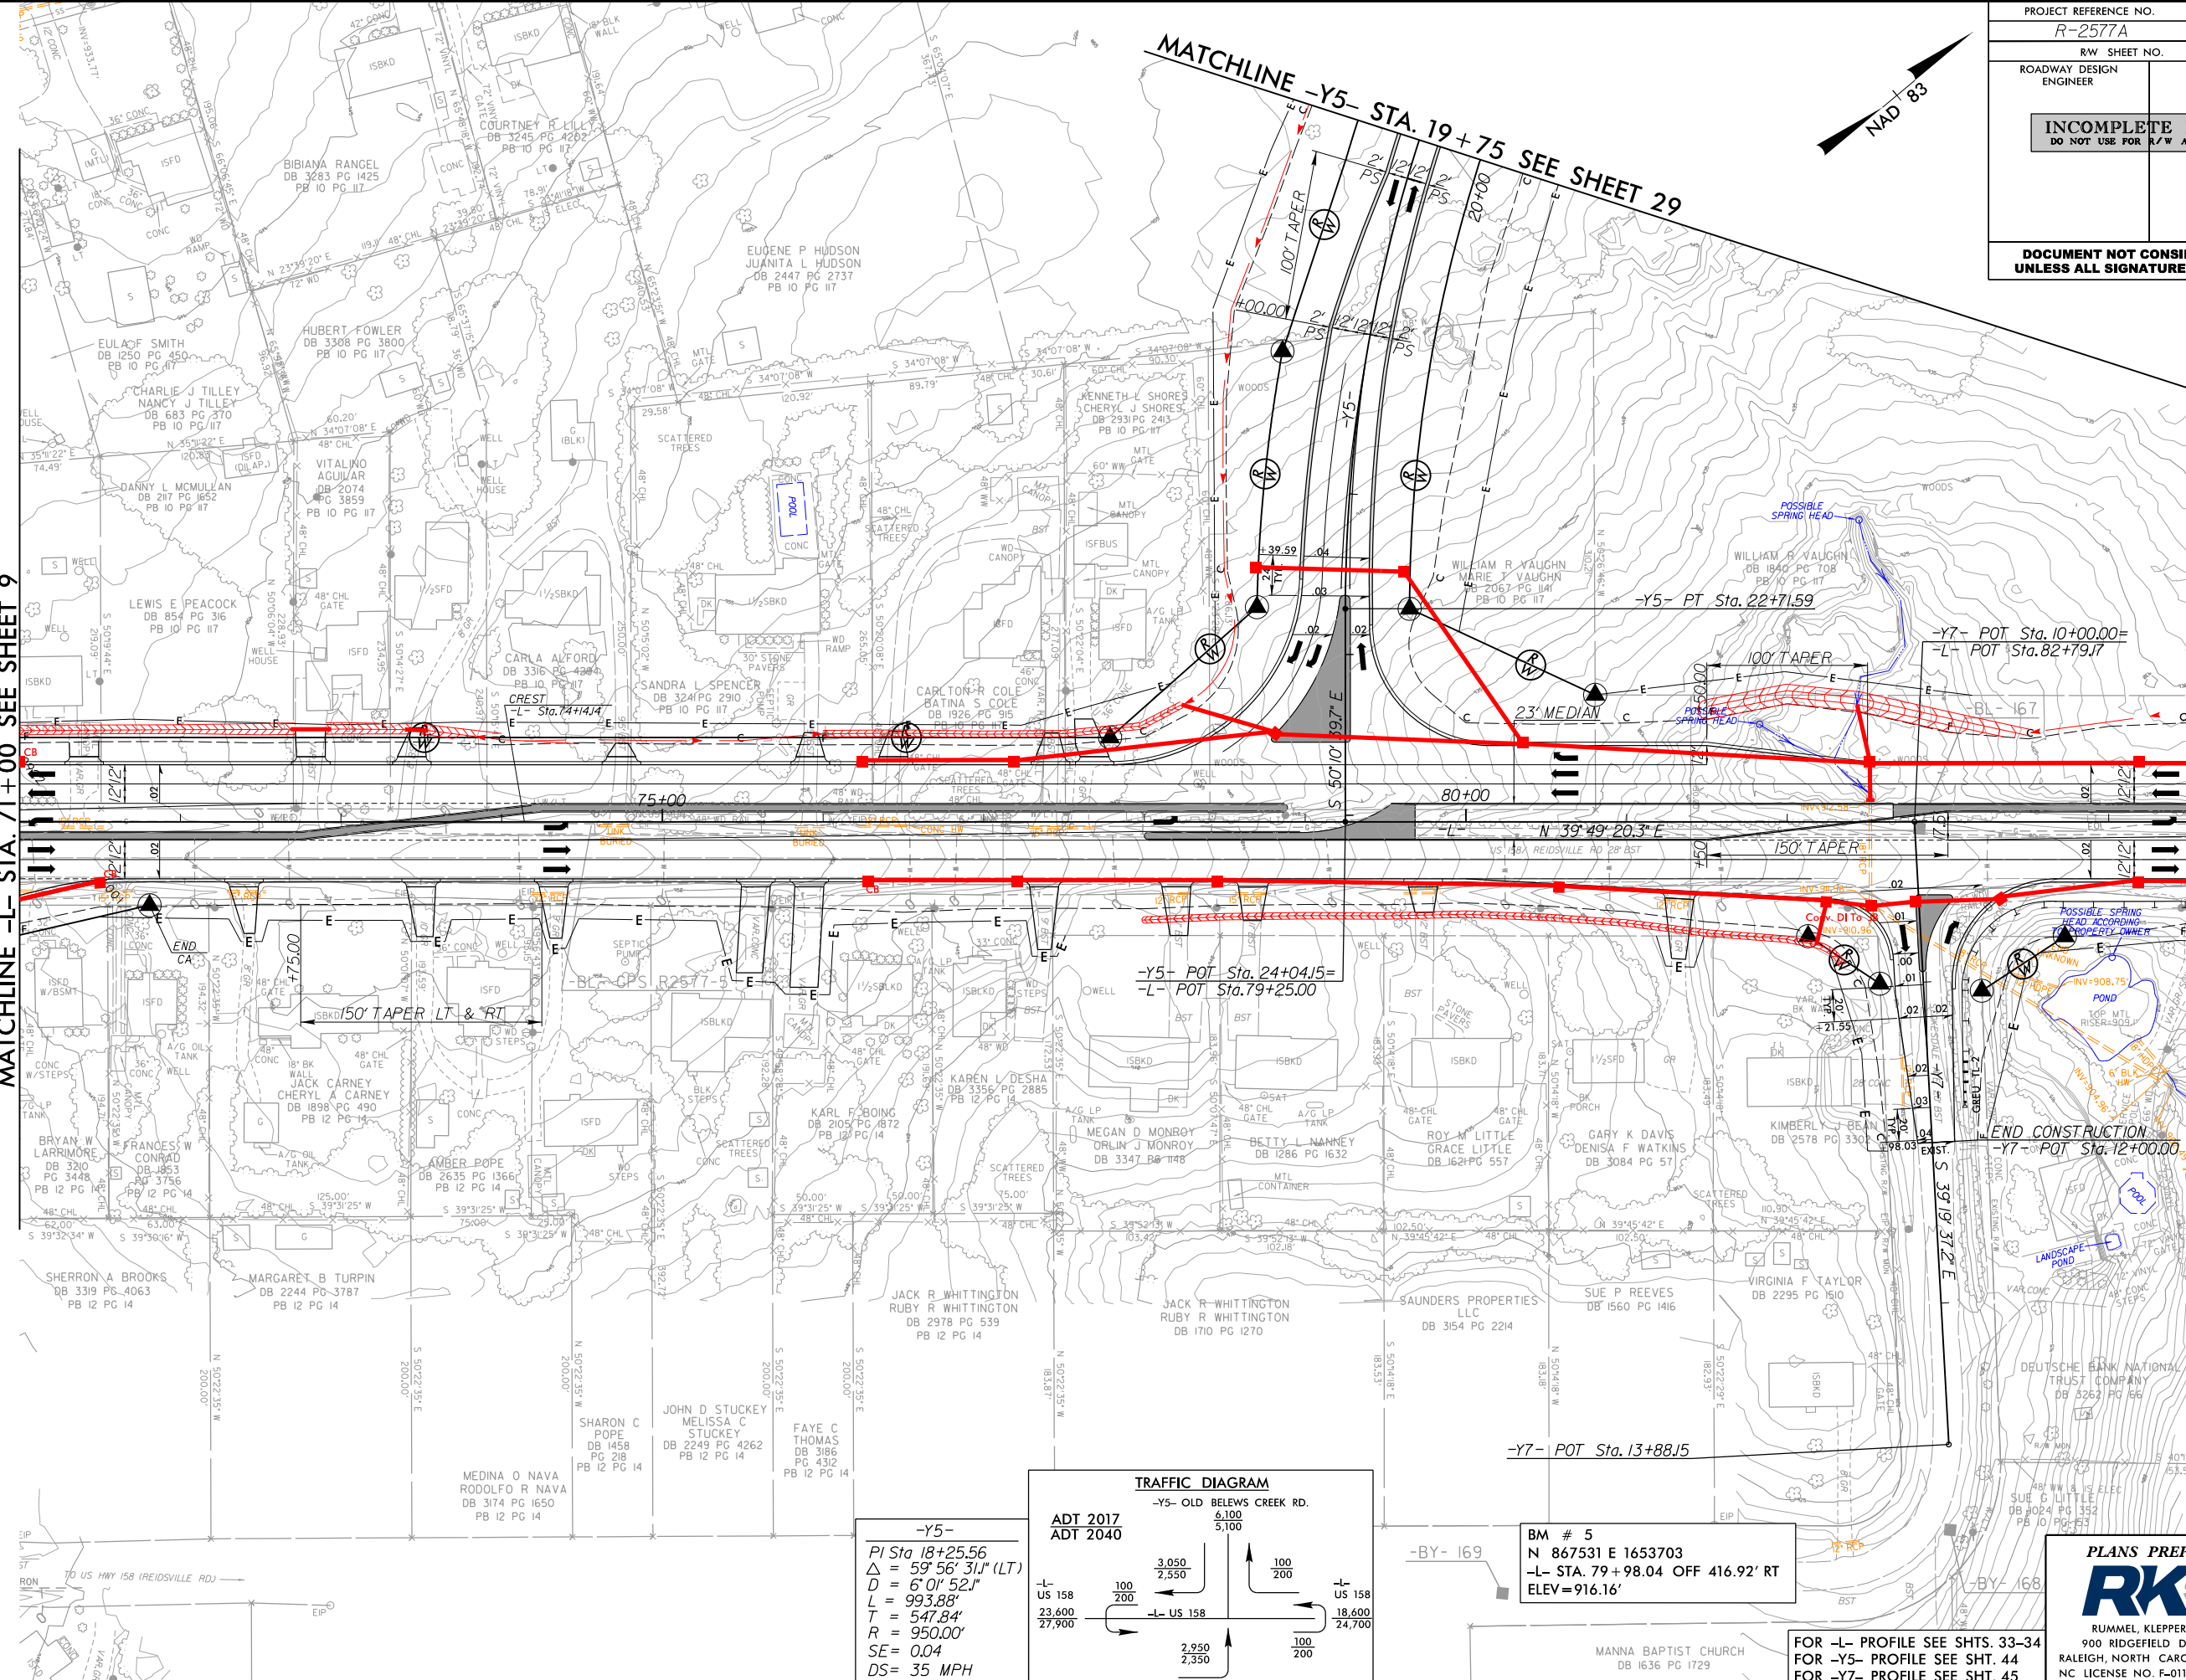


-Y5-
PI Sta 18+25.56
 $\Delta = 59^{\circ}56'31''$ (LT)
 $D = 6^{\circ}01'52''$
 $L = 993.88'$
 $R = 547.84'$
 $T = 950.00'$
 $SE = 0.04$
 $DS = 35$ MPH

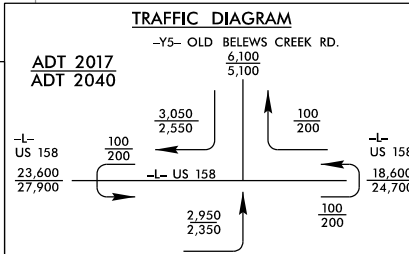

BM # 5
N 867531 E 1653703
-L- STA. 79+98.04 OFF 416.92' RT
ELEV = 916.16'


FOR -L- PROFILE SEE SHTS. 33-34
FOR -Y5- PROFILE SEE SHT. 44
FOR -Y7- PROFILE SEE SHT. 45

PLANS PREPARED BY :
RK&K
RUMMEL, KLEPPER & KAHL, LLP
900 RIDGEFIELD DRIVE SUITE 350
RALEIGH, NORTH CAROLINA 27609-3960
NC LICENSE NO. F-0112 • (919) 878-9560

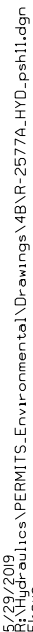

8/17/99

8/22/2019
S:\Projects\Permits\Environmental\Drawings\4BR-2577A_HYD_psh12.dgn
E:\Users\psh12

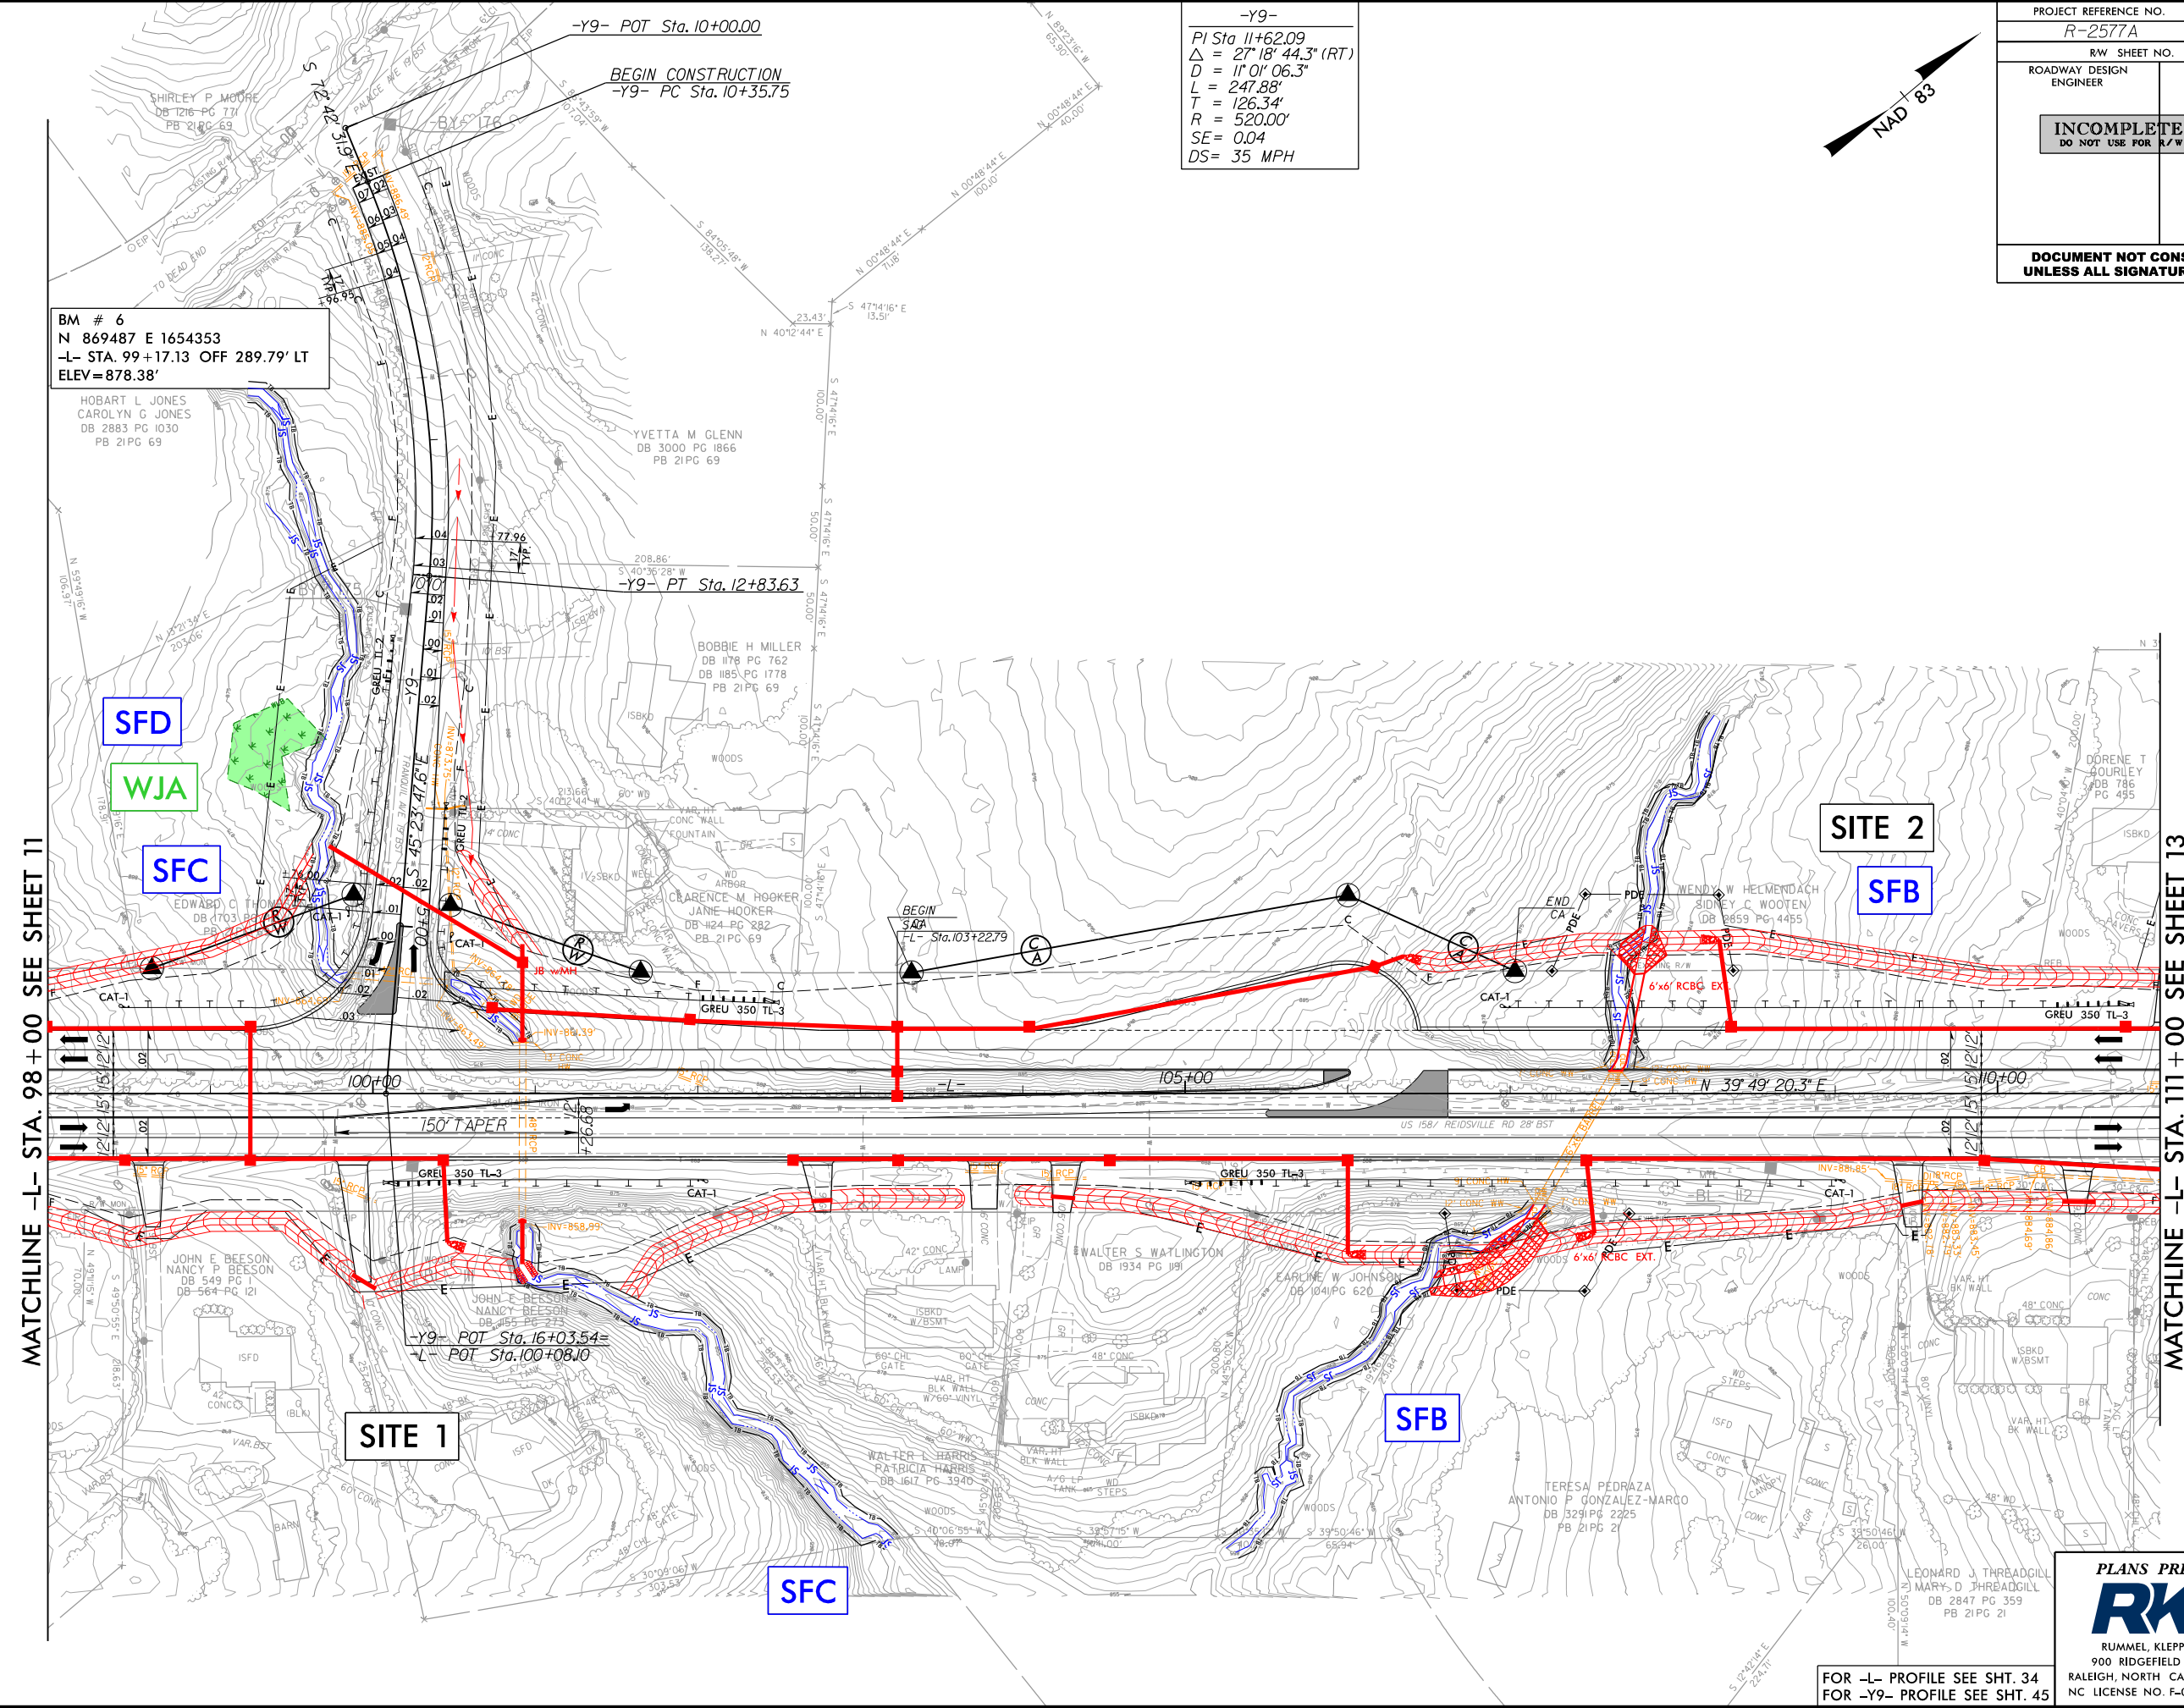


BM # 6
N 869487 E 1654353
-L- STA. 99+17.13 OFF 289.79' LT
ELEV=878.38'

HOBART L JONES
CAROLYN G JONES
DB 2883 PG 1030
PB 21PG 69

-Y9- POT Sta. 10+00.00
BEGIN CONSTRUCTION
-Y9- PC Sta. 10+35.75

-Y9-
PI Sta. 11+62.09
 $\Delta = 27^\circ 18' 44.3''$ (RT)
 $D = 11^\circ 01' 06.3''$
 $L = 247.88'$
 $T = 126.34'$
 $R = 520.00'$
 $SE = 0.04$
 $DS = 35$ MPH

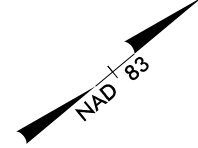

PROJECT REFERENCE NO. <i>R-2577A</i>		SHEET NO. <i>12</i>	
RW SHEET NO.			
ROADWAY DESIGN ENGINEER		HYDRAULICS ENGINEER	
INCOMPLETE PLANS DO NOT USE FOR R/W ACQUISITION			
DOCUMENT NOT CONSIDERED FINAL UNLESS ALL SIGNATURES COMPLETED			

MATCHLINE -L- STA. 98+00 SEE SHEET 11

MATCHLINE -L- STA. 111+00 SEE SHEET 13

SITE 1

SITE 2

SFB

SFB

SFC

PLANS PREPARED BY :
RK&K
RUMMEL, KLEPPER & KAHL, LLP
900 RIDGEFIELD DRIVE SUITE 350
RALEIGH, NORTH CAROLINA 27609-3960
NC LICENSE NO. F-0112 • (919) 878-9560


FOR -L- PROFILE SEE SHT. 34
FOR -Y9- PROFILE SEE SHT. 45

8/17/99

8/29/2019
C:\Users\psh13\Documents\Drawings\4BR-2577A-HYD-psht13.dgn
psh13

MATCHLINE -L- STA. 111+00 SEE SHEET 12

MATCHLINE -L- STA. 124+50 SEE SHEET 14

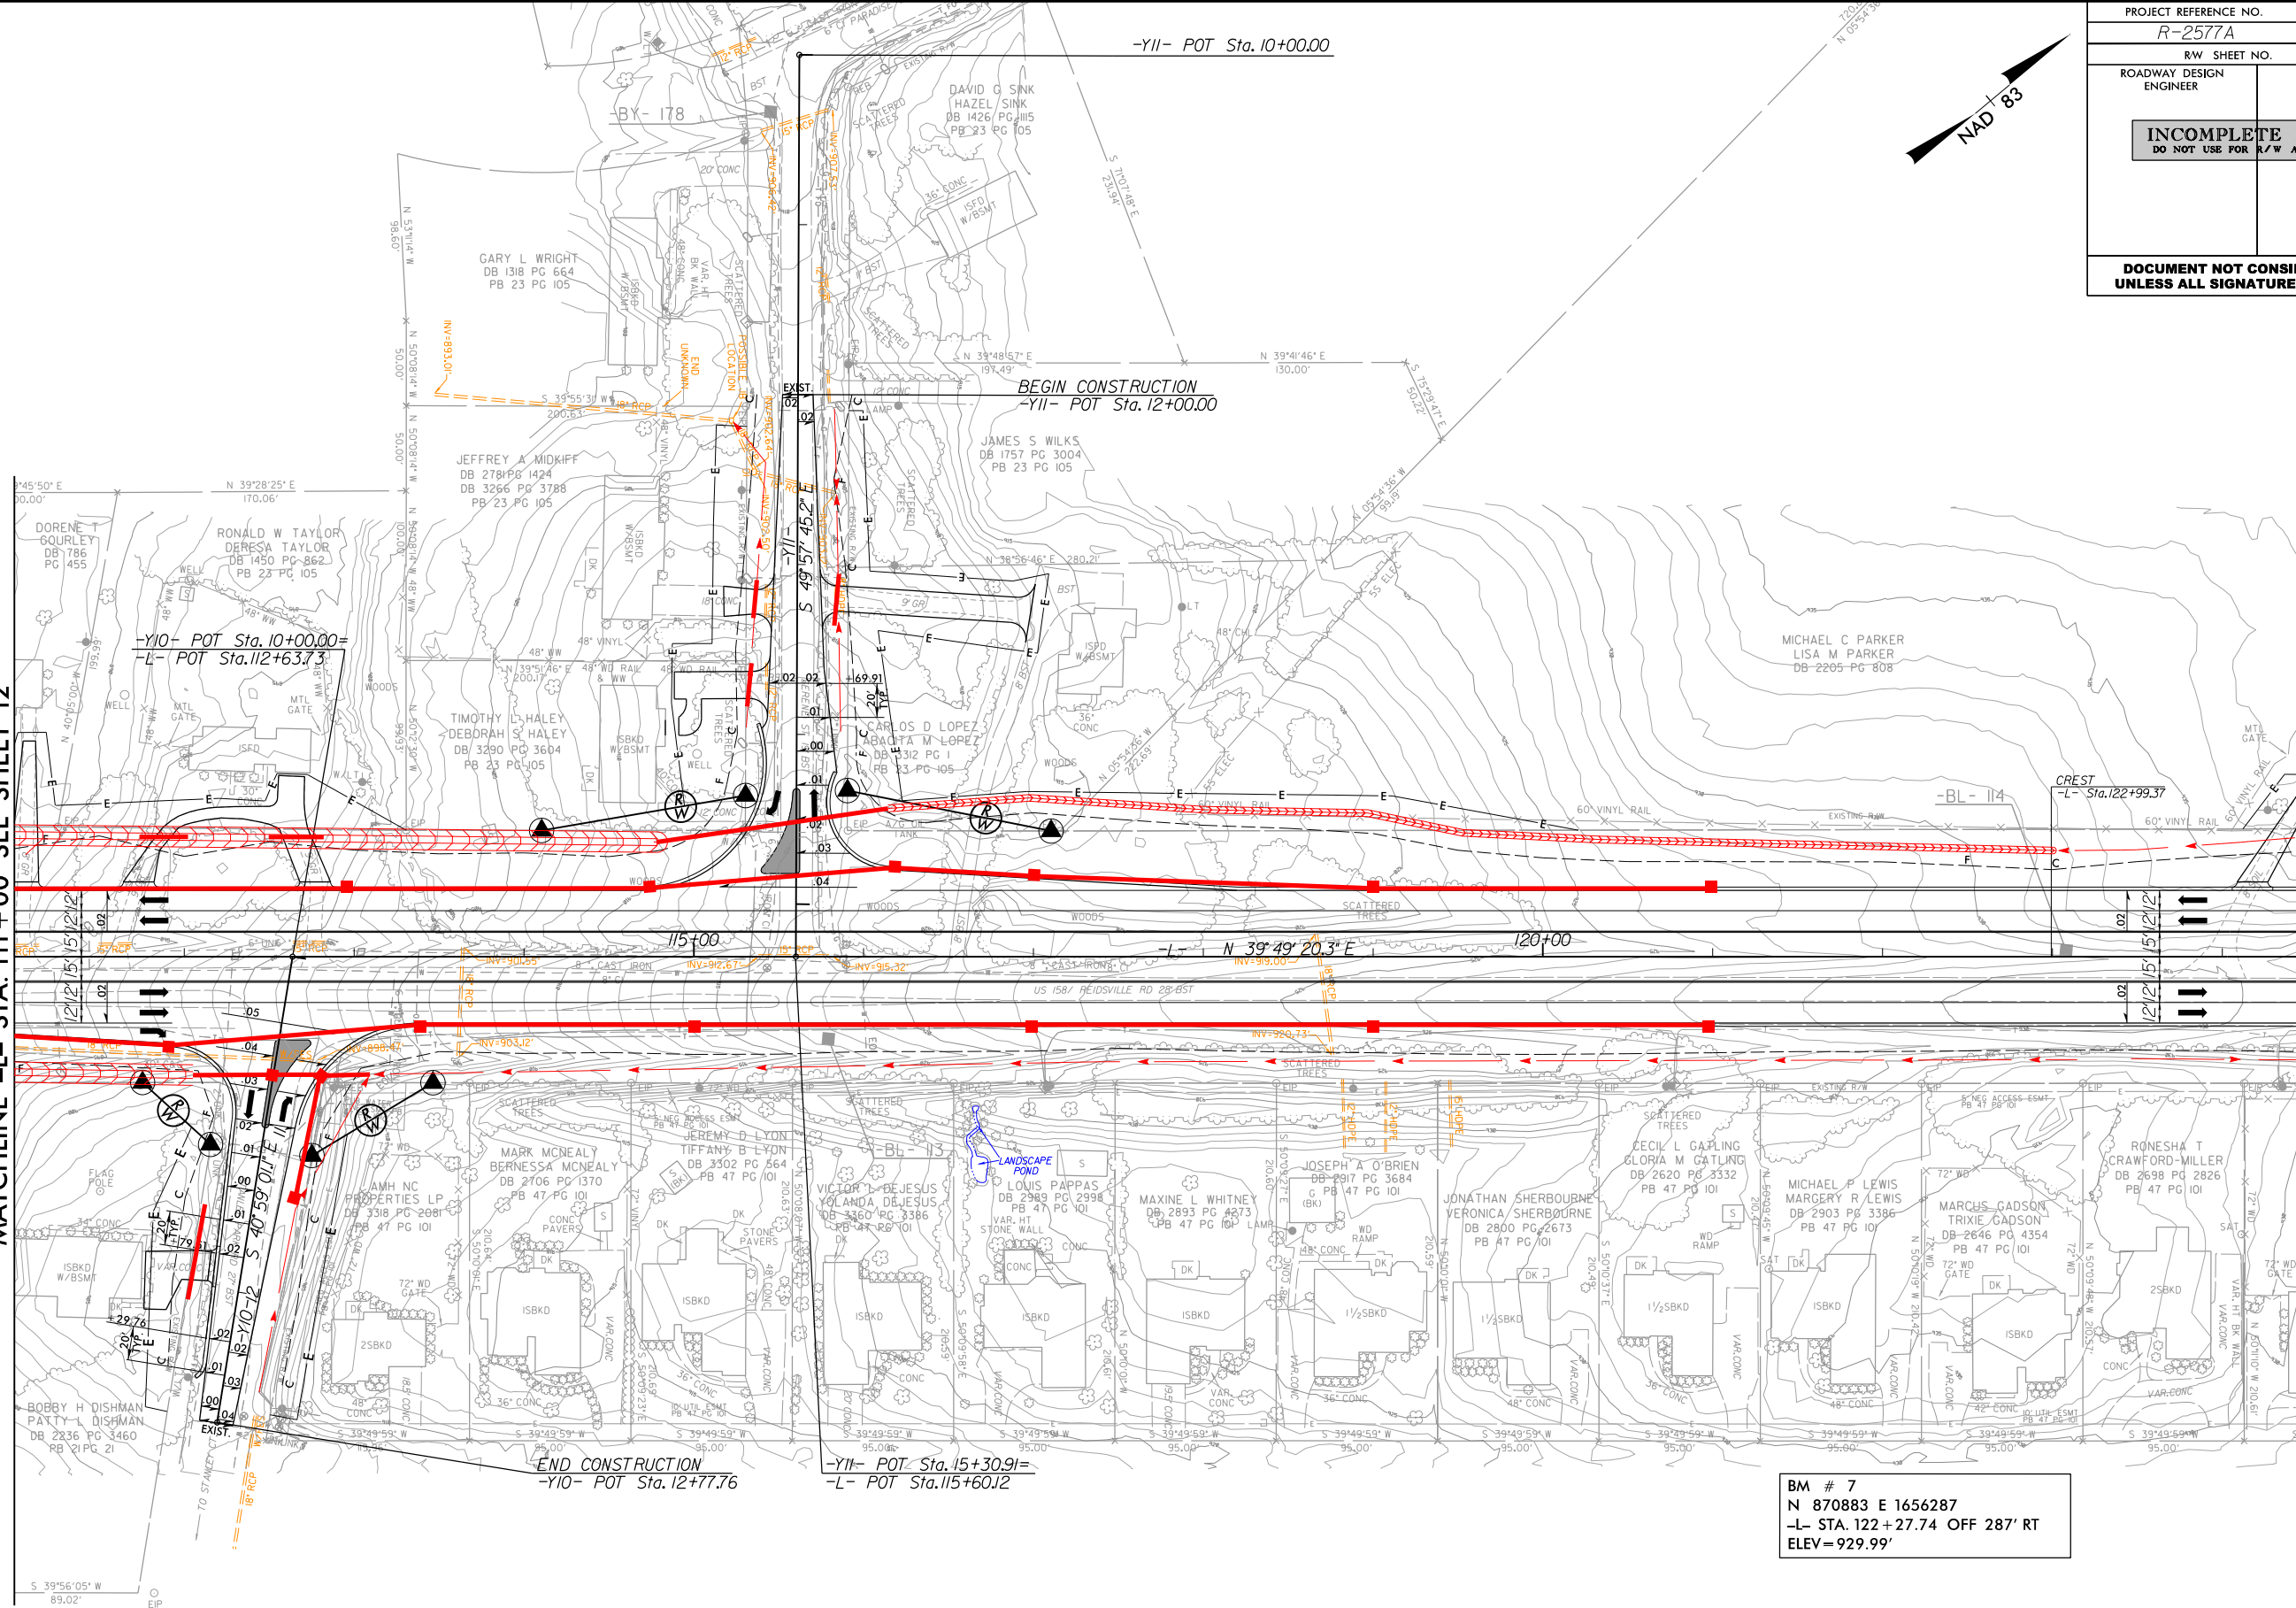

PROJECT REFERENCE NO. <i>R-2577A</i>		SHEET NO. <i>13</i>
R/W SHEET NO.		
ROADWAY DESIGN ENGINEER		HYDRAULICS ENGINEER
INCOMPLETE PLANS DO NOT USE FOR R/W ACQUISITION		
DOCUMENT NOT CONSIDERED FINAL UNLESS ALL SIGNATURES COMPLETED		

BM # 7
N 870883 E 1656287
-L- STA. 122+27.74 OFF 287' RT
ELEV=929.99'

FOR -L- PROFILE SEE SHTS. 34-35
FOR -Y10- PROFILE SEE SHT. 45
FOR -Y11- PROFILE SEE SHT. 46


PLANS PREPARED BY :

RK&K


RUMMEL, KLEPPER & KAHL, LLP
900 RIDGEFIELD DRIVE SUITE 350
RALEIGH, NORTH CAROLINA 27609-3960
NC LICENSE NO. F-0112 • (919) 878-9560

8/17/99
5/29/2019
C:\Users\perry\Documents\Drawings\4BR-2577A_HYD_psh14.dgn
Perry

MATCHLINE -L- STA. 124+50 SEE SHEET 13

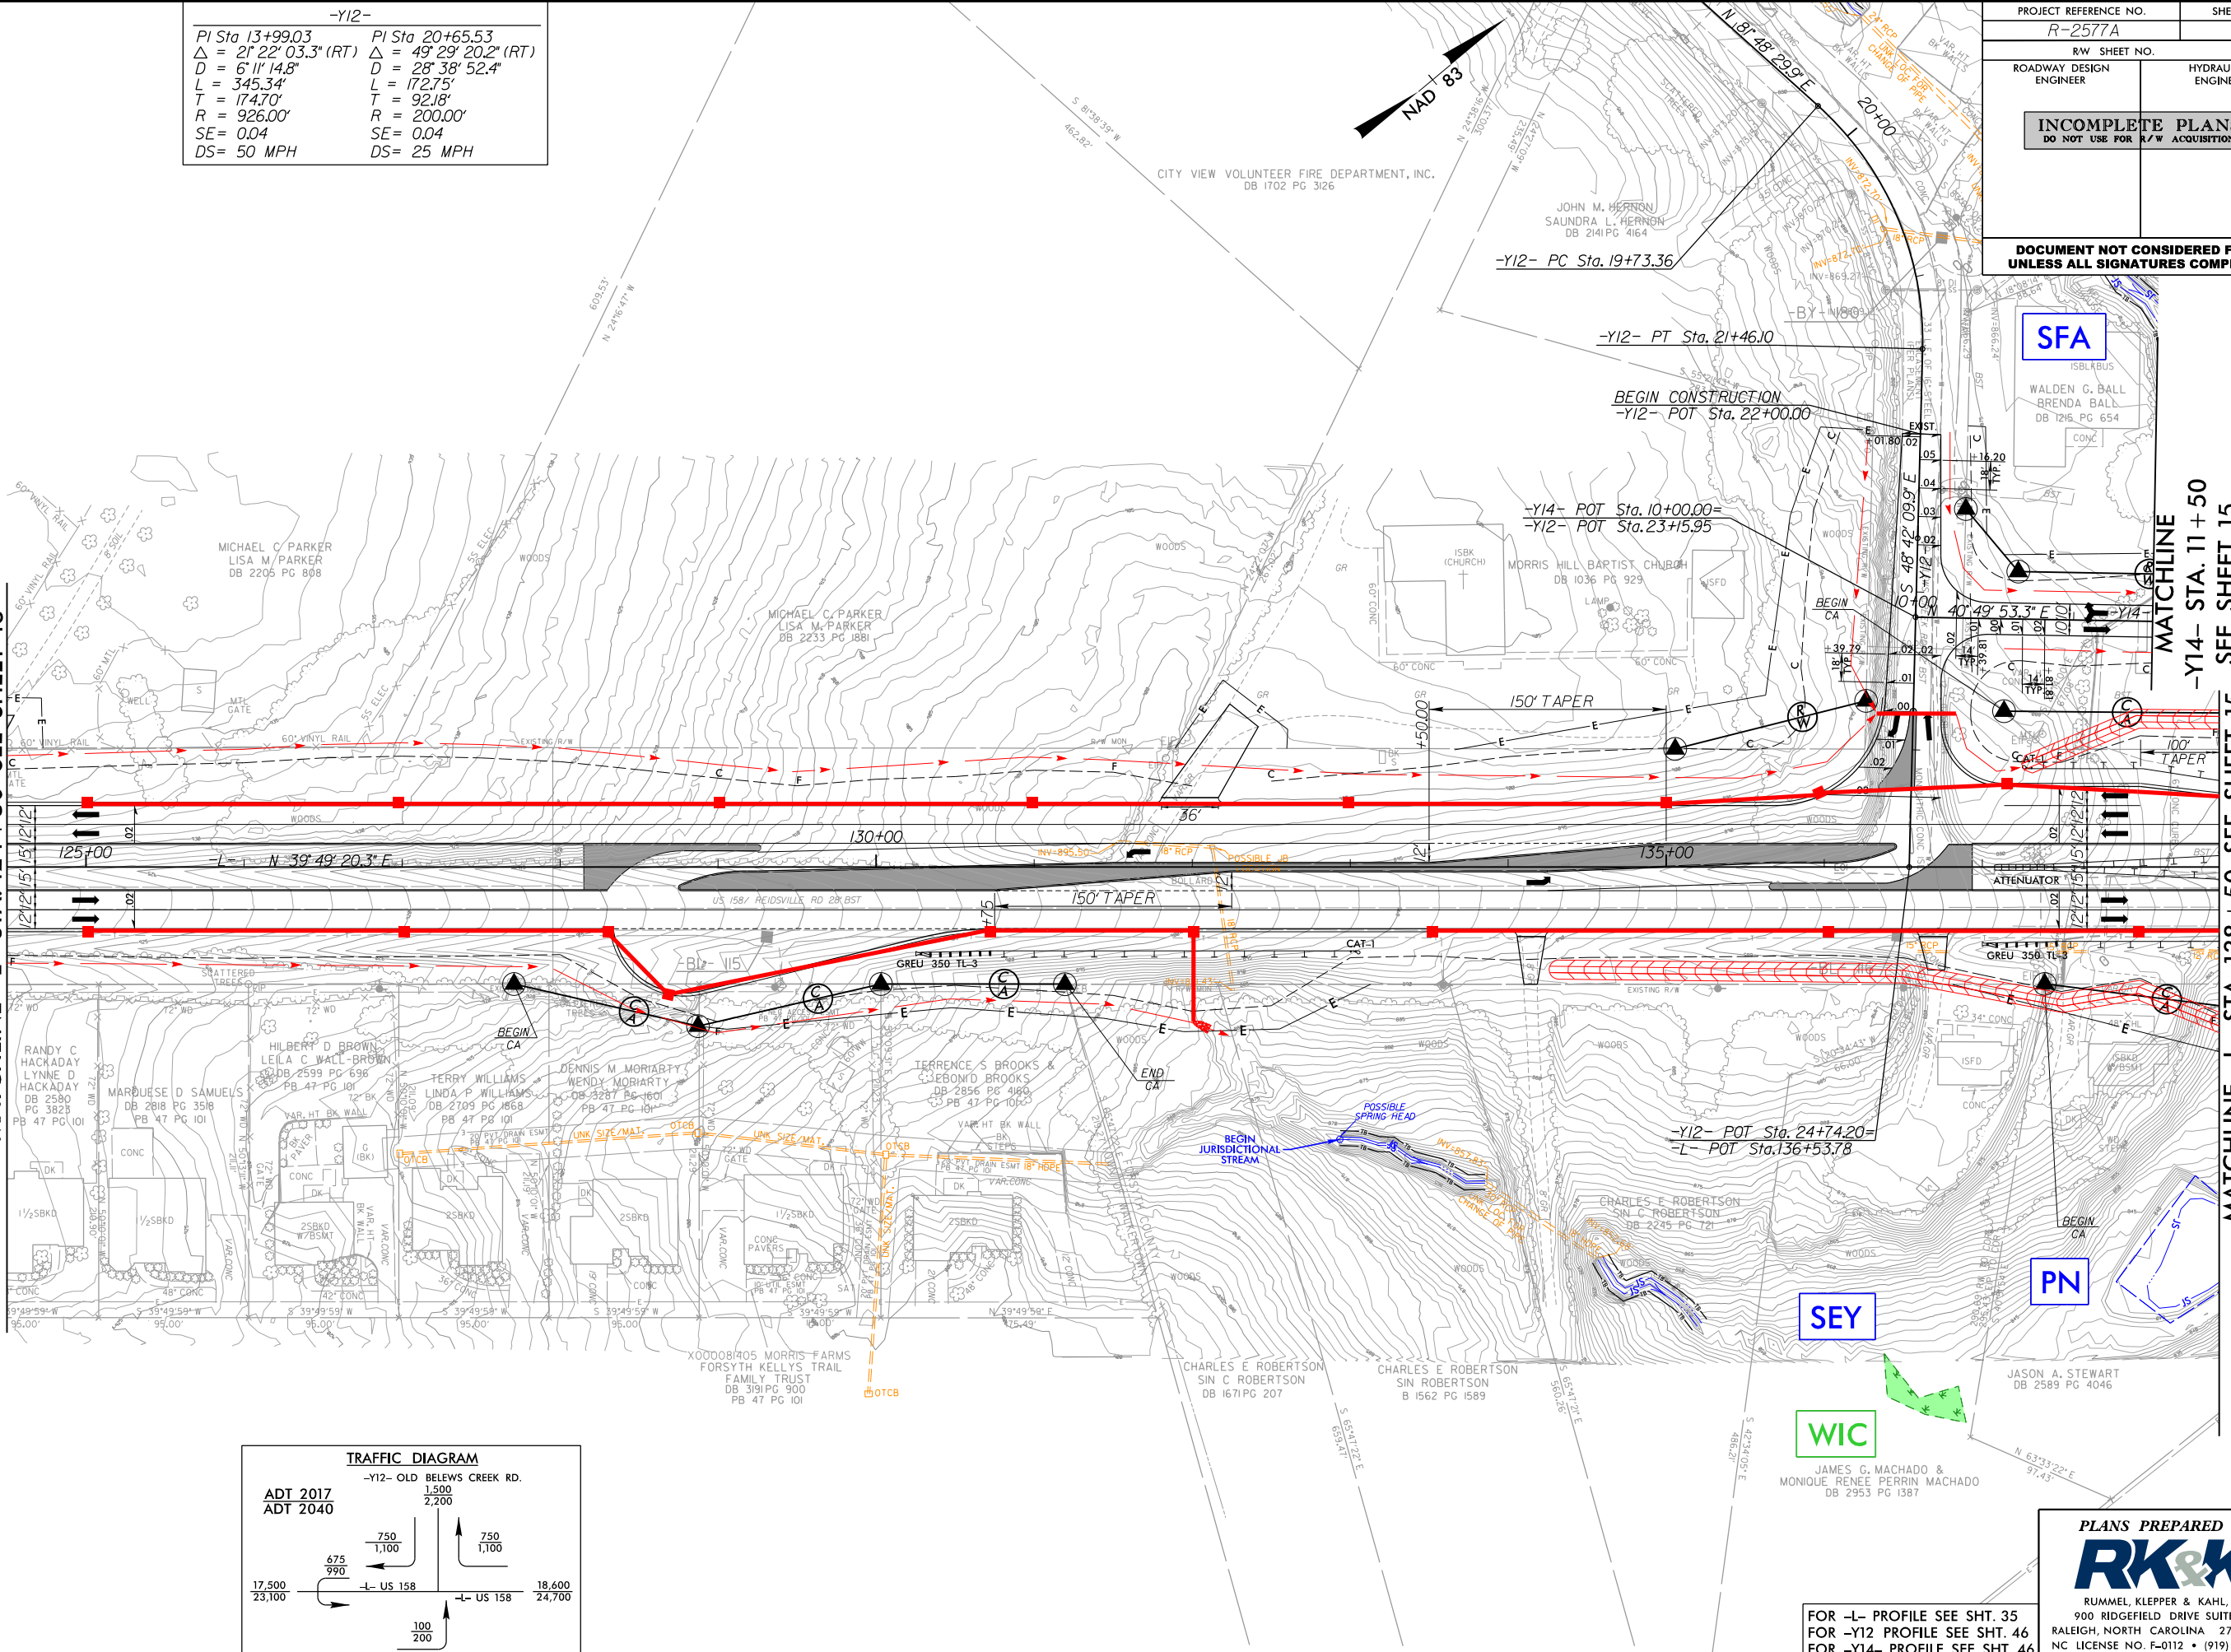

-Y12-	
PI Sta 13+99.03	PI Sta 20+65.53
$\Delta = 21^{\circ} 22' 03.3''$ (RT)	$\Delta = 49^{\circ} 29' 20.2''$ (RT)
$D = 6' 11'' 14.8''$	$D = 28' 38' 52.4''$
$L = 345.34'$	$L = 172.75'$
$T = 174.70'$	$T = 92.18'$
$R = 926.00'$	$R = 200.00'$
$SE = 0.04$	$SE = 0.04$
$DS = 50$ MPH	$DS = 25$ MPH

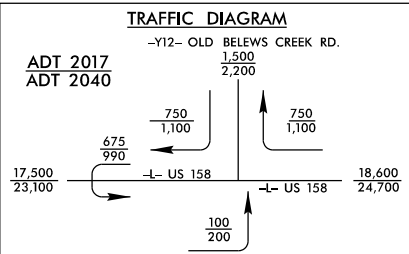

PROJECT REFERENCE NO. <i>R-2577A</i>		SHEET NO. <i>14</i>
R/W SHEET NO.		
ROADWAY DESIGN ENGINEER		HYDRAULICS ENGINEER
INCOMPLETE PLANS DO NOT USE FOR R/W ACQUISITION		
DOCUMENT NOT CONSIDERED FINAL UNLESS ALL SIGNATURES COMPLETED		

SFA

SEY

WIC

PN

MATCHLINE
-Y14- STA. 11+50
SEE SHEET 15

MATCHLINE -L- STA. 138+50 SEE SHEET 15

PLANS PREPARED BY :


RK&K

RUMMEL, KLEPPER & KAHL, LLP
900 RIDGEFIELD DRIVE SUITE 350
RALEIGH, NORTH CAROLINA 27609-3960
NC LICENSE NO. F-0112 • (919) 878-9560

FOR -L- PROFILE SEE SHT. 35
FOR -Y12 PROFILE SEE SHT. 46
FOR -Y14- PROFILE SEE SHT. 46


8/17/99

5/29/2019
C:\Users\paula\Documents\Drawings\4BR-2577A-HYD-psht15.dgn
paula

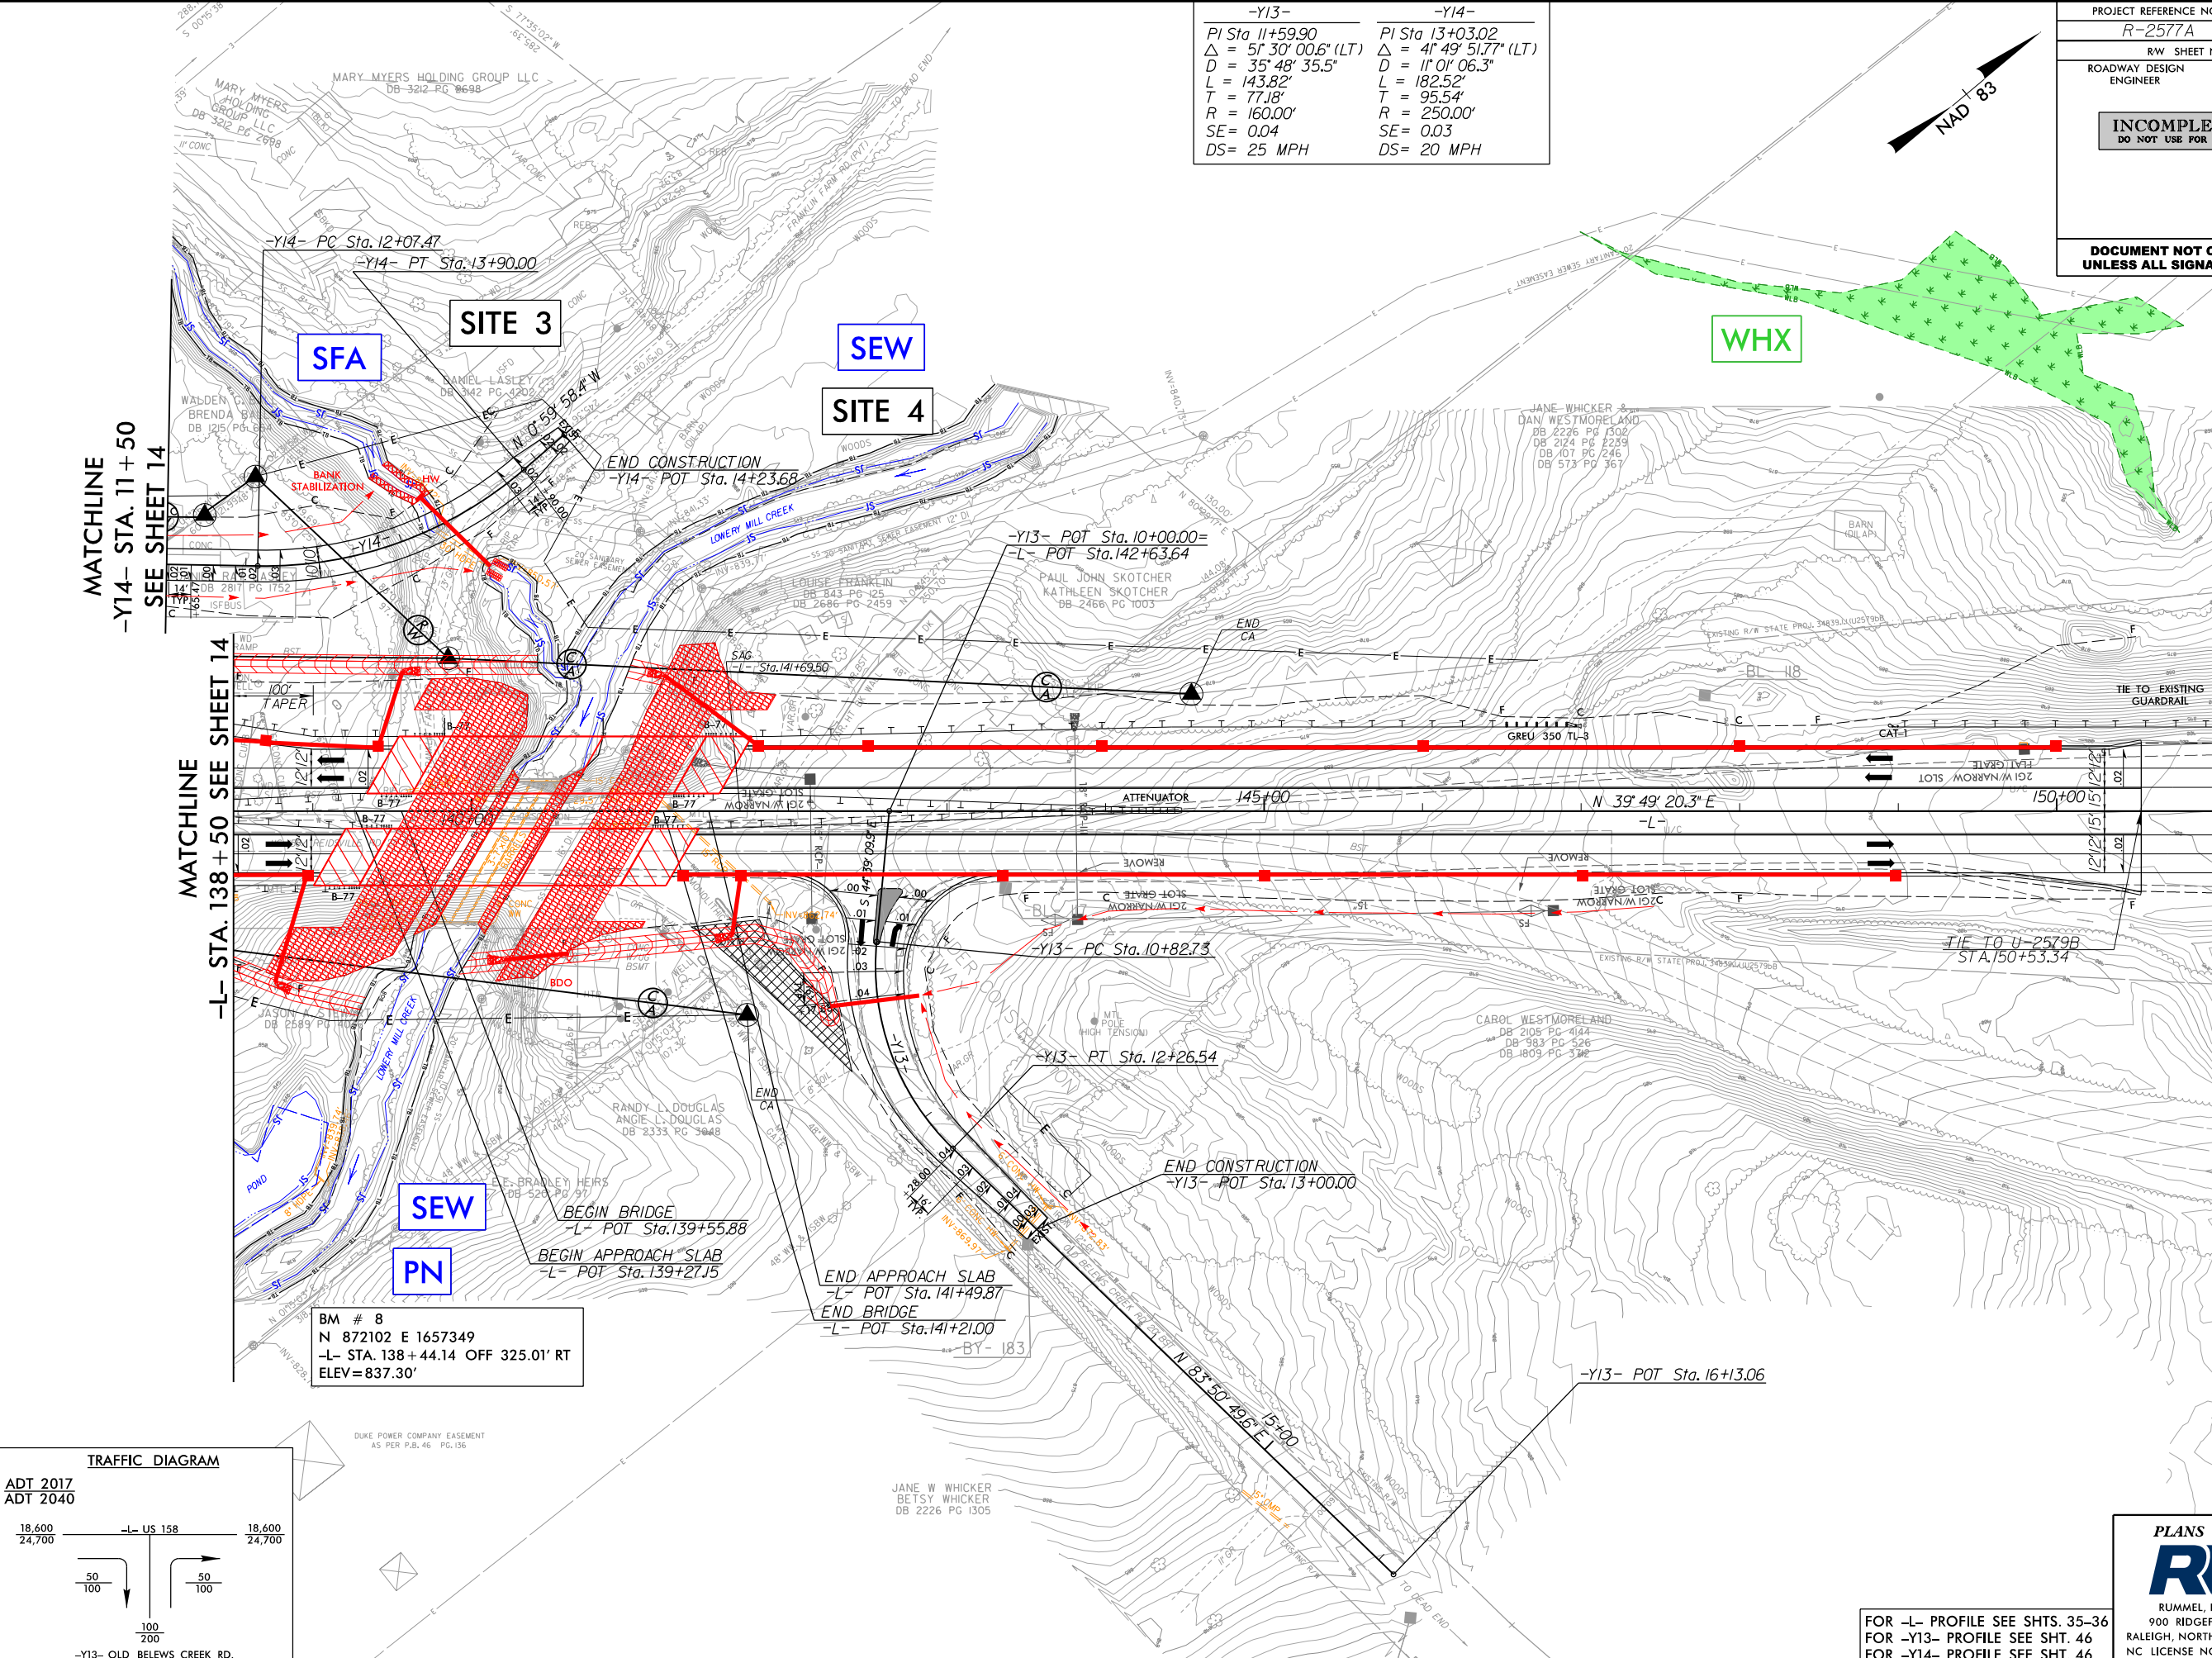

-Y13-	-Y14-
PI Sta 11+59.90	PI Sta 13+03.02
Δ = 51° 30' 00.6" (LT)	Δ = 41° 49' 51.77" (LT)
D = 35' 48" 35.5"	D = 11' 01" 06.3"
L = 143.82'	L = 182.52'
T = 77.18'	T = 95.54'
R = 160.00'	R = 250.00'
SE = 0.04	SE = 0.03
DS = 25 MPH	DS = 20 MPH

PROJECT REFERENCE NO. R-2577A		SHEET NO. 15	
RW SHEET NO.		HYDRAULICS ENGINEER	
ROADWAY DESIGN ENGINEER			
INCOMPLETE PLANS DO NOT USE FOR R/W ACQUISITION			
DOCUMENT NOT CONSIDERED FINAL UNLESS ALL SIGNATURES COMPLETED			

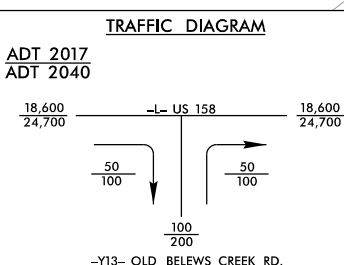


FOR -L- PROFILE SEE SHTS. 35-36
FOR -Y13- PROFILE SEE SHT. 46
FOR -Y14- PROFILE SEE SHT. 46

PLANS PREPARED BY :


RK&K

RUMMEL, KLEPPER & KAHL, LLP
900 RIDGEFIELD DRIVE SUITE 350
RALEIGH, NORTH CAROLINA 27609-3960
NC LICENSE NO. F-0112 • (919) 878-9560

MATCHLINE -L- STA. 151+00 SEE SHEET 15

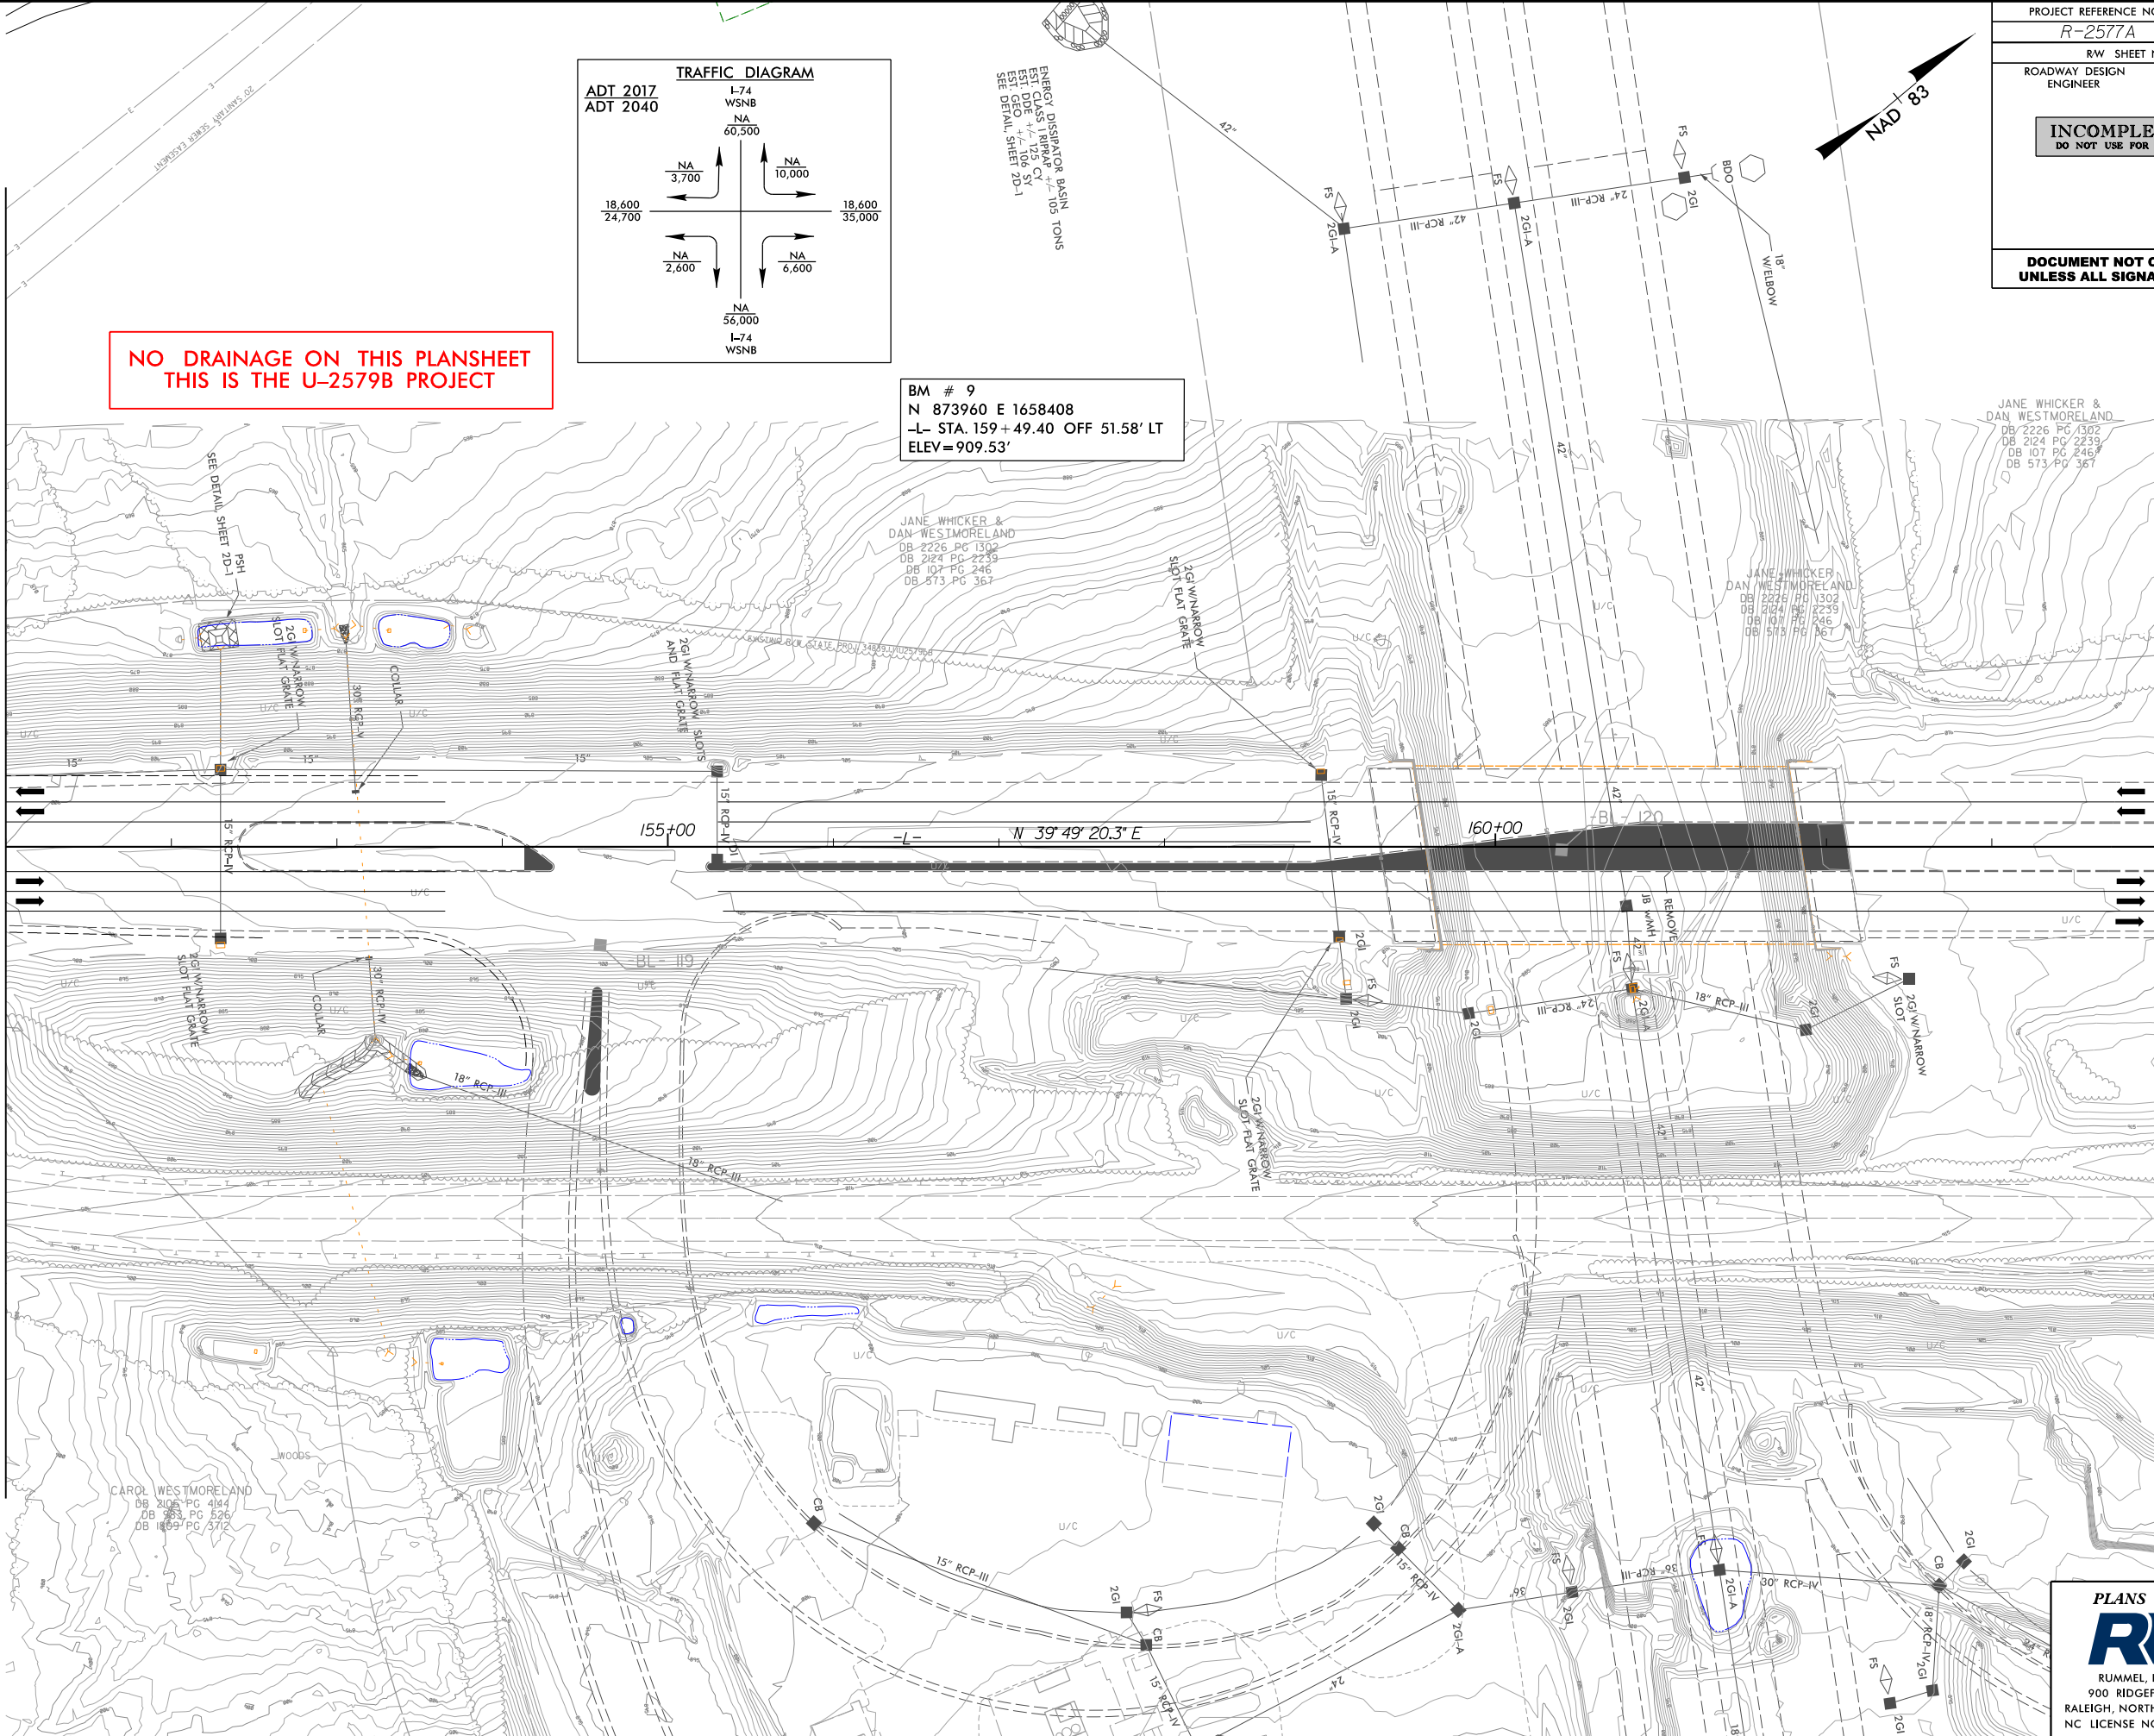

NO DRAINAGE ON THIS PLANSHEET
THIS IS THE U-2579B PROJECT

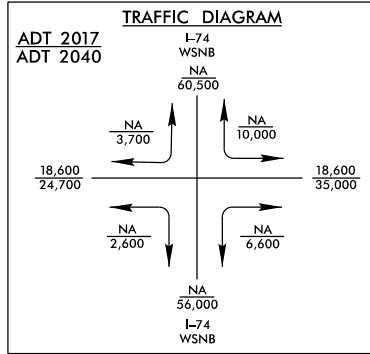

BM # 9
N 873960 E 1658408
-L- STA. 159+49.40 OFF 51.58' LT
ELEV=909.53'


JANE WHICKER &
DAN WESTMORELAND
DB 2226 PG 1302
DB 2124 PG 2239
DB 107 PG 246
DB 573 PG 367

JANE WHICKER &
DAN WESTMORELAND
DB 2226 PG 1302
DB 2124 PG 2239
DB 107 PG 246
DB 573 PG 367

JANE WHICKER &
DAN WESTMORELAND
DB 2226 PG 1302
DB 2124 PG 2239
DB 107 PG 246
DB 573 PG 367

PROJECT REFERENCE NO. <i>R-2577A</i>		SHEET NO. <i>16</i>	
R/W SHEET NO.			
ROADWAY DESIGN ENGINEER		HYDRAULICS ENGINEER	
INCOMPLETE PLANS DO NOT USE FOR R/W ACQUISITION			
DOCUMENT NOT CONSIDERED FINAL UNLESS ALL SIGNATURES COMPLETED			

PLANS PREPARED BY :
RK&K
RUMMEL, KLEPPER & KAHL, LLP
900 RIDGEFIELD DRIVE SUITE 350
RALEIGH, NORTH CAROLINA 27609-3960
NC LICENSE NO. F-0112 • (919) 878-9560

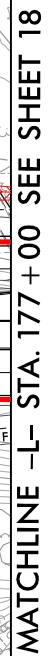


PLANS PREPARED BY :
RK&K
RUMMEL, KLEPPER & KAHL, LLP
900 RIDGEFIELD DRIVE SUITE 350
LEIGH, NORTH CAROLINA 27609-3960
LICENSE NO. F-0112 • (919) 878-9560

8/17/99

8/29/2019
C:\Users\psh18\Documents\Drawings\4BR-2577A_HYD-psht18.dgn
psh18

MATCHLINE -L- STA. 177 + 00 SEE SHEET 17

MATCHLINE -L- STA. 190 + 00 SEE SHEET 19

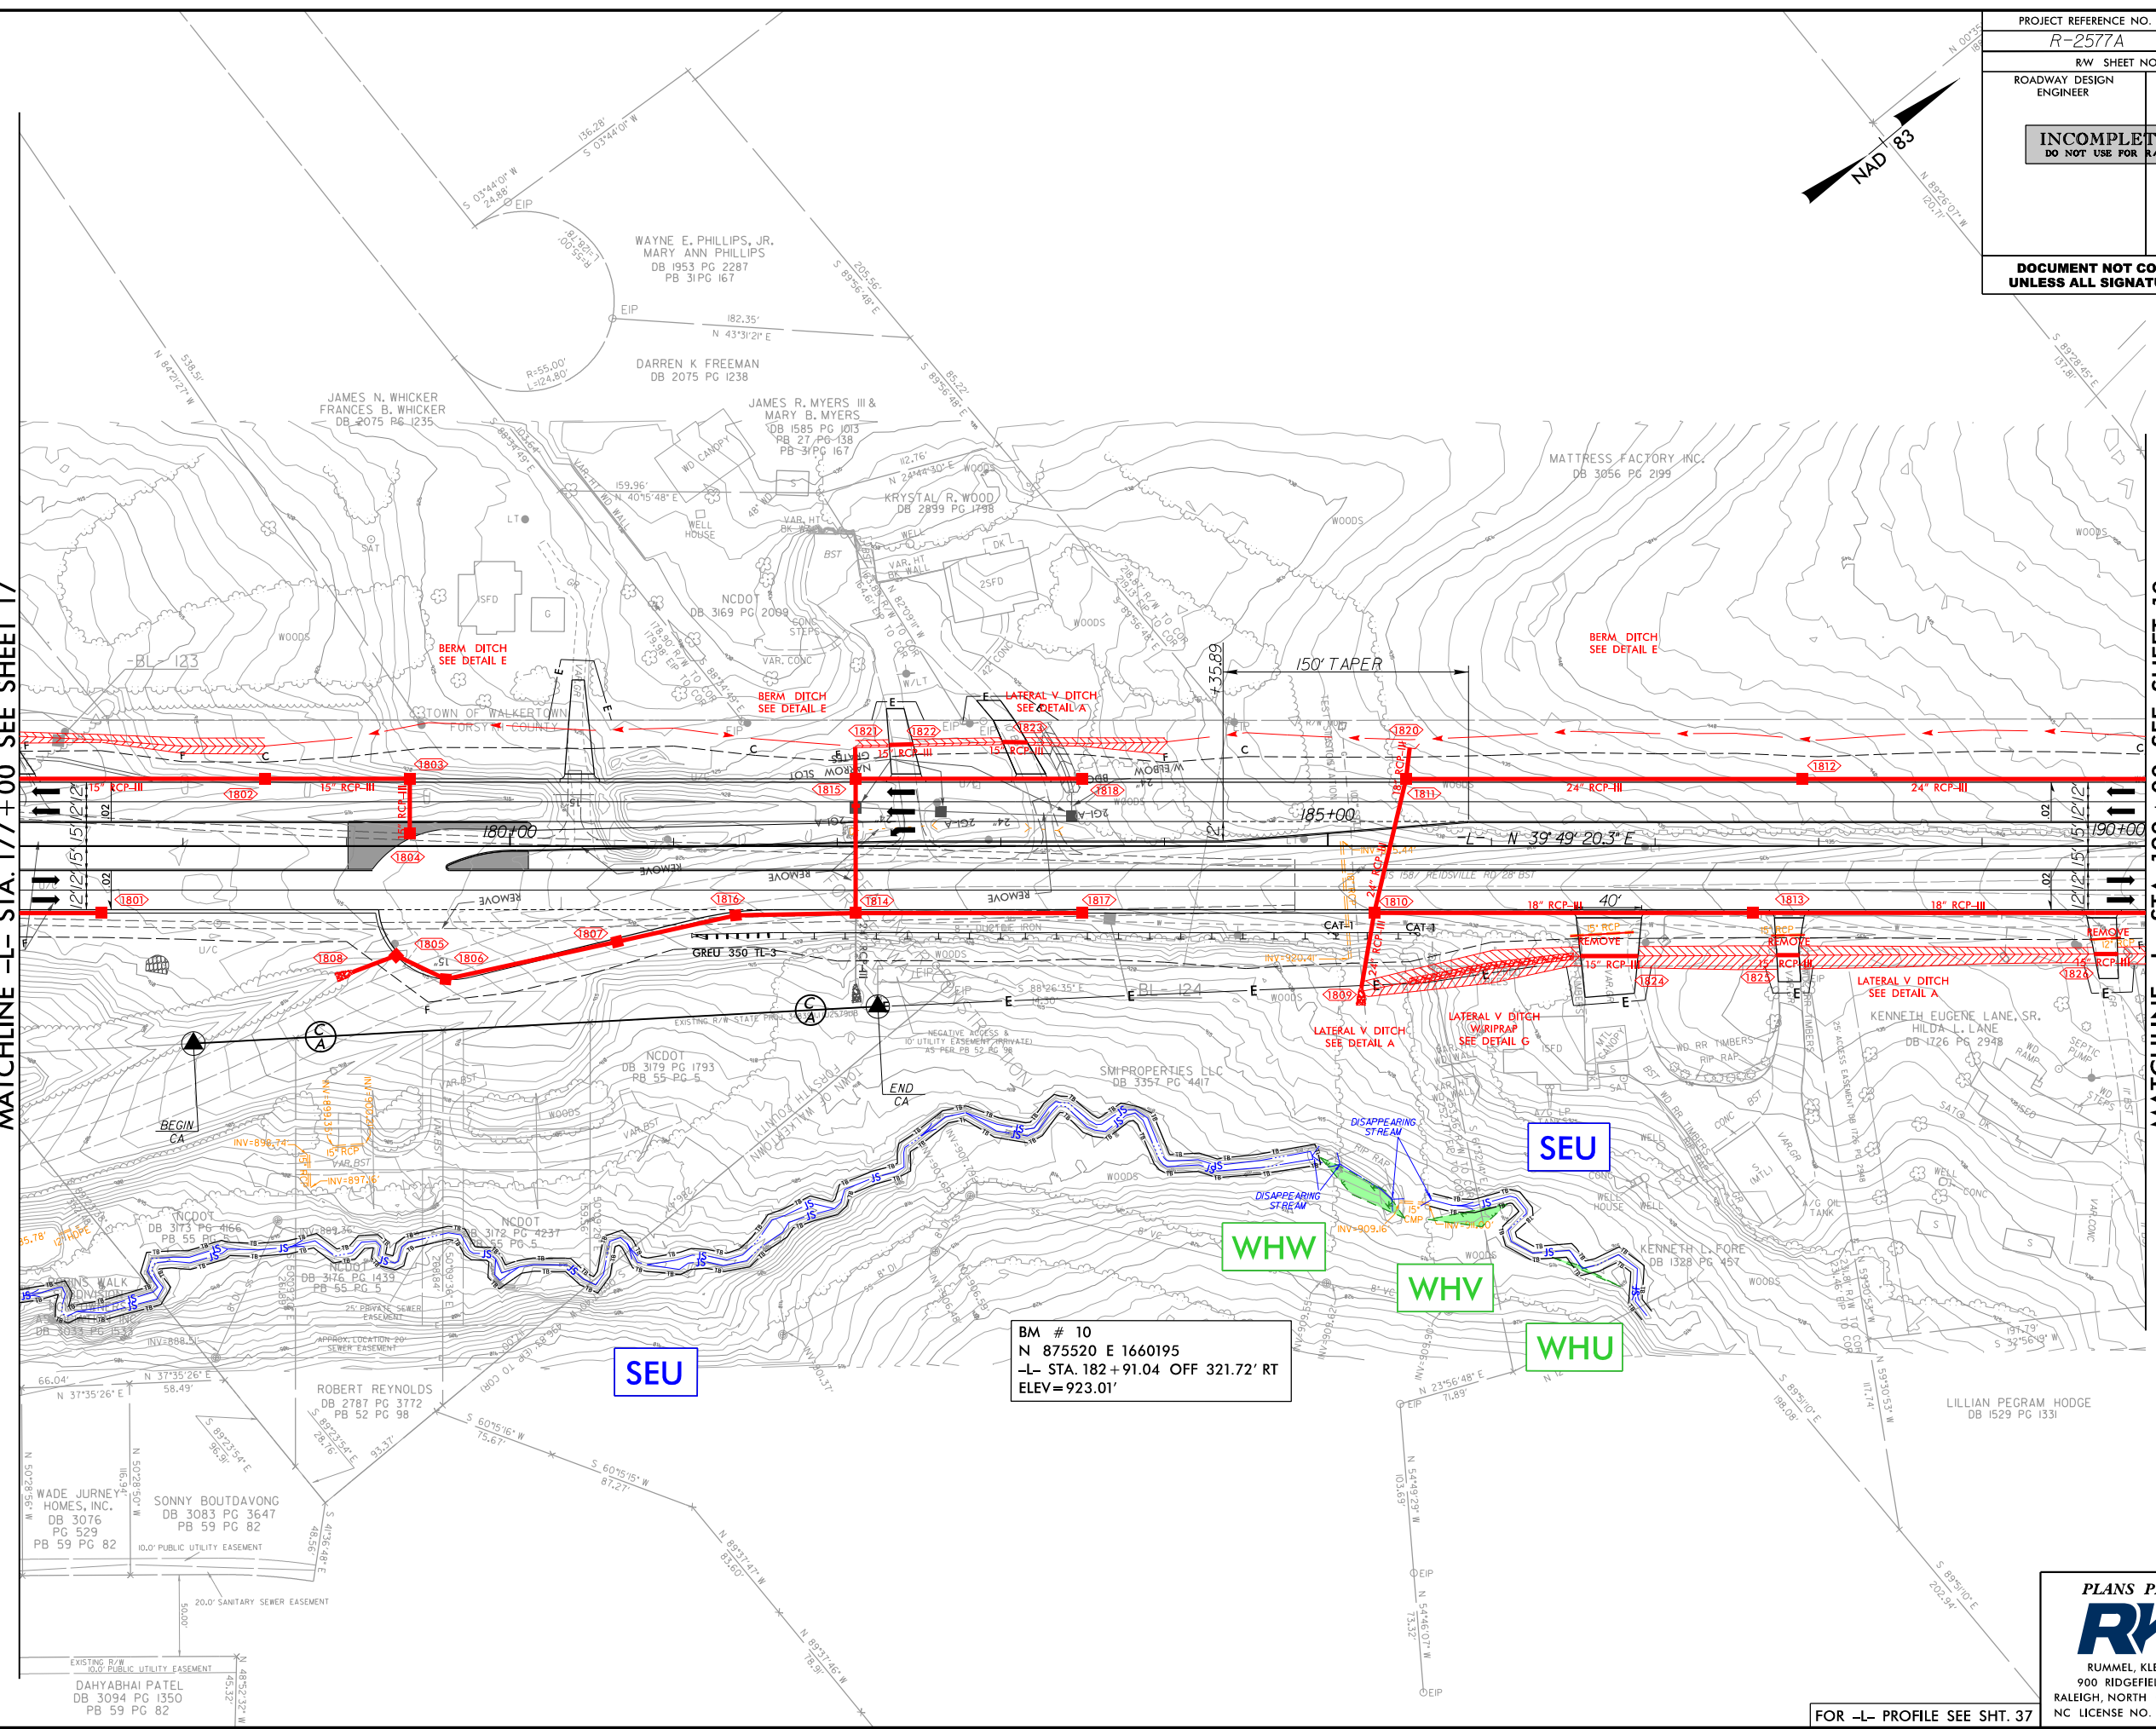

PROJECT REFERENCE NO. <i>R-2577A</i>		SHEET NO. <i>18</i>	
RW SHEET NO.			
ROADWAY DESIGN ENGINEER		HYDRAULICS ENGINEER	
INCOMPLETE PLANS DO NOT USE FOR R/W ACQUISITION			
DOCUMENT NOT CONSIDERED FINAL UNLESS ALL SIGNATURES COMPLETED			

BM # 10
N 875520 E 1660195
-L- STA. 182 + 91.04 OFF 321.72' RT
ELEV = 923.01'

PLANS PREPARED BY :
RK&K
RUMMEL, KLEPPER & KAHL, LLP
900 RIDGEFIELD DRIVE SUITE 350
RALEIGH, NORTH CAROLINA 27609-3960
NC LICENSE NO. F-0112 • (919) 878-9560


FOR -L- PROFILE SEE SHT. 37

8/17/99


5/22/2019
S:\Projects\2019\0812\Hydro\PERMITS_Environmental\Drawings\4BR-2577A-HYD-psht19.dgn
E:\Users\jkaufman\Public\Drawings\4BR-2577A-HYD-psht19.dgn

MATCHLINE -L- STA. 190+00 SEE SHEET 18

MATCHLINE -L- STA. 200+00 SEE SHEET 20

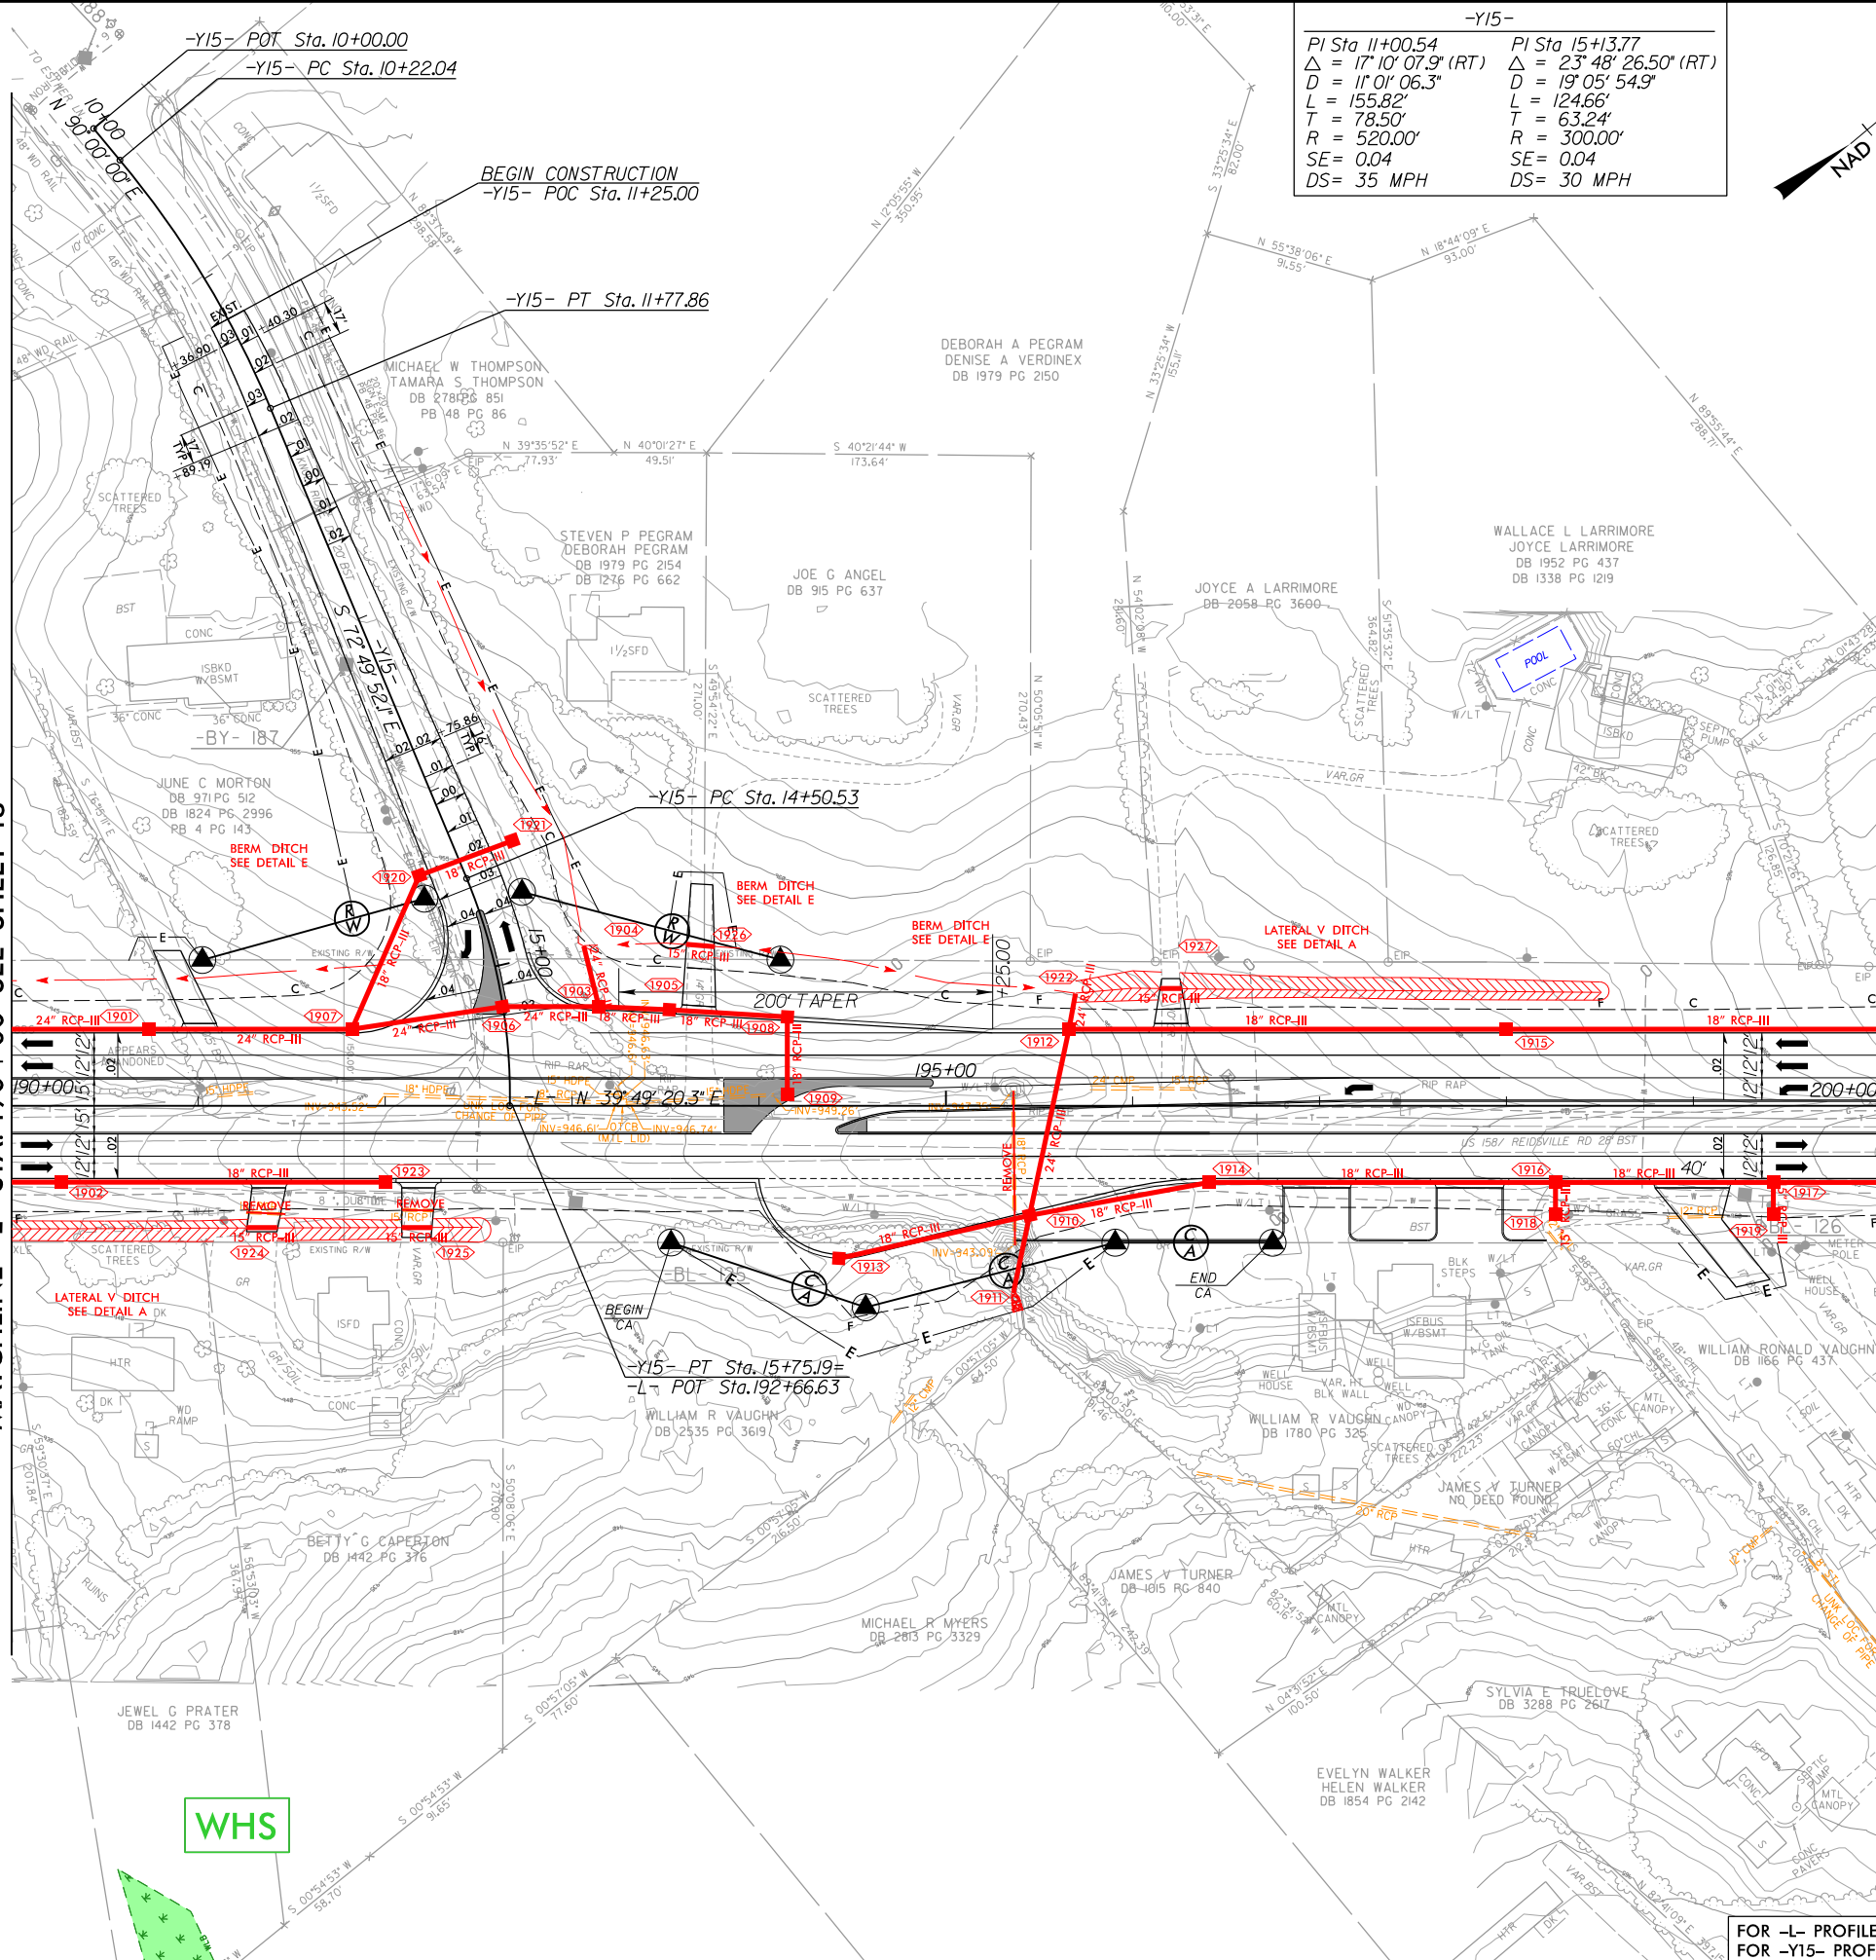

-Y15-	
PI Sta 11+00.54 $\Delta = 17^{\circ} 10' 07.9''$ (RT) $D = 11^{\circ} 01' 06.3''$ $L = 155.82'$ $T = 78.50'$ $R = 520.00'$ $SE = 0.04$ $DS = 35$ MPH	PI Sta 15+13.77 $\Delta = 23^{\circ} 48' 26.50''$ (RT) $D = 19^{\circ} 05' 54.9''$ $L = 124.66'$ $T = 63.24'$ $R = 300.00'$ $SE = 0.04$ $DS = 30$ MPH

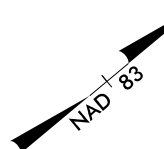

PROJECT REFERENCE NO. <i>R-2577A</i>		SHEET NO. <i>19</i>	
R/W SHEET NO.			
ROADWAY DESIGN ENGINEER		HYDRAULICS ENGINEER	
INCOMPLETE PLANS DO NOT USE FOR R/W ACQUISITION			
DOCUMENT NOT CONSIDERED FINAL UNLESS ALL SIGNATURES COMPLETED			

WHS


PLANS PREPARED BY :

RK&K

RUMMEL, KLEPPER & KAHL, LLP
900 RIDGEFIELD DRIVE SUITE 350
RALEIGH, NORTH CAROLINA 27609-3960
NC LICENSE NO. F-0112 • (919) 878-9560

FOR -L- PROFILE SEE SHTS. 37-38
FOR -Y15- PROFILE SEE SHT. 47

8/17/99

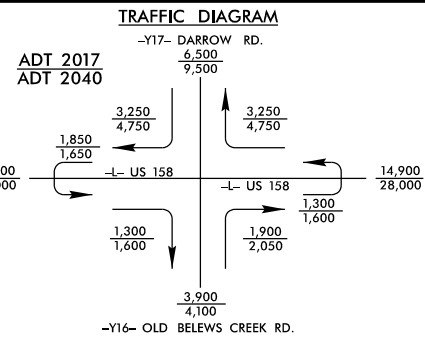


-Y16-	-Y17-	-Y17-
PI Sta 20+18.64	PI Sta 12+92.43	PI Sta 14+18.95
$\Delta = 35^\circ 34' 41.1''$ (LT)	$\Delta = 4^\circ 31' 50.9''$ (RT)	$\Delta = 4^\circ 31' 50.9''$ (LT)
$D = 22^\circ 55' 05.9''$	$D = 3^\circ 34' 51.6''$	$D = 3^\circ 34' 51.6''$
$L = 155.24'$	$L = 126.52'$	$L = 126.52'$
$T = 80.21'$	$T = 63.30'$	$T = 63.30'$
$R = 250.00'$	$R = 1,600.00'$	$R = 1,600.00'$
$SE = 0.08$	$SE = 0.04$	$SE = 0.04$
$DS = 30$ MPH	$DS = 50$ MPH	$DS = 50$ MPH

PROJECT REFERENCE NO. R-2577A	SHEET NO. 20
R/W SHEET NO.	HYDRAULICS ENGINEER
ROADWAY DESIGN ENGINEER	
INCOMPLETE PLANS DO NOT USE FOR R/W ACQUISITION	
DOCUMENT NOT CONSIDERED FINAL UNLESS ALL SIGNATURES COMPLETED	

MATCHLINE -L- STA. 200+00 SEE SHEET 19

MATCHLINE -L- STA. 213+00 SEE SHEET 21

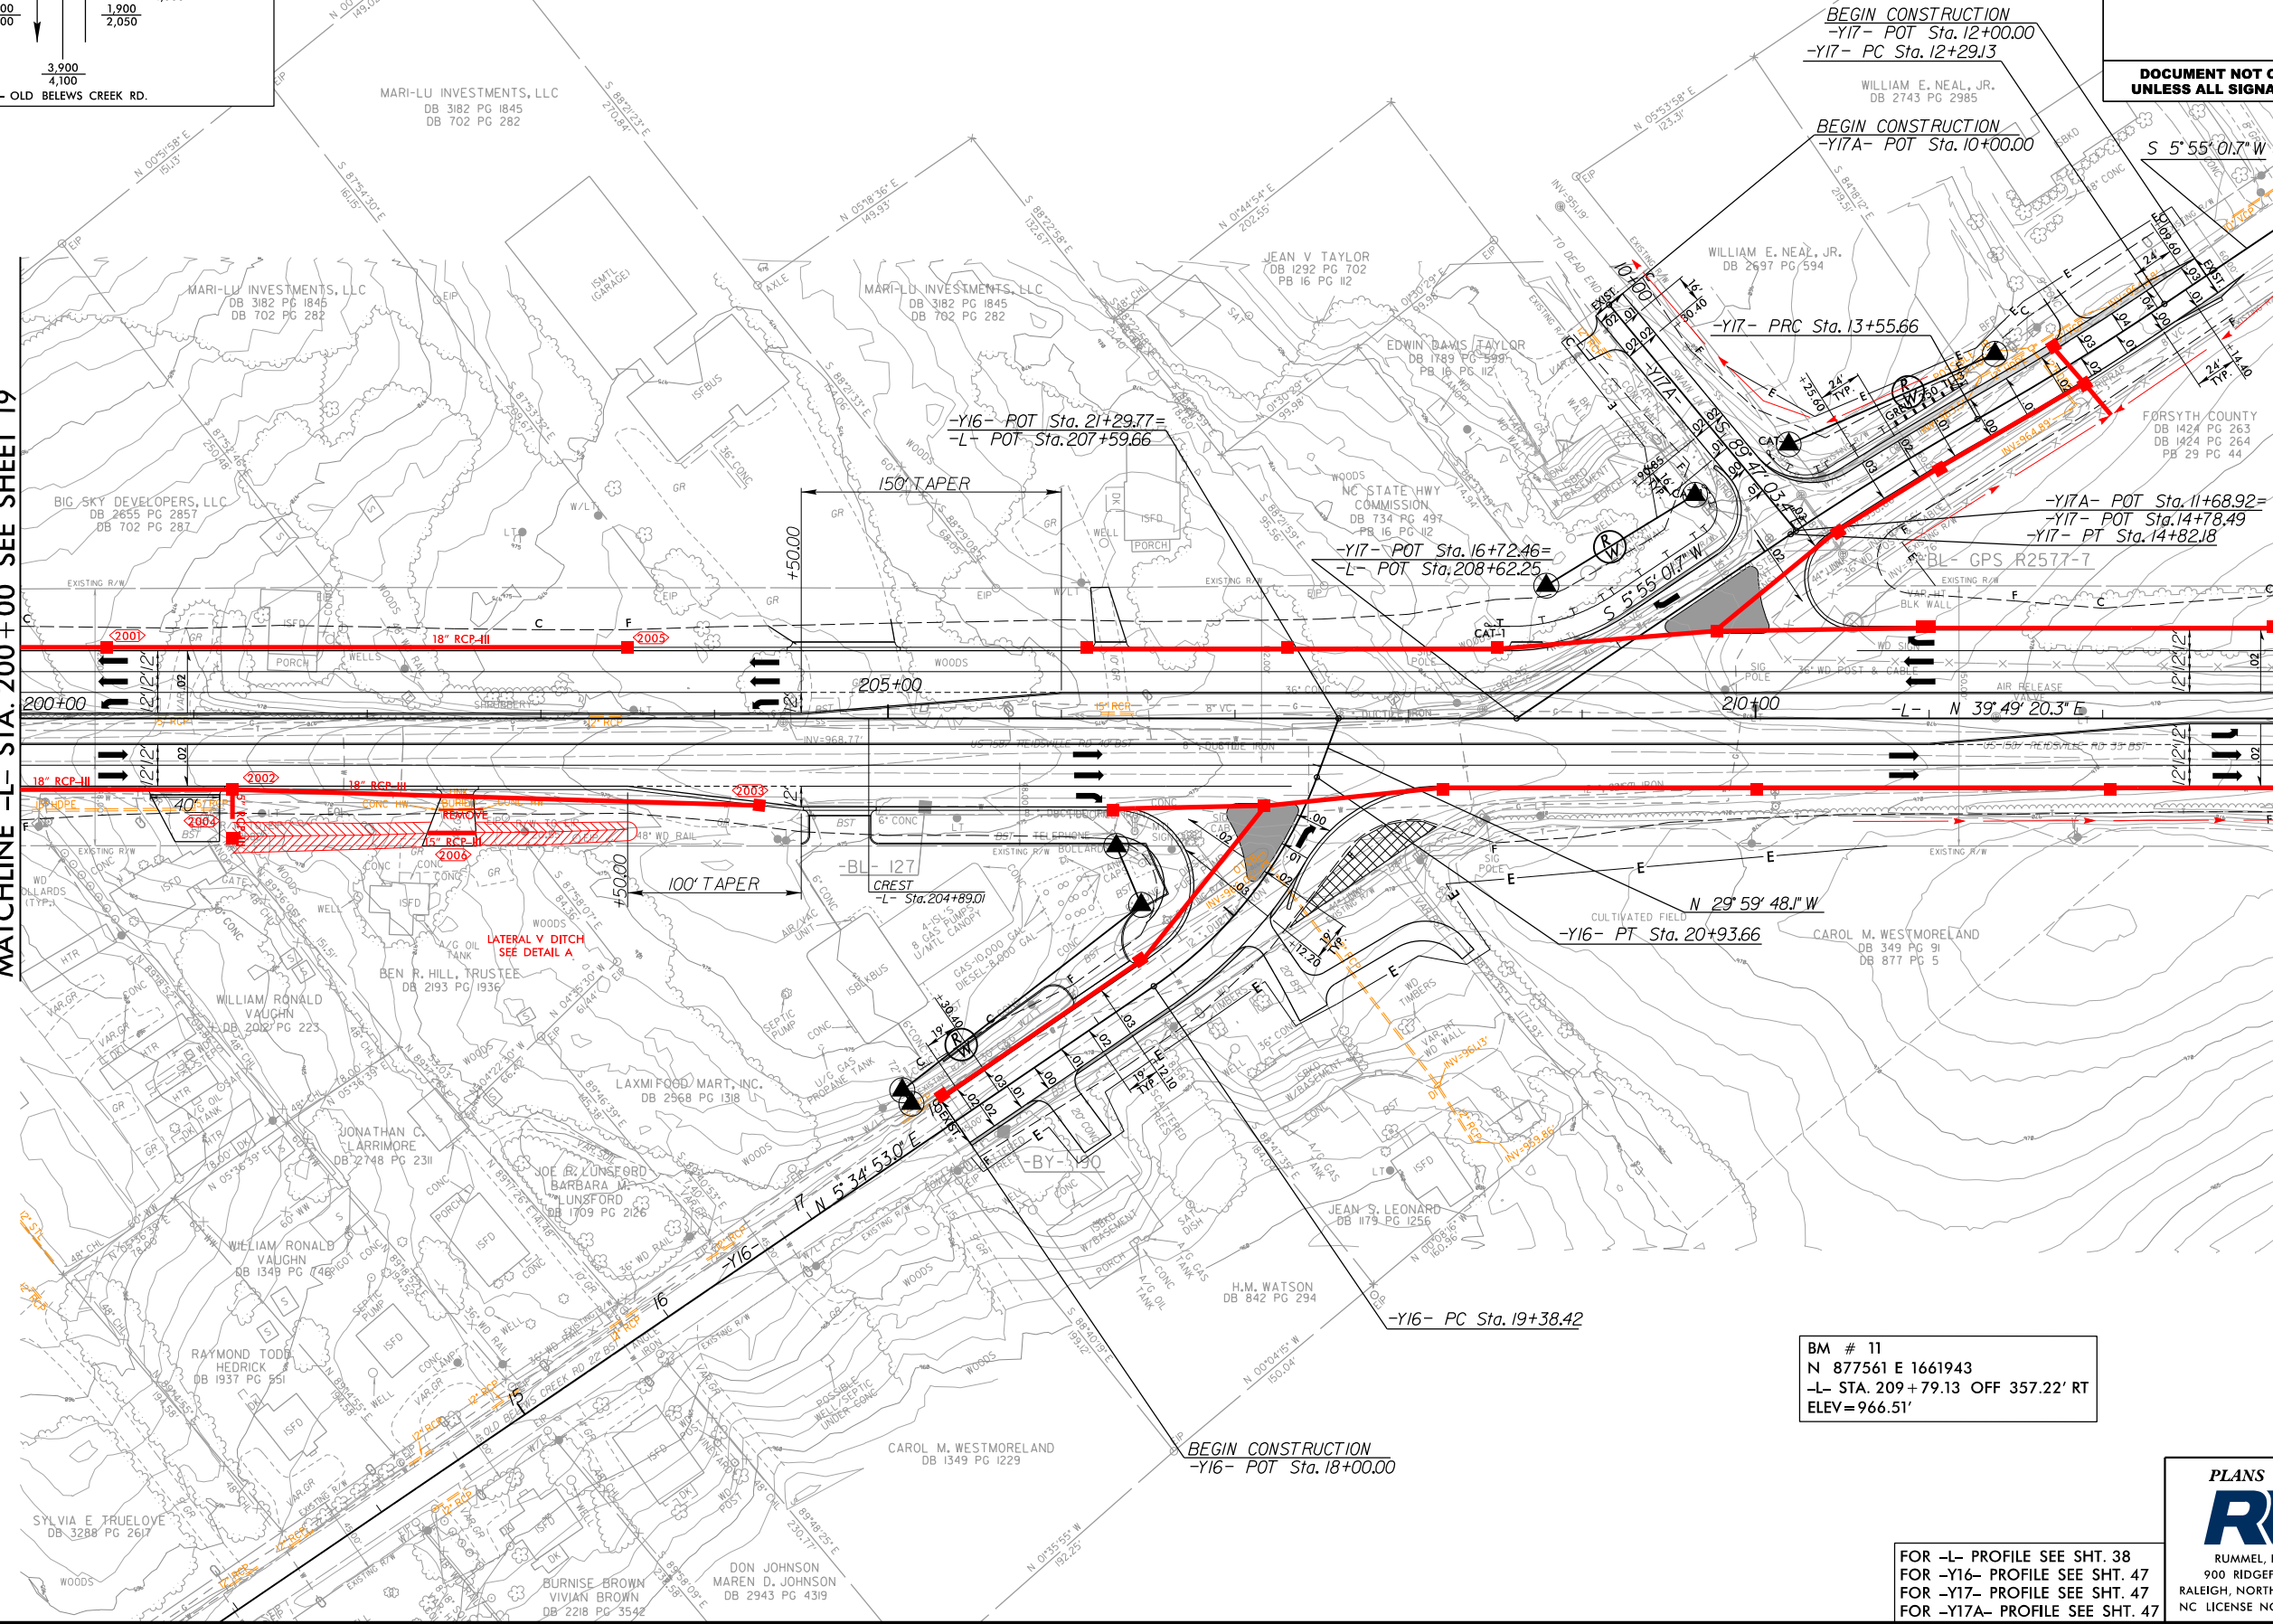

BM # 11
N 877561 E 1661943
-L- STA. 209+79.13 OFF 357.22' RT
ELEV=966.51'


FOR -L- PROFILE SEE SHT. 38
FOR -Y16- PROFILE SEE SHT. 47
FOR -Y17- PROFILE SEE SHT. 47
FOR -Y17A- PROFILE SEE SHT. 47

PLANS PREPARED BY :
RK&K
RUMMEL, KLEPPER & KAHL, LLP
900 RIDGEFIELD DRIVE SUITE 350
RALEIGH, NORTH CAROLINA 27609-3960
NC LICENSE NO. F-0112 • (919) 878-9560

8/29/2019 10:12:12 AM C:\Users\jclark\Documents\Drawings\451R-2577A-HYD-psht20.dgn

8/17/99


5/22/2019
S:\Projects\Publics\PERMITS_Environmental\Drawings\4B\R-2577A_HYD-psk21.dgn
pk21

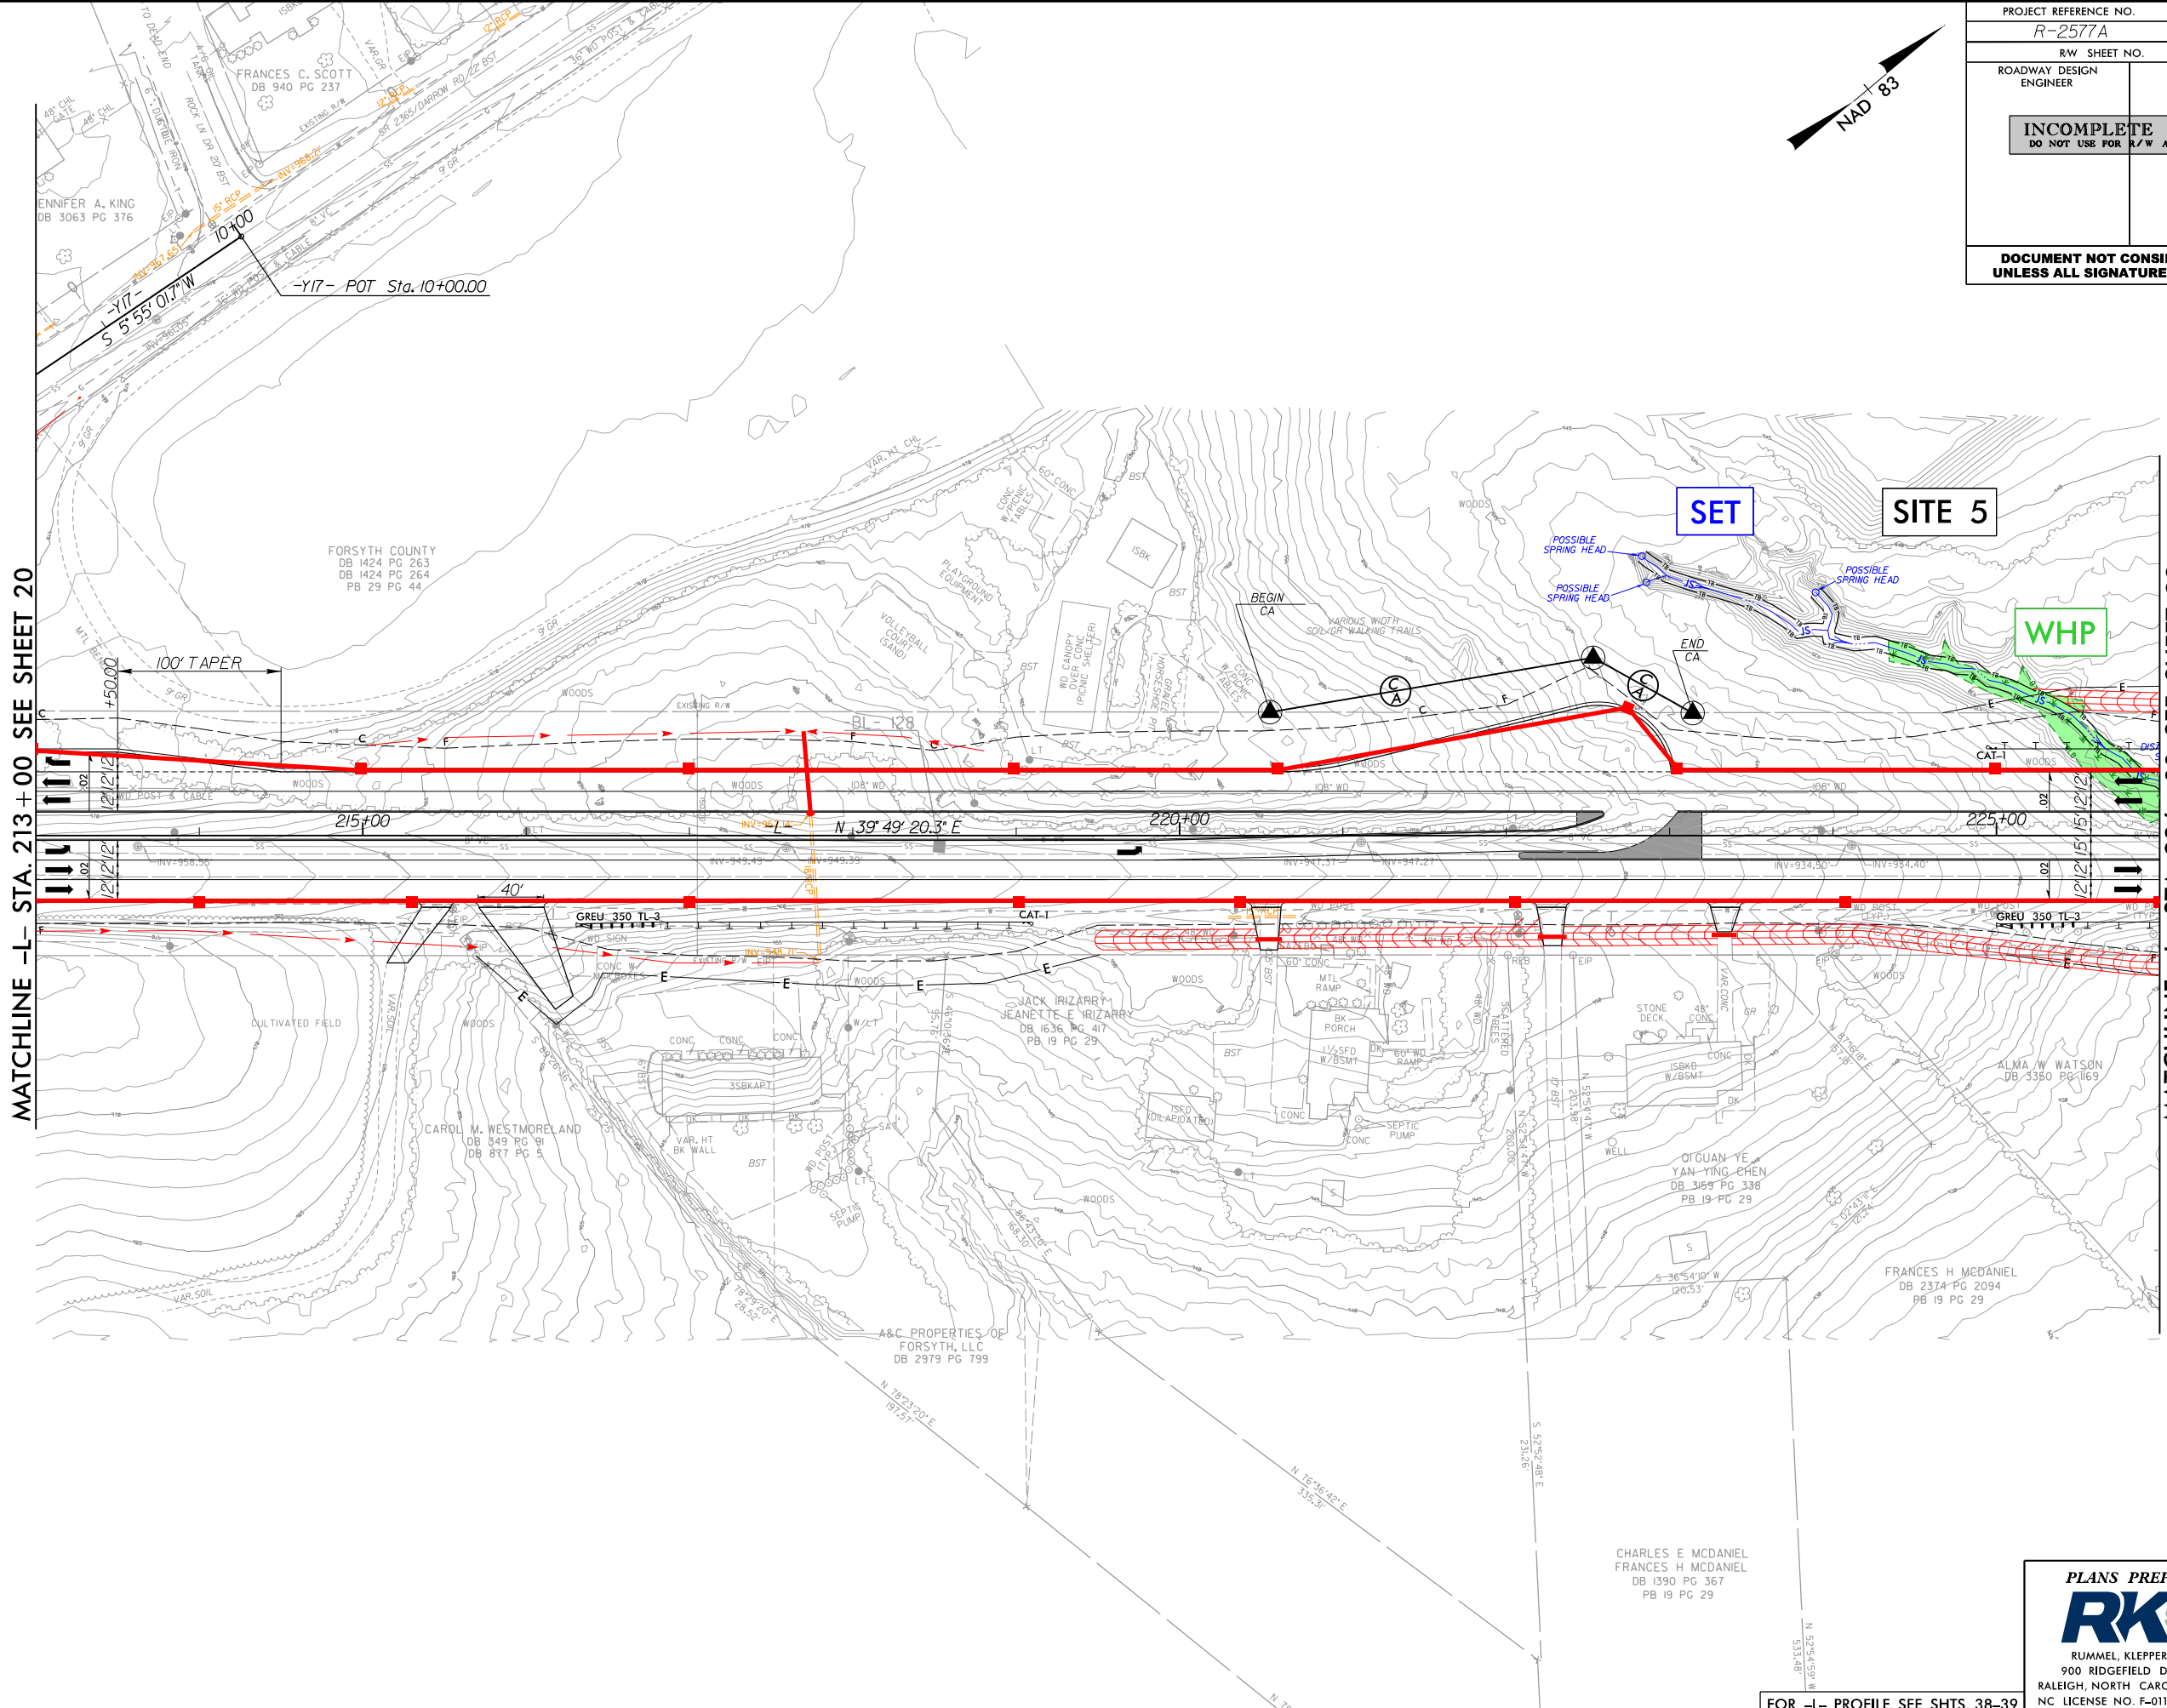

MATCHLINE -L- STA. 213 + 00 SEE SHEET 20

MATCHLINE -L- STA. 226 + 00 SEE SHEET 22

PROJECT REFERENCE NO. <i>R-2577A</i>		SHEET NO. <i>21</i>	
R/W SHEET NO.			
ROADWAY DESIGN ENGINEER		HYDRAULICS ENGINEER	
INCOMPLETE PLANS DO NOT USE FOR R/W ACQUISITION			
DOCUMENT NOT CONSIDERED FINAL UNLESS ALL SIGNATURES COMPLETED			

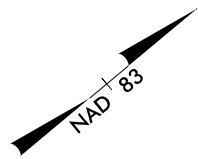


PLANS PREPARED BY :
RK&K
RUMMEL, KLEPPER & KAHL, LLP
900 RIDGEFIELD DRIVE SUITE 350
RALEIGH, NORTH CAROLINA 27609-3960
NC LICENSE NO. F-0112 • (919) 878-9560

FOR -L- PROFILE SEE SHTS. 38-39

8/17/99

5/29/2019
S:\Projects\Permits\Environmental\Drawings\4BR-2577A-HYD-psk22.dgn
pk22

PROJECT REFERENCE NO.	SHEET NO.
R-2577A	22
RW SHEET NO.	
ROADWAY DESIGN ENGINEER	HYDRAULICS ENGINEER
INCOMPLETE PLANS DO NOT USE FOR R/W ACQUISITION	
DOCUMENT NOT CONSIDERED FINAL UNLESS ALL SIGNATURES COMPLETED	

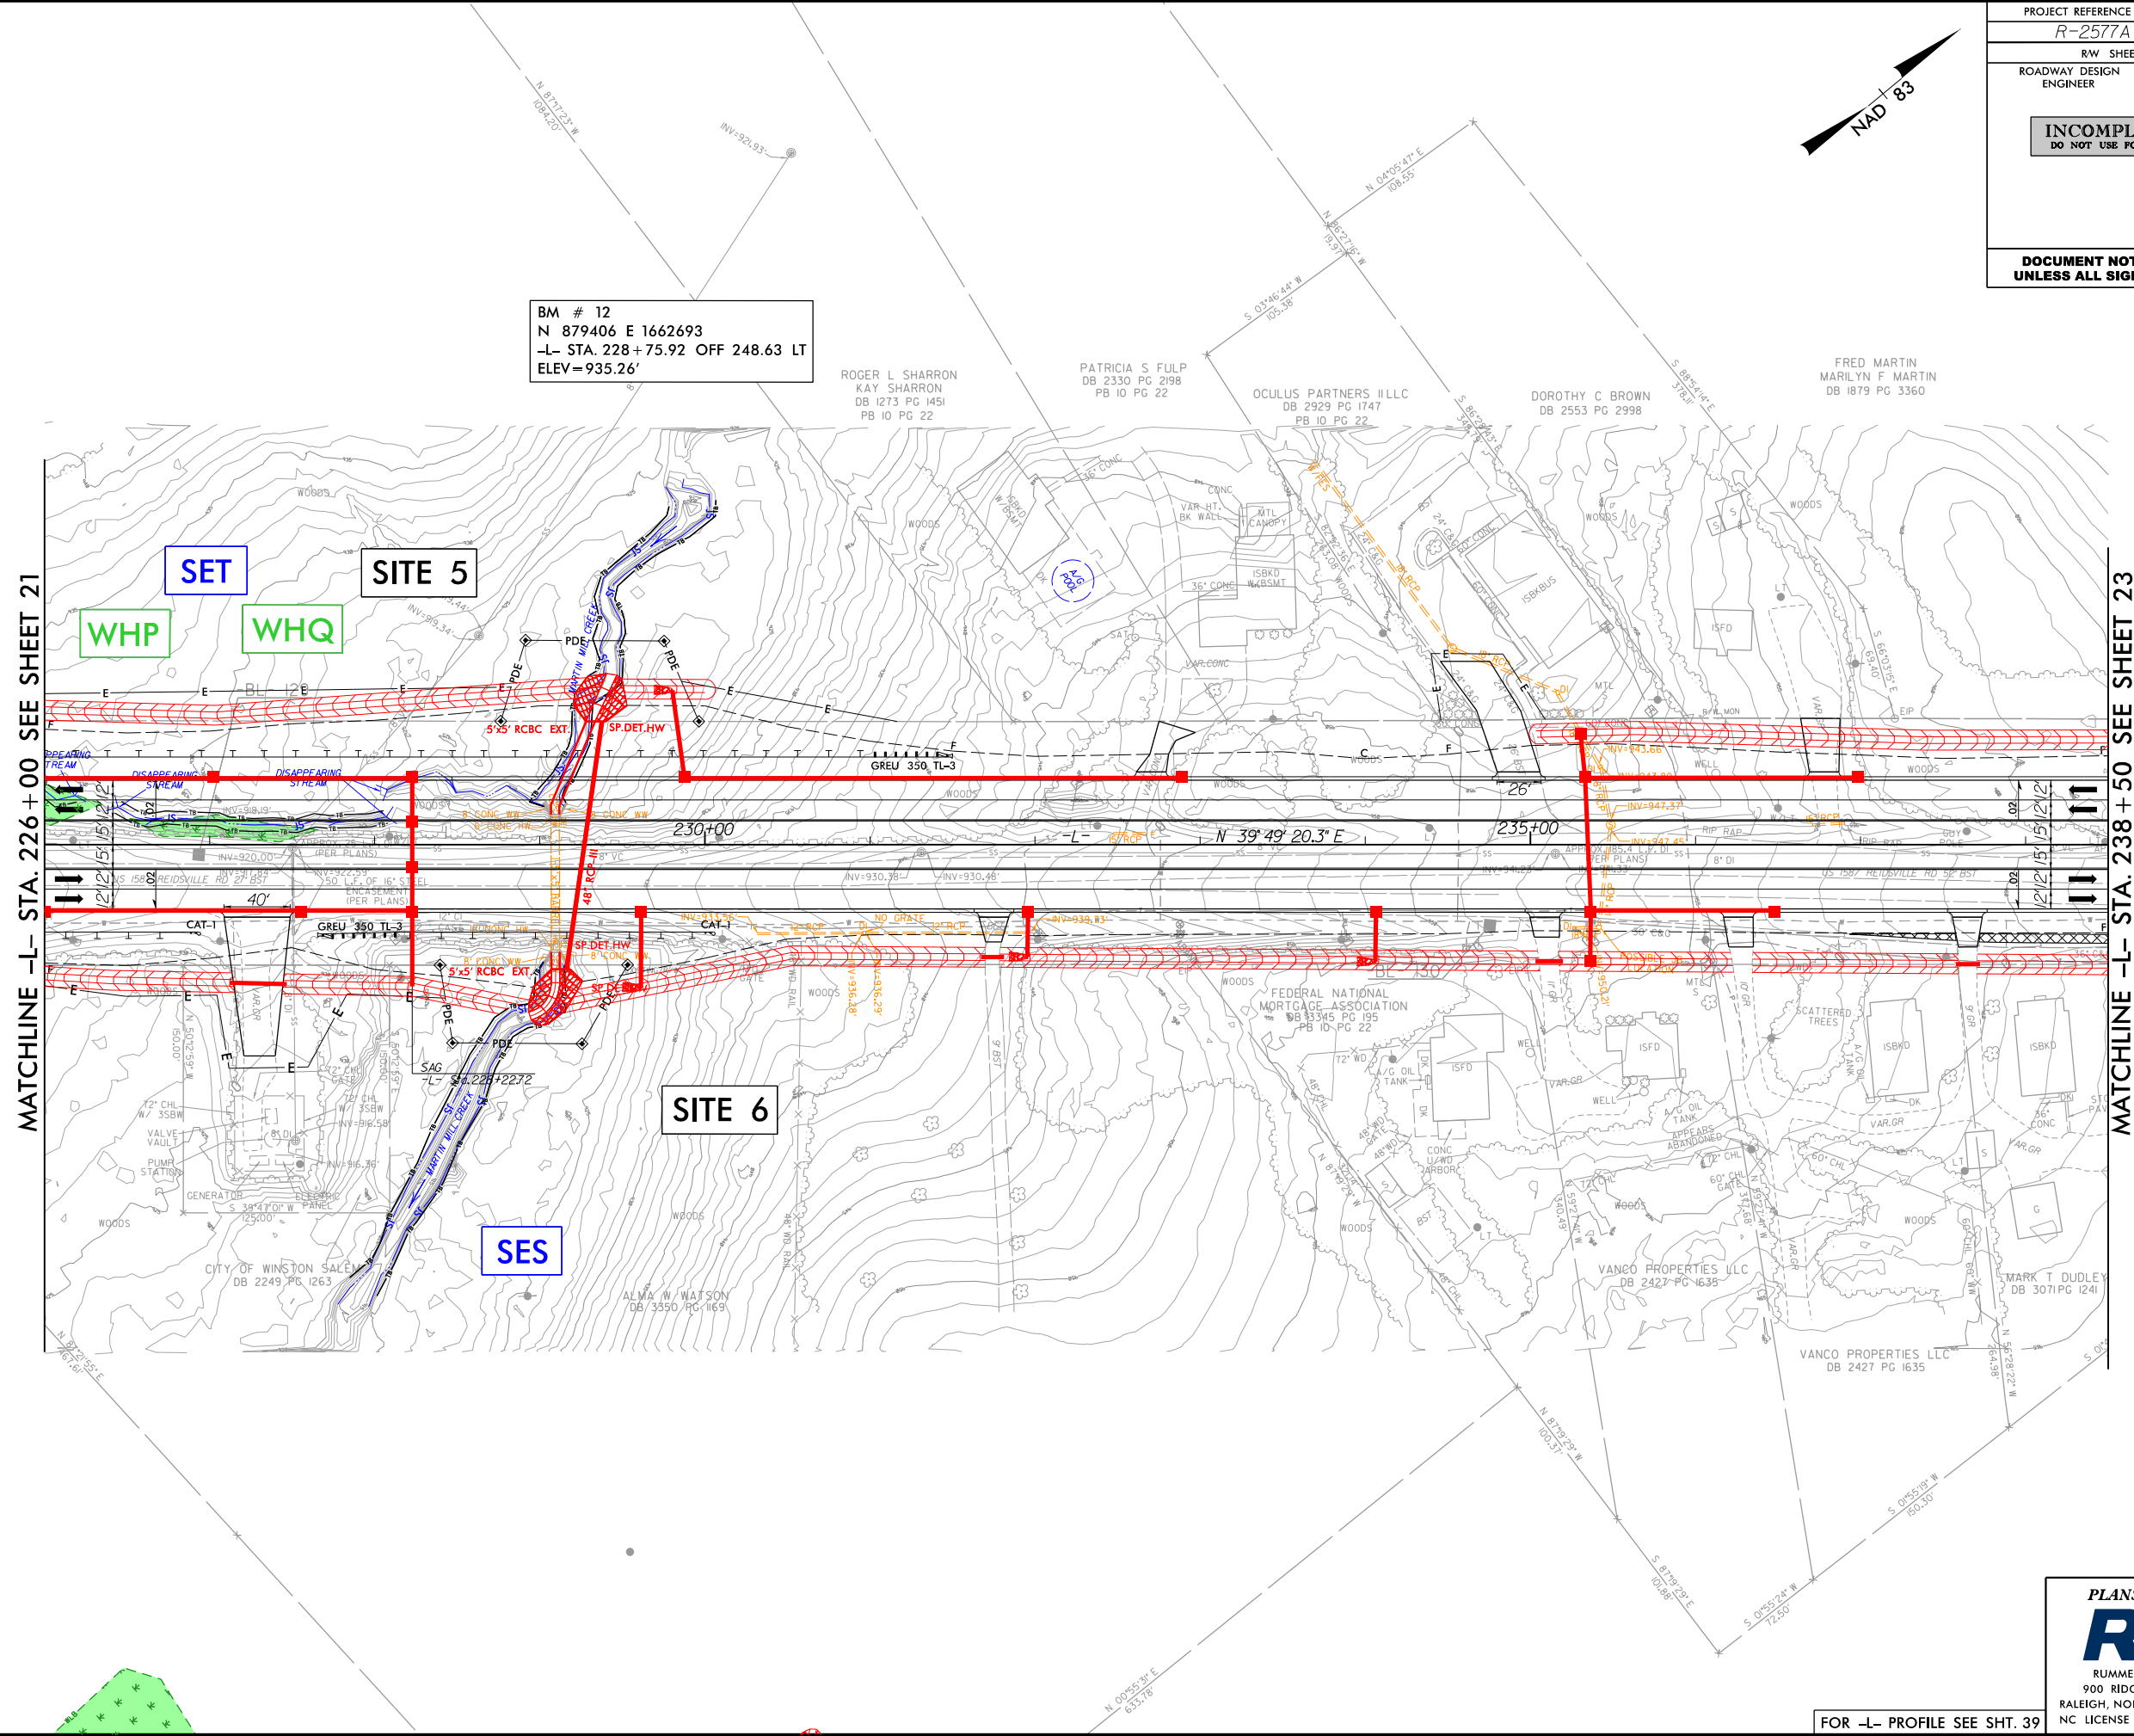


FOR -L- PROFILE SEE SHT. 39

PLANS PREPARED BY :

RK&K

RUMMEL, KLEPPER & KAHL, LLP
900 RIDGEFIELD DRIVE SUITE 350
RALEIGH, NORTH CAROLINA 27609-3960
NC LICENSE NO. F-0112 • (919) 878-9560

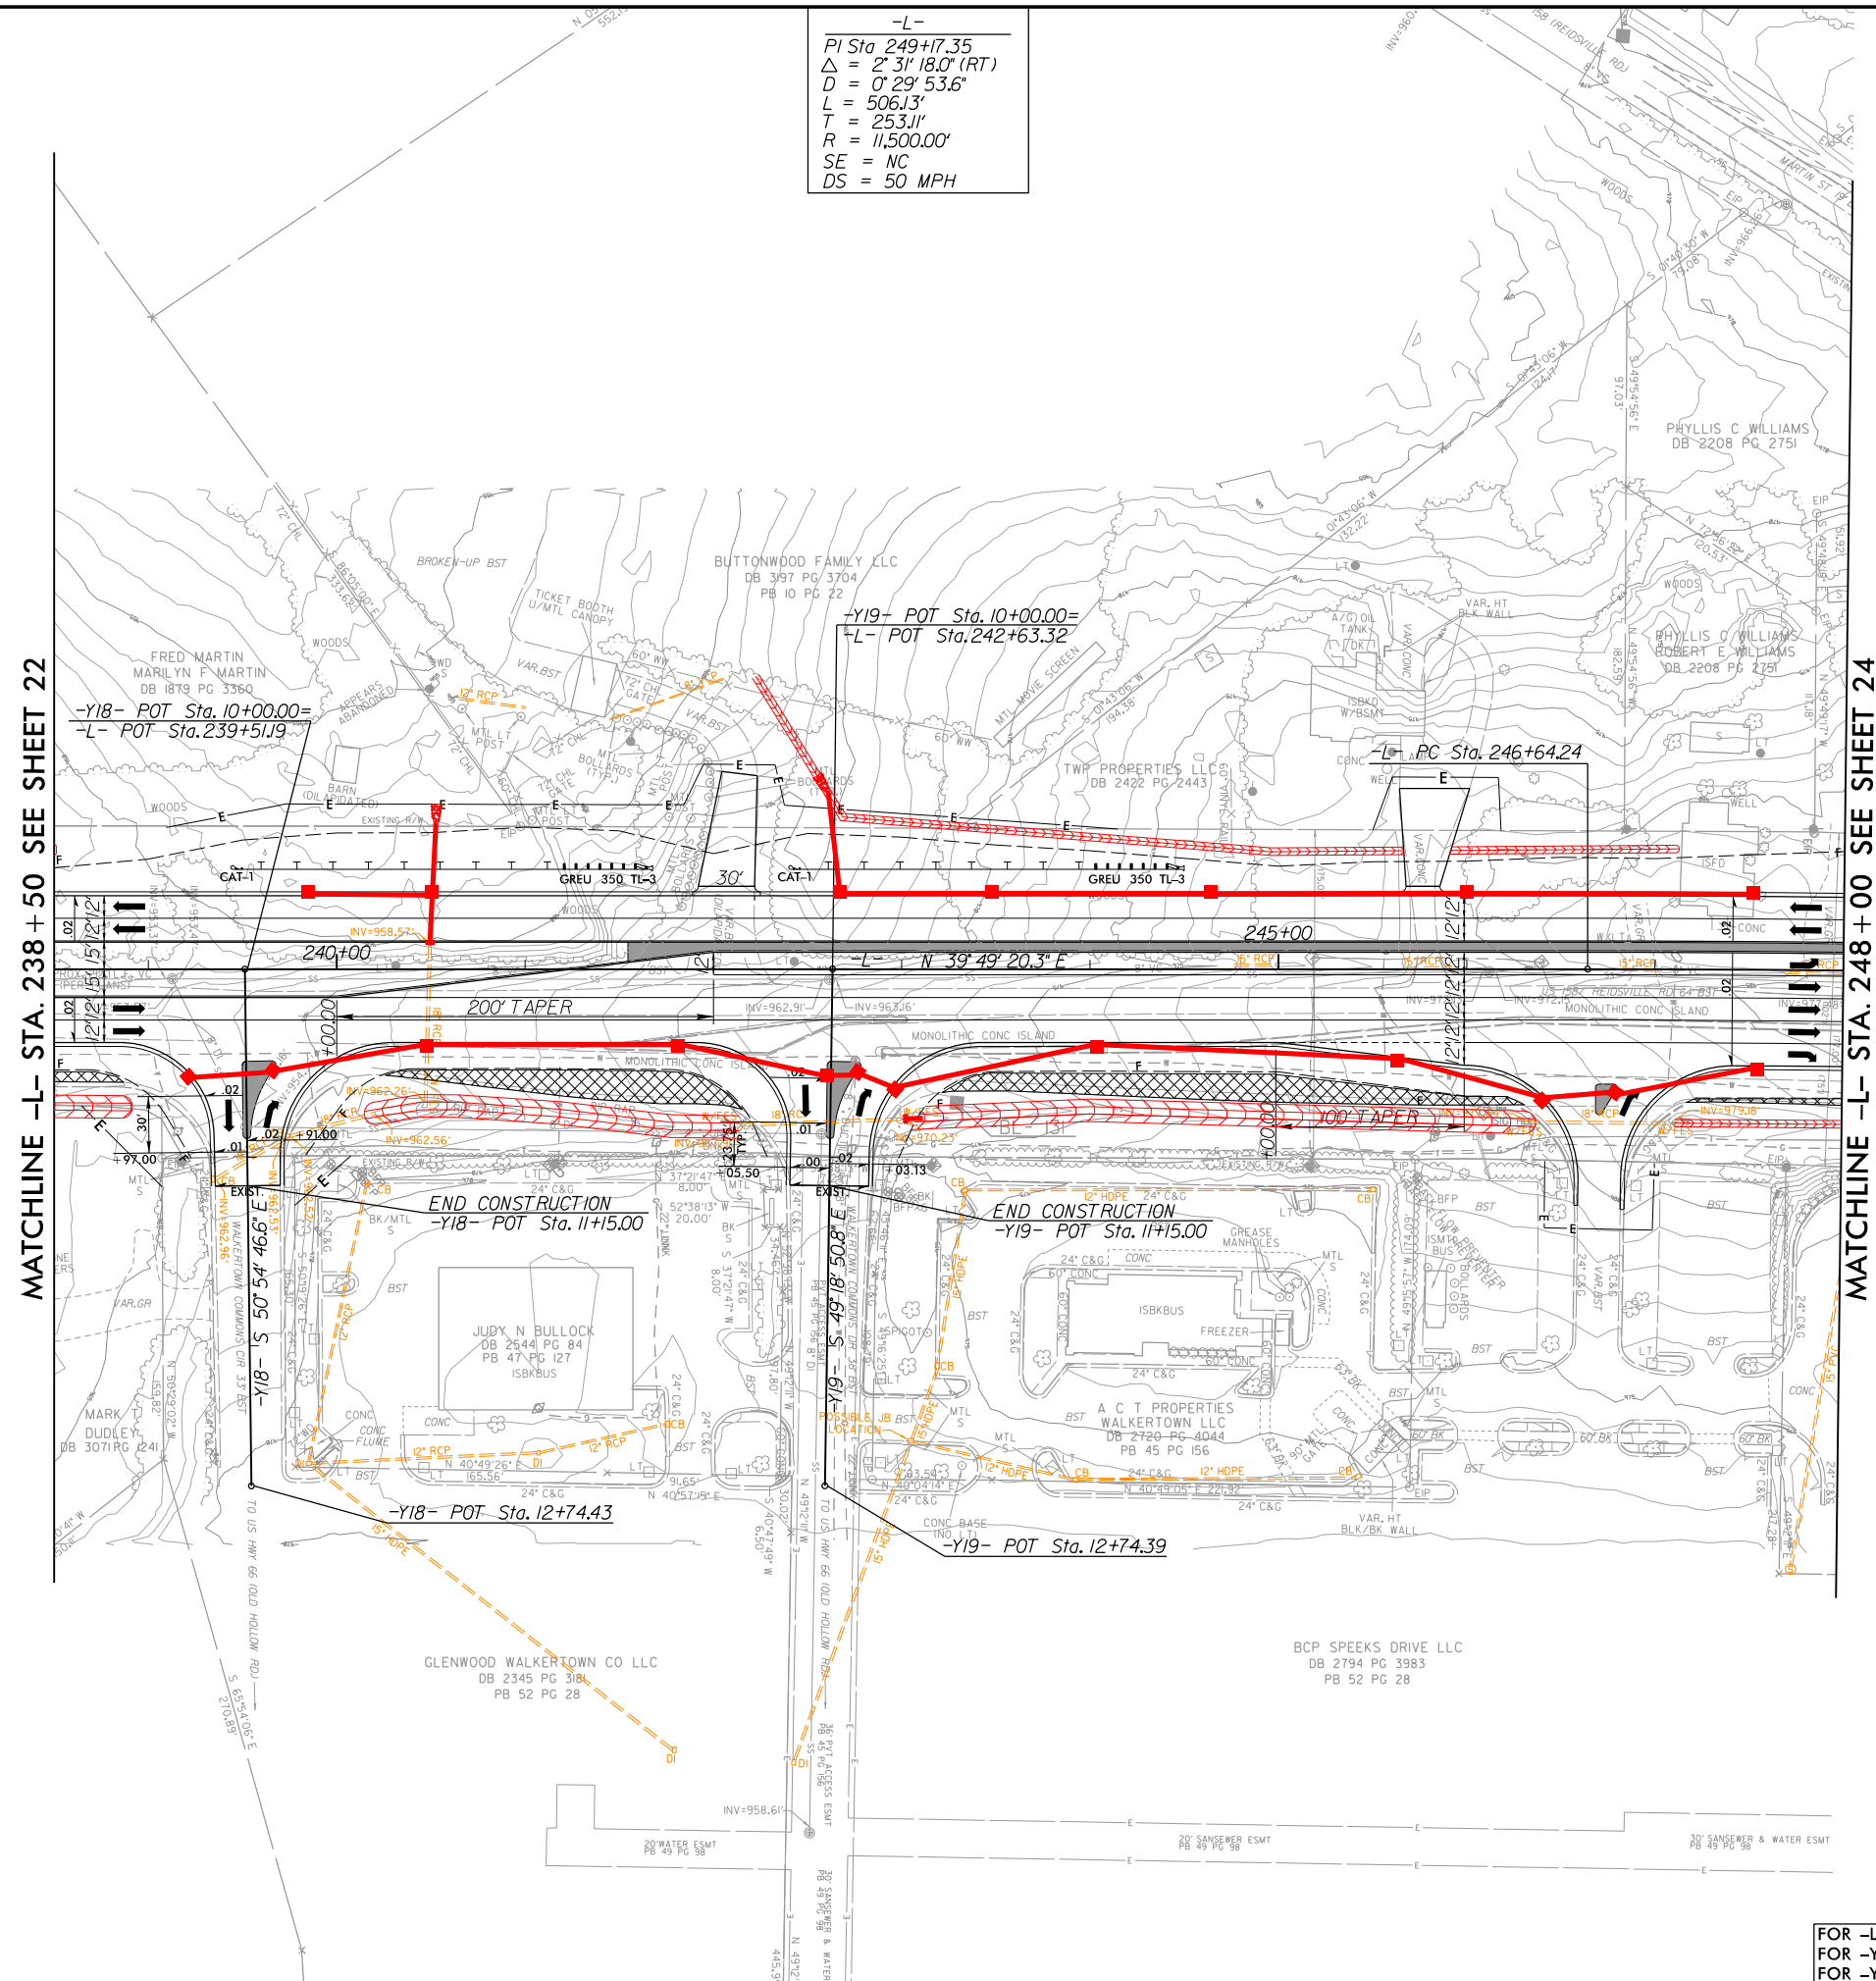

PLANS PREPARED BY :
RK&K
 RUMMEL, KLEPPER & KAHL, LLP
 900 RIDGEFIELD DRIVE SUITE 350
 RALEIGH, NORTH CAROLINA 27609-3960
 NC LICENSE NO. F-0112 • (919) 878-9560


FOR -L- PROFILE SEE SHT. 39
FOR -Y18- PROFILE SEE SHT. 47
FOR -Y19- PROFILE SEE SHT. 48

PLANS PREPARED BY :
RK&K
RUMMEL, KLEPPER & KAHL, LLP
900 RIDGEFIELD DRIVE SUITE 350
EIGH, NORTH CAROLINA 27609-3960
LICENSE NO. F-0112 • (919) 878-9560

8/17/99
5/22/2019
C:\Users\paulica\PERMITS_Environmental\Drawings\4BR-2577A_HYD_psh26.dgn
psh26

MATCHLINE -L- STA. 274+00 SEE SHEET 25

MATCHLINE -L- STA. 287+50 SEE SHEET 27

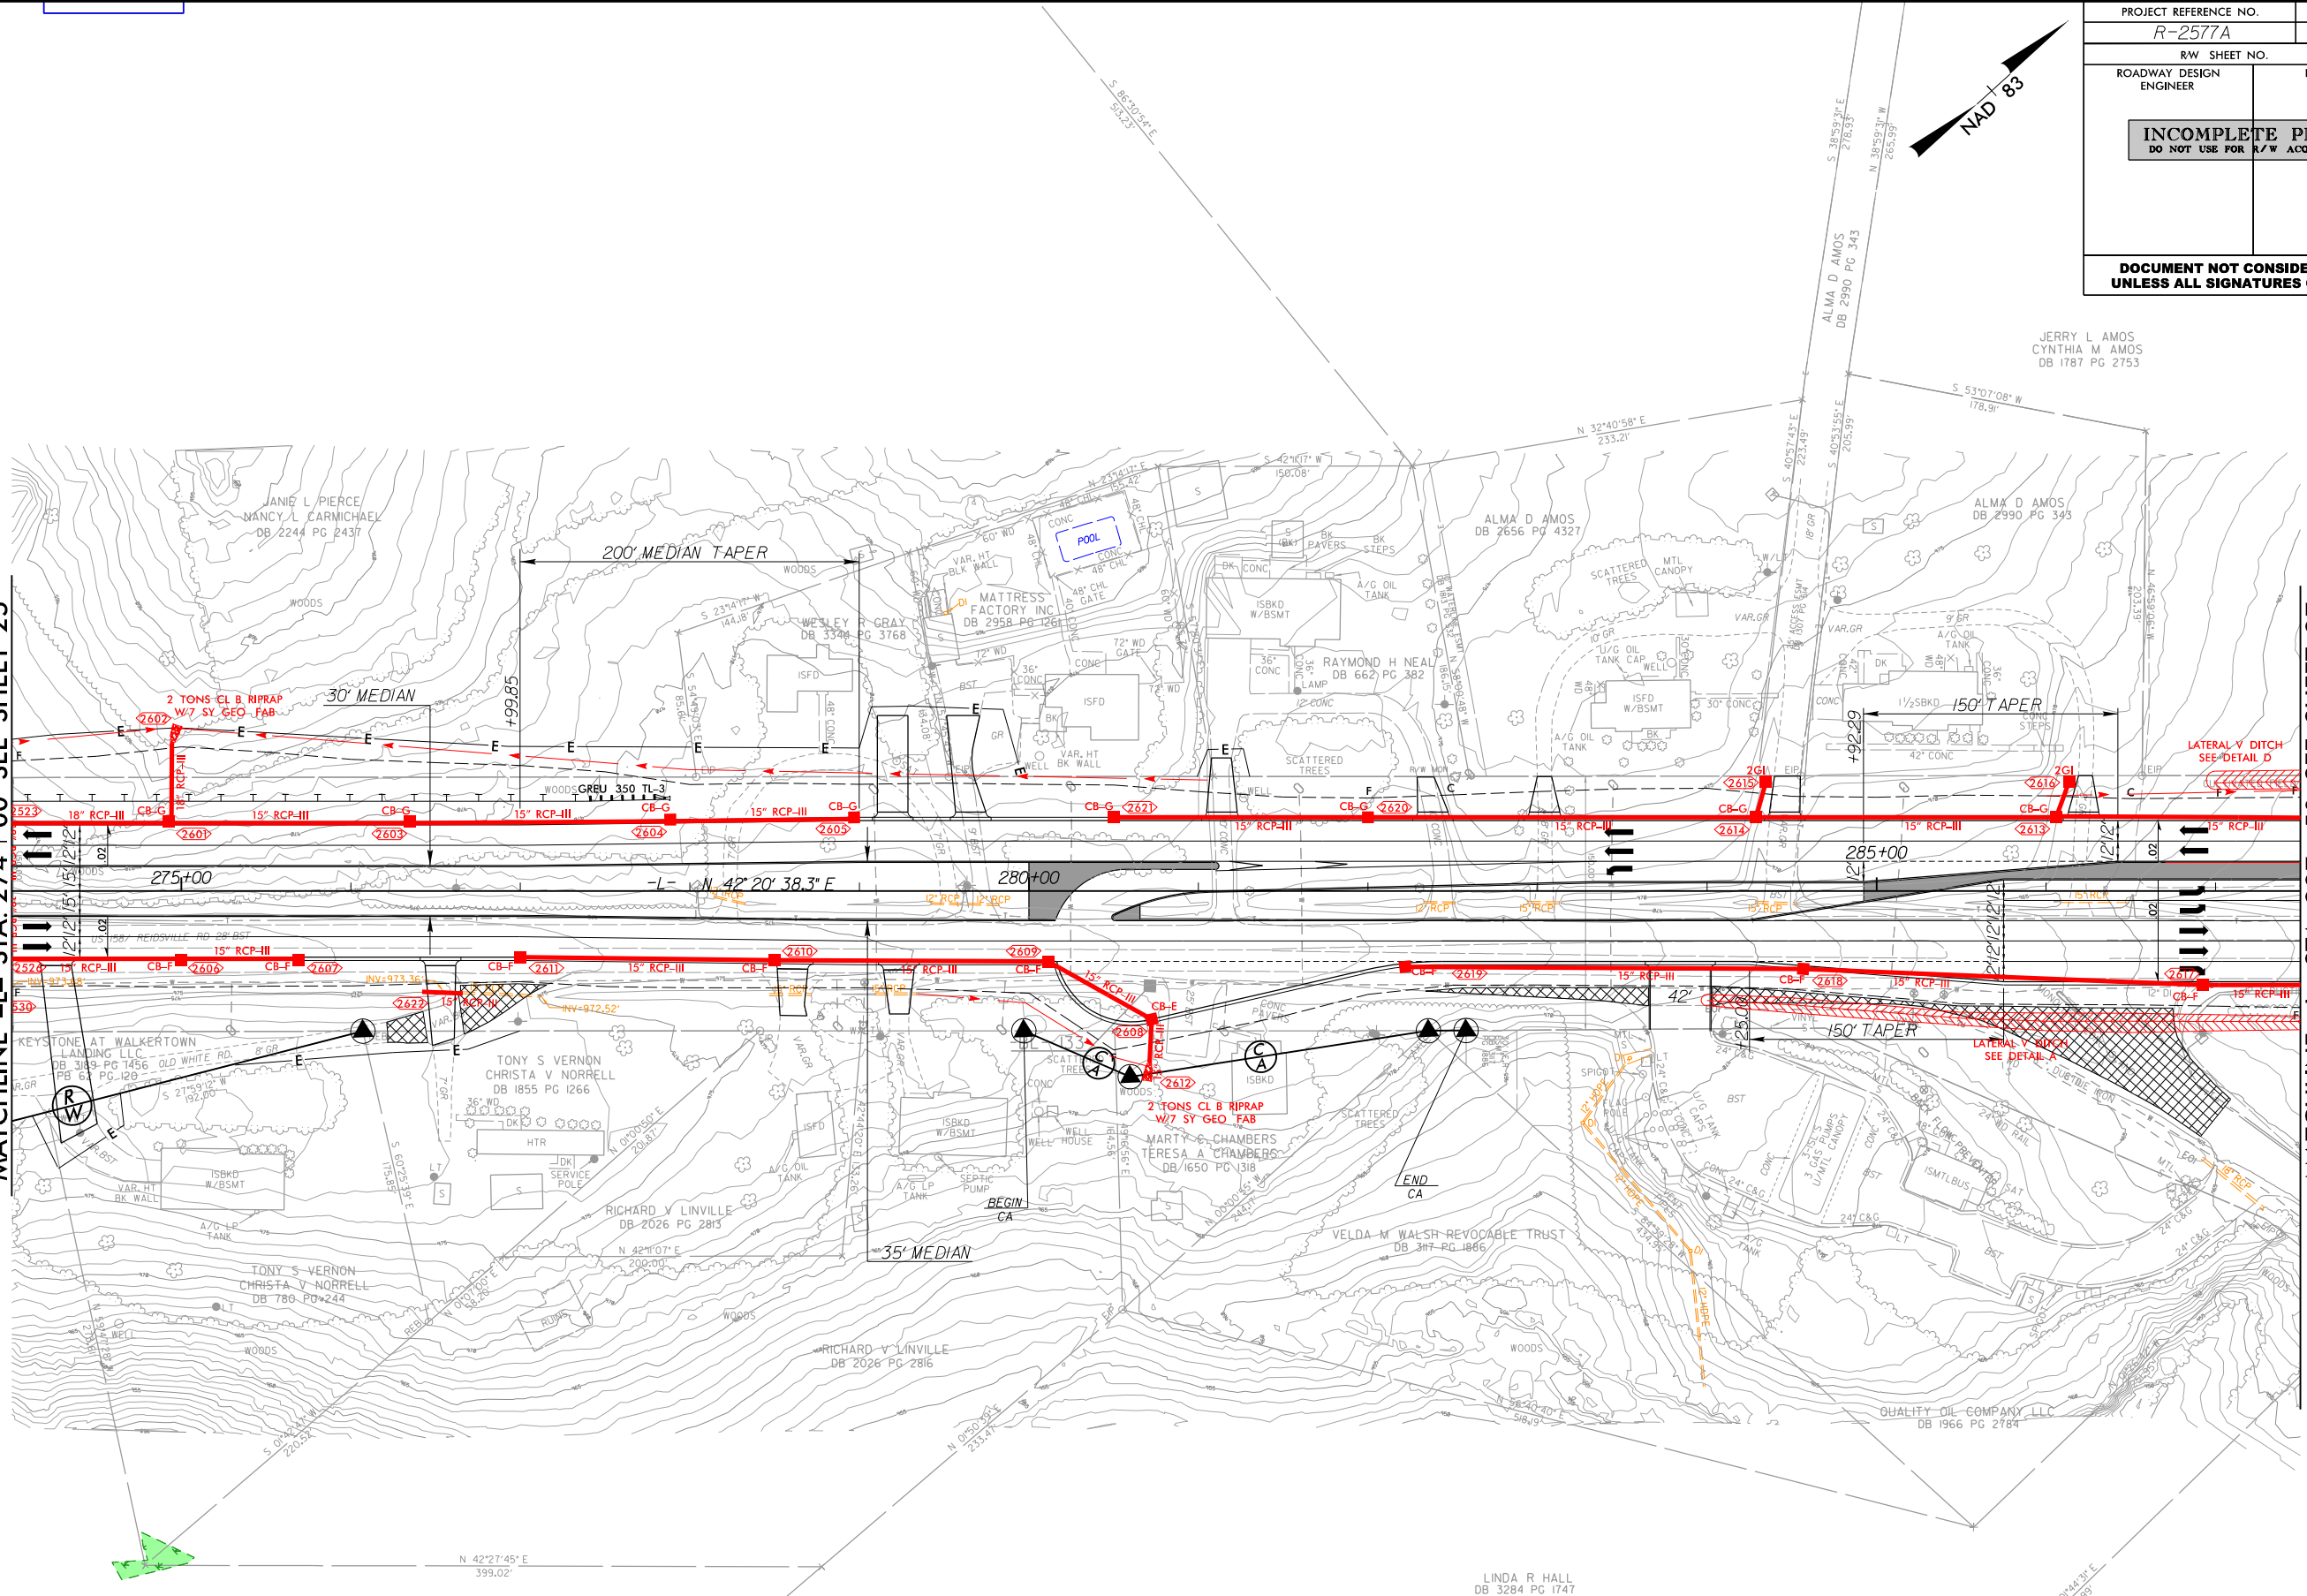

WHO

KEYSTONE AT WALKERTOWN
LANDING LLC
DB 3192 PG 795

LINDA R HALL
DB 3284 PG 1747
PB 64 PG 159

BM # 15
N 883107 E 1666974
-L- STA. 284+85.96 OFF 512.40 RT
ELEV=932.74'


FOR -L- PROFILE SEE SHTS. 40-41

PROJECT REFERENCE NO. <i>R-2577A</i>		SHEET NO. <i>26</i>	
R/W SHEET NO.			
ROADWAY DESIGN ENGINEER		HYDRAULICS ENGINEER	
INCOMPLETE PLANS DO NOT USE FOR R/W ACQUISITION			
DOCUMENT NOT CONSIDERED FINAL UNLESS ALL SIGNATURES COMPLETED			

JERRY L AMOS
CYNTHIA M AMOS
DB 1787 PG 2753

PLANS PREPARED BY :
RK&K
RUMMEL, KLEPPER & KAHL, LLP
900 RIDGEFIELD DRIVE SUITE 350
RALEIGH, NORTH CAROLINA 27609-3960
NC LICENSE NO. F-0112 • (919) 878-9560

8/17/99

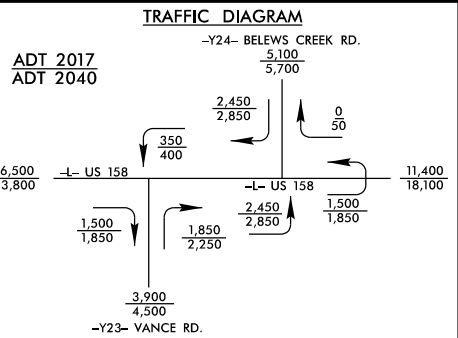


-Y23-	-Y24-	-Y24-	-Y24-
PI Sta 14+77.82 $\Delta = 42^{\circ} 08' 08.4"$ (LT) $D = 11^{\circ} 27' 33.0"$ $L = 367.70'$ $T = 192.61'$ $R = 500.00'$ $SE = 0.04$ $DS = 35$ MPH	PI Sta 13+04.32 $\Delta = 0^{\circ} 17' 21.9"$ (RT) $D = 0^{\circ} 02' 51.2"$ $L = 608.65'$ $T = 304.32'$ $R = 120,490.00'$ $SE = NC$ $DS = 55$ MPH	PI Sta 18+12.85 $\Delta = 28^{\circ} 38' 20.09"$ (RT) $D = 7^{\circ} 09' 43.1"$ $L = 399.87'$ $T = 204.21'$ $R = 800.00'$ $SE = 0.06$ $DS = 45$ MPH	PI Sta 22+29.54 $\Delta = 72^{\circ} 45' 32.8"$ (LT) $D = 19^{\circ} 05' 54.9"$ $L = 380.97'$ $T = 221.01'$ $R = 300.00'$ $SE = 0.06$ $DS = 30$ MPH

BEGIN CONSTRUCTION
-Y24- POC Sta.13+08.65

PROJECT REFERENCE NO. R-2577A	SHEET NO. 27
RW SHEET NO.	HYDRAULICS ENGINEER
ROADWAY DESIGN ENGINEER	

INCOMPLETE PLANS
DO NOT USE FOR R/W ACQUISITION

DOCUMENT NOT CONSIDERED FINAL
UNLESS ALL SIGNATURES COMPLETED

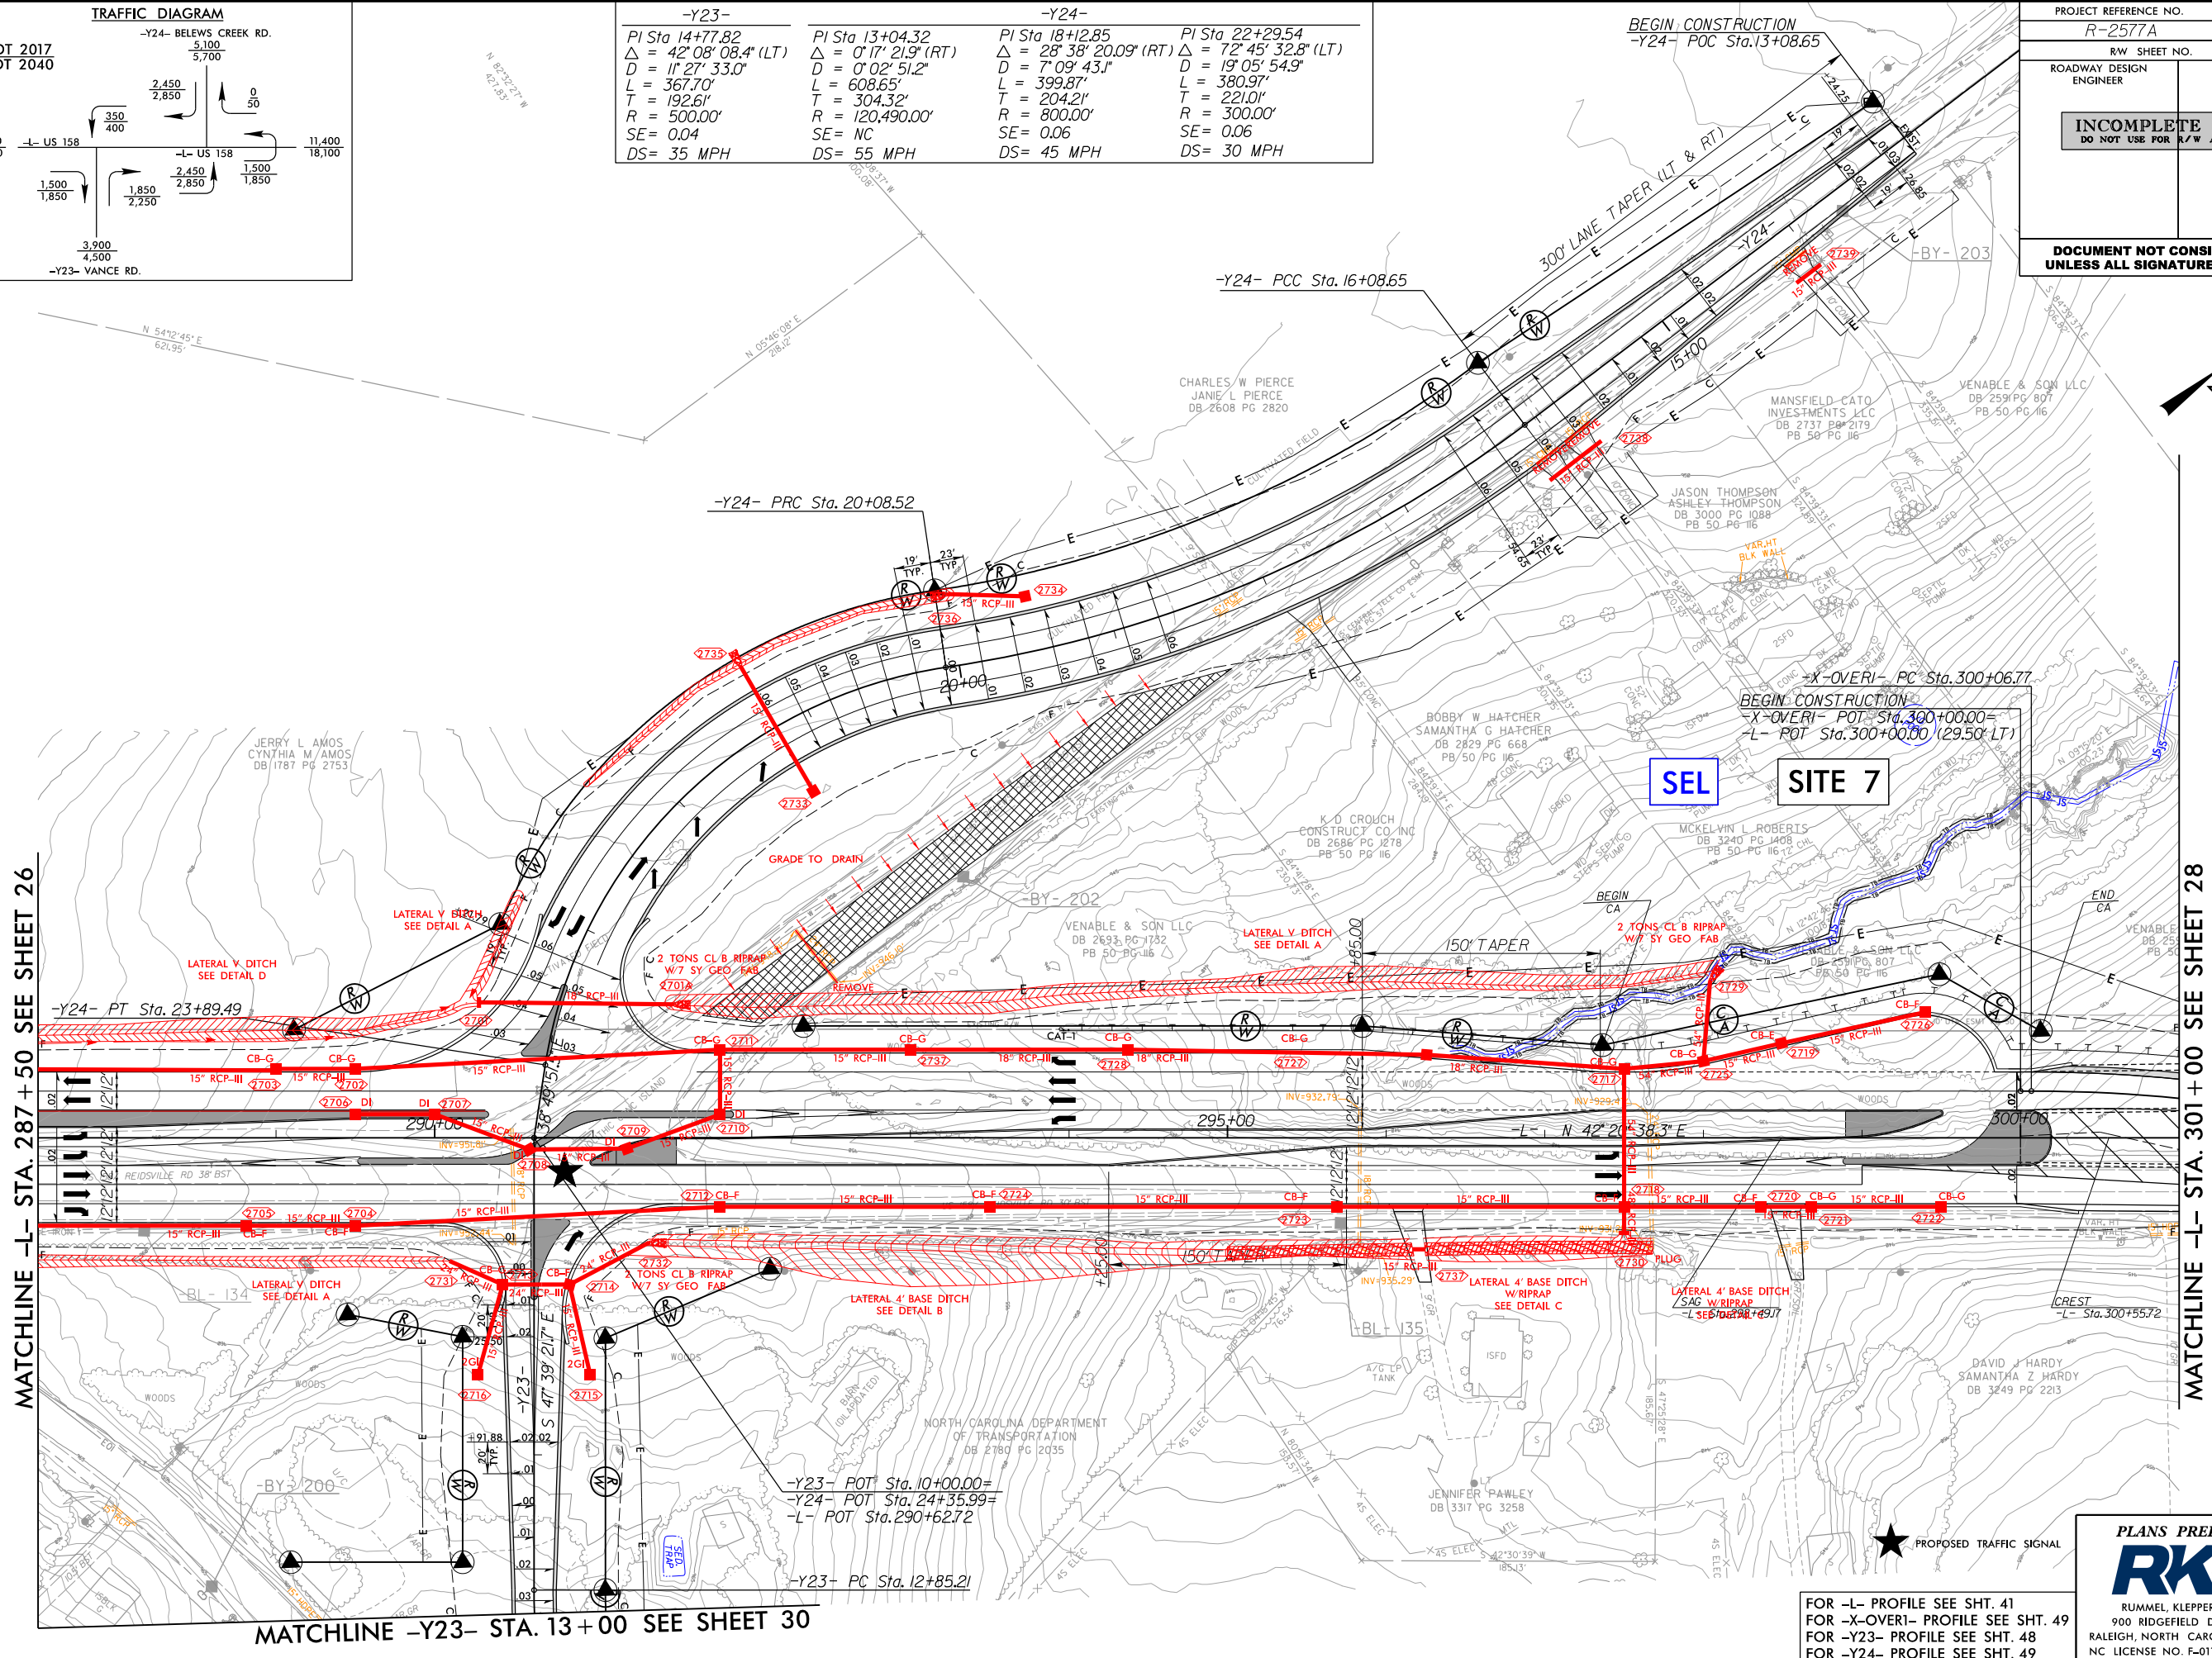

MATCHLINE -L- STA. 287+50 SEE SHEET 26

MATCHLINE -L- STA. 301+00 SEE SHEET 28

MATCHLINE -Y23- STA. 13+00 SEE SHEET 30

PROPOSED TRAFFIC SIGNAL

FOR -L- PROFILE SEE SHT. 41
FOR -X-OVER1- PROFILE SEE SHT. 49
FOR -Y23- PROFILE SEE SHT. 48
FOR -Y24- PROFILE SEE SHT. 49

PLANS PREPARED BY :


RK&K

RUMMEL, KLEPPER & KAHL, LLP
900 RIDGEFIELD DRIVE SUITE 350
RALEIGH, NORTH CAROLINA 27609-3960
NC LICENSE NO. F-0112 • (919) 878-9560

8/29/2019
C:\Users\paula\Documents\PERMITS_Environmental\Drawings\4BR-2577A_HYD_psh27.dgn
paula

5/29/2019
R:\Hydraulics\PERMITS-Environmental\Drawings\4B\R-2577A-HYD-psb29.dgn
keis



PLANS PREPARED BY :
RK&K
 RUMMEL, KLEPPER & KAHL, LLP
 900 RIDGEFIELD DRIVE SUITE 350
 RICHMOND, NORTH CAROLINA 27609-3960
 LICENSE NO. F-0112 • (919) 878-9560

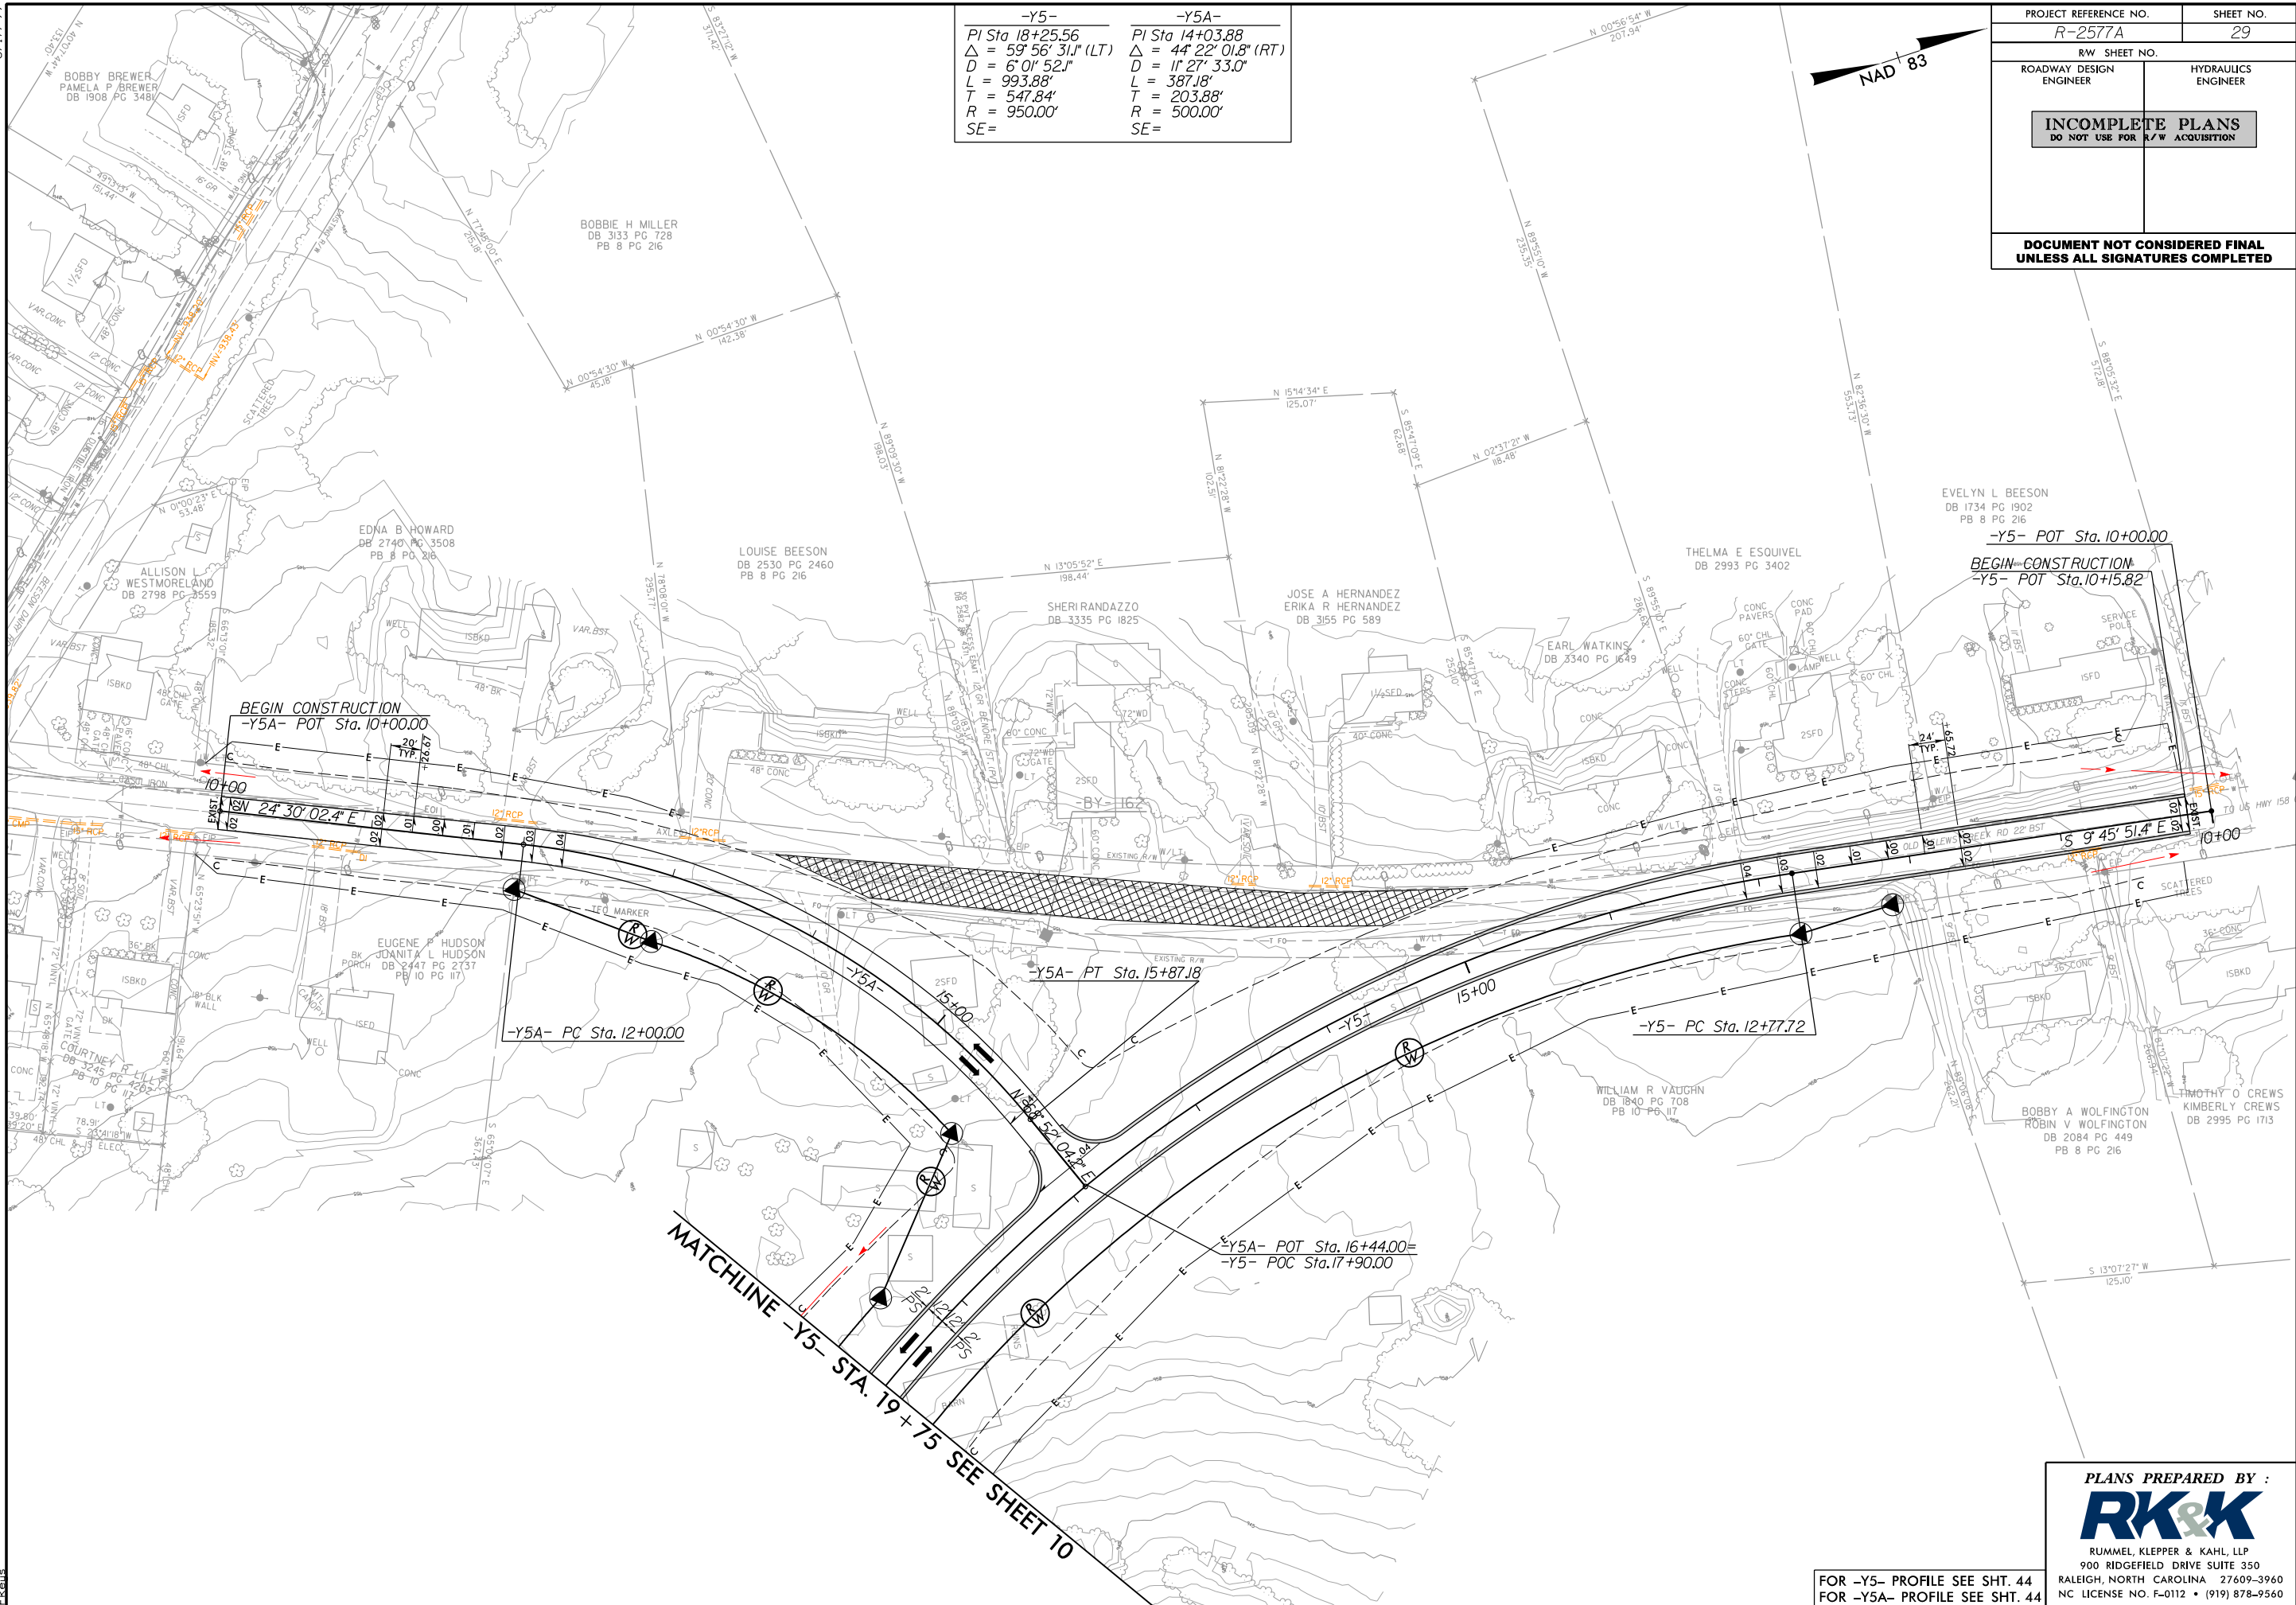

8/17/99
5/29/2019
C:\Users\paulica\PERMITS_Environmental\Drawings\4B\N-2577A_HYD_psh30.dgn
psh30

MATCHLINE -Y23- STA. 13+00 SEE SHEET 27

-Y23-
PI Sta 14+77.82
 $\Delta = 42^{\circ}08'08.4"$ (LT)
 $D = 11^{\circ}27'33.0"$
 $L = 367.70'$
 $T = 192.61'$
 $R = 500.00'$
 $SE = 0.04$
 $DS = 35$ MPH

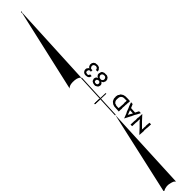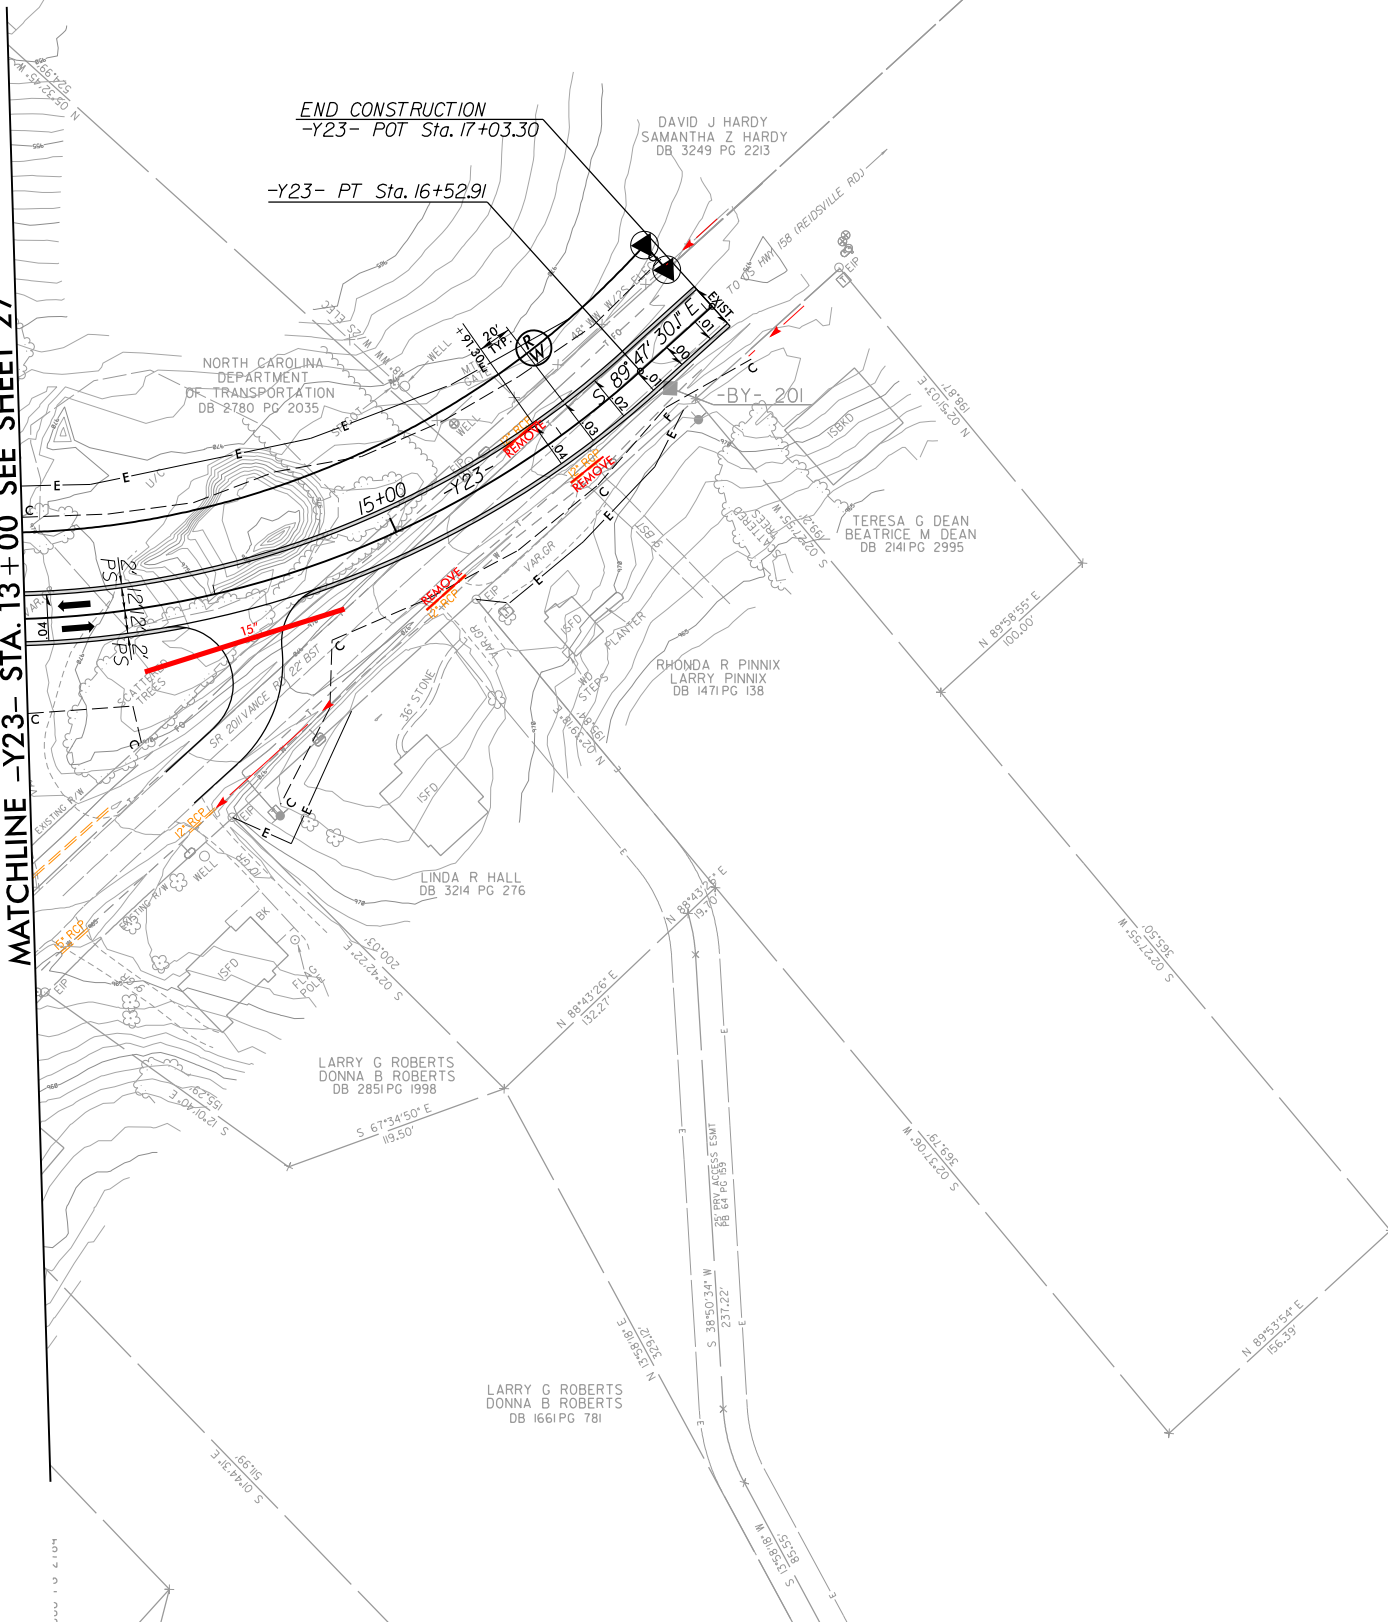


PROJECT REFERENCE NO.	SHEET NO.
R-2577A	30
R/W SHEET NO.	
ROADWAY DESIGN ENGINEER	HYDRAULICS ENGINEER
INCOMPLETE PLANS DO NOT USE FOR R/W ACQUISITION	
DOCUMENT NOT CONSIDERED FINAL UNLESS ALL SIGNATURES COMPLETED	

PLANS PREPARED BY :

RK&K

RUMMEL, KLEPPER & KAHL, LLP
900 RIDGEFIELD DRIVE SUITE 350
RALEIGH, NORTH CAROLINA 27609-3960
NC LICENSE NO. F-0112 • (919) 878-9560

FOR -Y23- PROFILE SEE SHT. 48

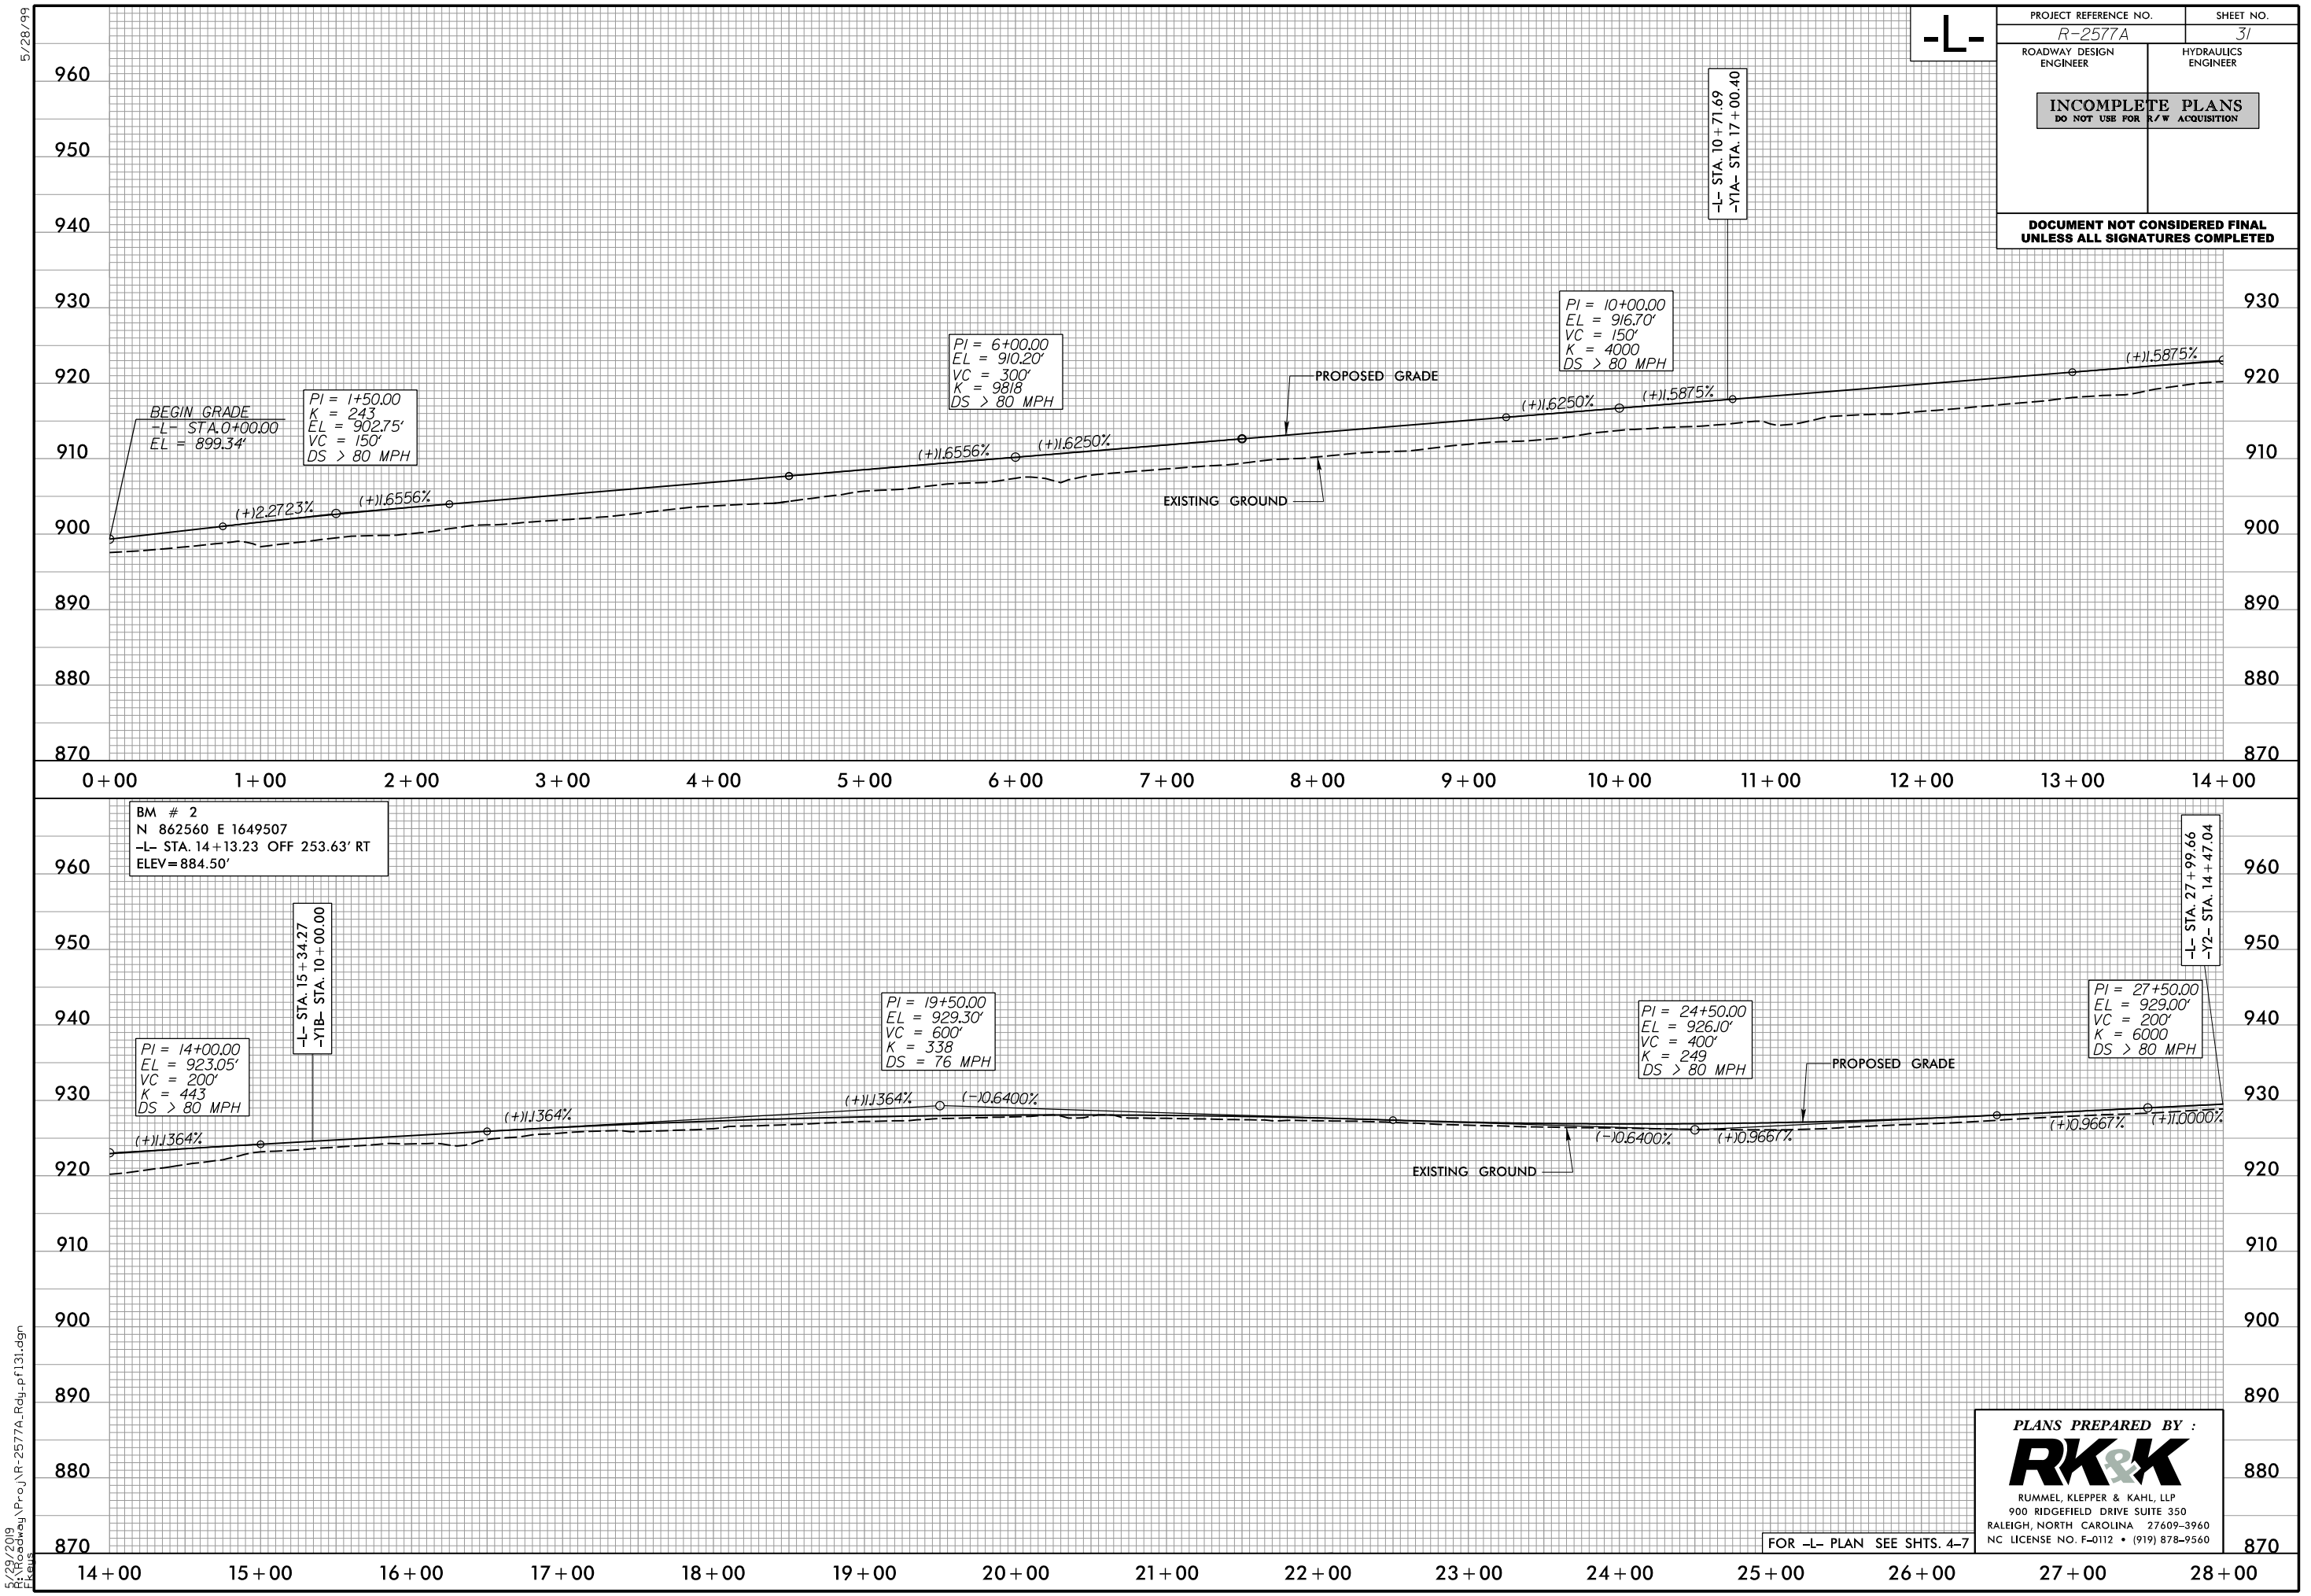

-L-

PROJECT REFERENCE NO.		SHEET NO.	
R-2577A		31	
ROADWAY DESIGN ENGINEER		HYDRAULICS ENGINEER	
INCOMPLETE PLANS DO NOT USE FOR R/W ACQUISITION			
DOCUMENT NOT CONSIDERED FINAL UNLESS ALL SIGNATURES COMPLETED			

PLANS PREPARED BY :
RK&K
RUMMEL, KLEPPER & KAHL, LLP
900 RIDGEFIELD DRIVE SUITE 350
RALEIGH, NORTH CAROLINA 27609-3960
NC LICENSE NO. F-0112 • (919) 878-9560

FOR -L- PLAN SEE SHTS. 4-7

5/28/99
5/28/2019
R:\Roadway\Proj\R-2577A_Rdy.pf132.dgn
Elevs

-L-

PROJECT REFERENCE NO.
R-2577A

ROADWAY DESIGN ENGINEER

SHEET NO.
32

HYDRAULICS ENGINEER

INCOMPLETE PLANS
DO NOT USE FOR R/W ACQUISITION

DOCUMENT NOT CONSIDERED FINAL
UNLESS ALL SIGNATURES COMPLETED

PI = 31+00.00
EL = 932.50'
VC = 400'
K = 84
DS = 50 MPH

PI = 36+25.00
EL = 912.80'
VC = 640'
K = 97
DS = 50 MPH

PI = 40+50.00
EL = 924.80'
VC = 200'
K = 1128
DS > 80 MPH

BM # 3
N 864683 E 1650366
-L- STA. 36+73.37 OFF 300.02' RT
ELEV= 888.50'

PROPOSED GRADE

EXISTING GROUND

-L- STA. 33+55.00
-Y3- STA. 10+00.00

28+00 29+00 30+00 31+00 32+00 33+00 34+00 35+00 36+00 37+00 38+00 39+00 40+00 41+00 42+00

PI = 47+00.00
EL = 942.00'
VC = 500'
K = 95
DS = 51 MPH

PI = 52+50.00
EL = 927.70'
VC = 500'
K = 100
DS = 51 MPH

PI = 56+00.00
EL = 936.02'
VC = 200'
K = 97
DS = 52 MPH

PROPOSED GRADE

EXISTING GROUND

-L- STA. 52+89.21
-Y4- STA. 10+00.00


42+00 43+00 44+00 45+00 46+00 47+00 48+00 49+00 50+00 51+00 52+00 53+00 54+00 55+00 56+00

FOR -L- PLAN SEE SHTS. 7-9

PLANS PREPARED BY :

RK&K


RUMMEL, KLEPPER & KAHL, LLP
900 RIDGEFIELD DRIVE SUITE 350
RALEIGH, NORTH CAROLINA 27609-3960
NC LICENSE NO. F-0112 • (919) 878-9560

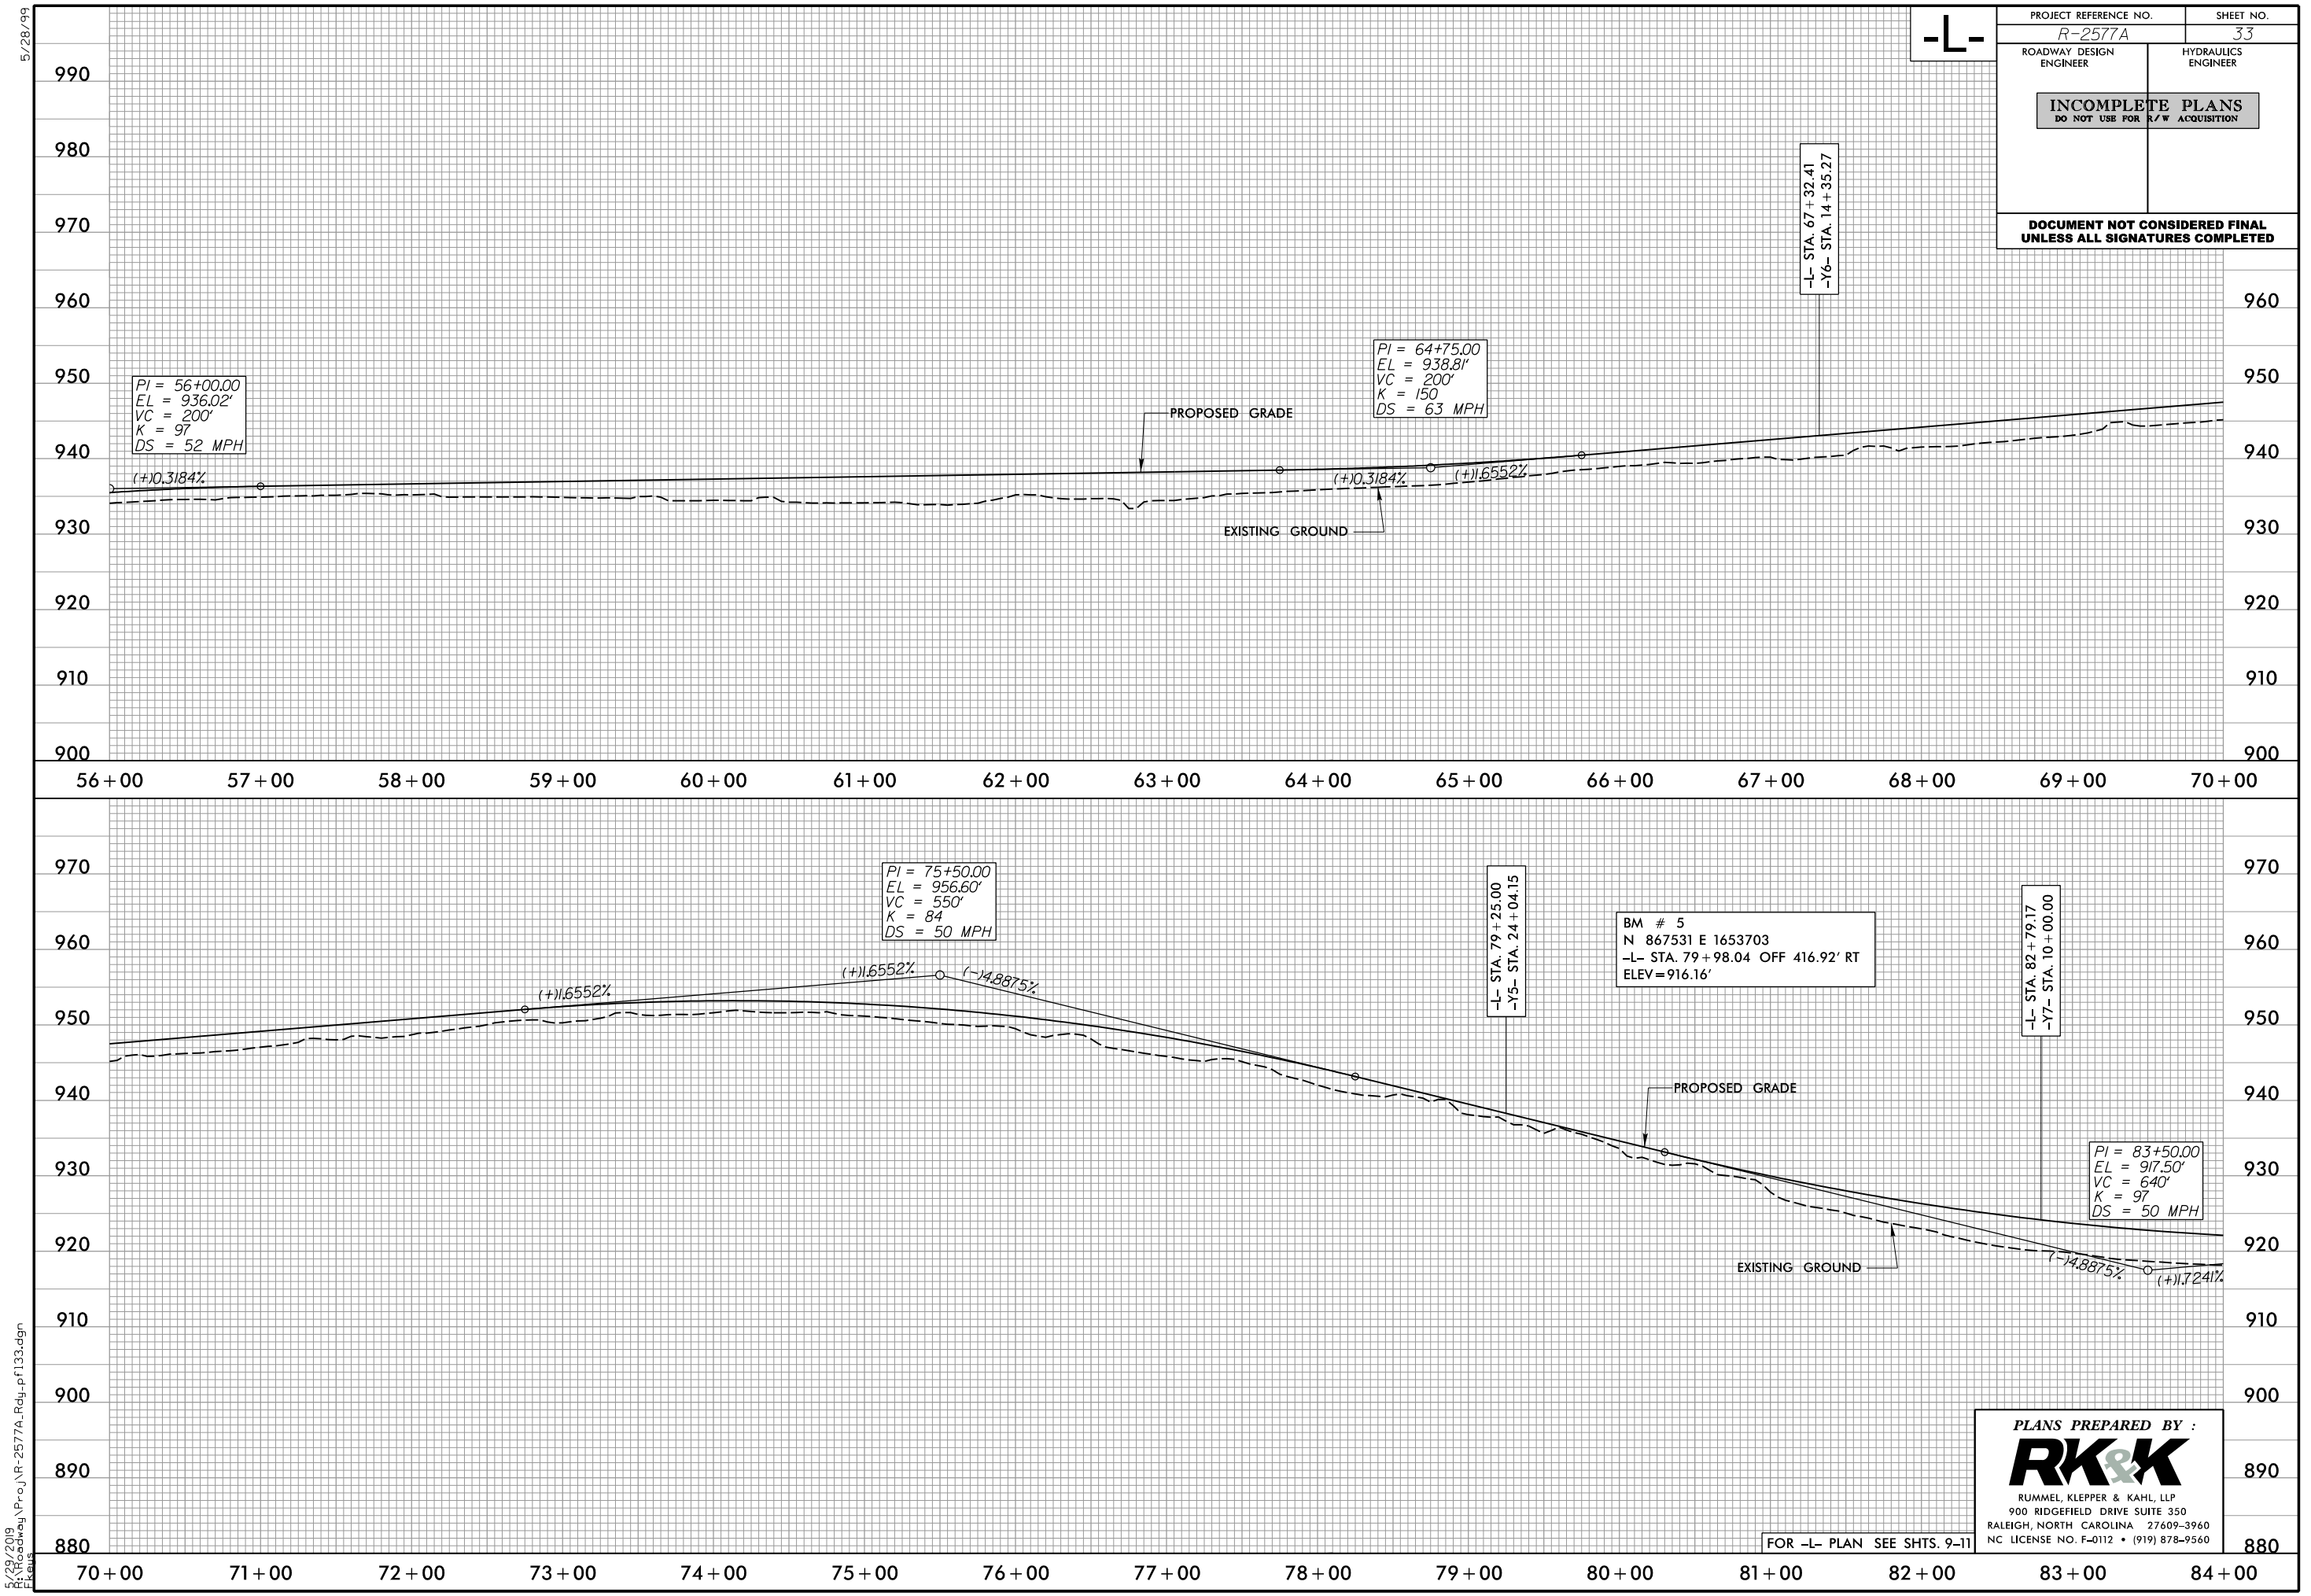

-L-

PROJECT REFERENCE NO. <i>R-2577A</i>		SHEET NO. <i>33</i>	
ROADWAY DESIGN ENGINEER		HYDRAULICS ENGINEER	
INCOMPLETE PLANS DO NOT USE FOR R/W ACQUISITION			
DOCUMENT NOT CONSIDERED FINAL UNLESS ALL SIGNATURES COMPLETED			

PLANS PREPARED BY :
RK&K
RUMMEL, KLEPPER & KAHL, LLP
900 RIDGEFIELD DRIVE SUITE 350
RALEIGH, NORTH CAROLINA 27609-3960
NC LICENSE NO. F-0112 • (919) 878-9560

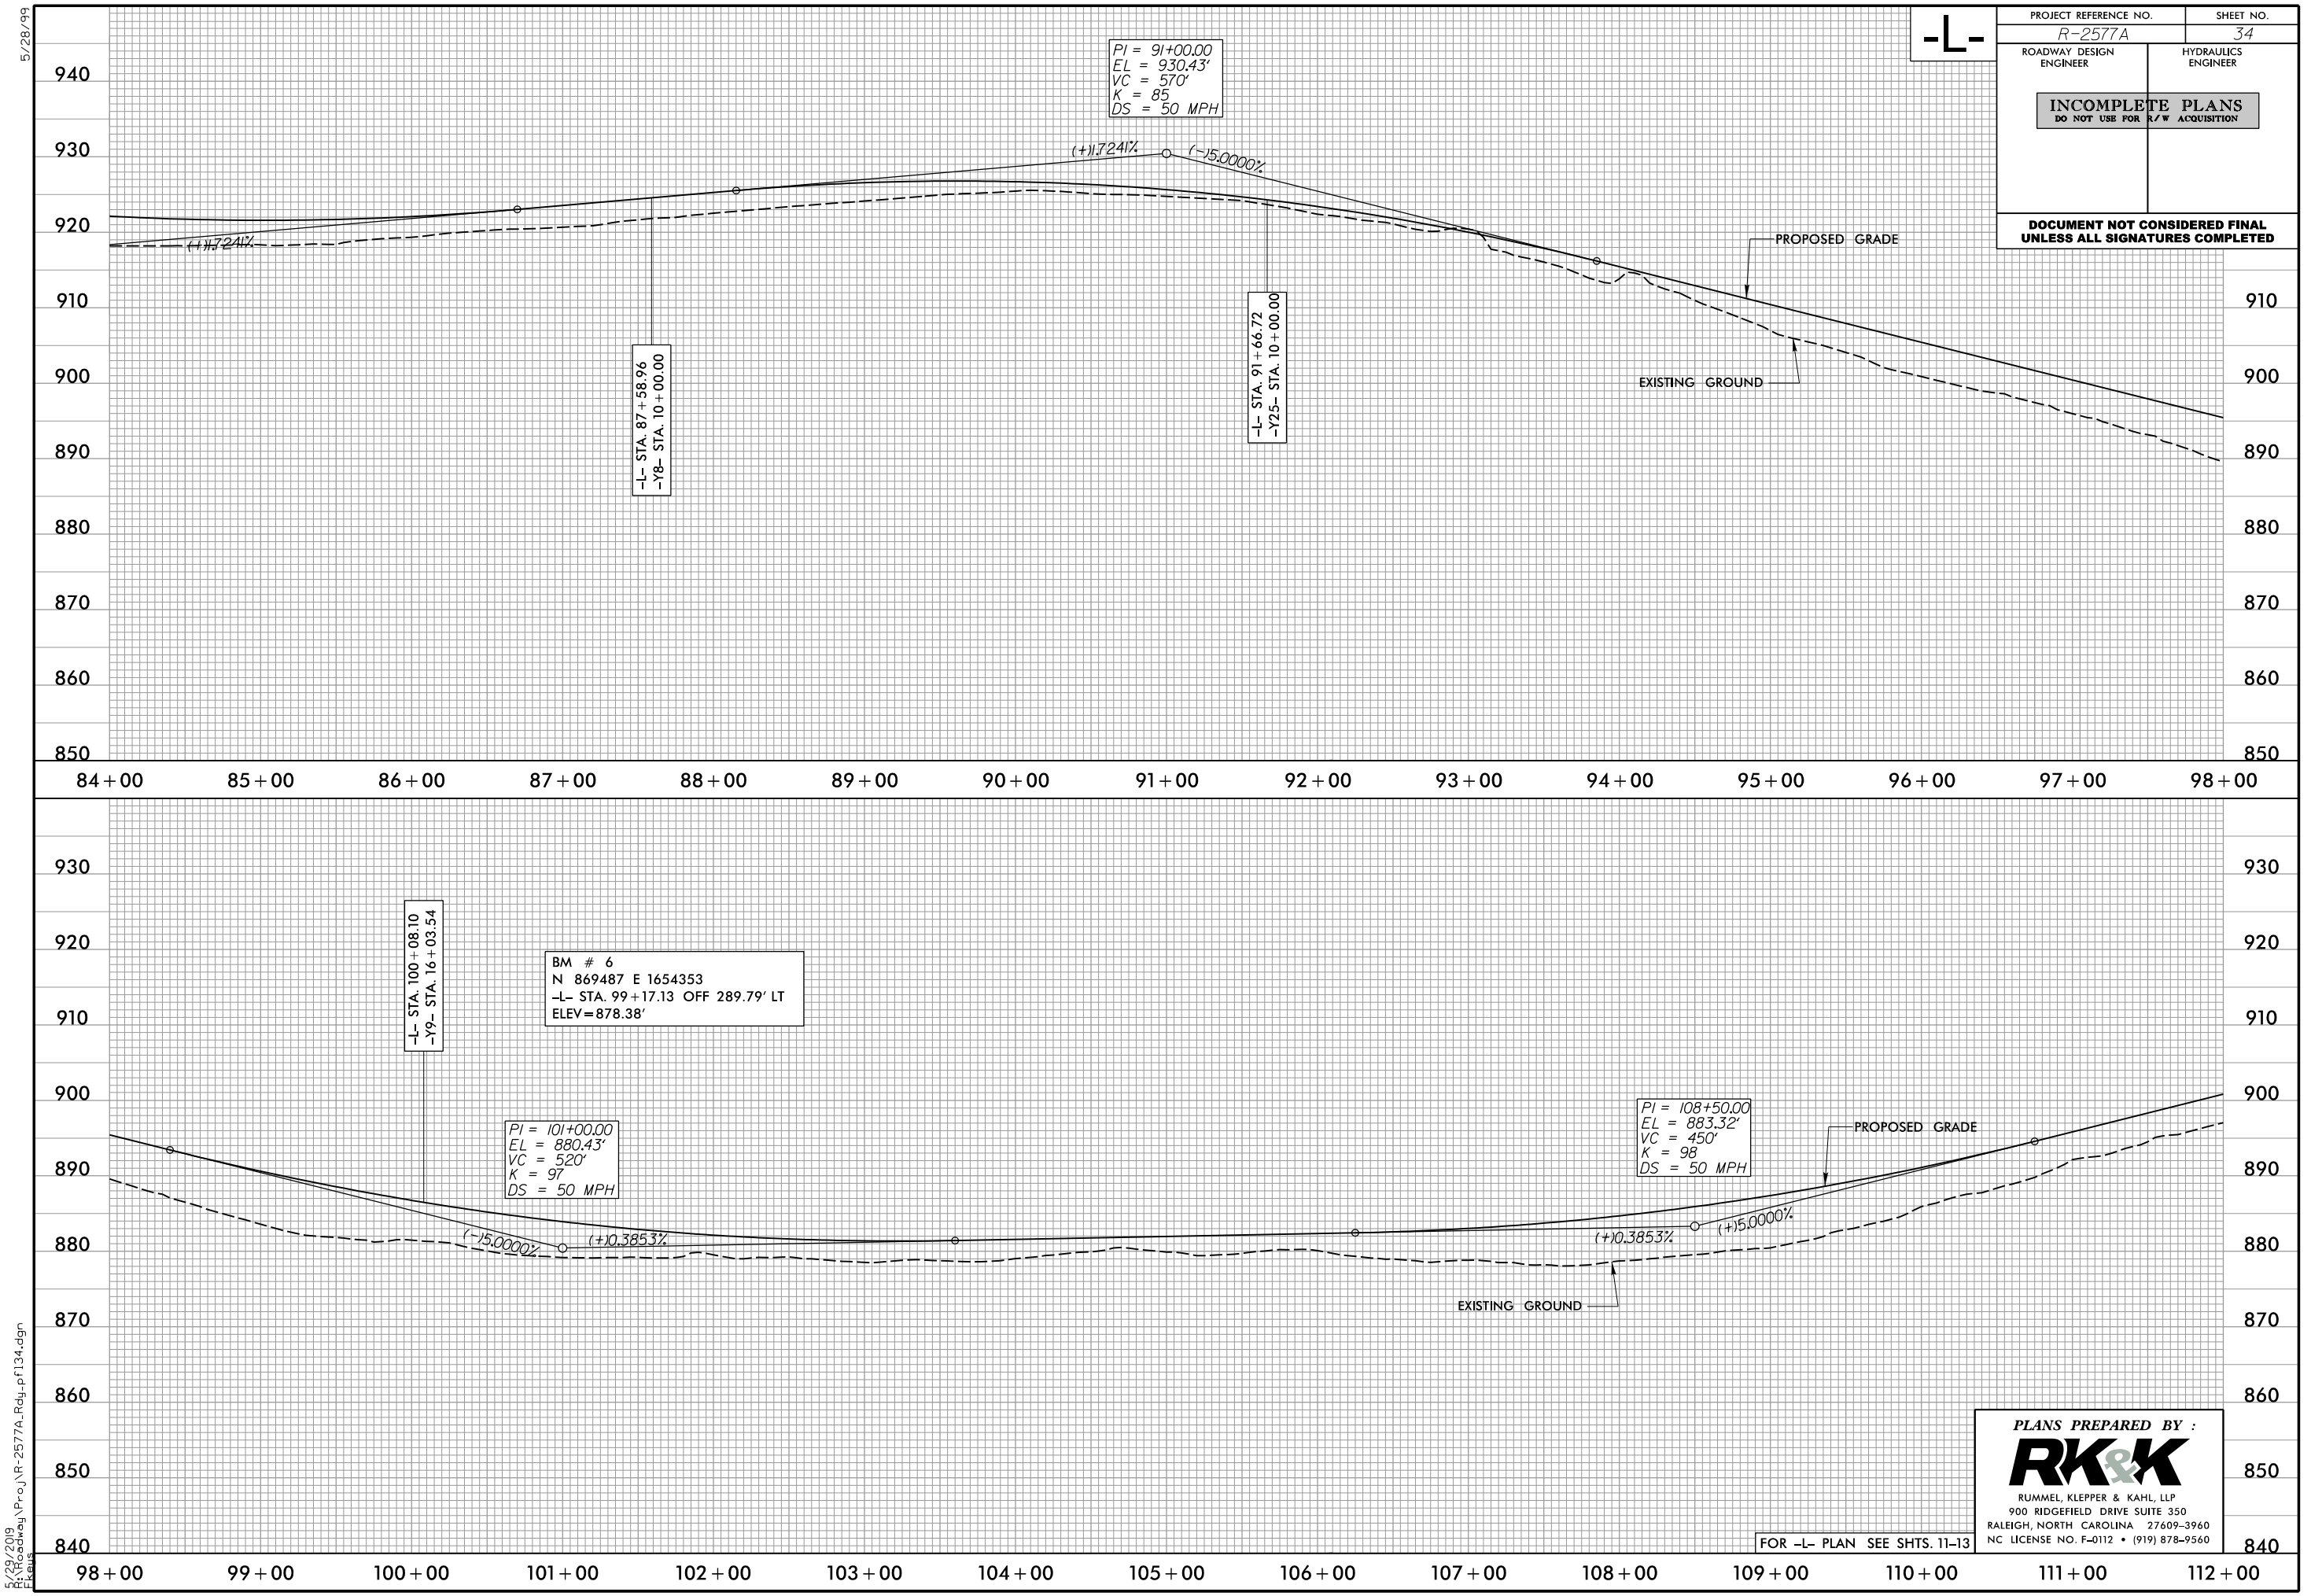


-L-

PROJECT REFERENCE NO. <i>R-2577A</i>		SHEET NO. <i>34</i>	
ROADWAY DESIGN ENGINEER		HYDRAULICS ENGINEER	
INCOMPLETE PLANS DO NOT USE FOR R/W ACQUISITION			
DOCUMENT NOT CONSIDERED FINAL UNLESS ALL SIGNATURES COMPLETED			

PLANS PREPARED BY :
RK&K
RUMMEL, KLEPPER & KAHL, LLP
900 RIDGEFIELD DRIVE SUITE 350
RALEIGH, NORTH CAROLINA 27609-3960
NC LICENSE NO. F-0112 • (919) 878-9560

FOR -L- PLAN SEE SHTS. 11-13

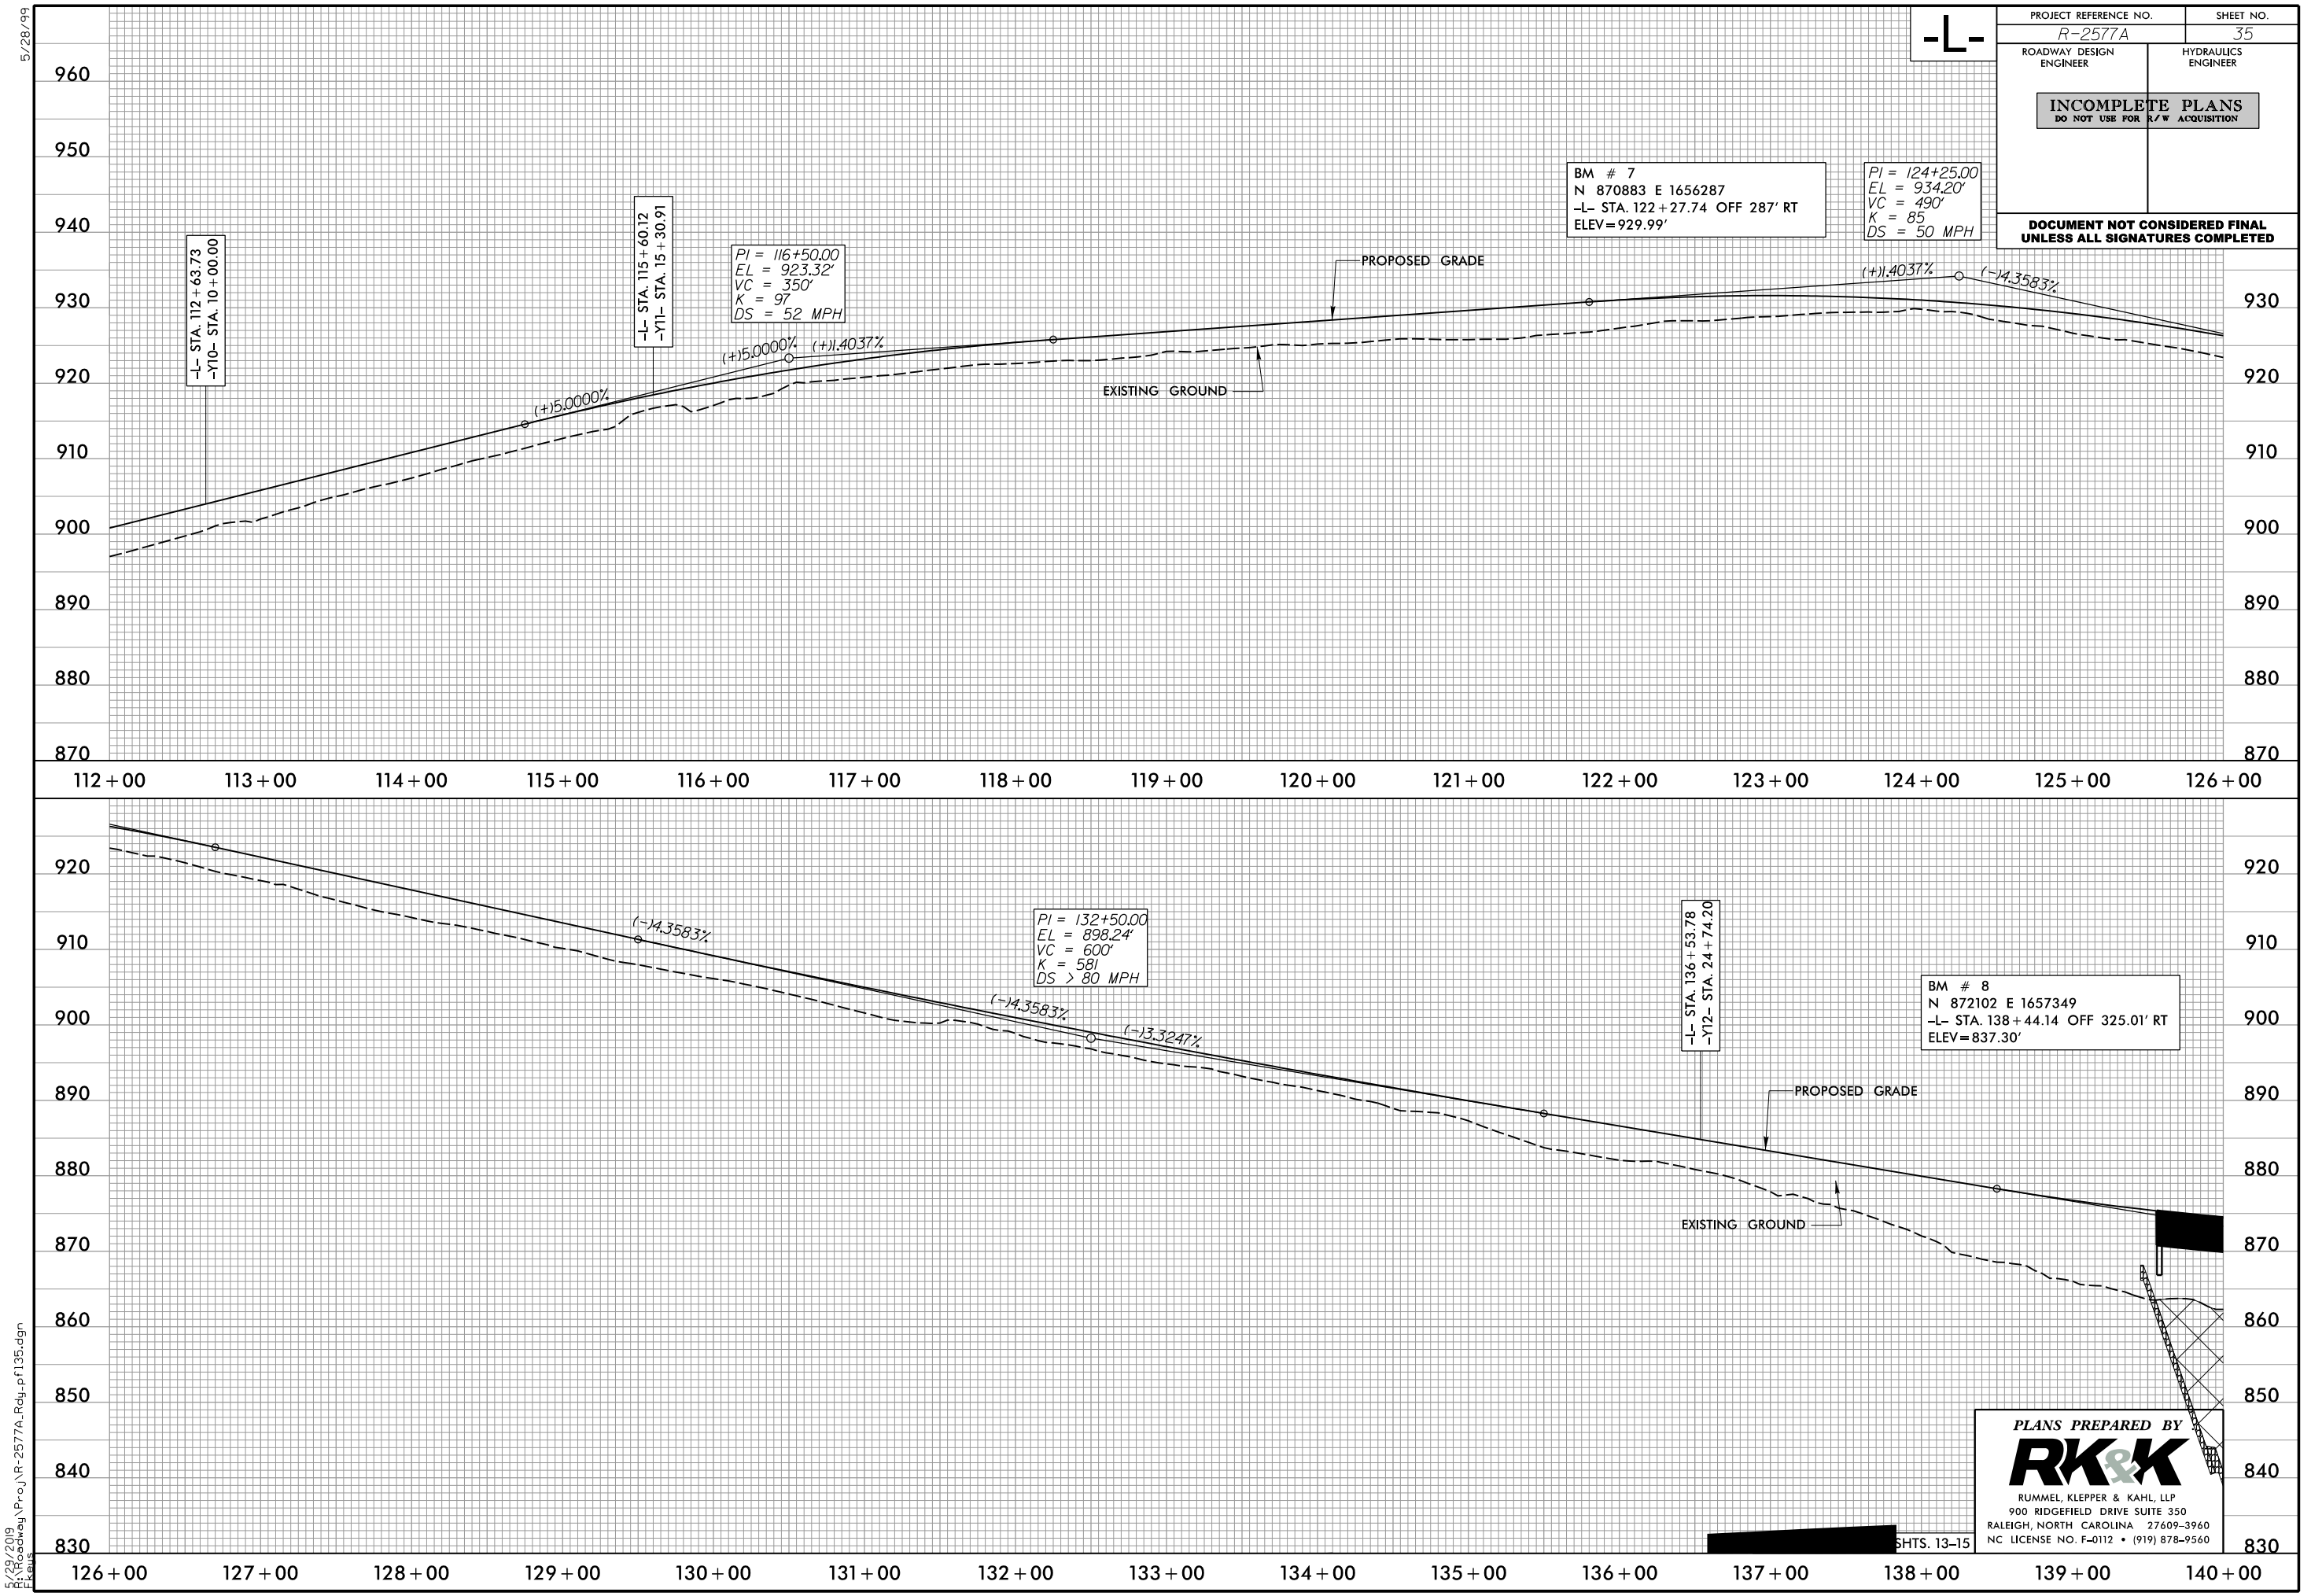


-L-


PROJECT REFERENCE NO. <i>R-2577A</i>		SHEET NO. <i>35</i>	
ROADWAY DESIGN ENGINEER		HYDRAULICS ENGINEER	
INCOMPLETE PLANS DO NOT USE FOR R/W ACQUISITION			
DOCUMENT NOT CONSIDERED FINAL UNLESS ALL SIGNATURES COMPLETED			

PLANS PREPARED BY

RK&K

RUMMEL, KLEPPER & KAHL, LLP
900 RIDGEFIELD DRIVE SUITE 350
RALEIGH, NORTH CAROLINA 27609-3960
NC LICENSE NO. F-0112 • (919) 878-9560

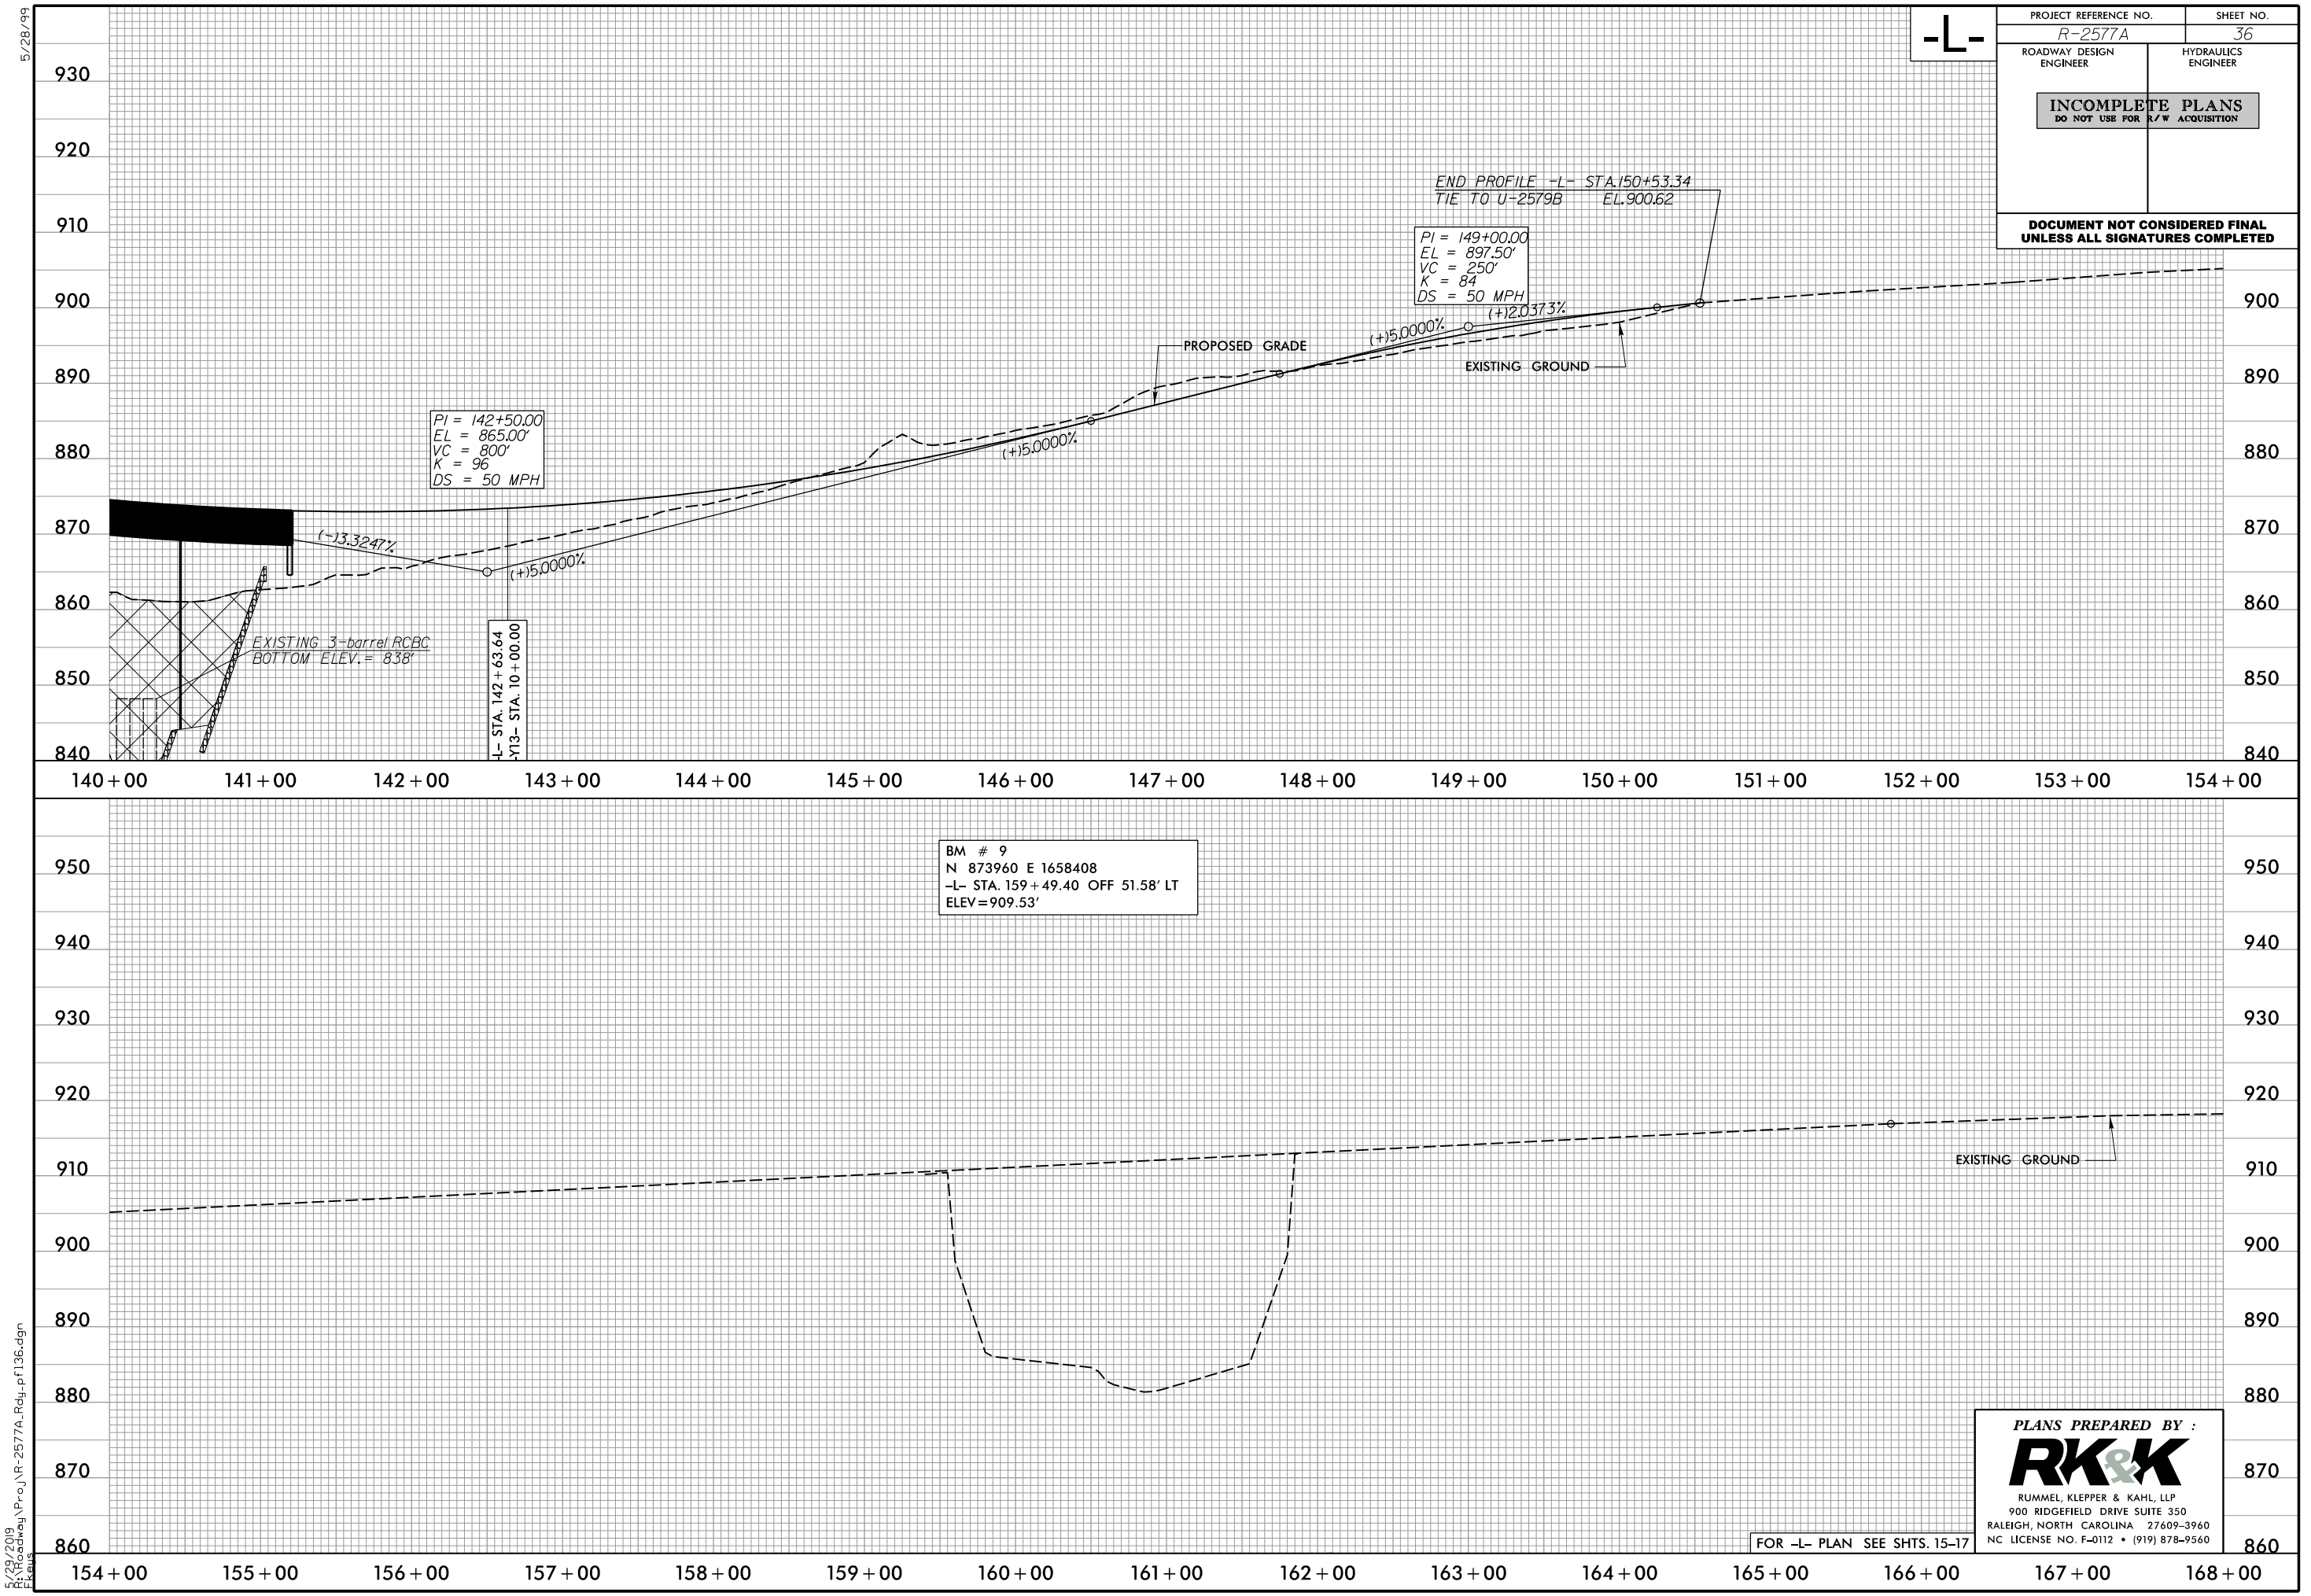


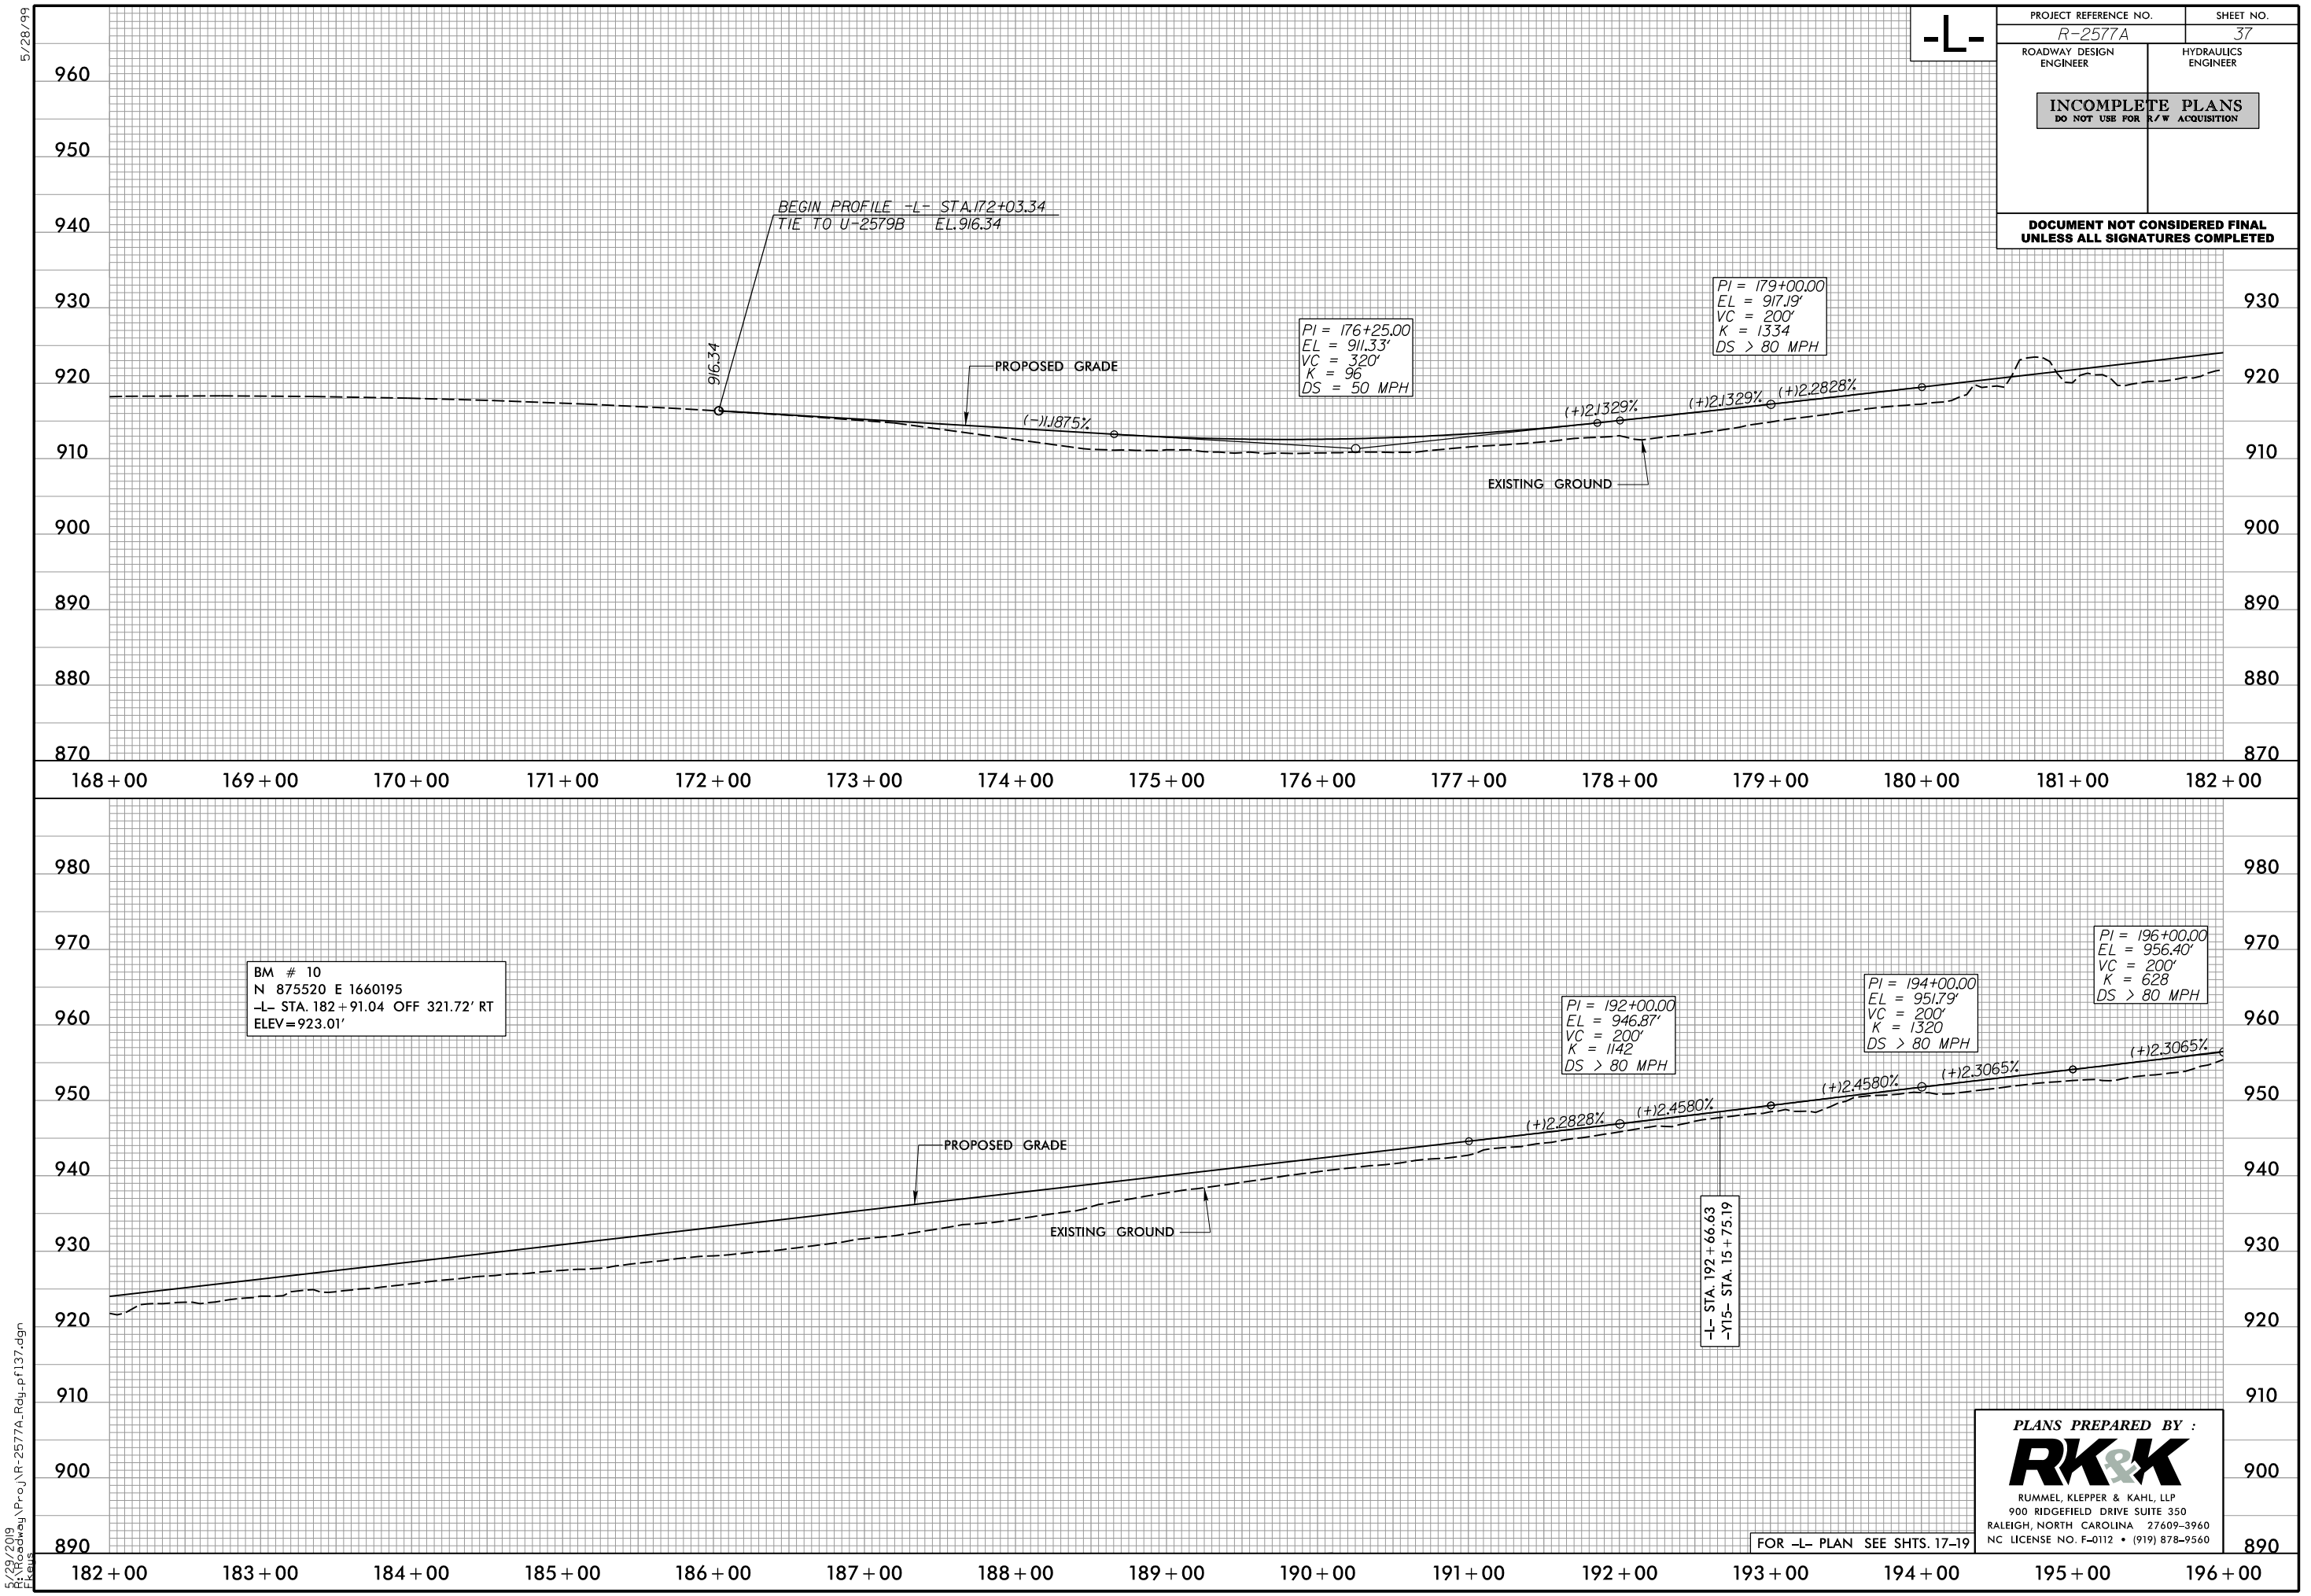

-L-

PROJECT REFERENCE NO. <i>R-2577A</i>		SHEET NO. <i>37</i>
ROADWAY DESIGN ENGINEER	HYDRAULICS ENGINEER	
INCOMPLETE PLANS DO NOT USE FOR R/W ACQUISITION		
DOCUMENT NOT CONSIDERED FINAL UNLESS ALL SIGNATURES COMPLETED		

5/28/99
5/28/2019
R:\Roadway\Proj\R-2577A_Rdy.pf137.dgn
Elevs

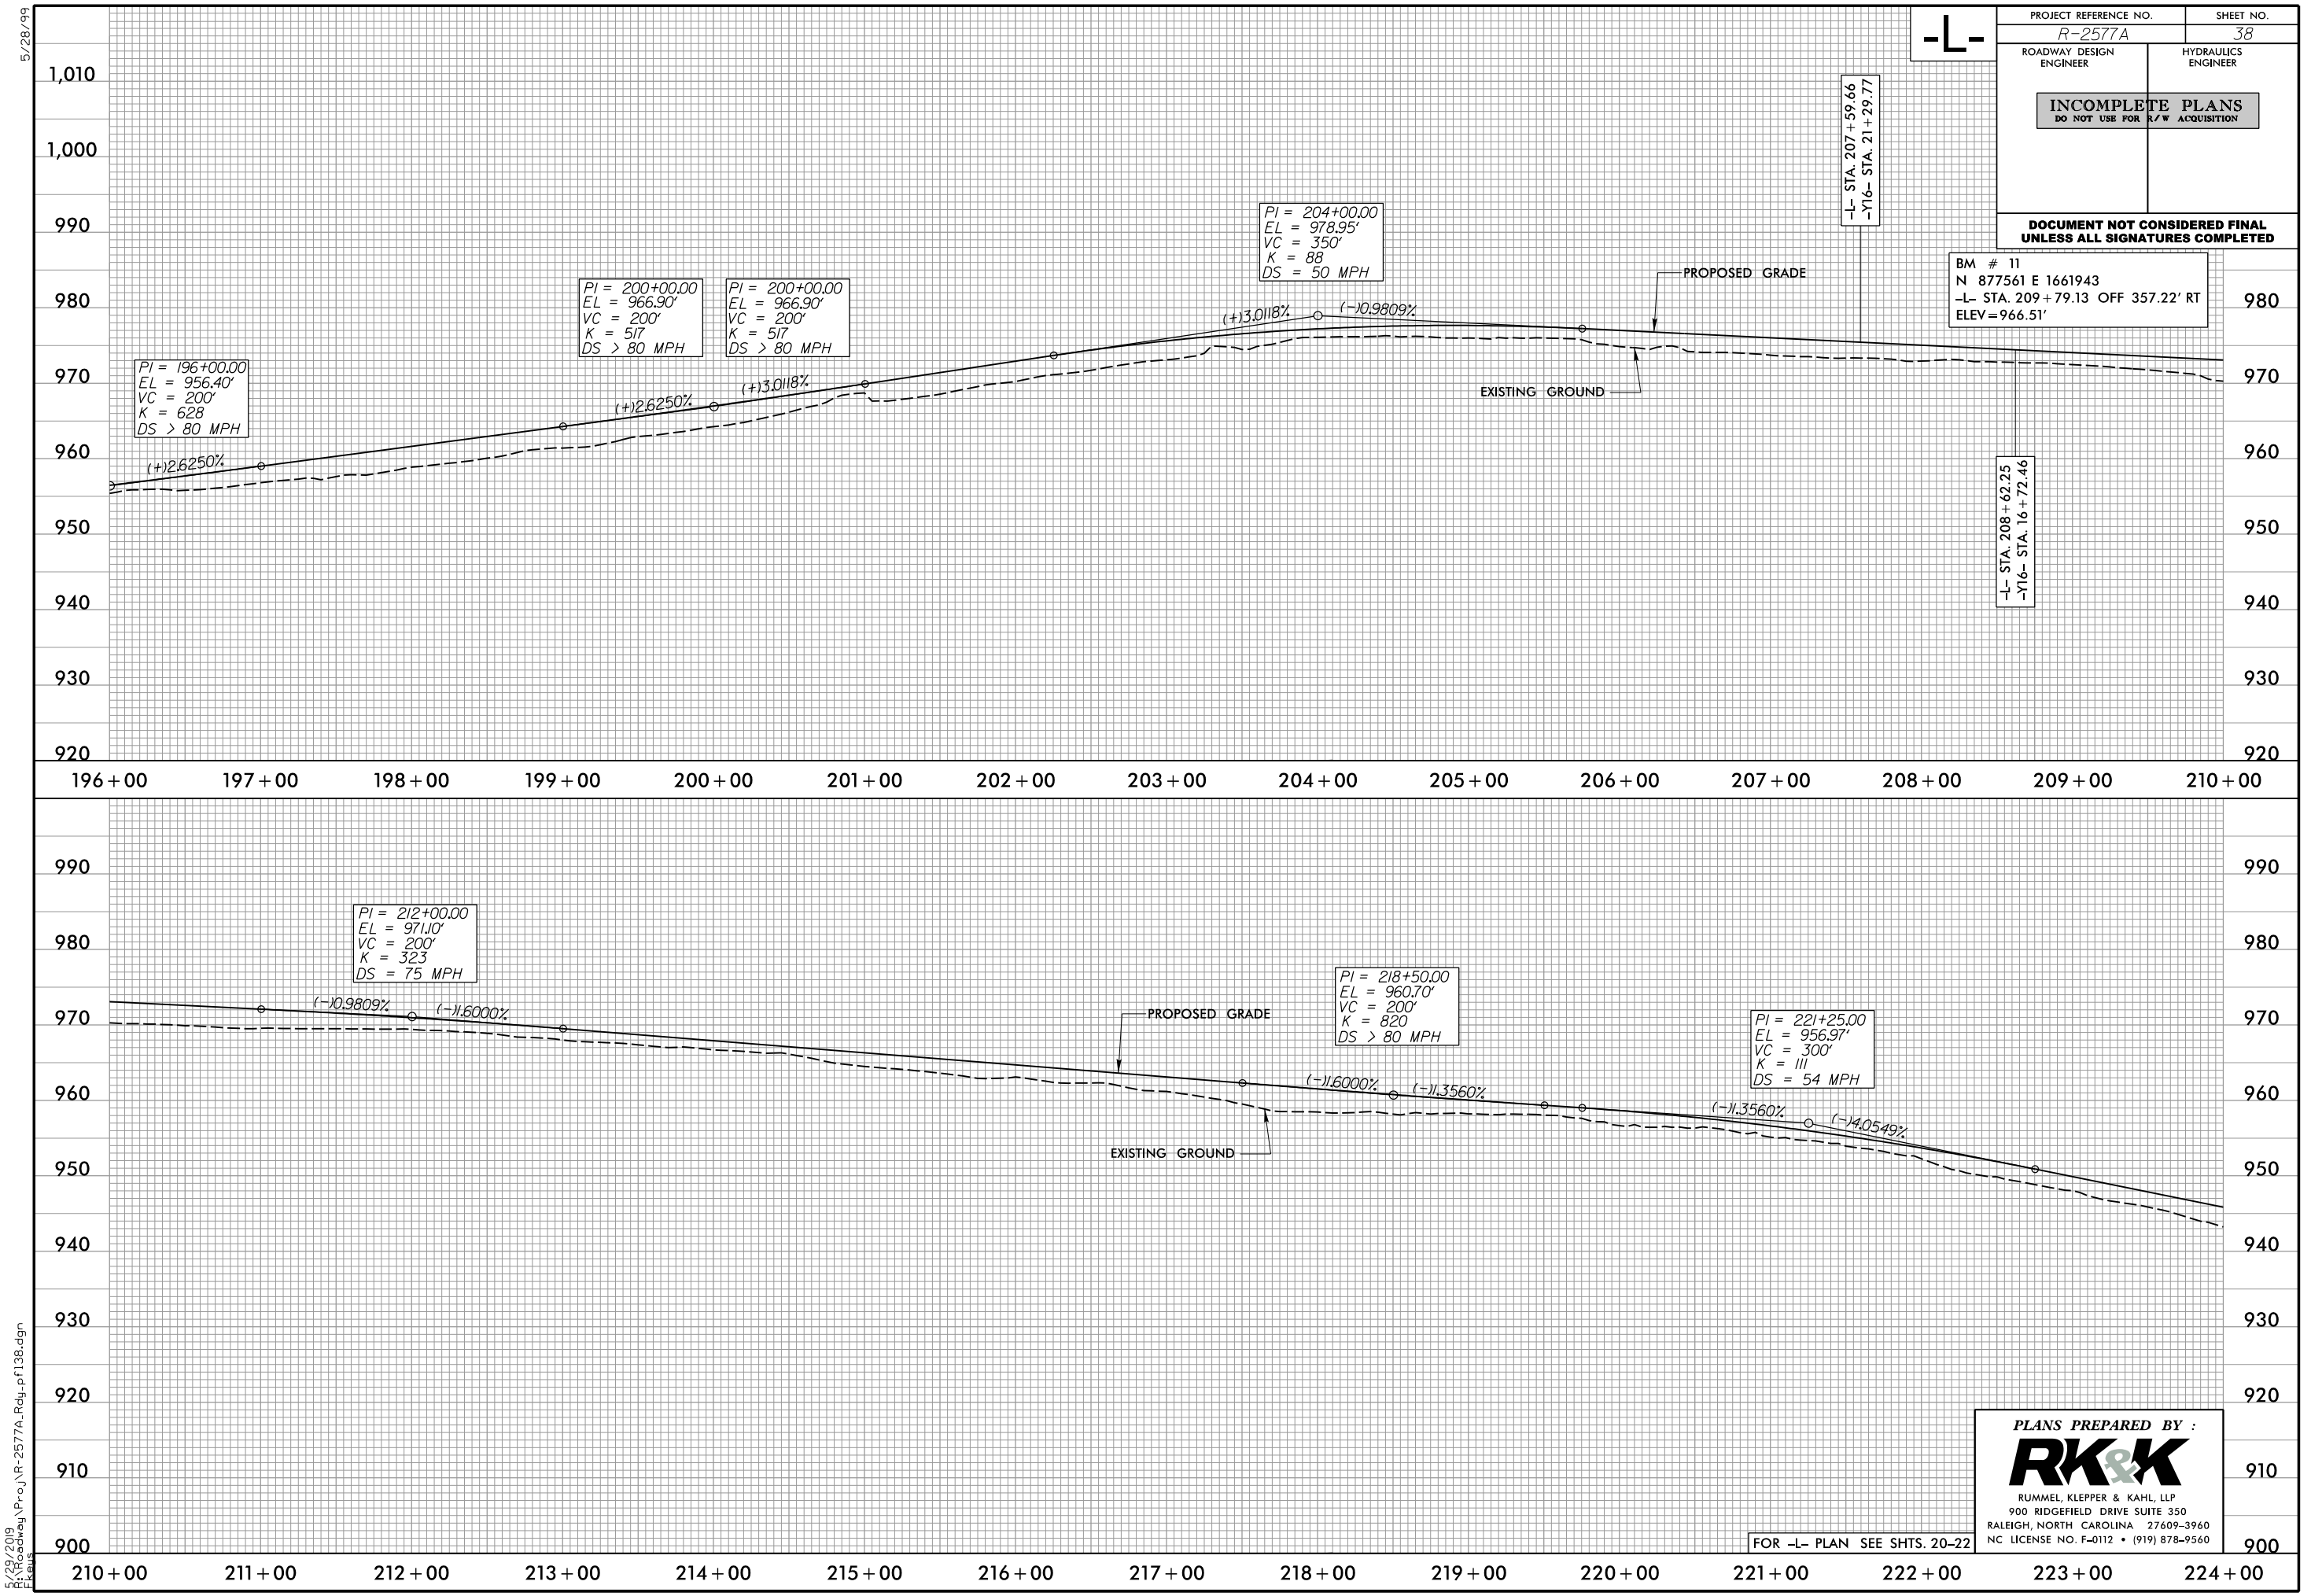

-L-

PROJECT REFERENCE NO. <i>R-2577A</i>		SHEET NO. <i>38</i>
ROADWAY DESIGN ENGINEER	HYDRAULICS ENGINEER	
INCOMPLETE PLANS DO NOT USE FOR R/W ACQUISITION		
DOCUMENT NOT CONSIDERED FINAL UNLESS ALL SIGNATURES COMPLETED		


BM # 11
N 877561 E 1661943
-L- STA. 209 + 79.13 OFF 357.22' RT
ELEV = 966.51'

-L- STA. 208 + 62.25
-Y16- STA. 16 + 72.46

-L- STA. 207 + 59.66
-Y16- STA. 21 + 29.77

PLANS PREPARED BY :
RK&K
RUMMEL, KLEPPER & KAHL, LLP
900 RIDGEFIELD DRIVE SUITE 350
RALEIGH, NORTH CAROLINA 27609-3960
NC LICENSE NO. F-0112 • (919) 878-9560

FOR -L- PLAN SEE SHTS. 20-22

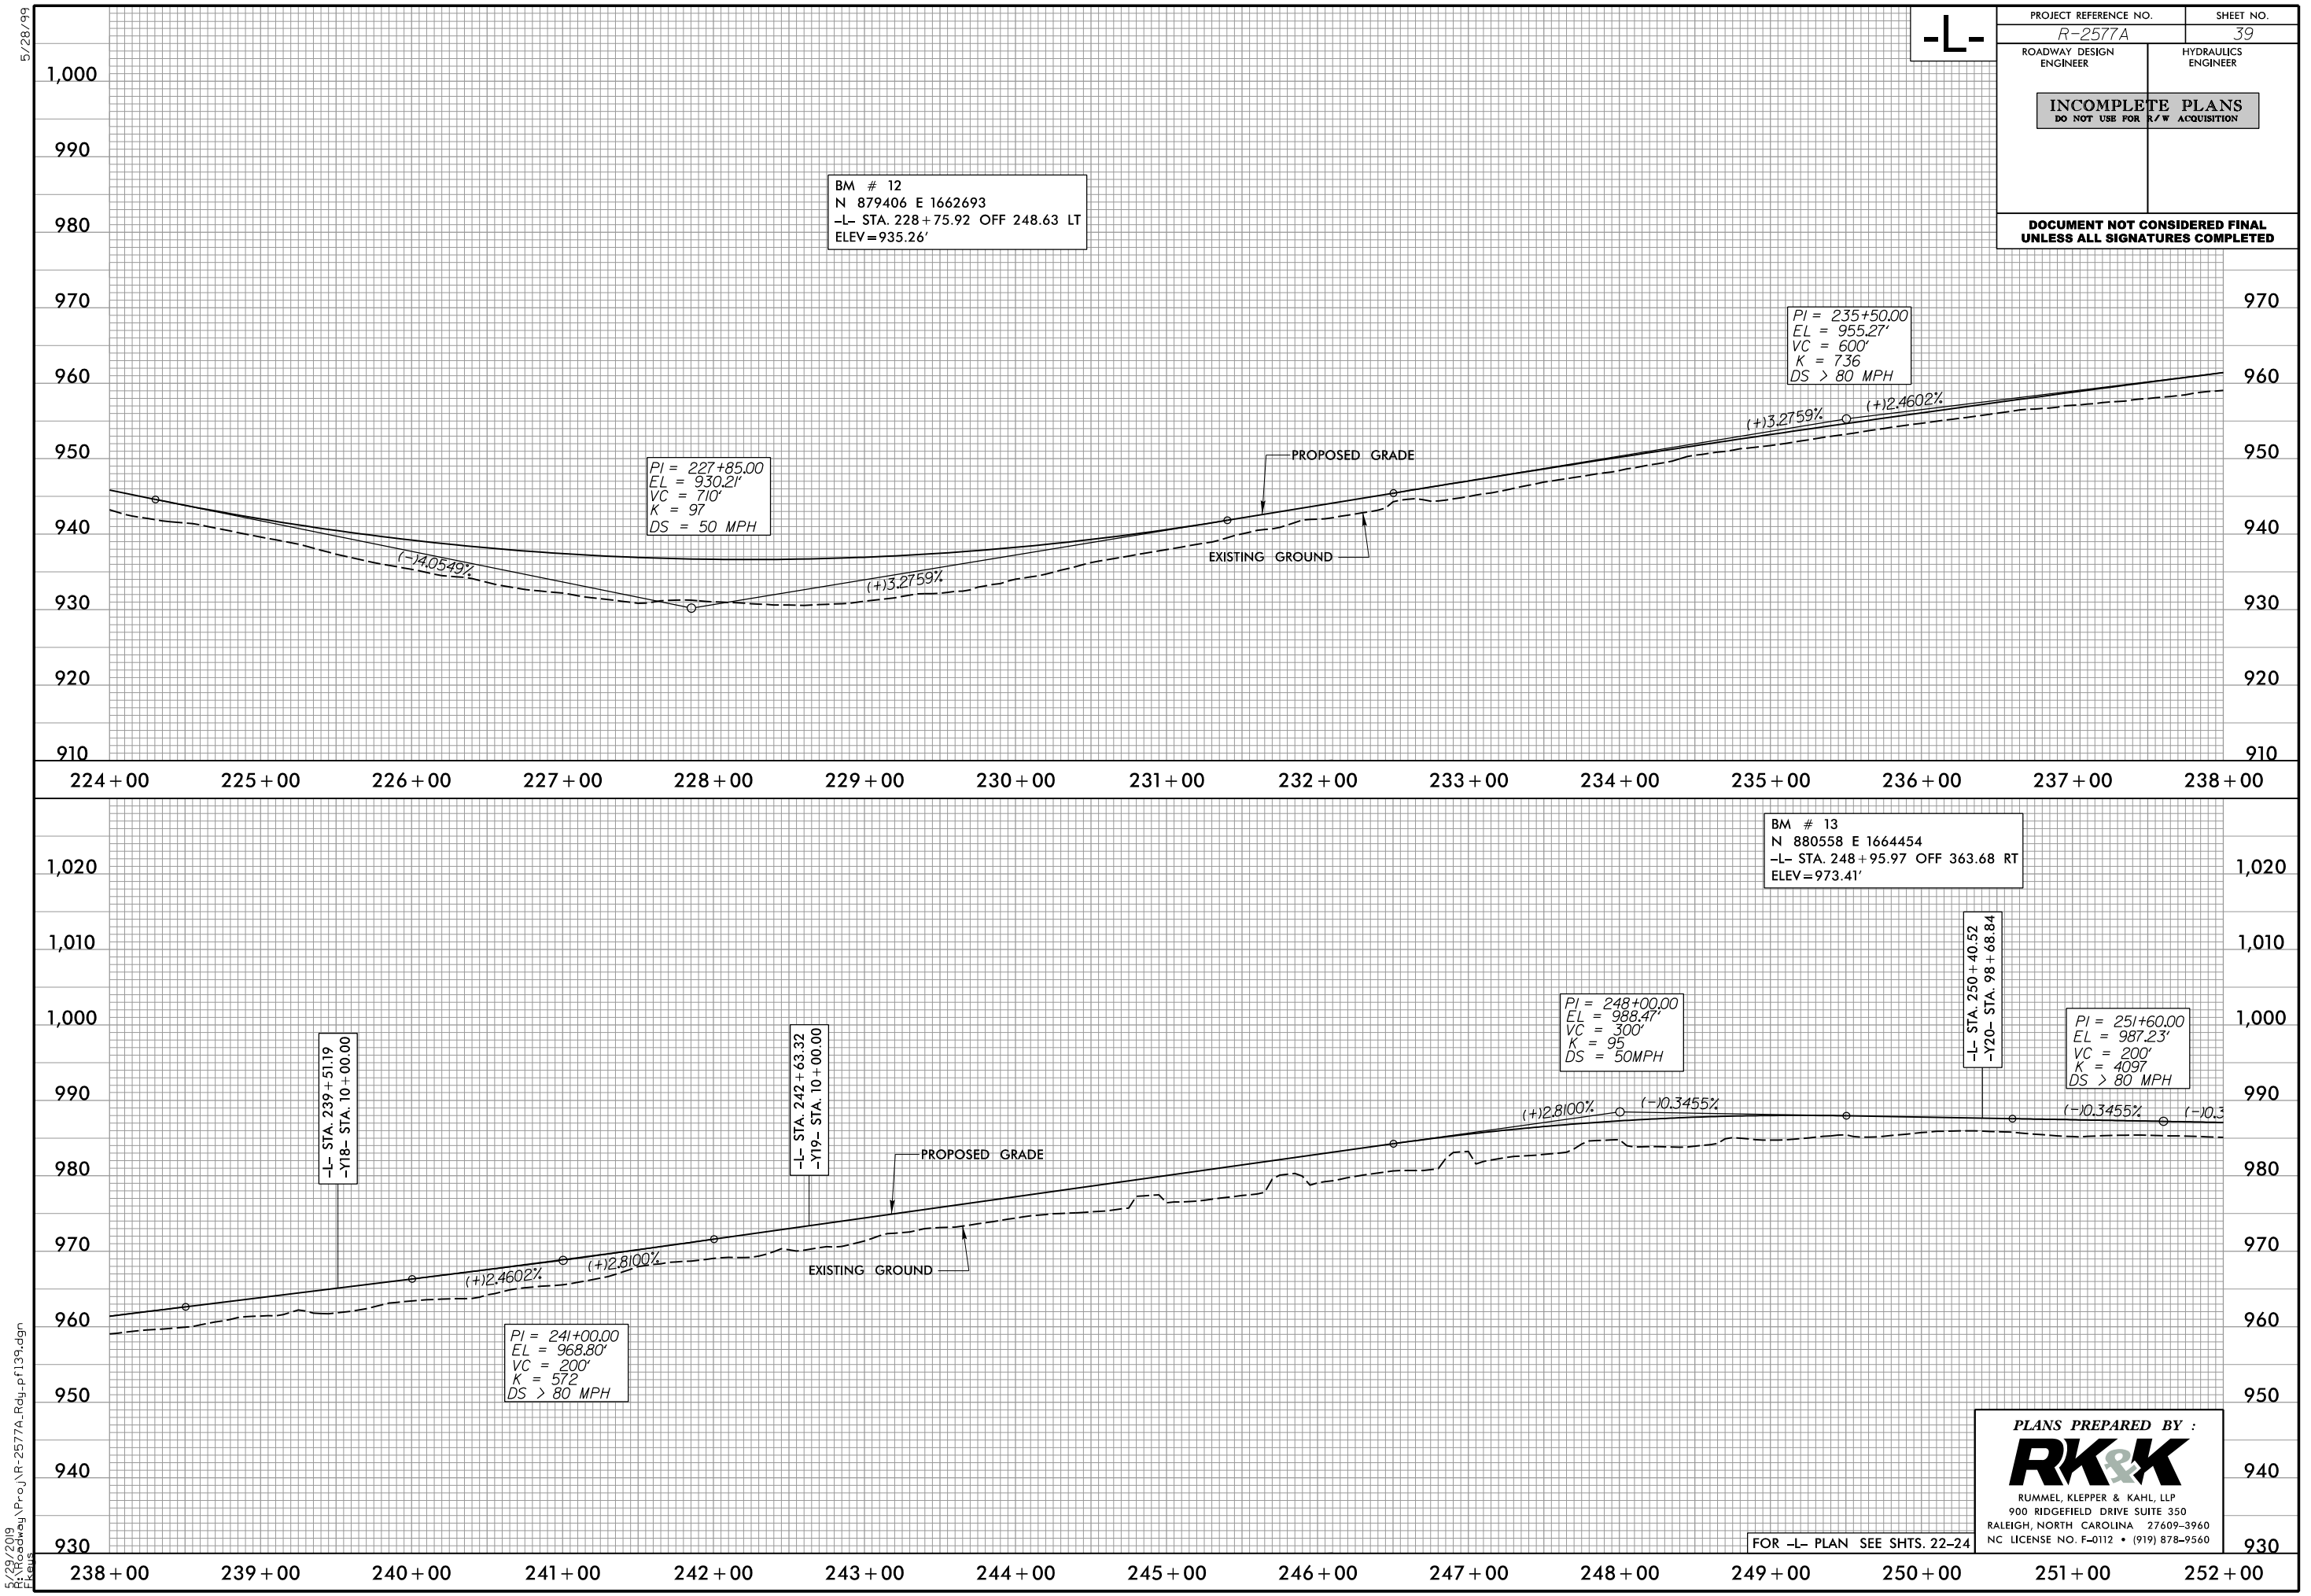

-L-


PROJECT REFERENCE NO. <i>R-2577A</i>		SHEET NO. <i>39</i>
ROADWAY DESIGN ENGINEER	HYDRAULICS ENGINEER	
INCOMPLETE PLANS DO NOT USE FOR R/W ACQUISITION		
DOCUMENT NOT CONSIDERED FINAL UNLESS ALL SIGNATURES COMPLETED		

PLANS PREPARED BY :

RK&K

RUMMEL, KLEPPER & KAHL, LLP
900 RIDGEFIELD DRIVE SUITE 350
RALEIGH, NORTH CAROLINA 27609-3960
NC LICENSE NO. F-0112 • (919) 878-9560

FOR -L- PLAN SEE SHTS. 22-24

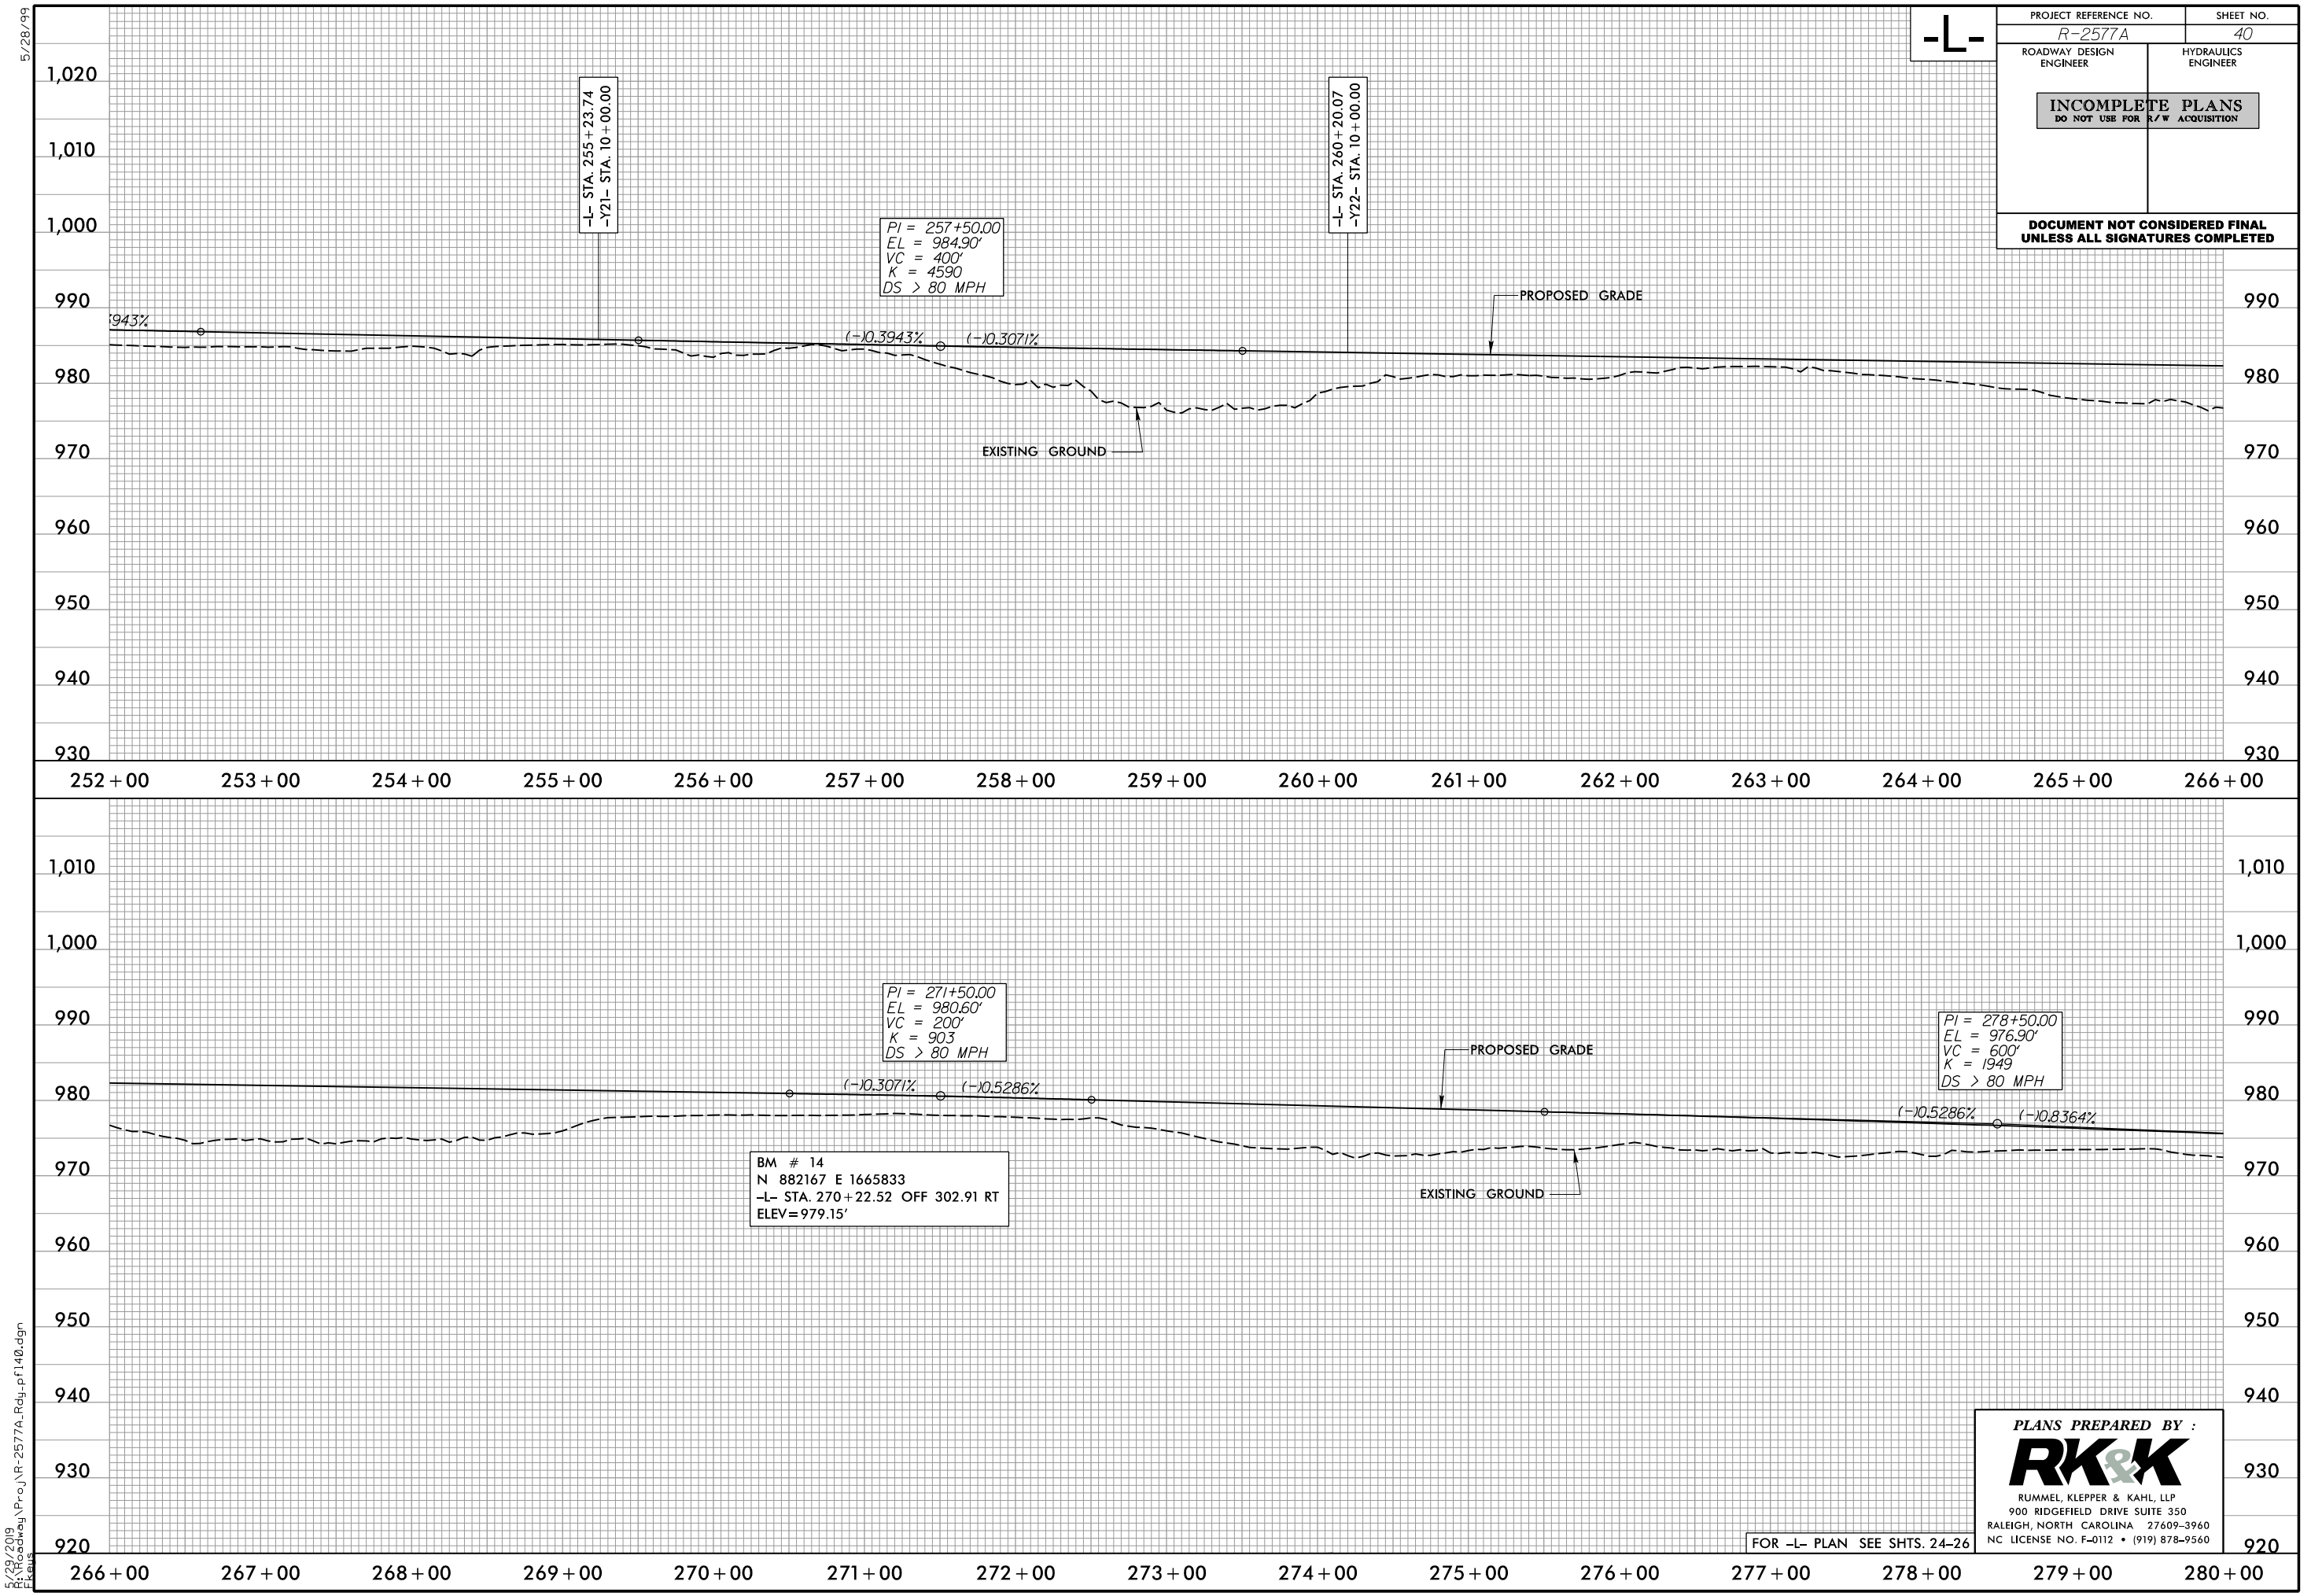


-L-

PROJECT REFERENCE NO. <i>R-2577A</i>		SHEET NO. <i>40</i>	
ROADWAY DESIGN ENGINEER		HYDRAULICS ENGINEER	
INCOMPLETE PLANS DO NOT USE FOR R/W ACQUISITION			
DOCUMENT NOT CONSIDERED FINAL UNLESS ALL SIGNATURES COMPLETED			

DOCUMENT NOT CONSIDERED FINAL
UNLESS ALL SIGNATURES COMPLETED

PLANS PREPARED BY :
RK&K
RUMMEL, KLEPPER & KAHL, LLP
900 RIDGEFIELD DRIVE SUITE 350
RALEIGH, NORTH CAROLINA 27609-3960
NC LICENSE NO. F-0112 • (919) 878-9560

FOR -L- PLAN SEE SHTS. 24-26

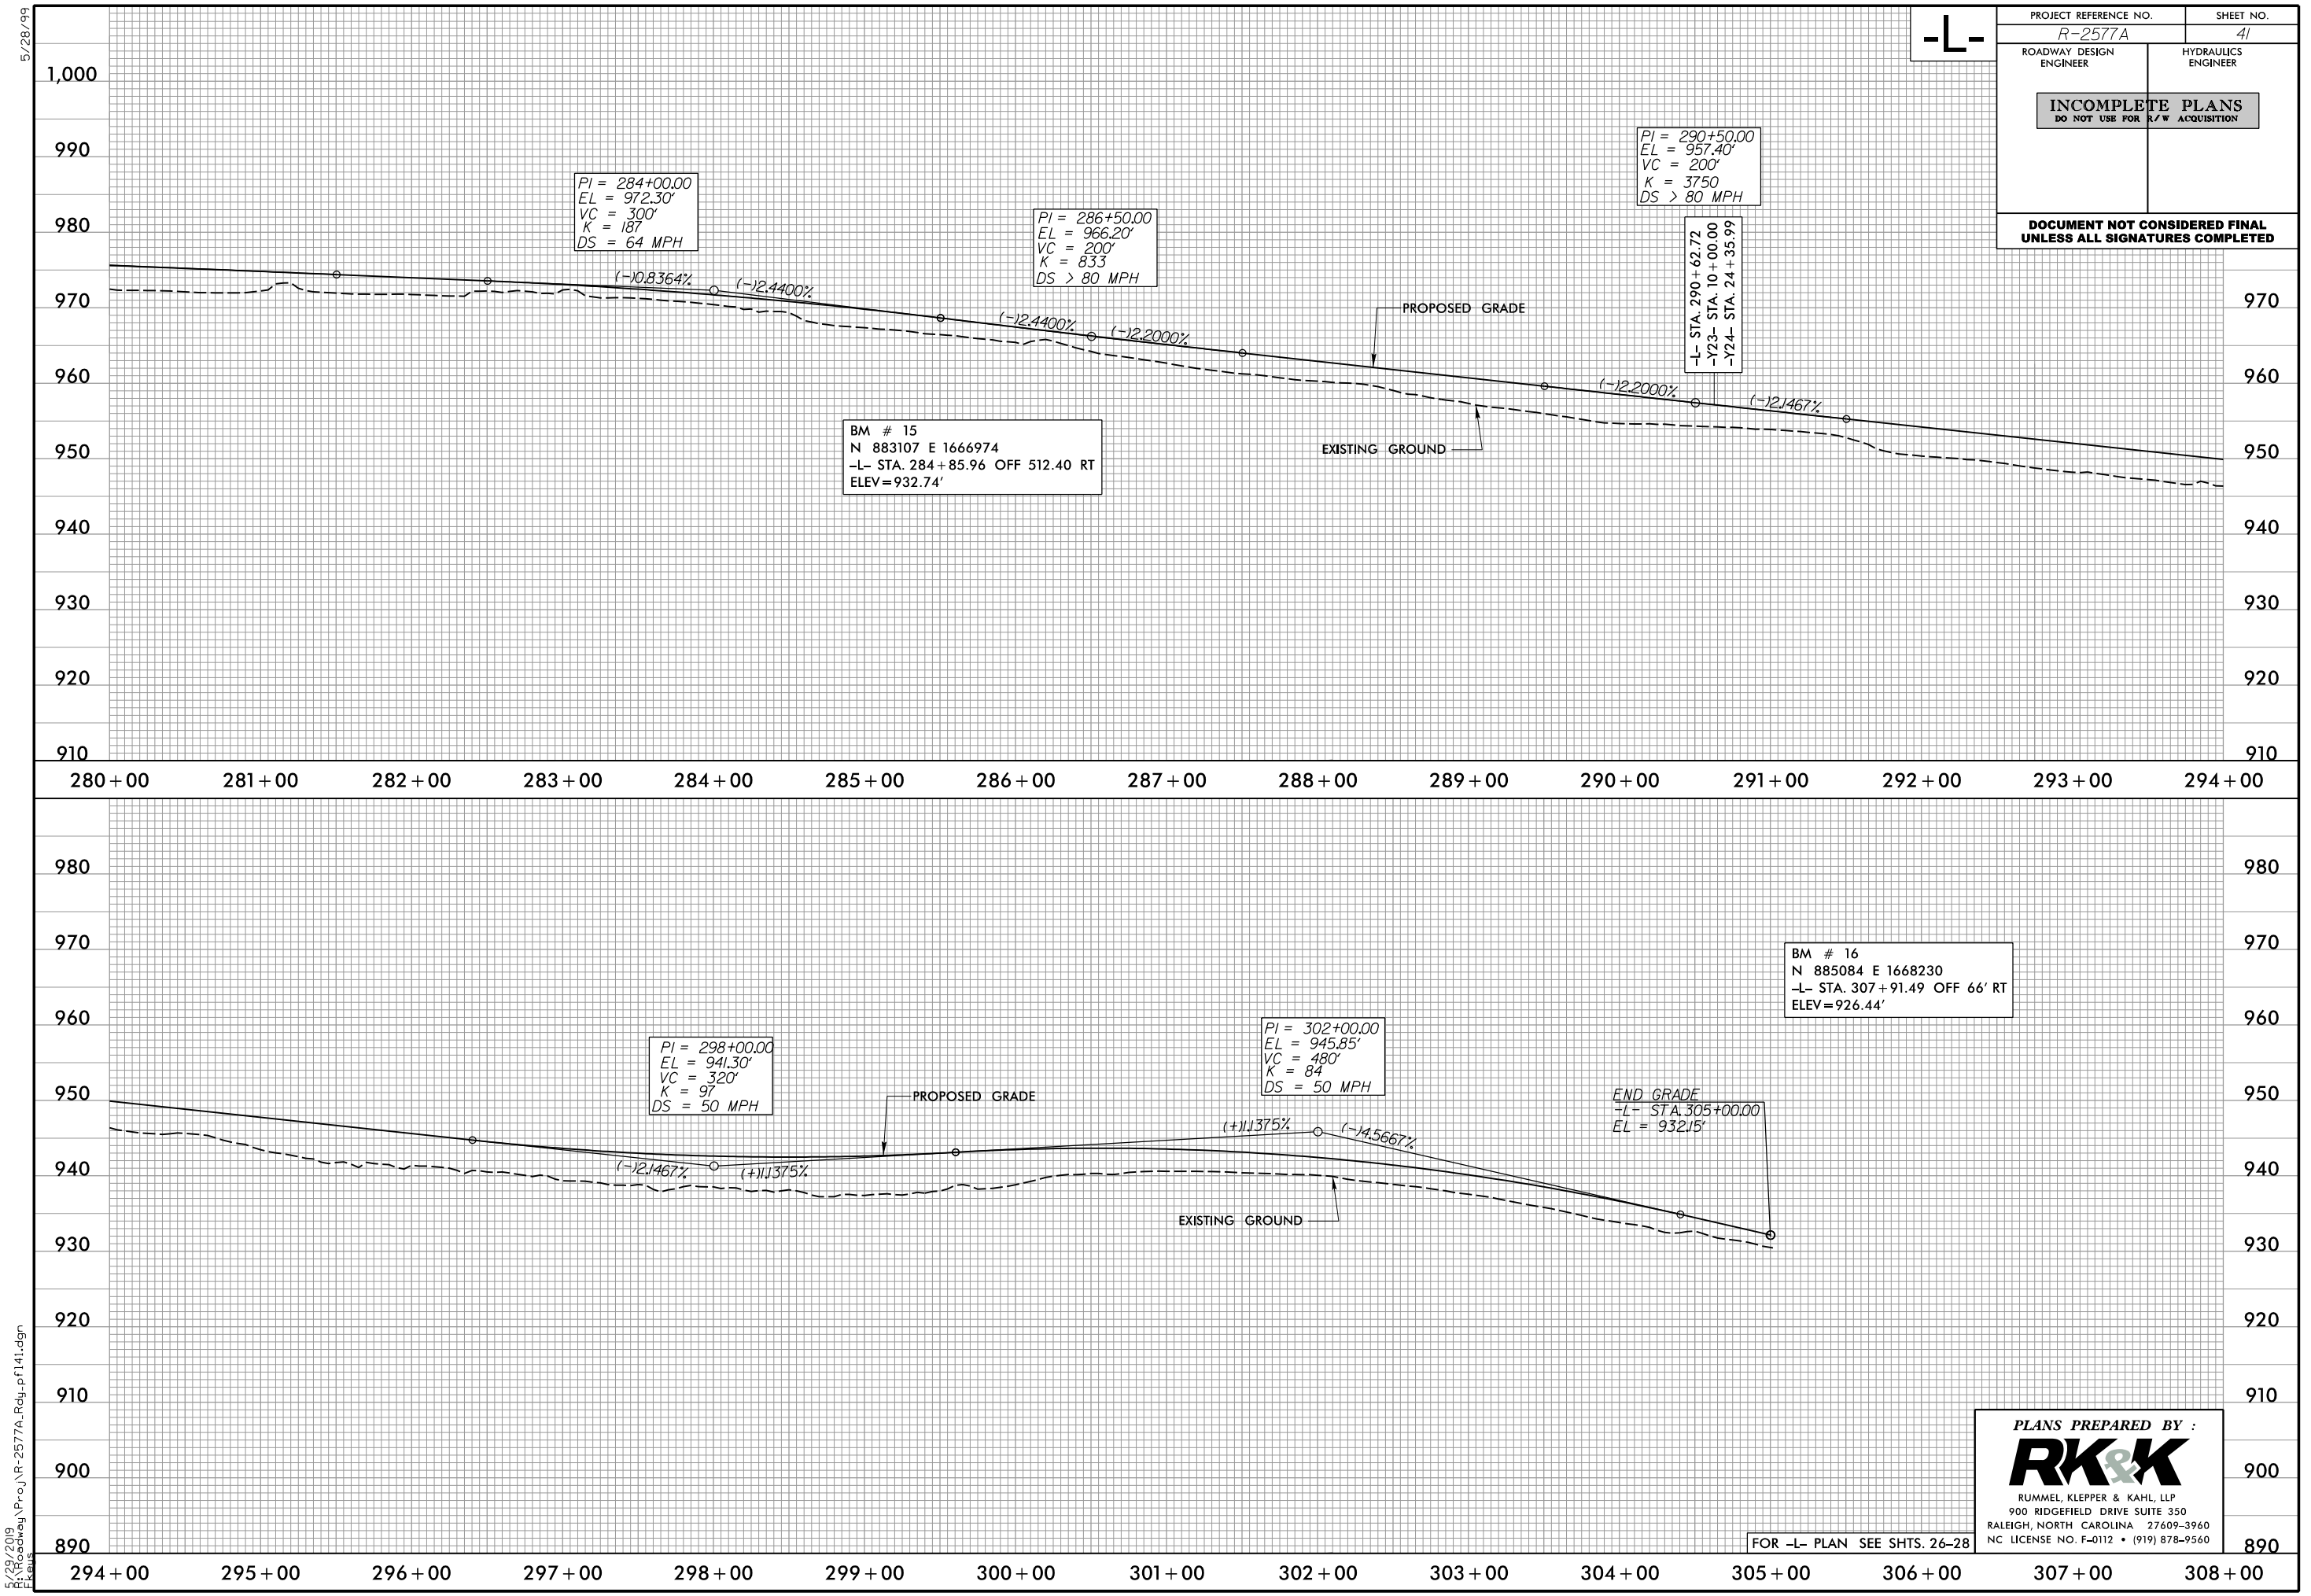

-L-

PROJECT REFERENCE NO. <i>R-2577A</i>		SHEET NO. <i>41</i>	
ROADWAY DESIGN ENGINEER		HYDRAULICS ENGINEER	
INCOMPLETE PLANS DO NOT USE FOR R/W ACQUISITION			
DOCUMENT NOT CONSIDERED FINAL UNLESS ALL SIGNATURES COMPLETED			

PLANS PREPARED BY :
RK&K
RUMMEL, KLEPPER & KAHL, LLP
900 RIDGEFIELD DRIVE SUITE 350
RALEIGH, NORTH CAROLINA 27609-3960
NC LICENSE NO. F-0112 • (919) 878-9560


FOR -L- PLAN SEE SHTS. 26-28

5/28/99
5/28/2019
R:\2009\05\28\2019\Projects\R-2577A_Rdwy.pfl1.dgn
Elevs

5/28/99


-Y1A-

PROJECT REFERENCE NO.		SHEET NO.
R-2577A		42
ROADWAY DESIGN ENGINEER	HYDRAULICS ENGINEER	
INCOMPLETE PLANS DO NOT USE FOR R/W ACQUISITION		
DOCUMENT NOT CONSIDERED FINAL UNLESS ALL SIGNATURES COMPLETED		

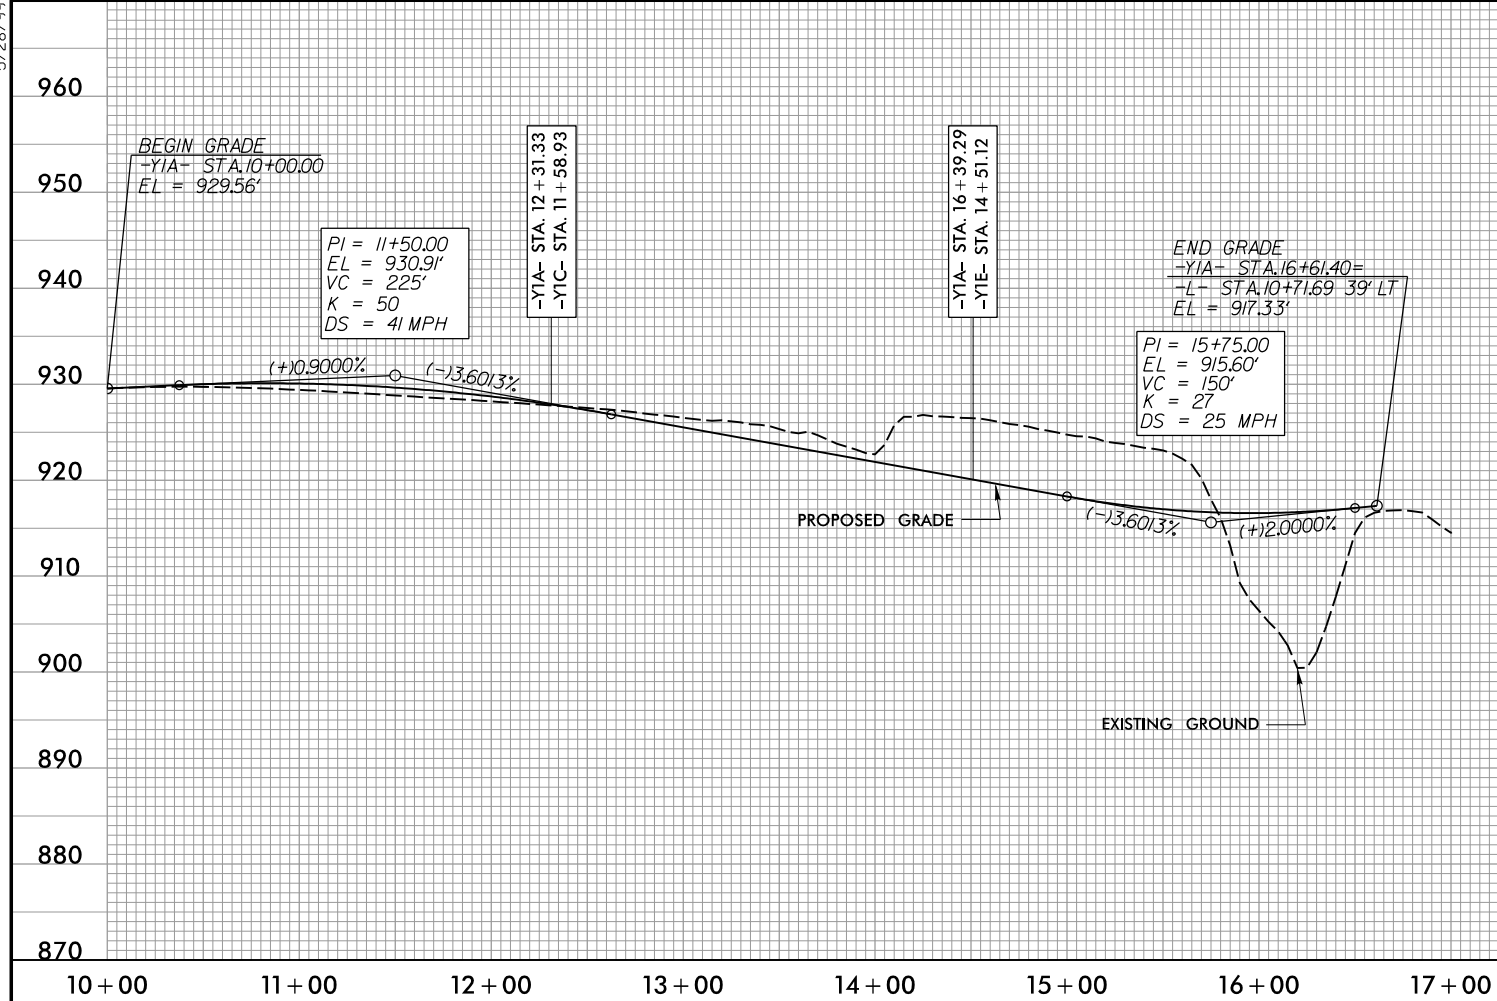


5/28/2019
R:\2019\05\28\2019\Proj\R-2577A_Rdy.pfl.dgn
Elevs

-Y1B-

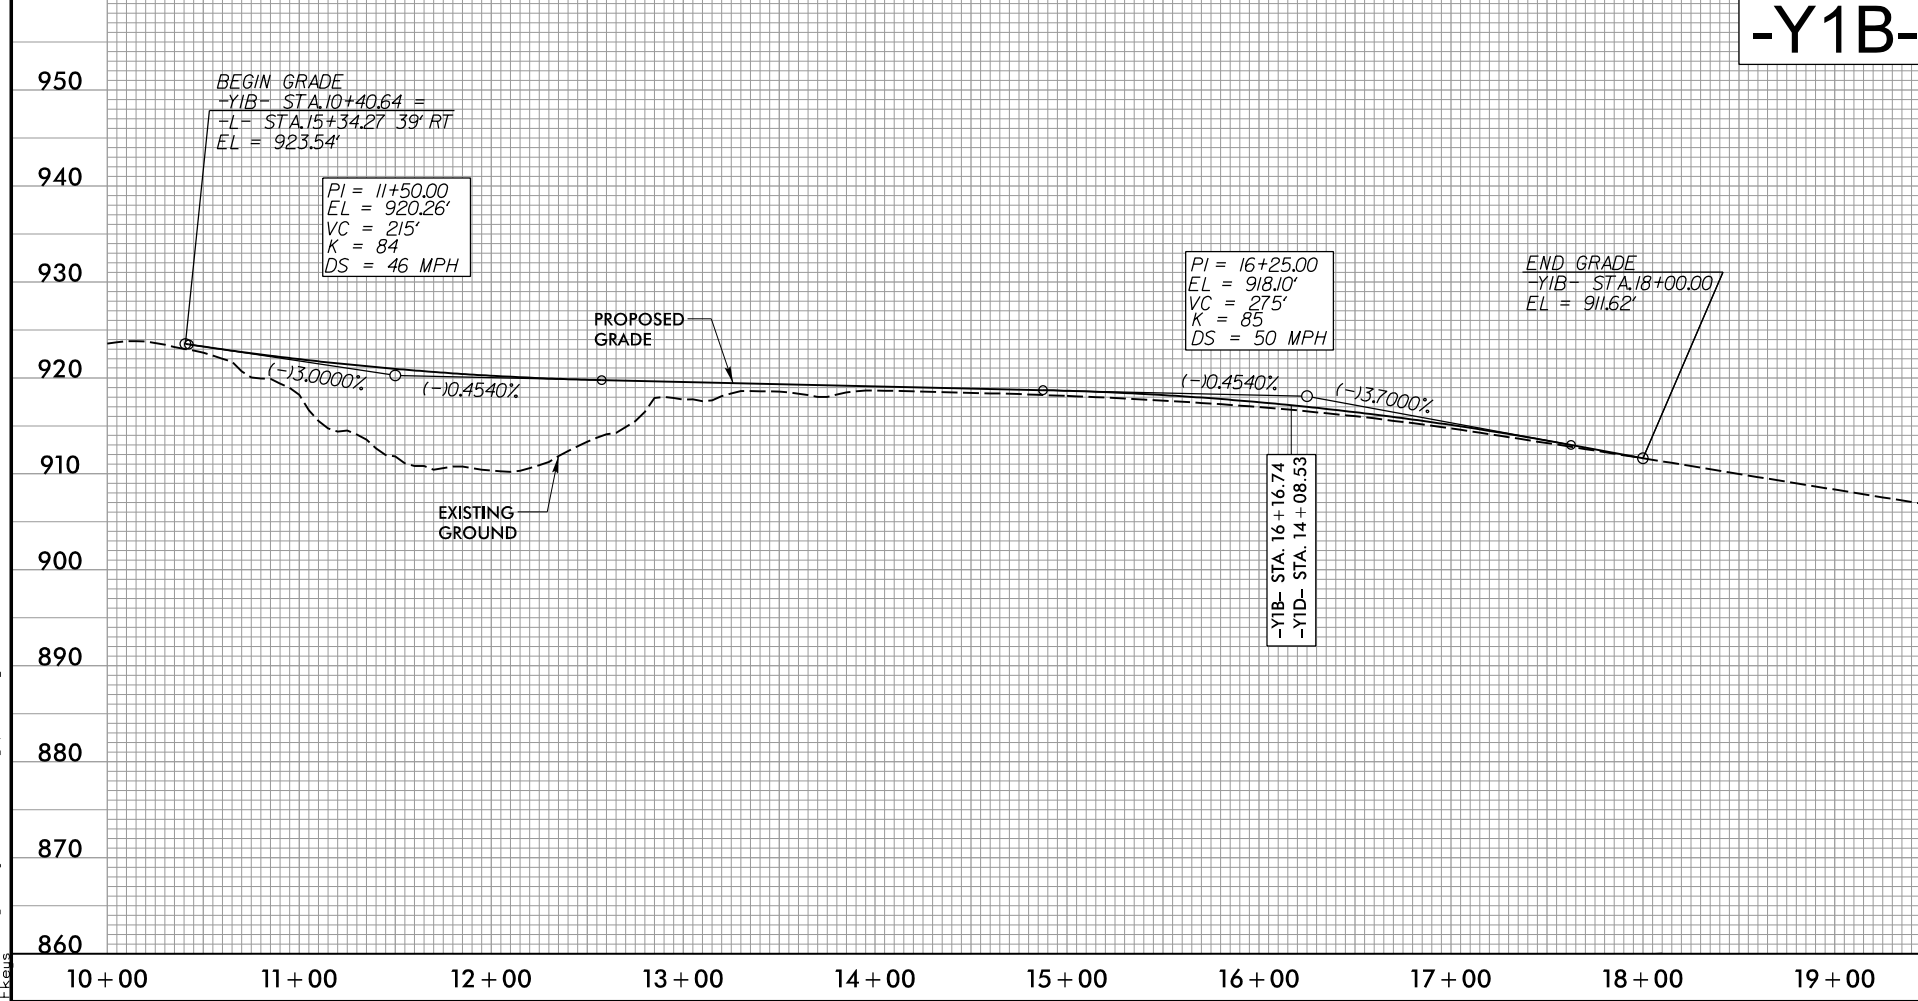


-Y1C-

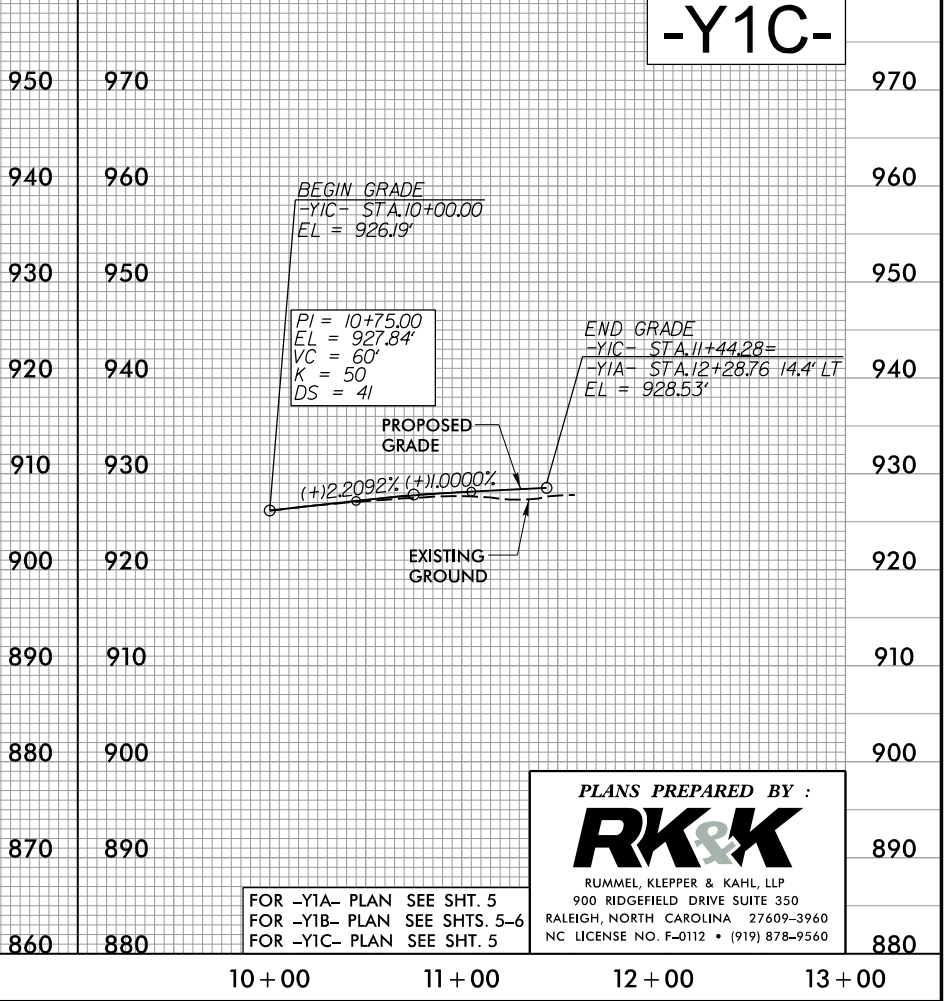

FOR -Y1A- PLAN SEE SHT. 5
FOR -Y1B- PLAN SEE SHTS. 5-6
FOR -Y1C- PLAN SEE SHT. 5

PLANS PREPARED BY :
RK&K
RUMMEL, KLEPPER & KAHL, LLP
900 RIDGEFIELD DRIVE SUITE 350
RALEIGH, NORTH CAROLINA 27609-3960
NC LICENSE NO. F-0112 • (919) 878-9560

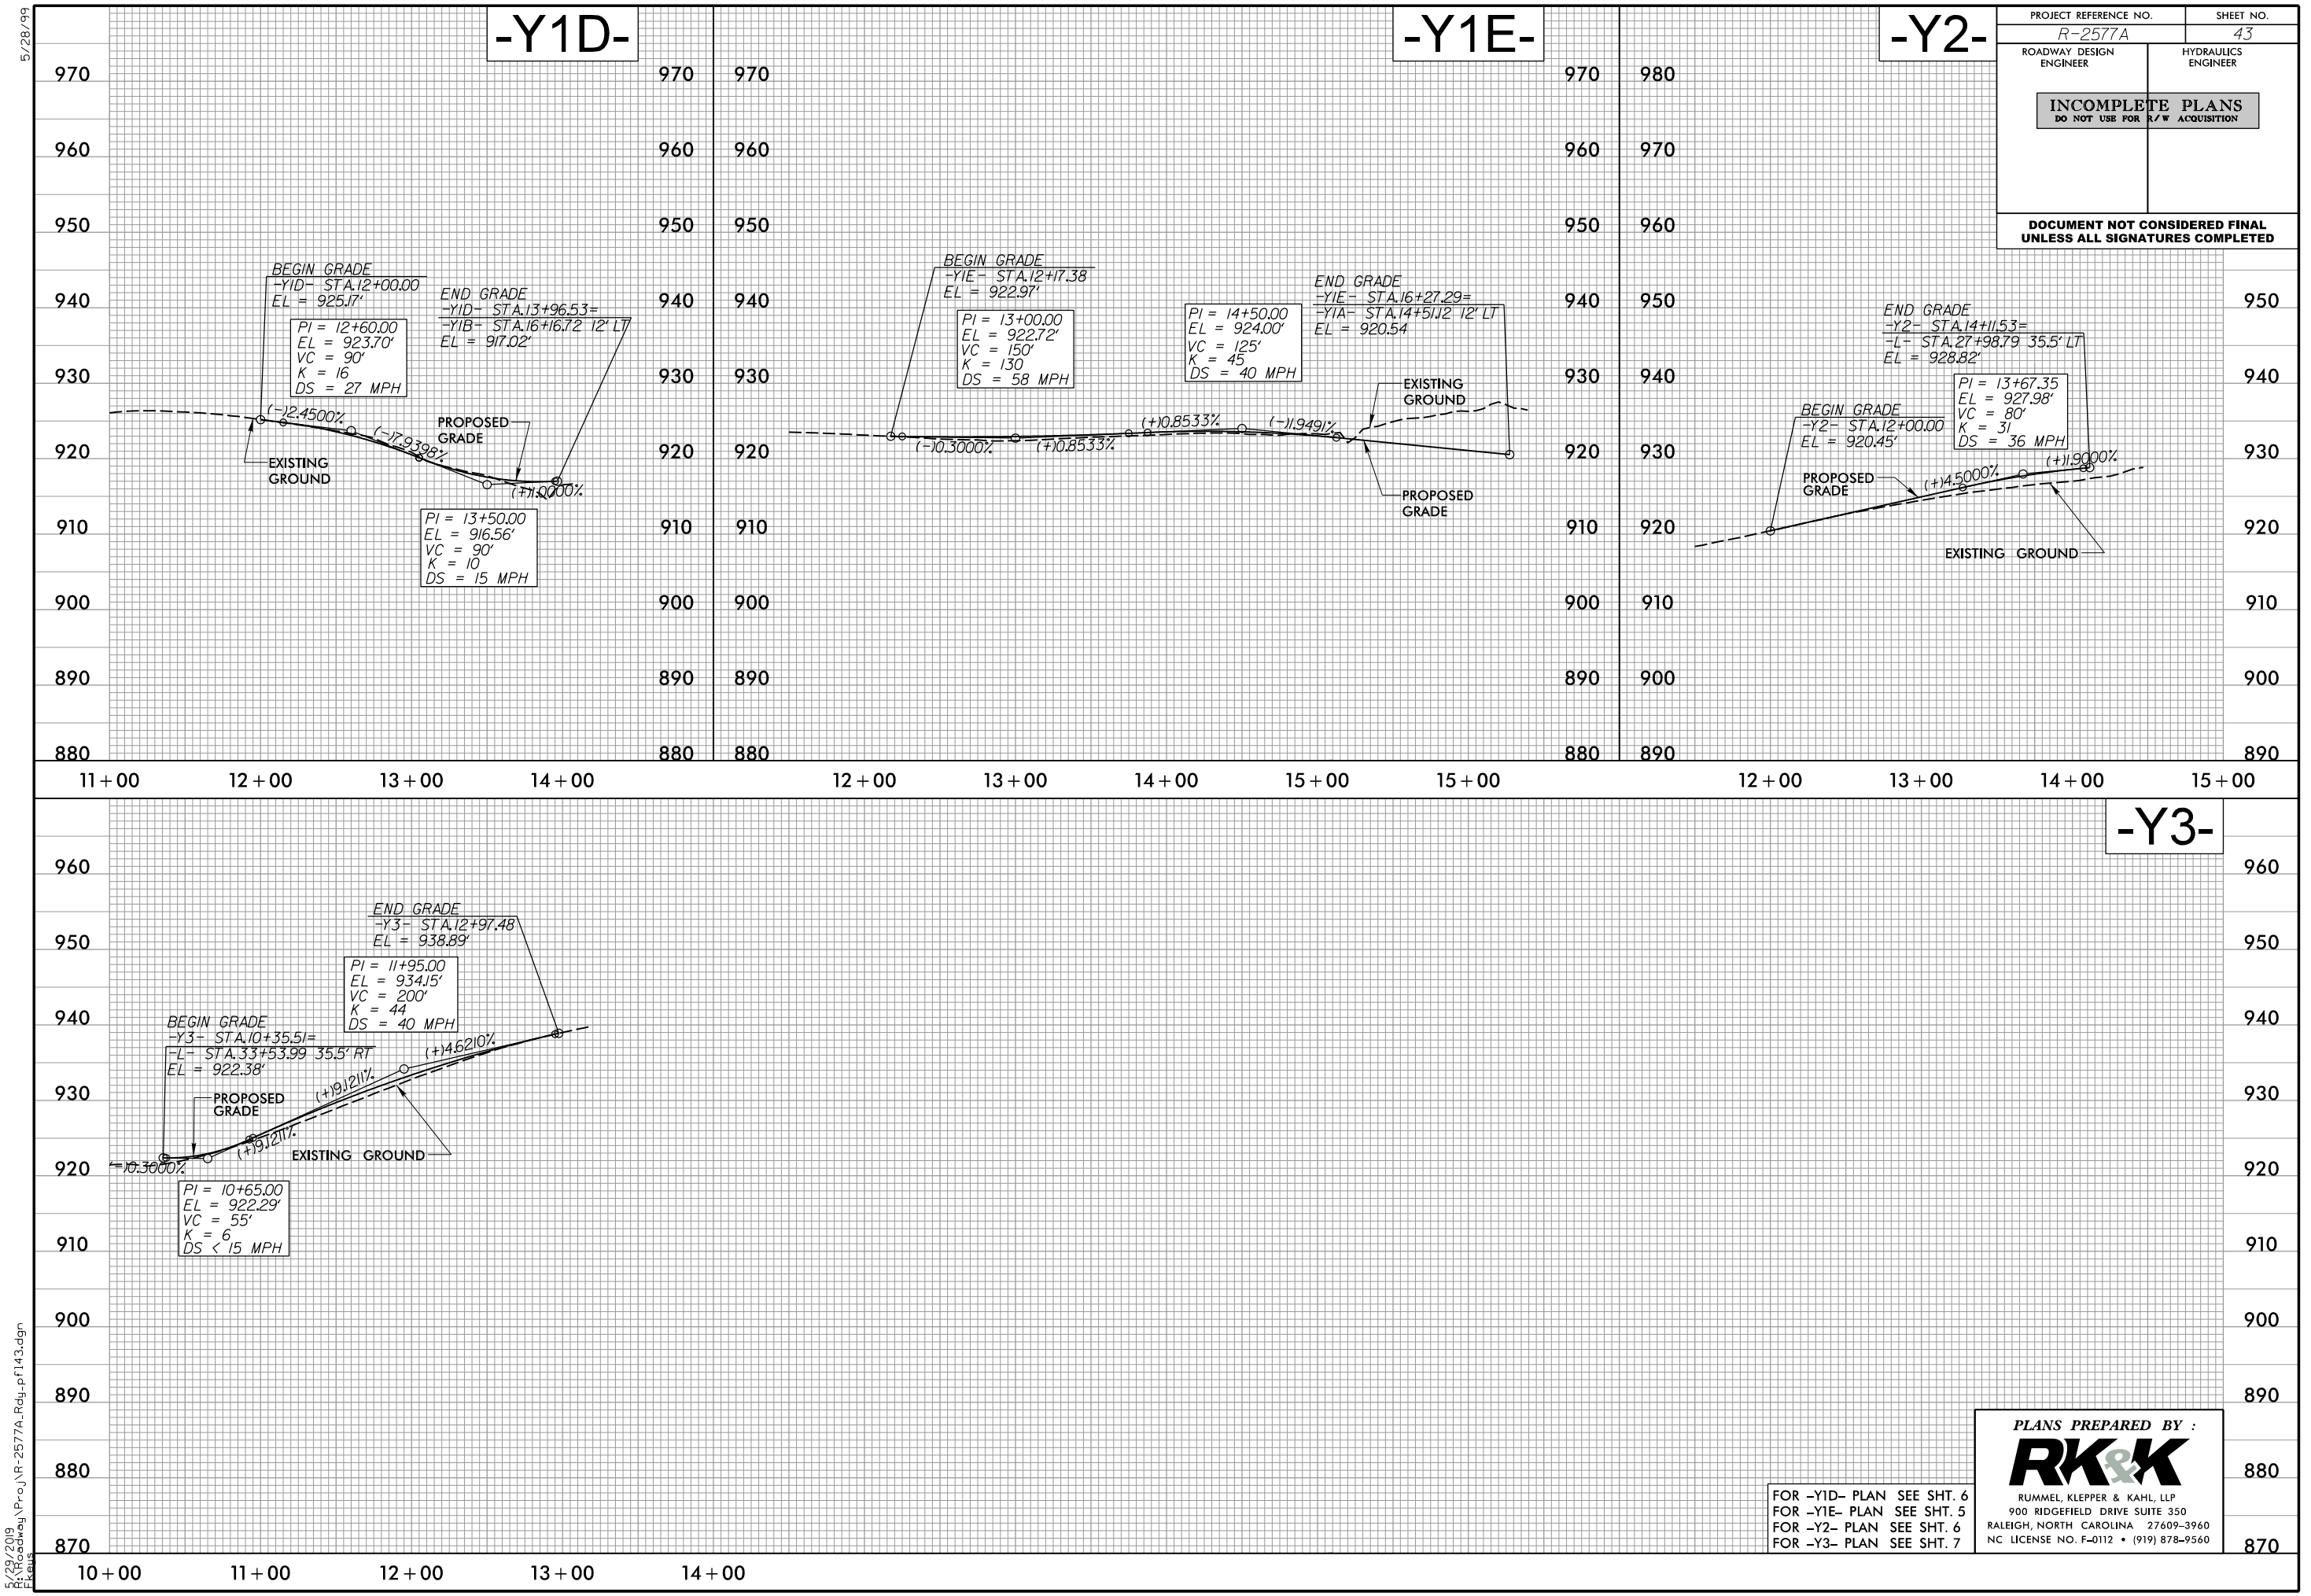

PROJECT REFERENCE NO. R-2577A		SHEET NO. 43	
ROADWAY DESIGN ENGINEER		HYDRAULICS ENGINEER	
INCOMPLETE PLANS DO NOT USE FOR R/W ACQUISITION			
DOCUMENT NOT CONSIDERED FINAL UNLESS ALL SIGNATURES COMPLETED			

5/28/2019
R:\2019\2019\Projects\R-2577A_Rdwy.pfl43.dgn
Elevs

FOR -Y1D- PLAN SEE SHT. 6
FOR -Y1E- PLAN SEE SHT. 5
FOR -Y2- PLAN SEE SHT. 6
FOR -Y3- PLAN SEE SHT. 7


PLANS PREPARED BY :

RK&K

RUMMEL, KLEPPER & KAHL, LLP
900 RIDGEFIELD DRIVE SUITE 350
RALEIGH, NORTH CAROLINA 27609-3960
NC LICENSE NO. F-0112 • (919) 878-9560

5/28/99

5/28/2019
R:\2009\05\05\Proj\R-2577A_Rdy.pfl44.dgn
Elevs

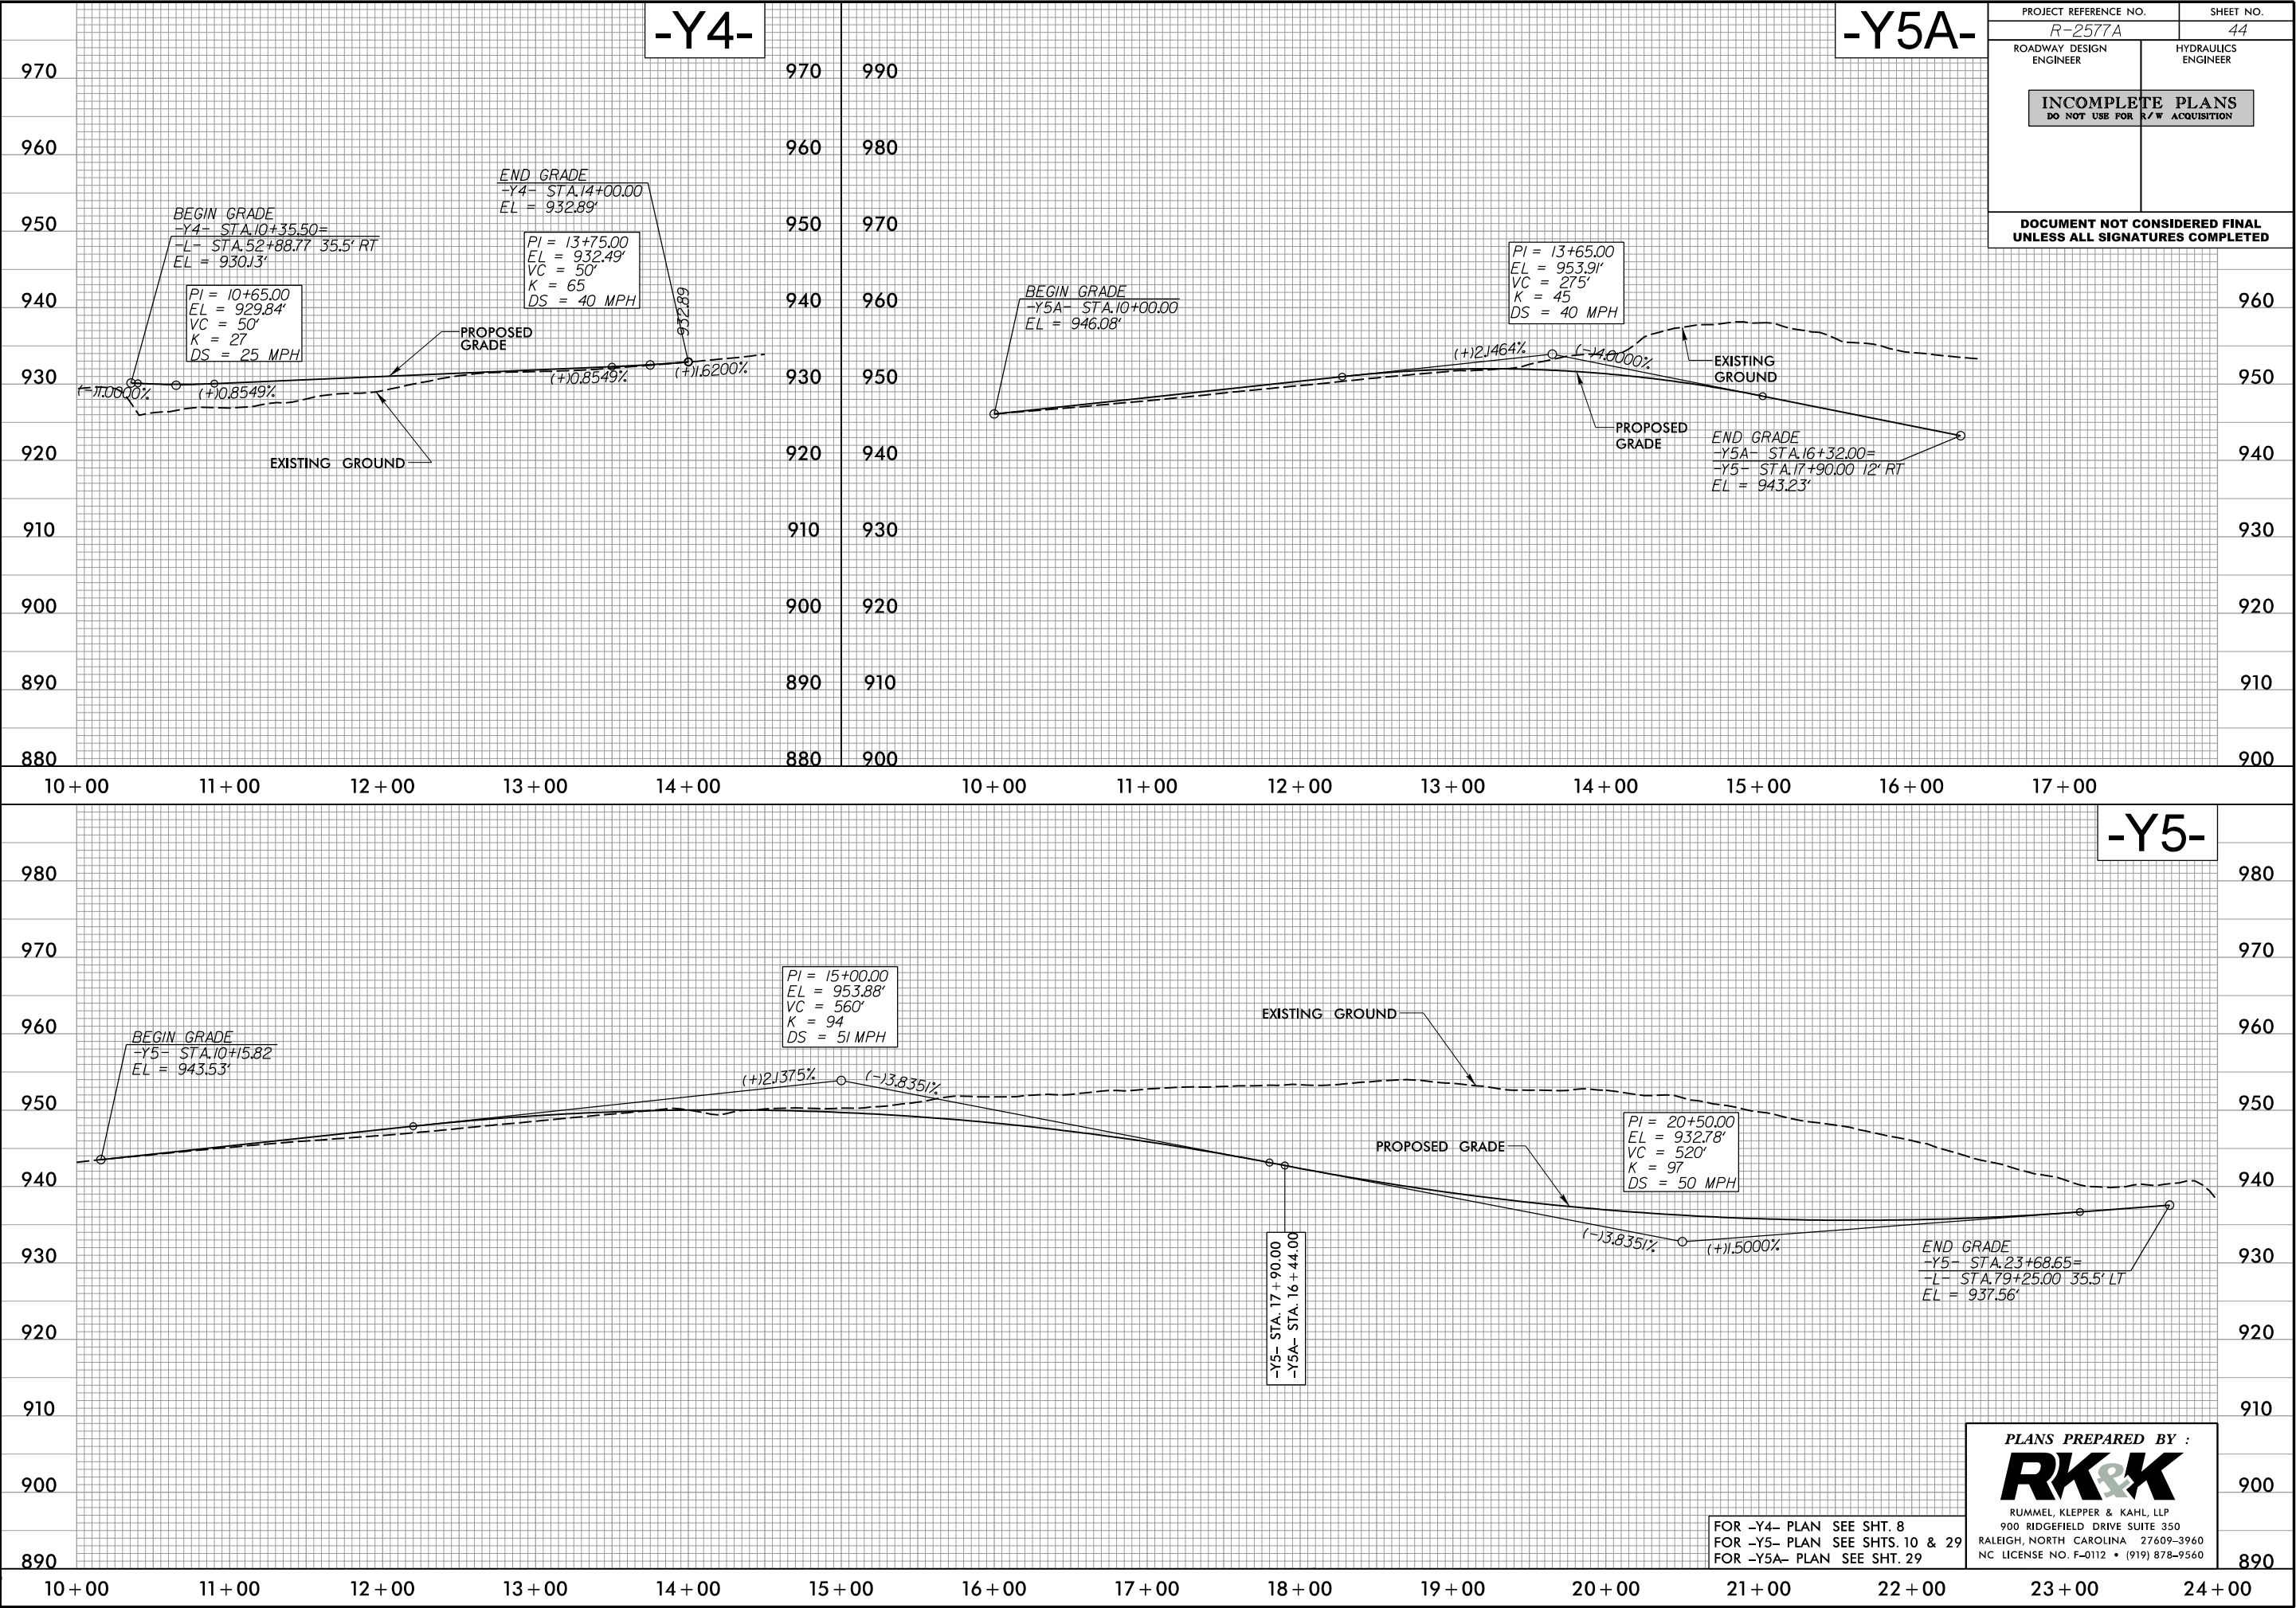


PROJECT REFERENCE NO. R-2577A	SHEET NO. 44
ROADWAY DESIGN ENGINEER	HYDRAULICS ENGINEER
INCOMPLETE PLANS DO NOT USE FOR R/W ACQUISITION	
DOCUMENT NOT CONSIDERED FINAL UNLESS ALL SIGNATURES COMPLETED	

PLANS PREPARED BY :

RK&K

RUMMEL, KLEPPER & KAHL, LLP
900 RIDGEFIELD DRIVE SUITE 350
RALEIGH, NORTH CAROLINA 27609-3960
NC LICENSE NO. F-0112 • (919) 878-9560

FOR -Y4- PLAN SEE SHT. 8
FOR -Y5- PLAN SEE SHTS. 10 & 29
FOR -Y5A- PLAN SEE SHT. 29

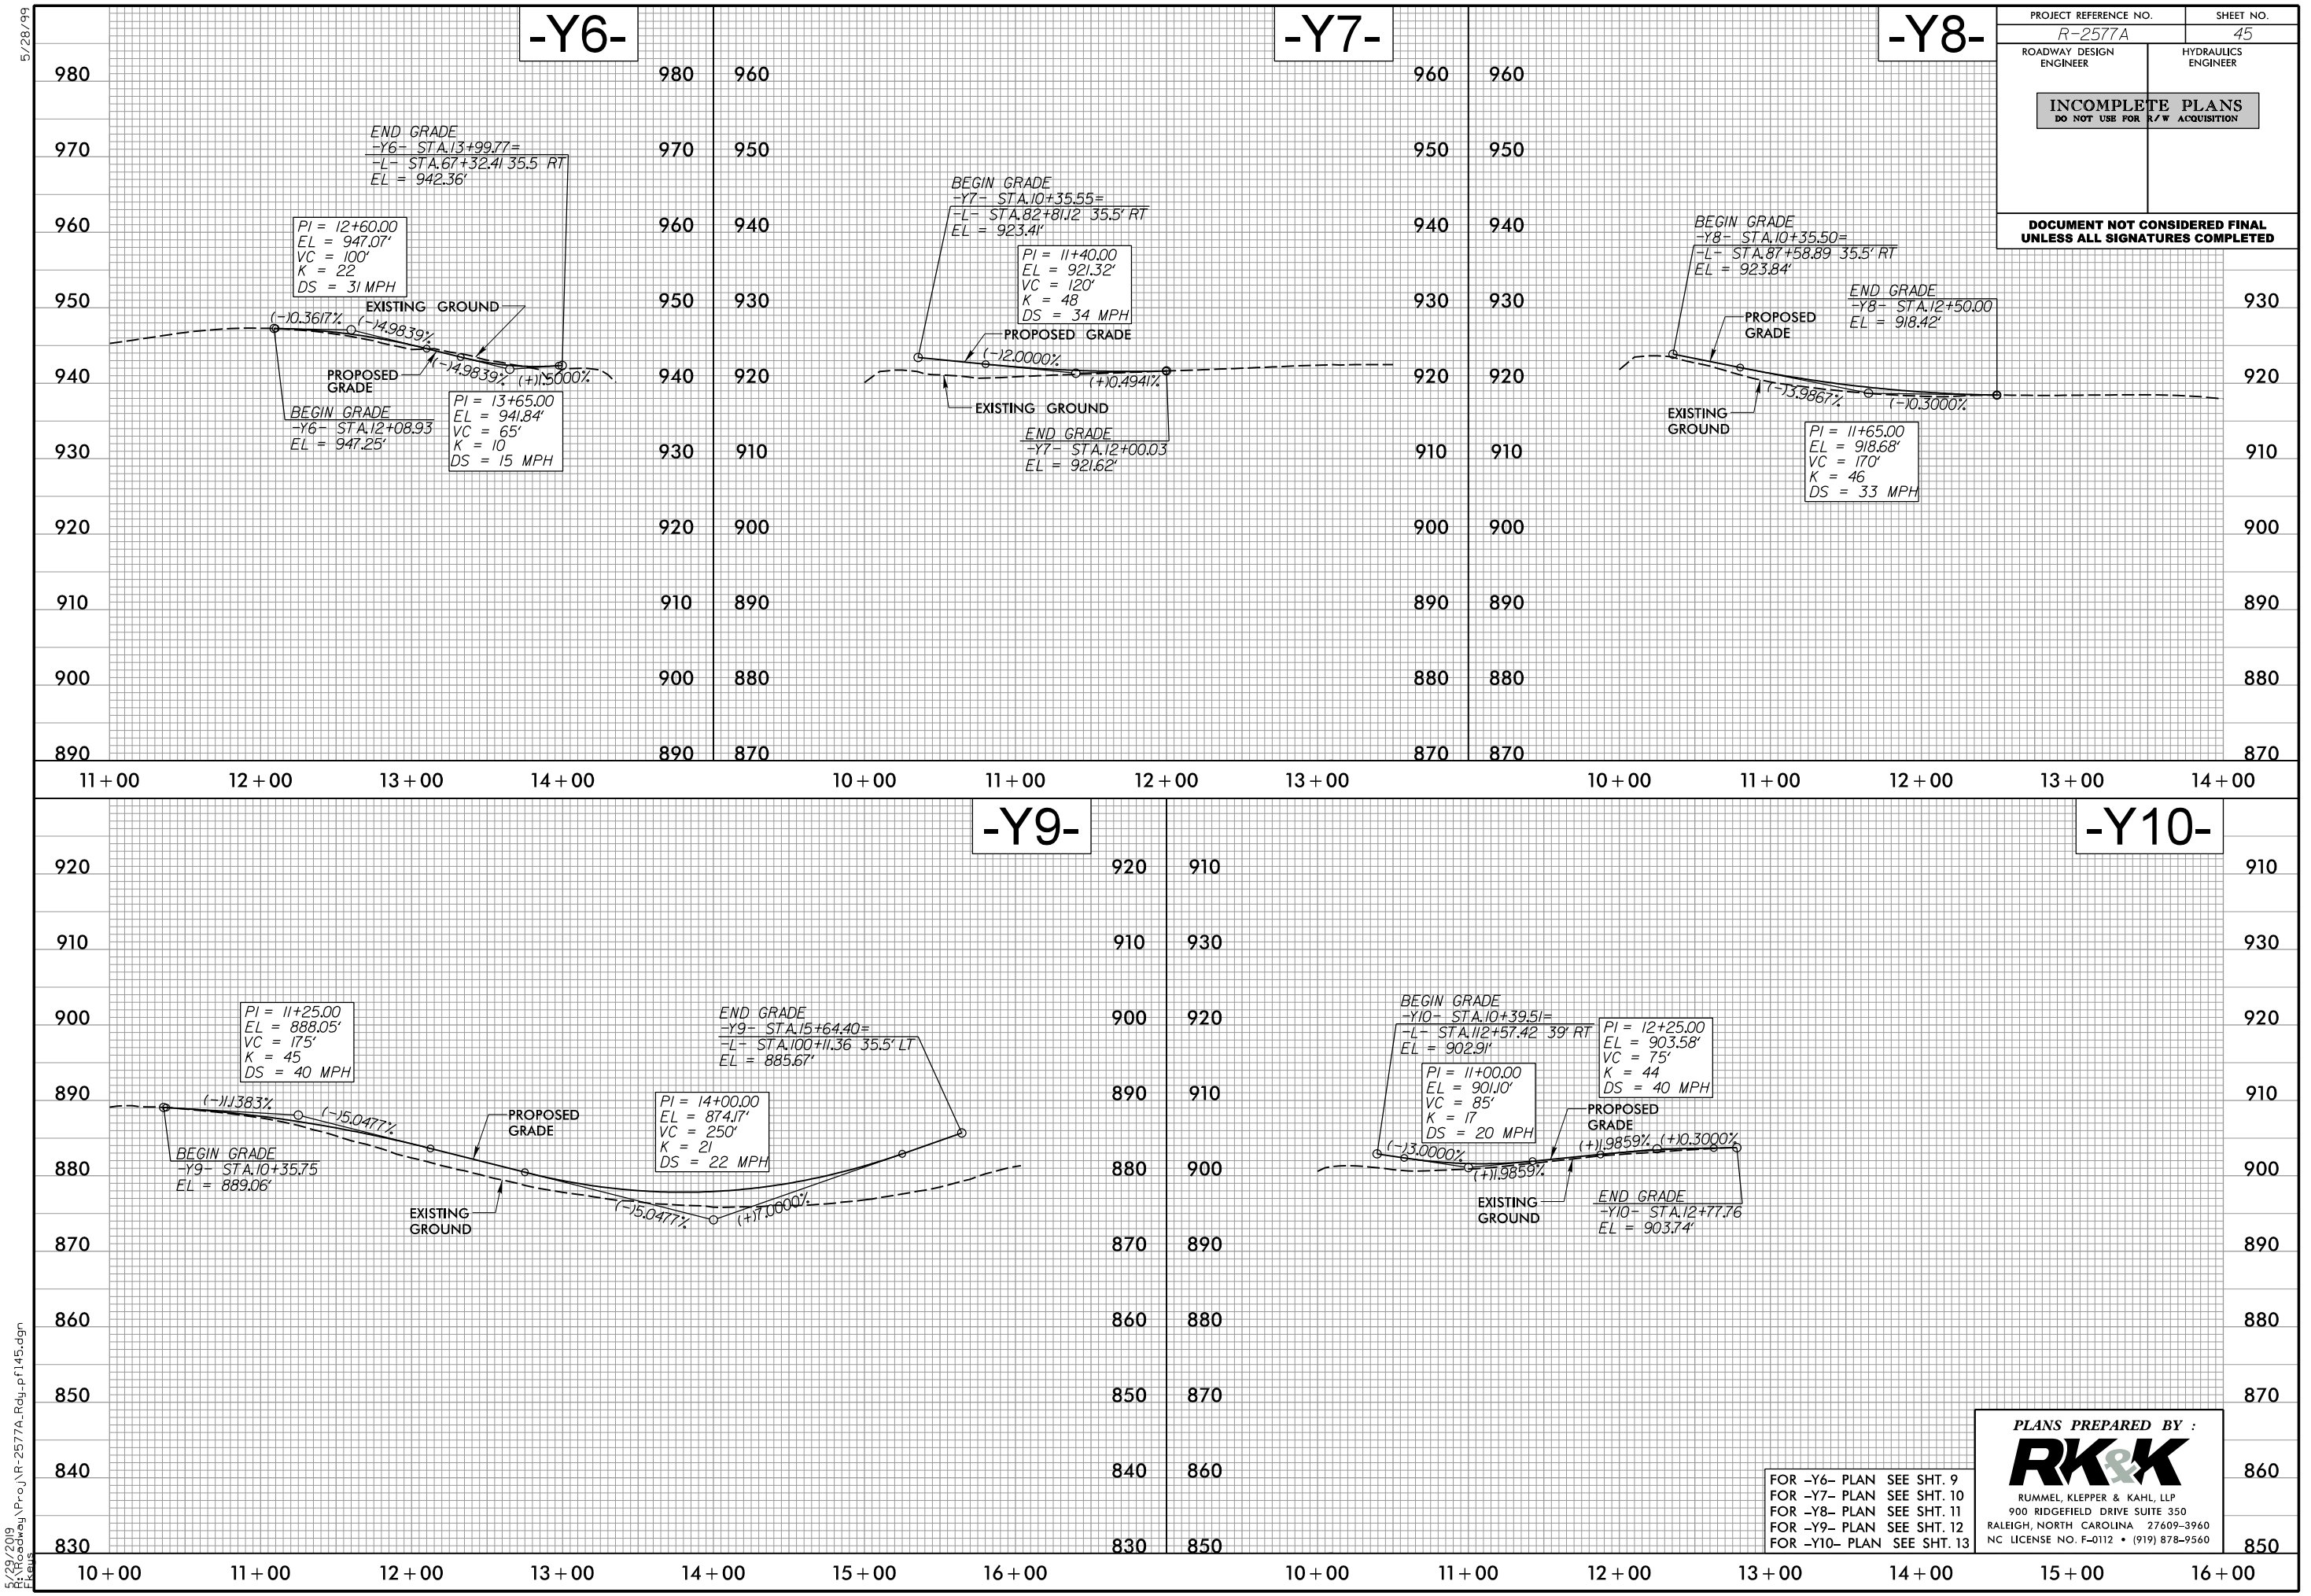


PROJECT REFERENCE NO. R-2577A		SHEET NO. 45
ROADWAY DESIGN ENGINEER	HYDRAULICS ENGINEER	
INCOMPLETE PLANS DO NOT USE FOR R/W ACQUISITION		
DOCUMENT NOT CONSIDERED FINAL UNLESS ALL SIGNATURES COMPLETED		

FOR -Y6- PLAN SEE SHT. 9
FOR -Y7- PLAN SEE SHT. 10
FOR -Y8- PLAN SEE SHT. 11
FOR -Y9- PLAN SEE SHT. 12
FOR -Y10- PLAN SEE SHT. 13

PLANS PREPARED BY :

RK&K

RUMMEL, KLEPPER & KAHL, LLP
900 RIDGEFIELD DRIVE SUITE 350
RALEIGH, NORTH CAROLINA 27609-3960
NC LICENSE NO. F-0112 • (919) 878-9560

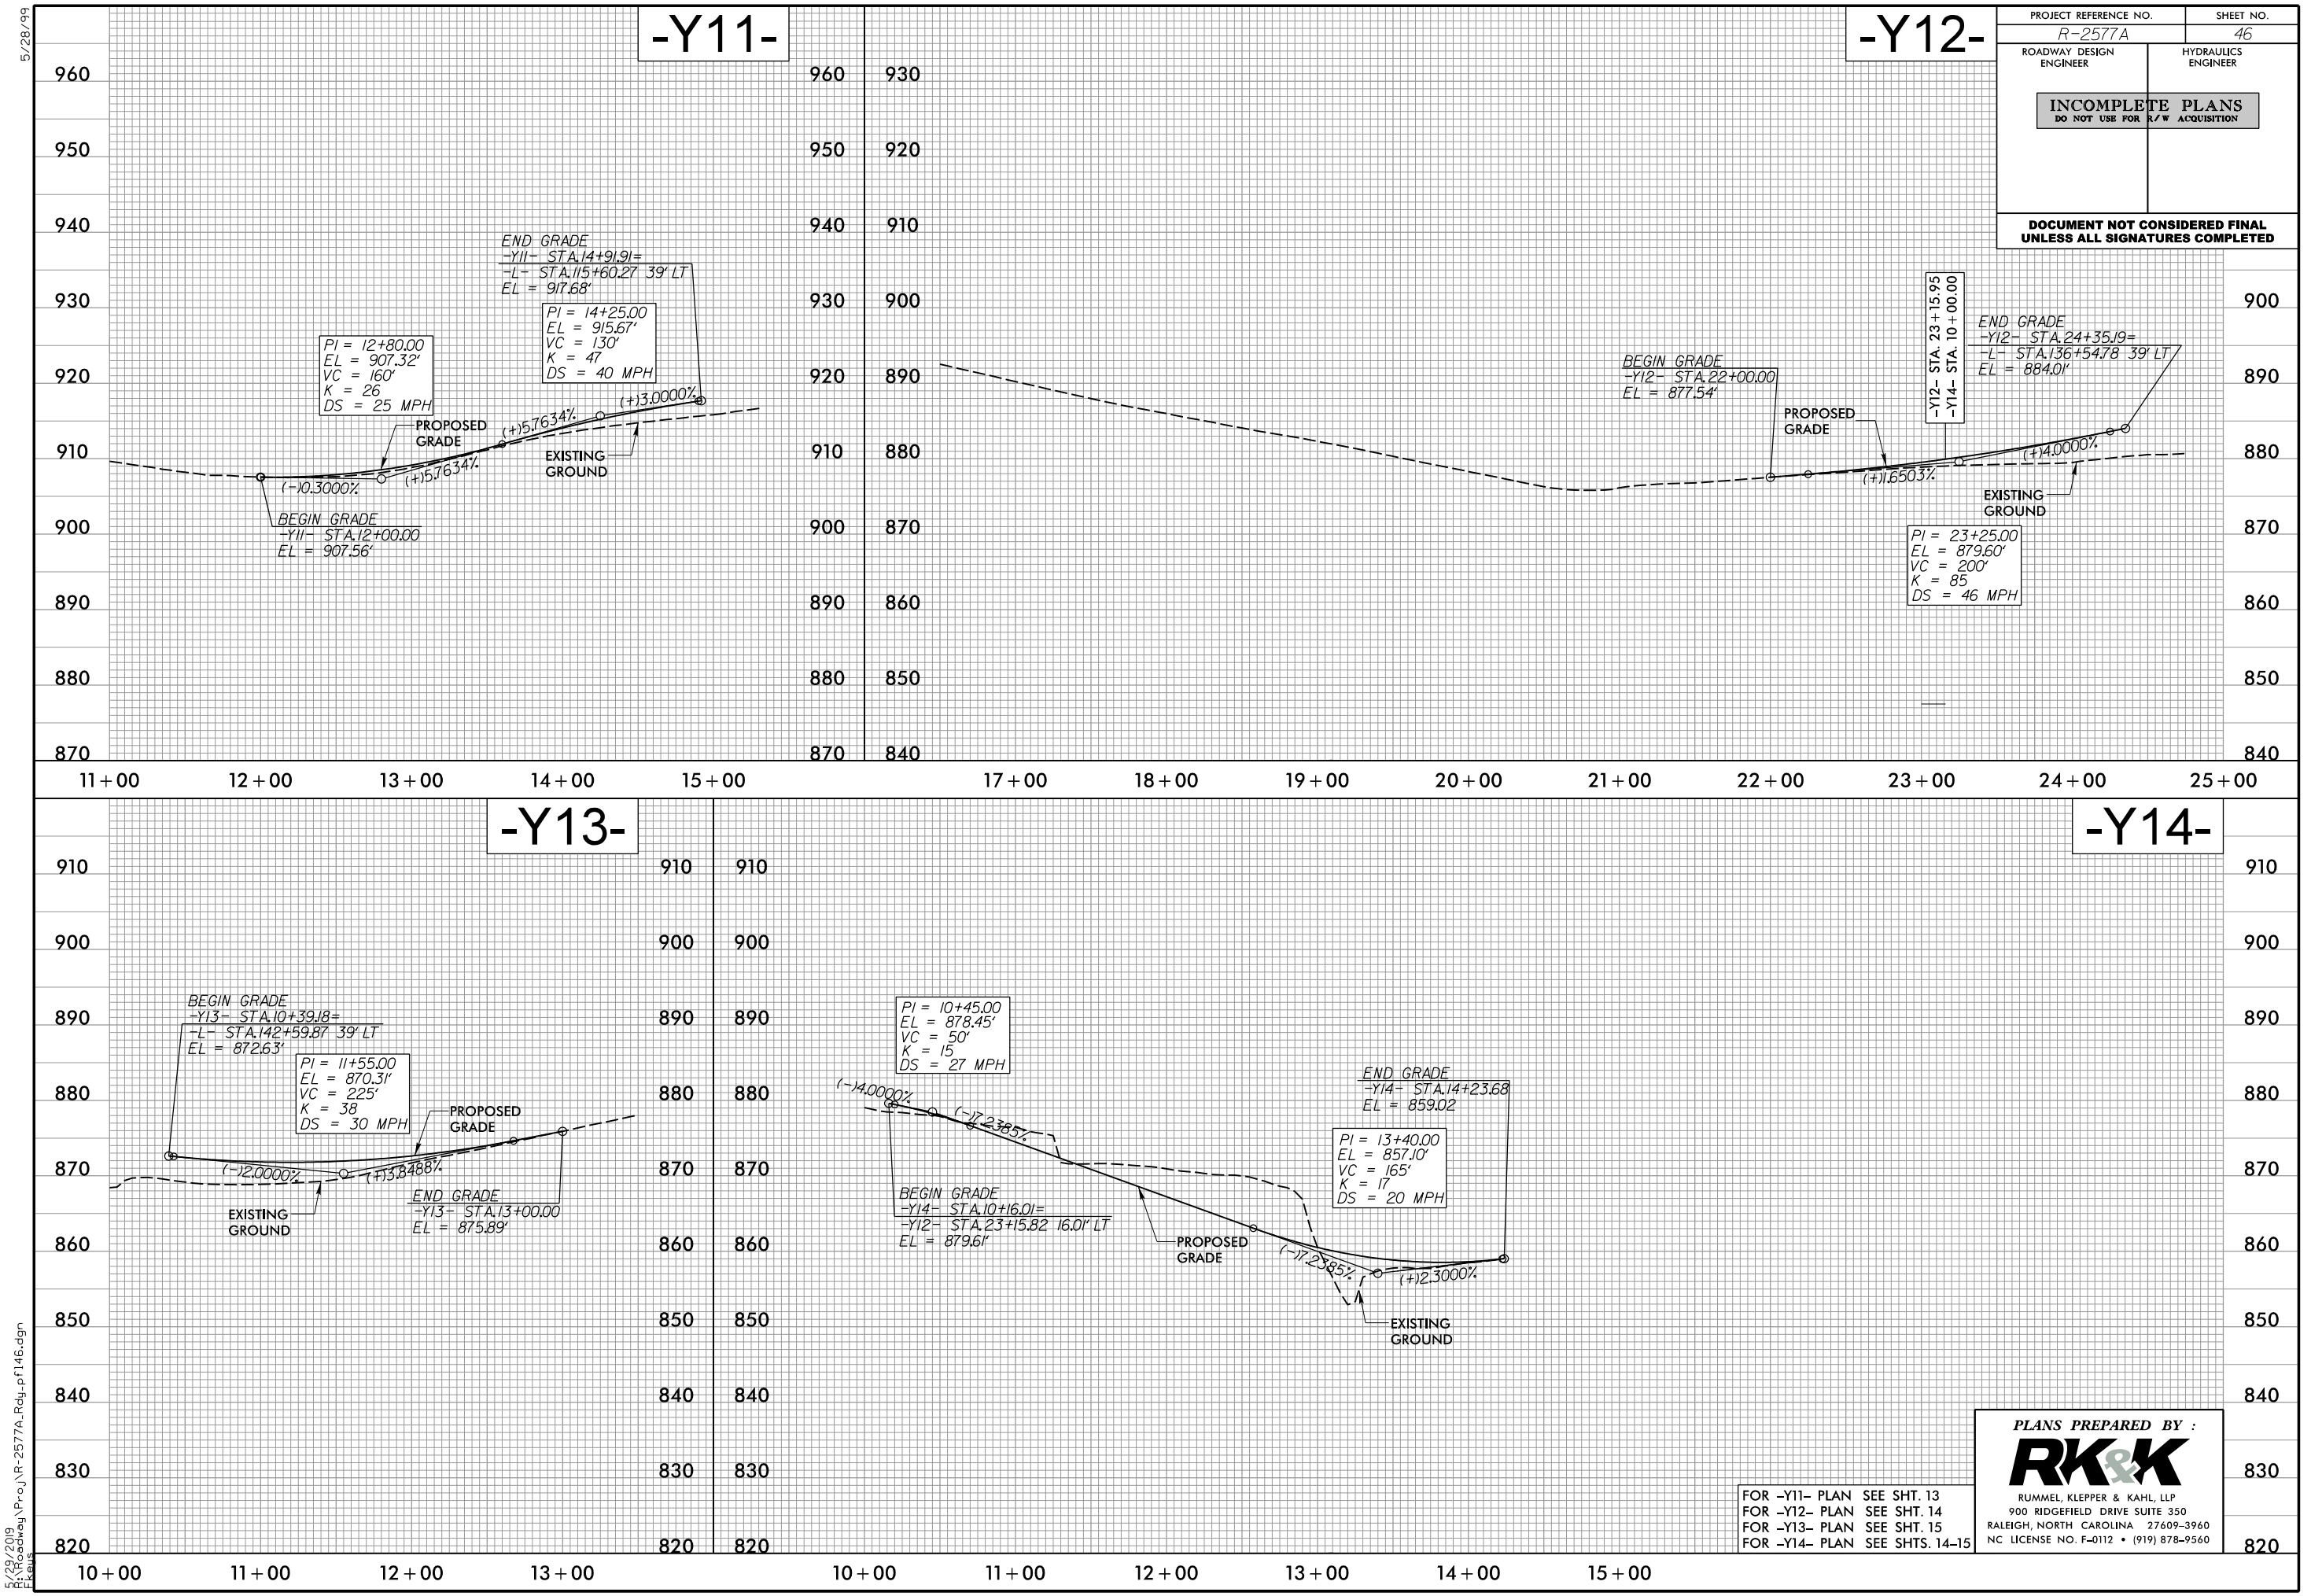

PROJECT REFERENCE NO. R-2577A	SHEET NO. 46
ROADWAY DESIGN ENGINEER	HYDRAULICS ENGINEER
INCOMPLETE PLANS DO NOT USE FOR R/W ACQUISITION	
DOCUMENT NOT CONSIDERED FINAL UNLESS ALL SIGNATURES COMPLETED	

FOR -Y11- PLAN SEE SHT. 13
FOR -Y12- PLAN SEE SHT. 14
FOR -Y13- PLAN SEE SHT. 15
FOR -Y14- PLAN SEE SHTS. 14-15



PLANS PREPARED BY :

RK&K

RUMMEL, KLEPPER & KAHL, LLP
900 RIDGEFIELD DRIVE SUITE 350
RALEIGH, NORTH CAROLINA 27609-3960
NC LICENSE NO. F-0112 • (919) 878-9560




5/28/99

5/28/2019
R:\2019\05\28\2019\Projects\R-2577A_Rdy.pfl47.dgn
R-2577A_Rdy

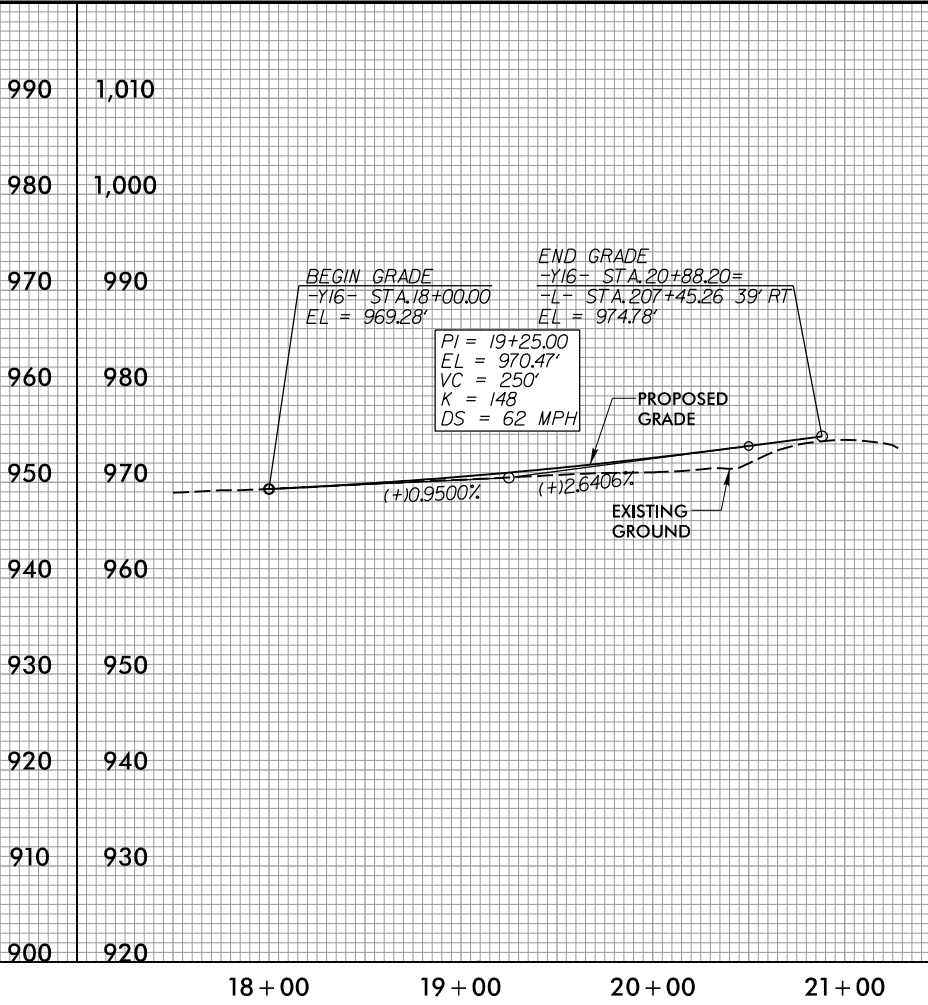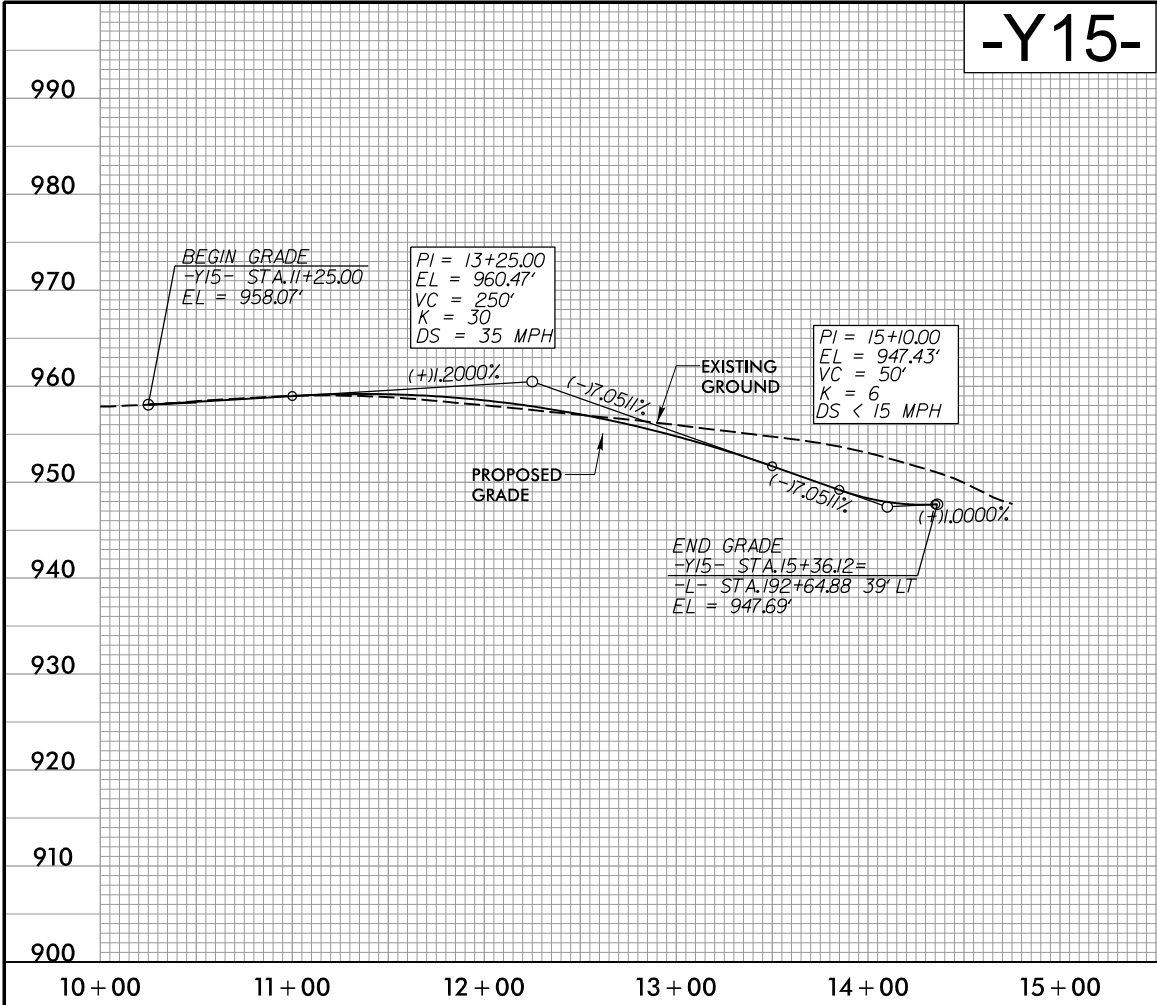


-Y16-

PROJECT REFERENCE NO.		SHEET NO.
R-2577A		47
ROADWAY DESIGN ENGINEER	HYDRAULICS ENGINEER	
INCOMPLETE PLANS DO NOT USE FOR R/W ACQUISITION		
DOCUMENT NOT CONSIDERED FINAL UNLESS ALL SIGNATURES COMPLETED		

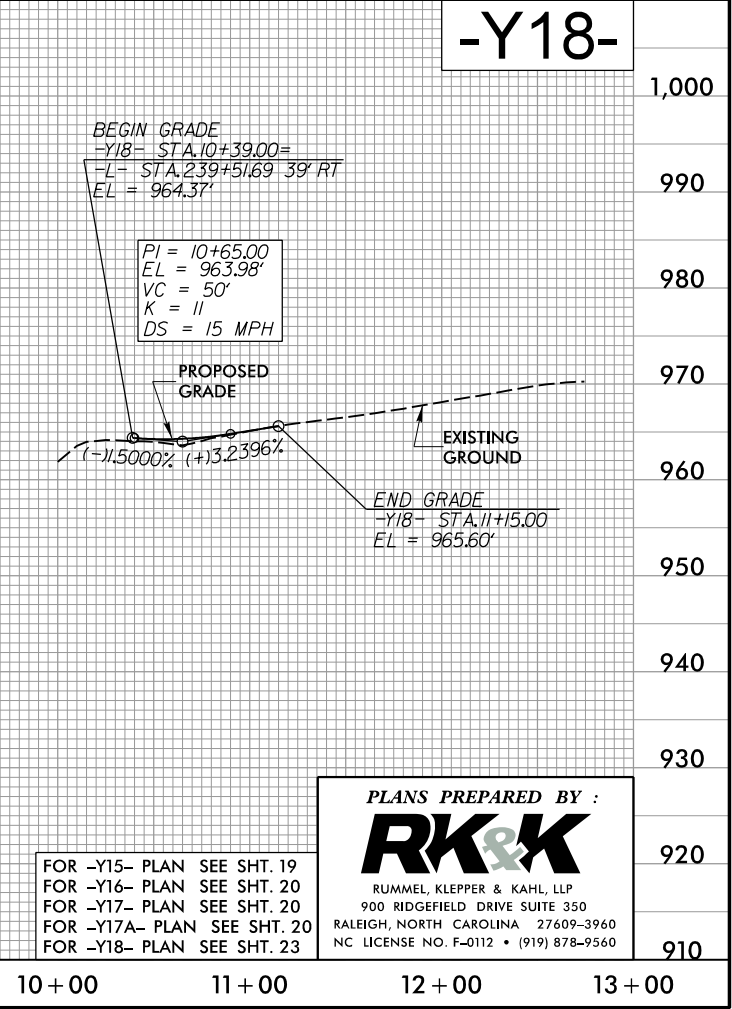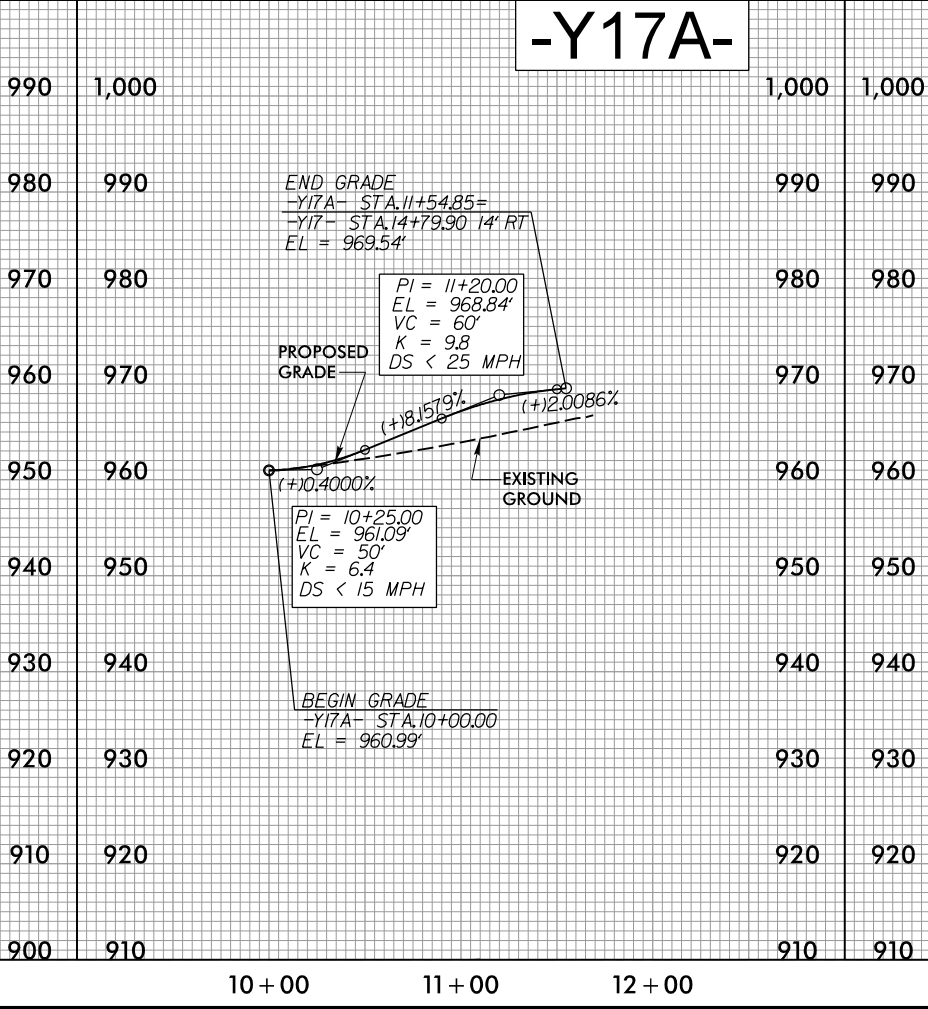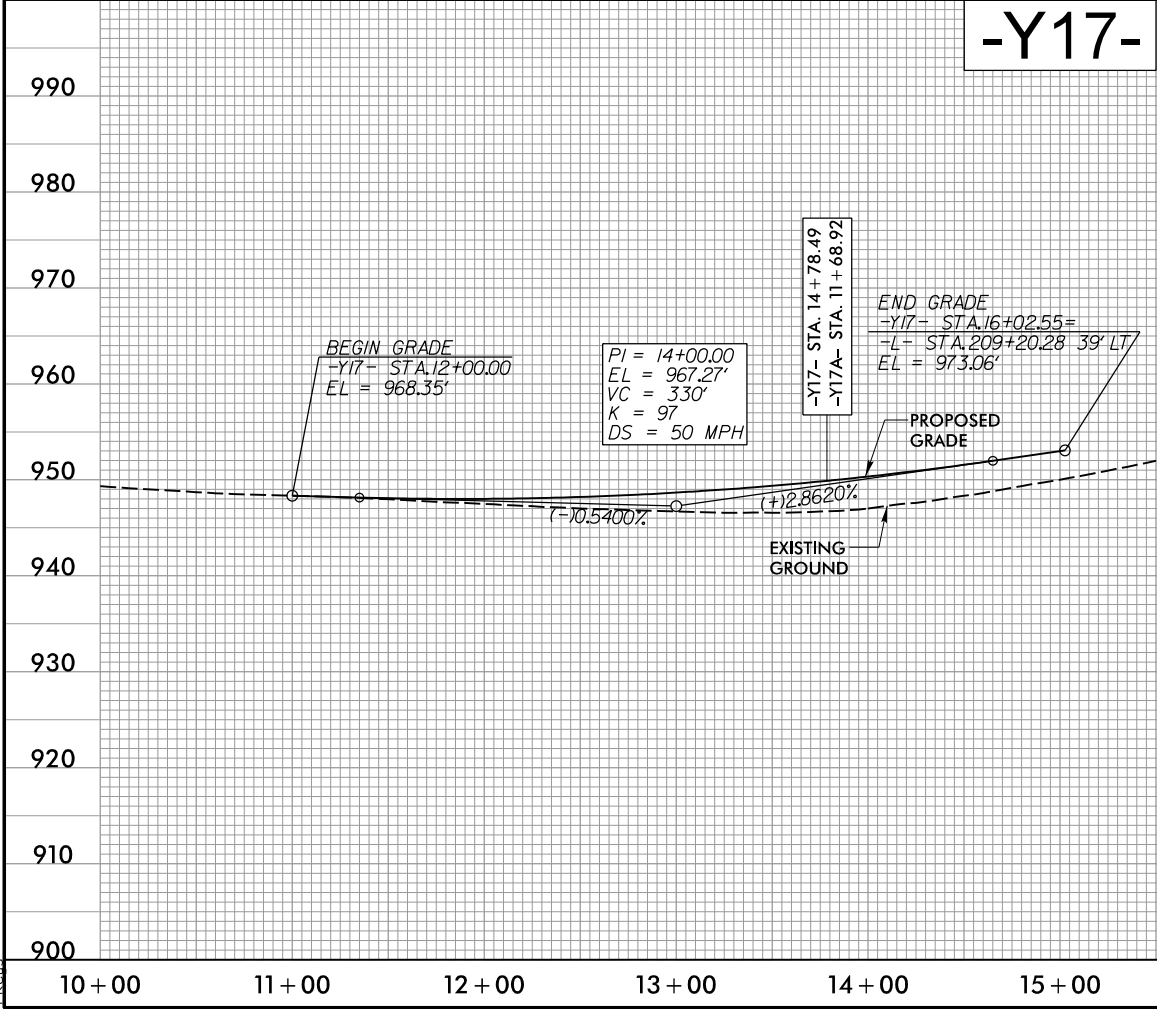

FOR -Y15- PLAN SEE SHT. 19
FOR -Y16- PLAN SEE SHT. 20
FOR -Y17- PLAN SEE SHT. 20
FOR -Y17A- PLAN SEE SHT. 20
FOR -Y18- PLAN SEE SHT. 23

PLANS PREPARED BY :
RK&K
RUMMEL, KLEPPER & KAHL, LLP
900 RIDGEFIELD DRIVE SUITE 350
RALEIGH, NORTH CAROLINA 27609-3960
NC LICENSE NO. F-0112 • (919) 878-9560

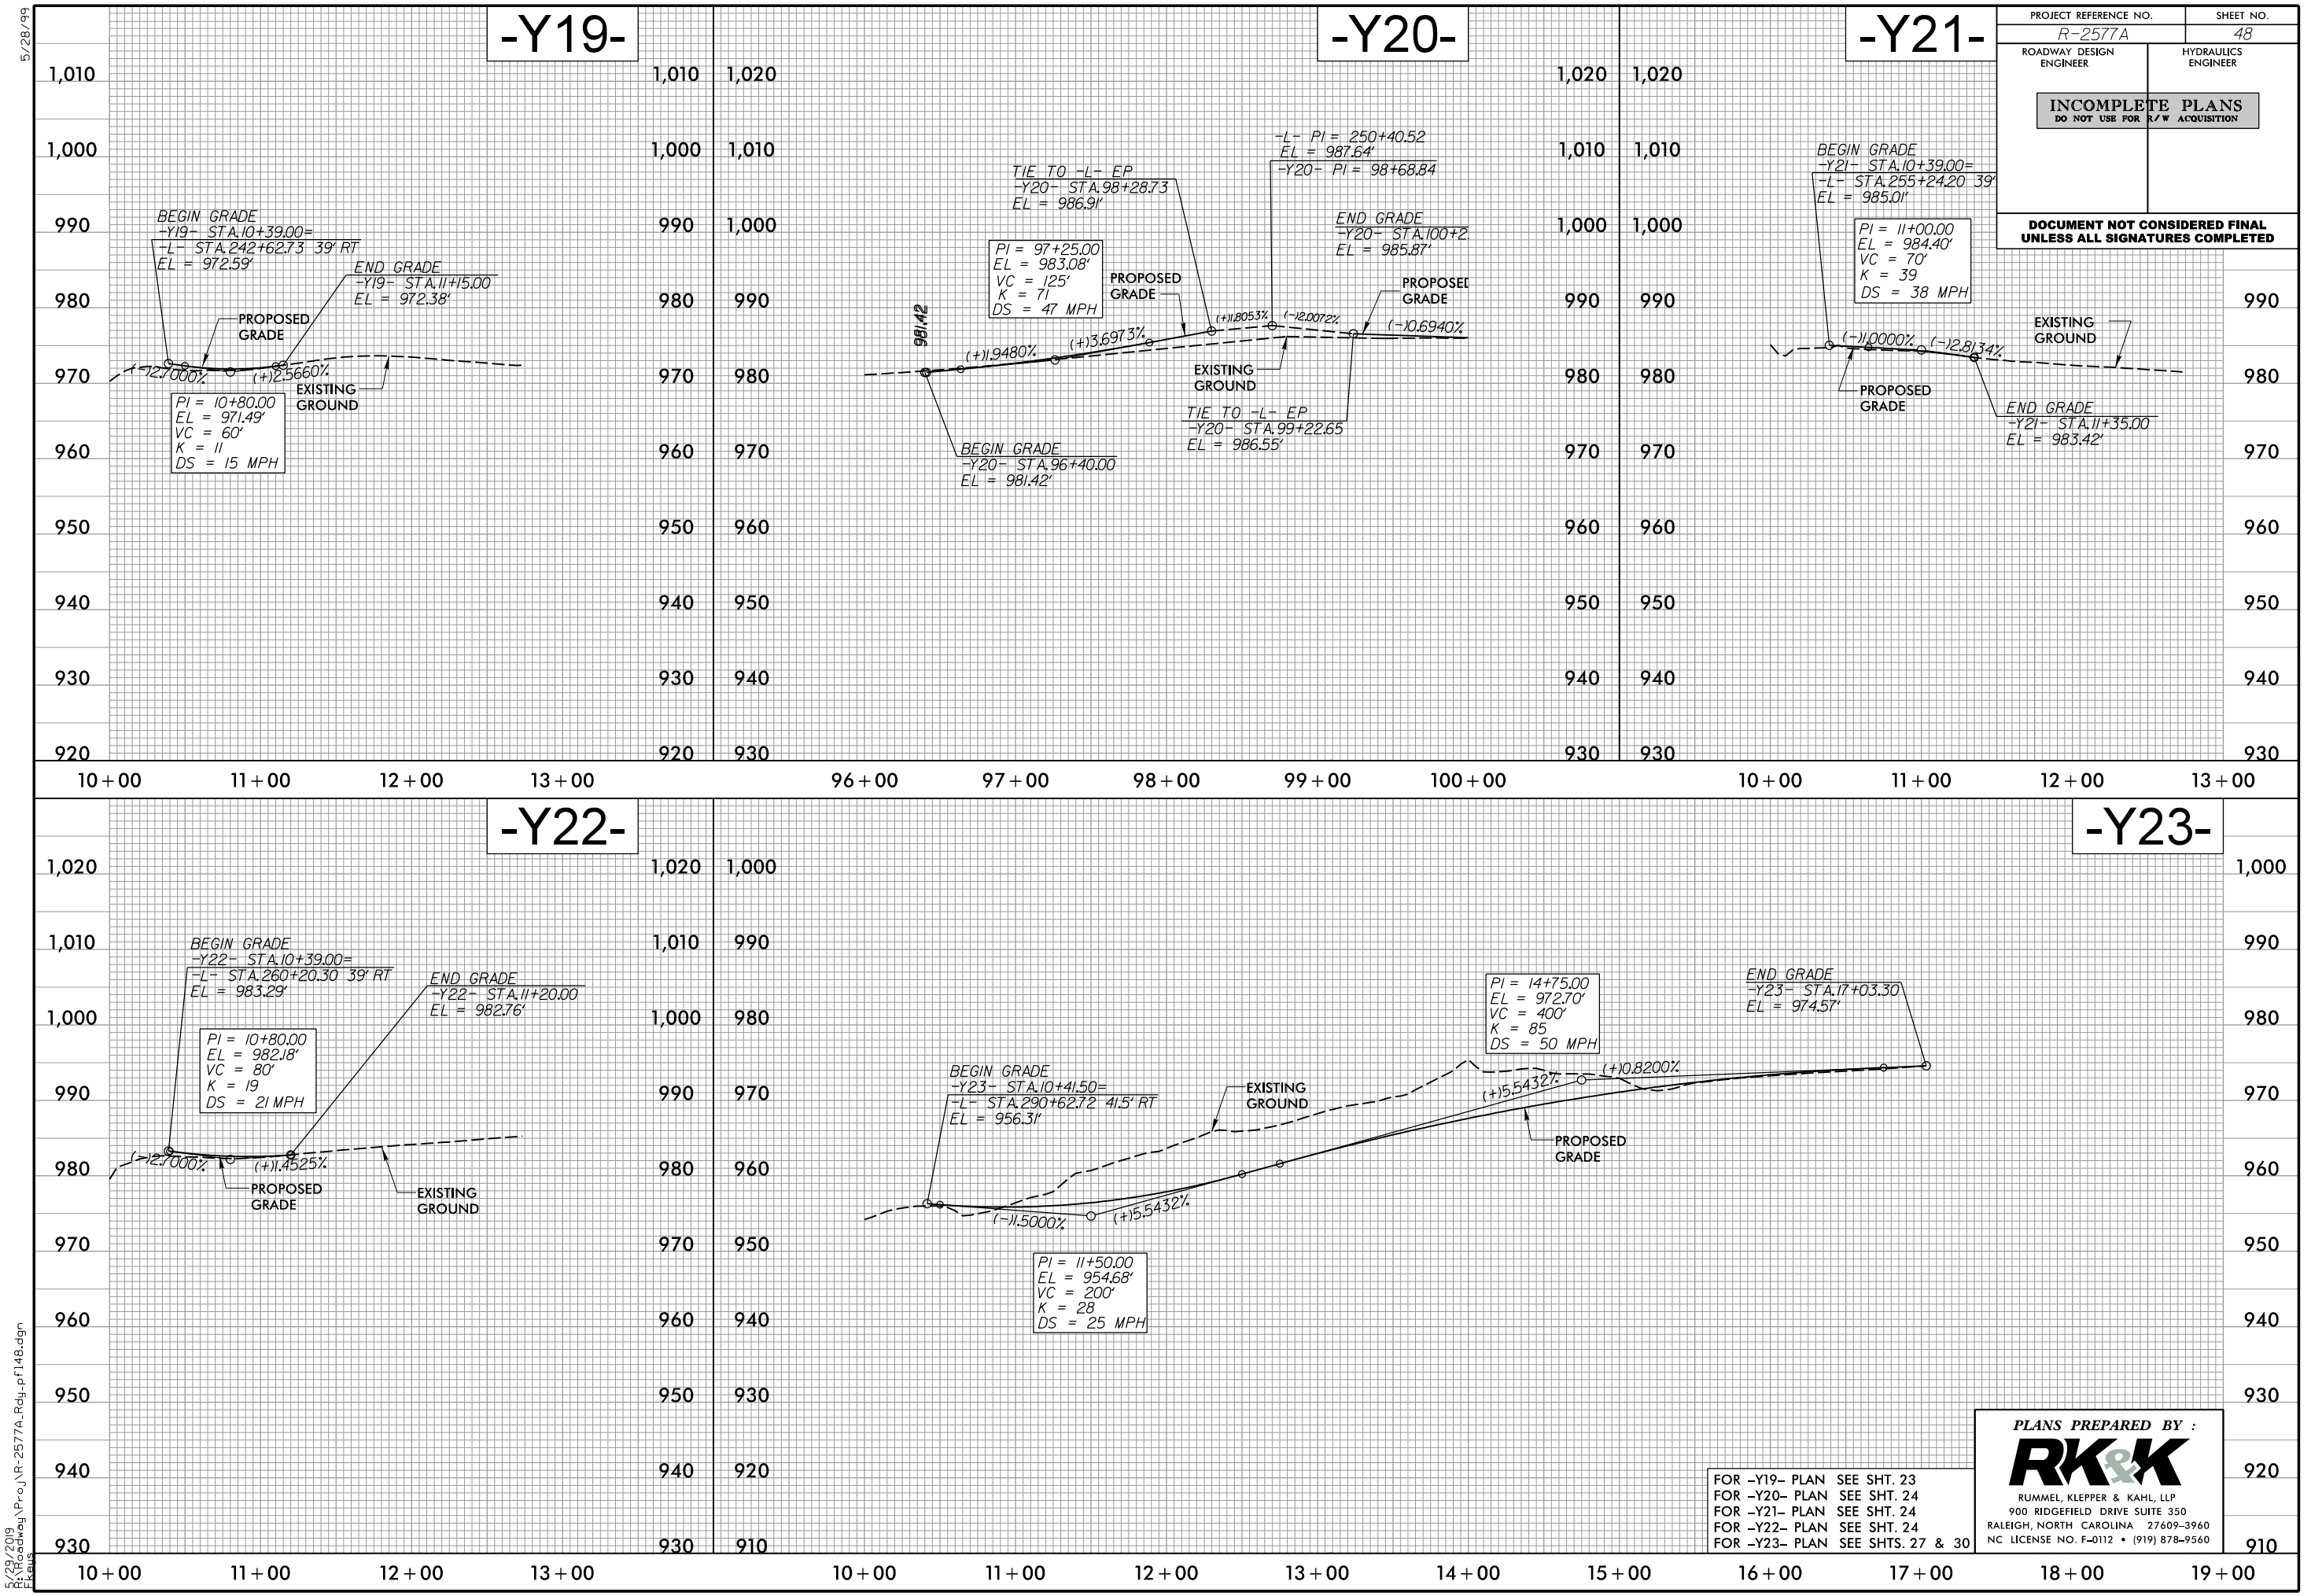

PROJECT REFERENCE NO. R-2577A SHEET NO. 48
ROADWAY DESIGN ENGINEER HYDRAULICS ENGINEER
INCOMPLETE PLANS DO NOT USE FOR R/W ACQUISITION
DOCUMENT NOT CONSIDERED FINAL UNLESS ALL SIGNATURES COMPLETED

FOR -Y19- PLAN SEE SHT. 23
FOR -Y20- PLAN SEE SHT. 24
FOR -Y21- PLAN SEE SHT. 24
FOR -Y22- PLAN SEE SHT. 24
FOR -Y23- PLAN SEE SHTS. 27 & 30

PLANS PREPARED BY :
RK&K
RUMMEL, KLEPPER & KAHL, LLP
900 RIDGEFIELD DRIVE SUITE 350
RALEIGH, NORTH CAROLINA 27609-3960
NC LICENSE NO. F-0112 • (919) 878-9560

-Y24-

PROJECT REFERENCE NO.

R-2577A

SHEET NO.


49

ROADWAY DESIGN
ENGINEER

HYDRAULICS
ENGINEER


INCOMPLETE PLANS
DO NOT USE FOR R/W ACQUISITION

DOCUMENT NOT CONSIDERED FINAL
UNLESS ALL SIGNATURES COMPLETED

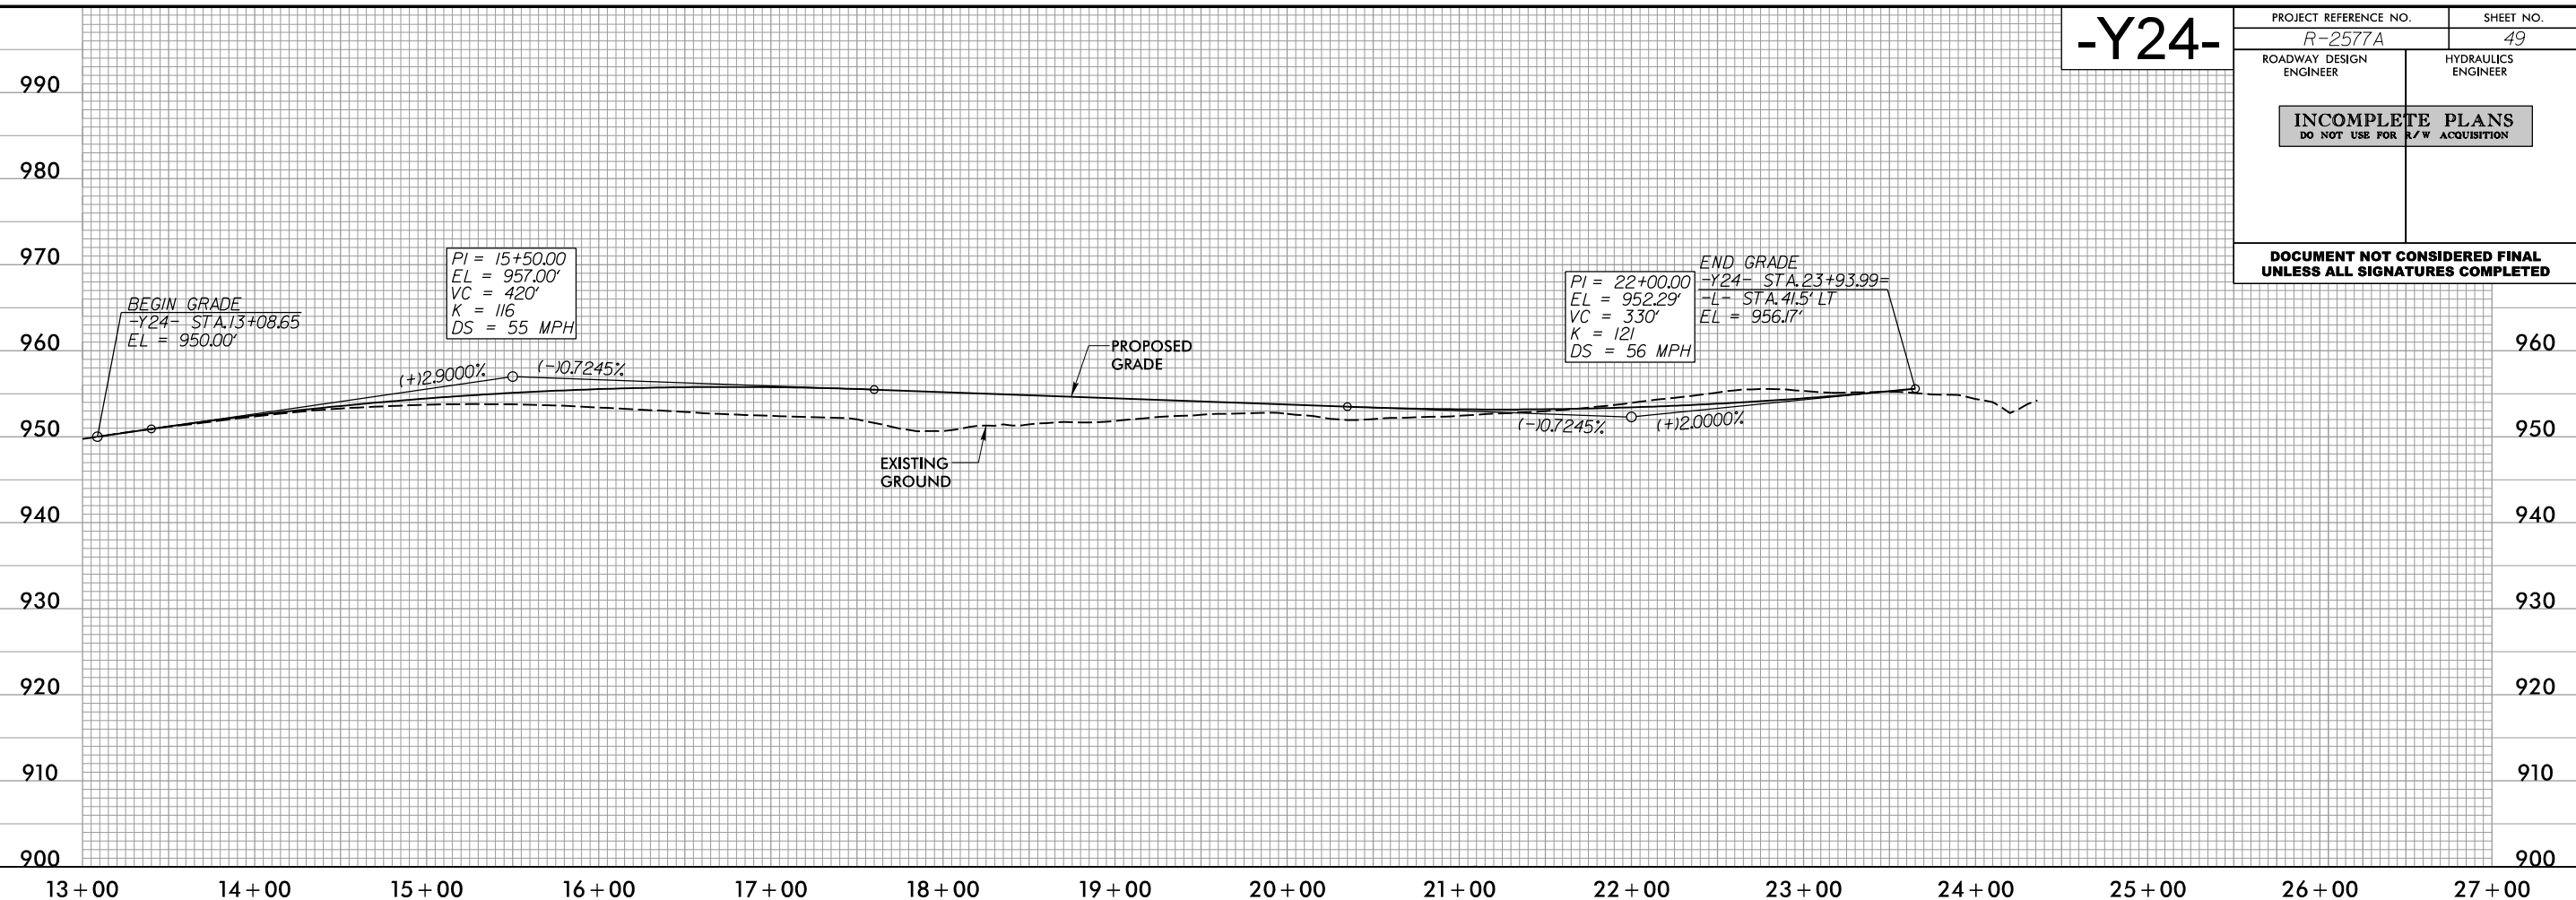

-Y25-

-X-OVER1-

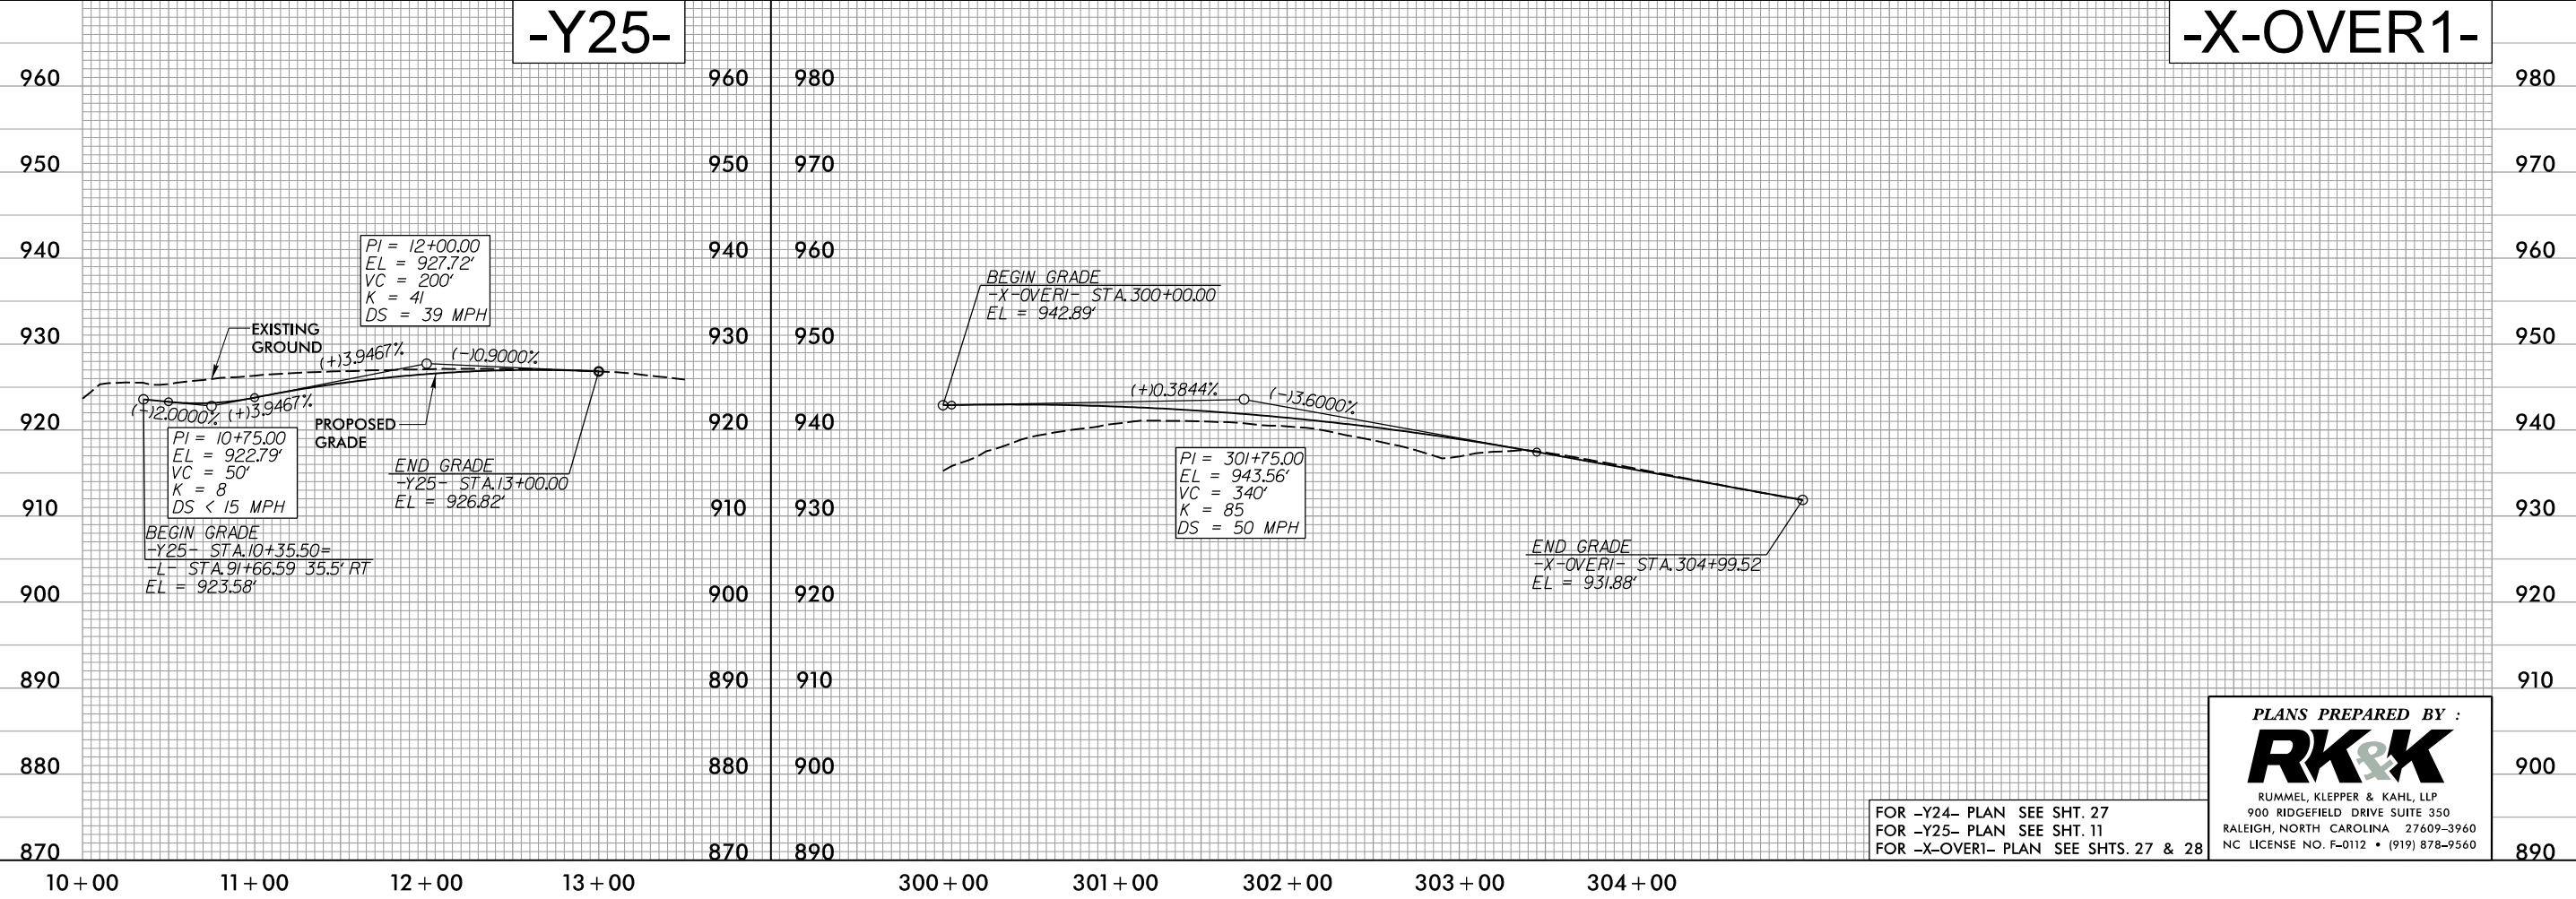

PLANS PREPARED BY :

RK&K

RUMMEL, KLEPPER & KAHL, LLP
900 RIDGEFIELD DRIVE SUITE 350
RALEIGH, NORTH CAROLINA 27609-3960
NC LICENSE NO. F-0112 • (919) 878-9560

FOR -Y24- PLAN SEE SHT. 27
FOR -Y25- PLAN SEE SHT. 11
FOR -X-OVER1- PLAN SEE SHTS. 27 & 28